


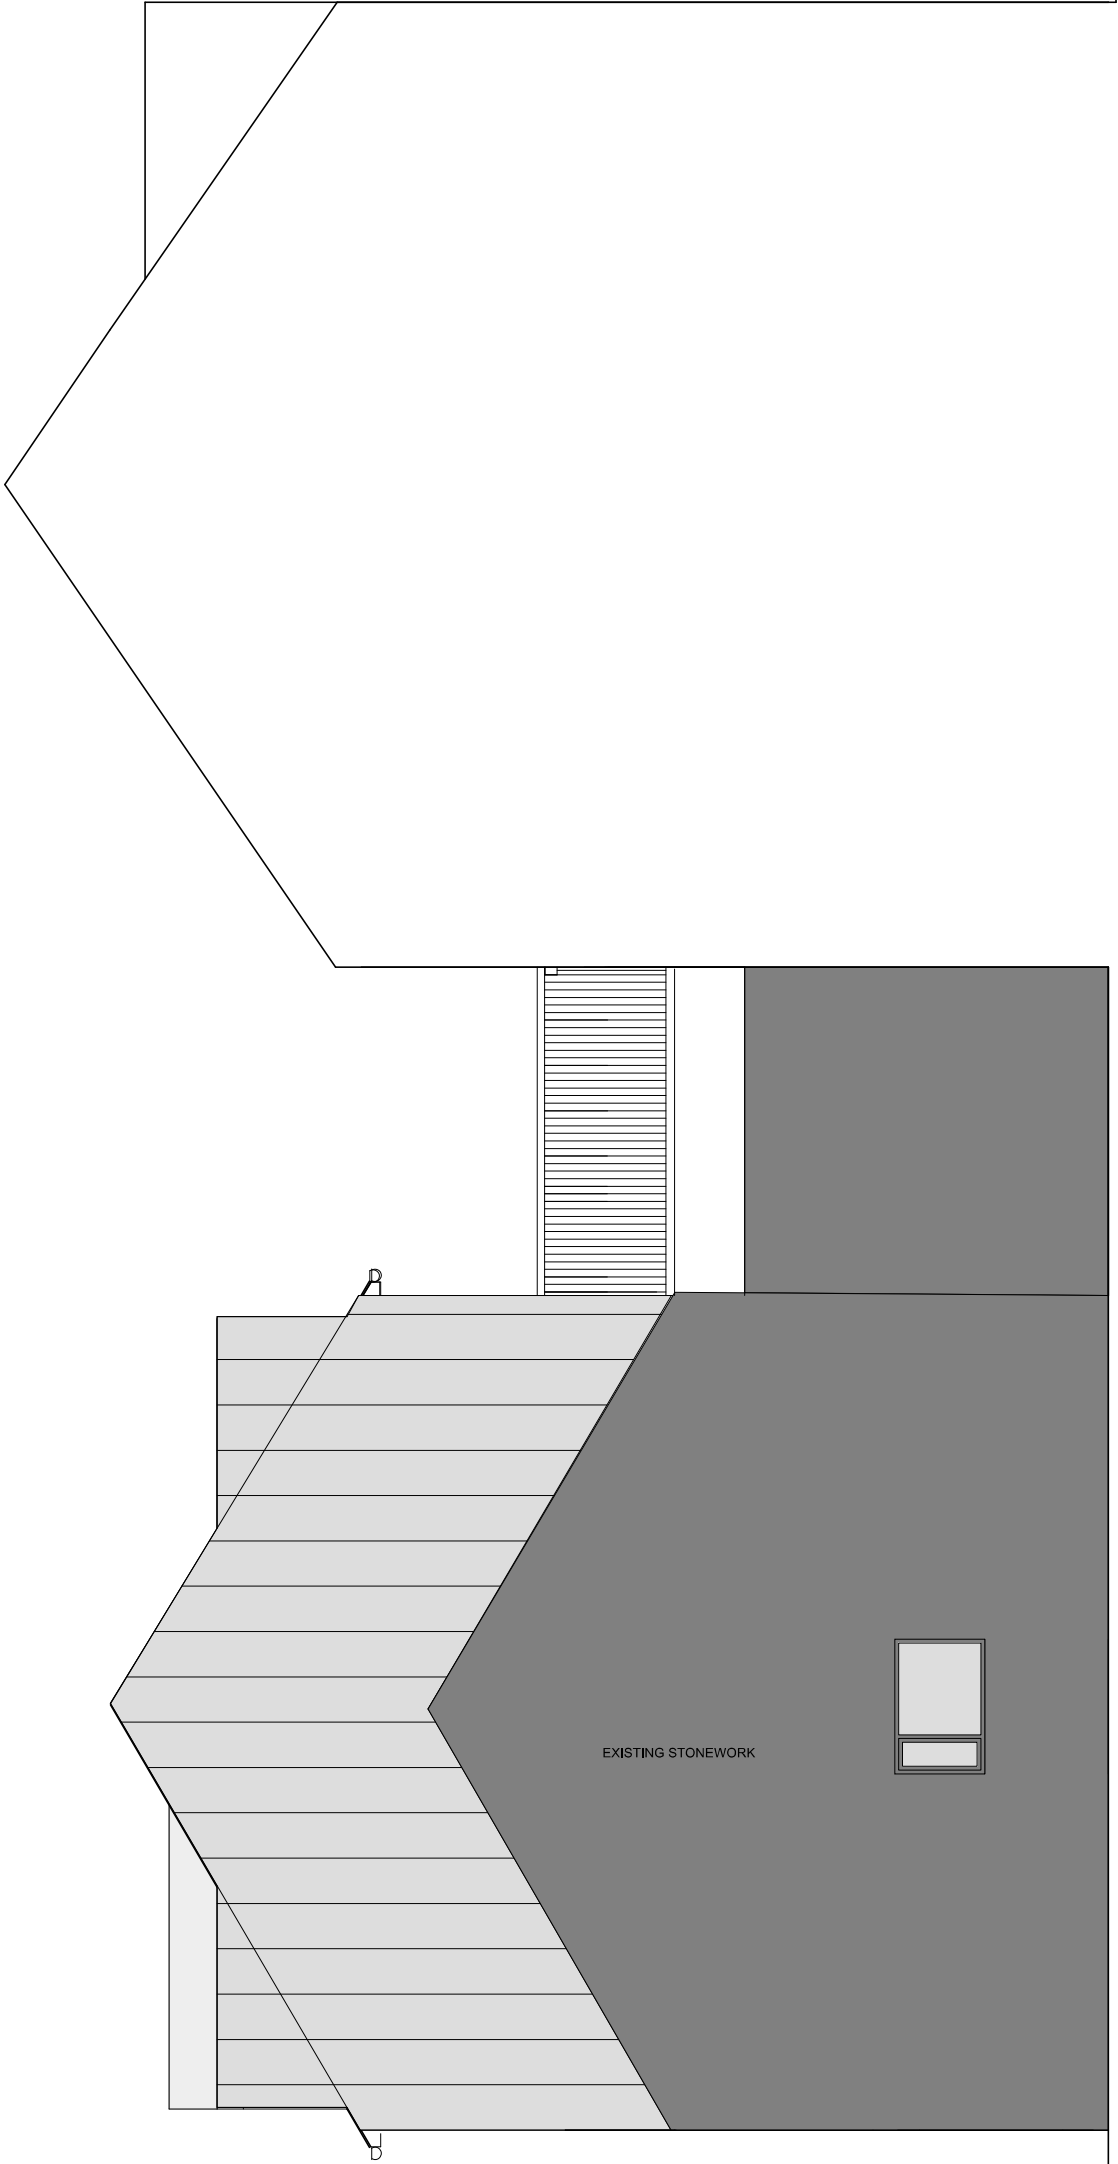

ELEVATION B

 George and Co.

Proposed refurbishment of
Howfield Bakery, High Street, Merthyr Tydfil

625.010		Proposed elevations	
sketch	1:50@A1	July '19	SG
1st Floor Woodfired Studios 62 High St Merthyr Tydfil CF37 8DE 07830328652 hello@georgeandco.studio www.georgeandco.studio			
DO NOT SCALE THIS DRAWING			©George and Co.