




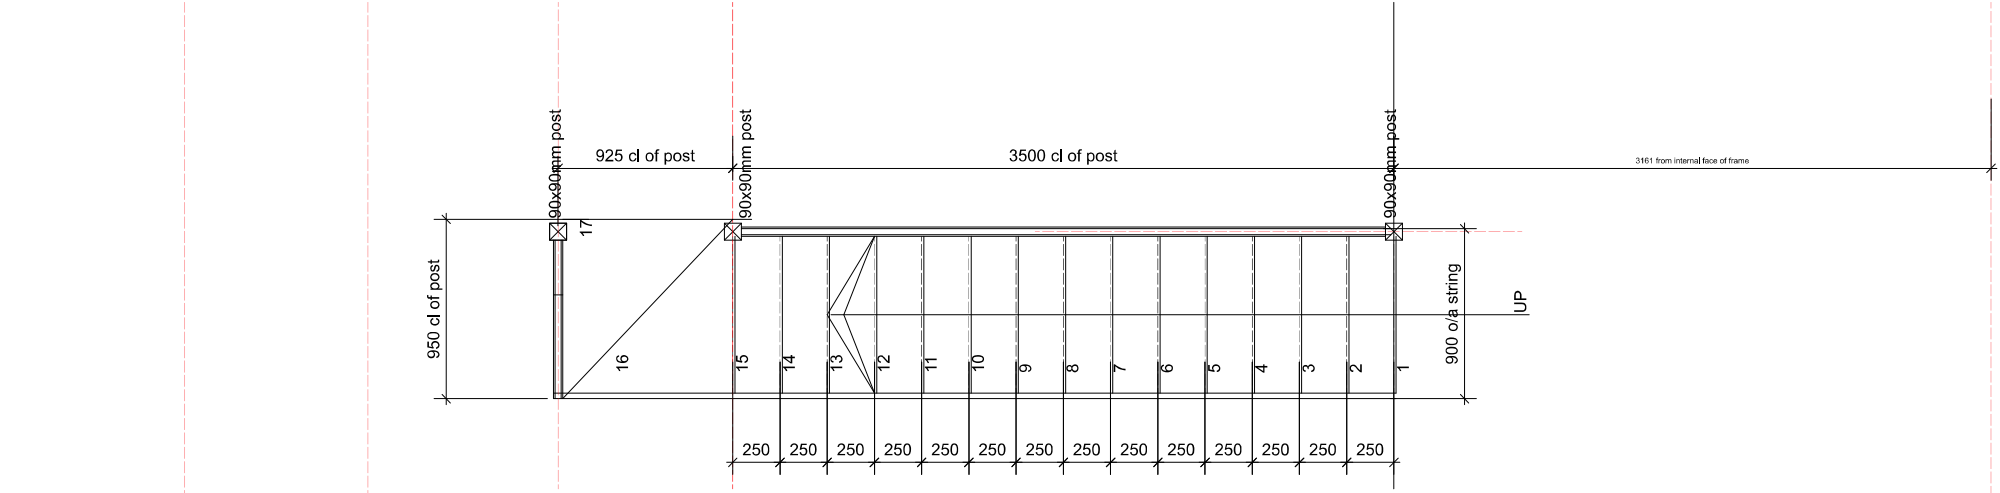

GROUND TO FIRST FLOOR

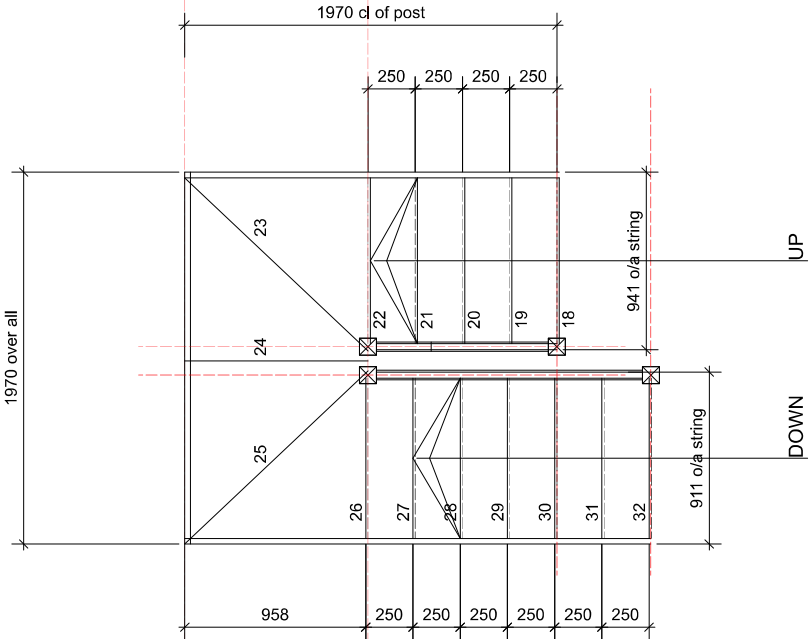

FIRST TO SECOND FLOOR

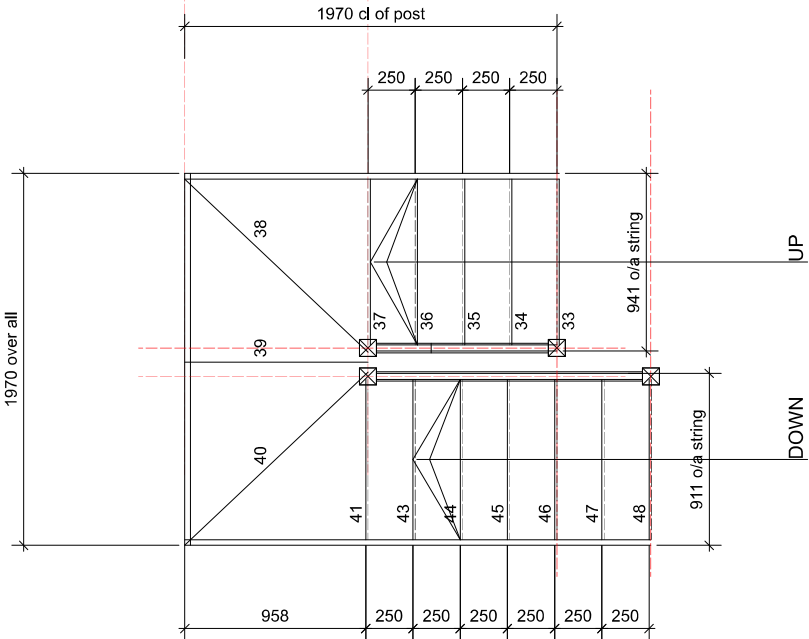

SECOND TO THIRD FLOOR

ALL DIMENSIONS TO BE CHECKED ON SITE BEFORE ANYWORK IS PUT TO HAND

**George and Co.**

Proposed refurbishment of
Howfield Bakery, High Street, Merthyr Tydfil

625.101	Proposed stairs		
sketch	1:20@A1	Jan '23	SG
1st Floor Woodfired Studios 62 High St Merthyr Tydfil CF37 8DE 07830328652 hello@georgeandco.studio www.georgeandco.studio			
DO NOT SCALE THIS DRAWING			©George and Co.