


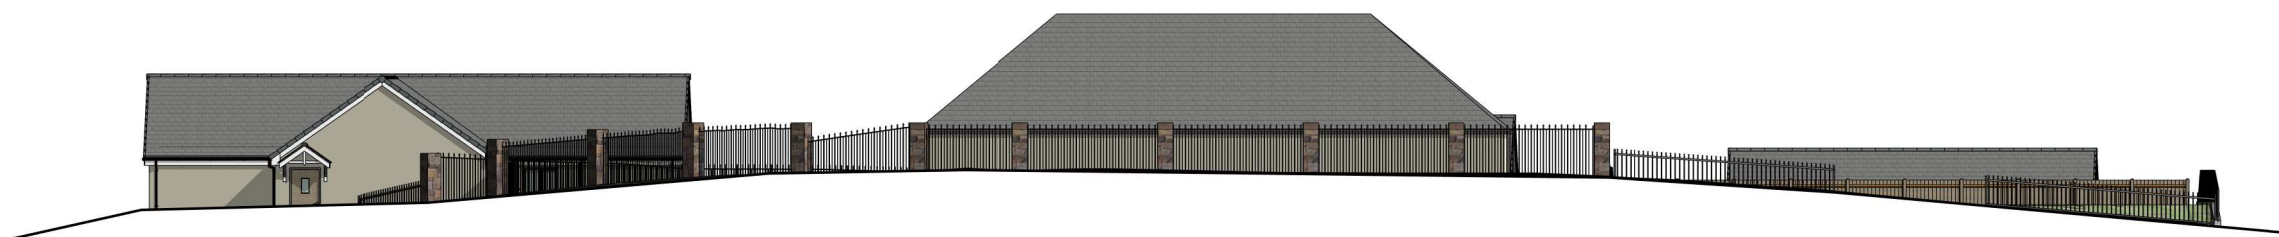

01 CONTEXT ELEVATION 1
1 : 250



02 CONTEXT ELEVATION 2
1 : 250



03 CONTEXT ELEVATION 3
1 : 250



04 CONTEXT ELEVATION 4
1 : 250

Copyright © 2018

Notes:

Do not scale this drawing. Check all dimensions on site. Any discrepancies to be reported back to the Architect for clarity.

G	Plots 3 & 4 re-positioned approx 850mm, to accommodate to drainage	PC	20.11.19
F	Minor tweaks to boundaries	PC	22.01.19
E	Zinc bungalows omitted, redline boundary amended	PC	21.01.19
D	Fence line amended to side elevation of plots 11 & 12, planting introduced to the rear of tandem spaces to houses, garden divider fences amended to be 1200mm high, perimeter fences reduced to 1.8m high	PC	18.01.19
C	Parking to 2 Bed houses reduced to 1 space, plot 11 & 12 repositioned by approx 650mm, wall climbing plant indicated	PC	18.01.19
B	Amendments following planning comments	PC	19.11.18
A	Context elevation 4 added	PC	16.08.18
Rev	Revision	By	Date

Client:



Merthyr Housing | **Tai Merthyr**

Project:

EAST STREET, MERTHYR TYDFIL

Job Number:

L781

Date:

23.07.18

Drawn by:

PC

Dwg No:

A123

CONTEXT ELEVATIONS

Revision:

G

Scale:

1 : 250 @ A3

Drawing Status:

PLANNING



TONY KING ARCHITECTS LTD

97a Glebe Street, Penarth
Vale of Glamorgan CF64 1EE

T: 02920 306400

www.tonykingarchitects.co.uk