
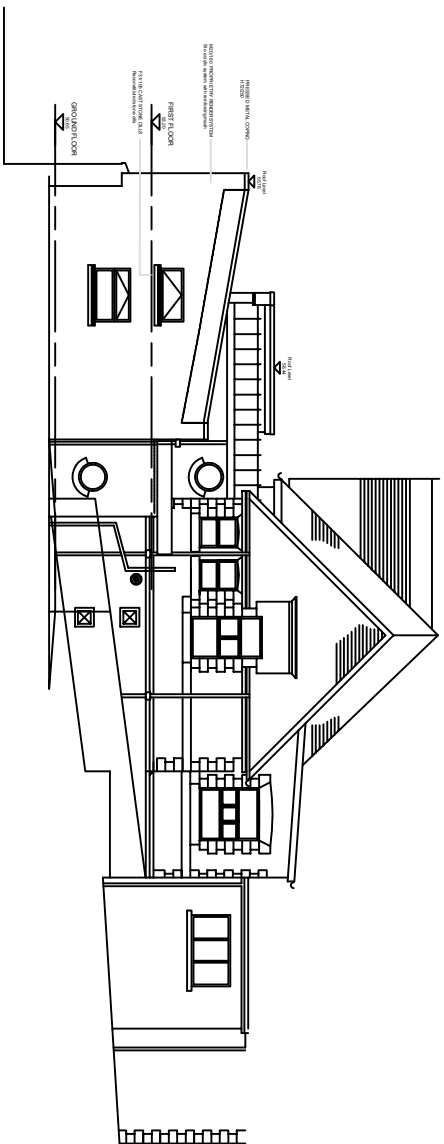
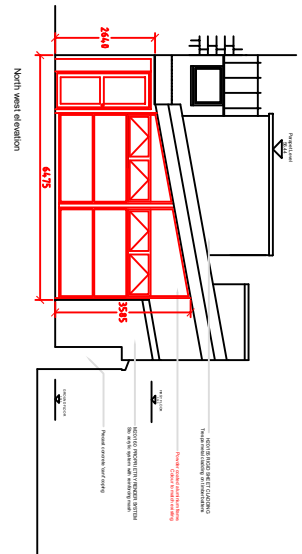


Job Ref.	Dwg No.	Rev.

FIGURED DIMENSIONS MUST BE TAKEN
NOT SCALED MEASUREMENTS.
ANY DISCREPANCIES IN THIS DRAWING
MUST BE REPORTED IMMEDIATELY TO
THE ARCHITECT.
CONTRACTORS MUST CHECK ALL
DIMENSIONS ON SITE.

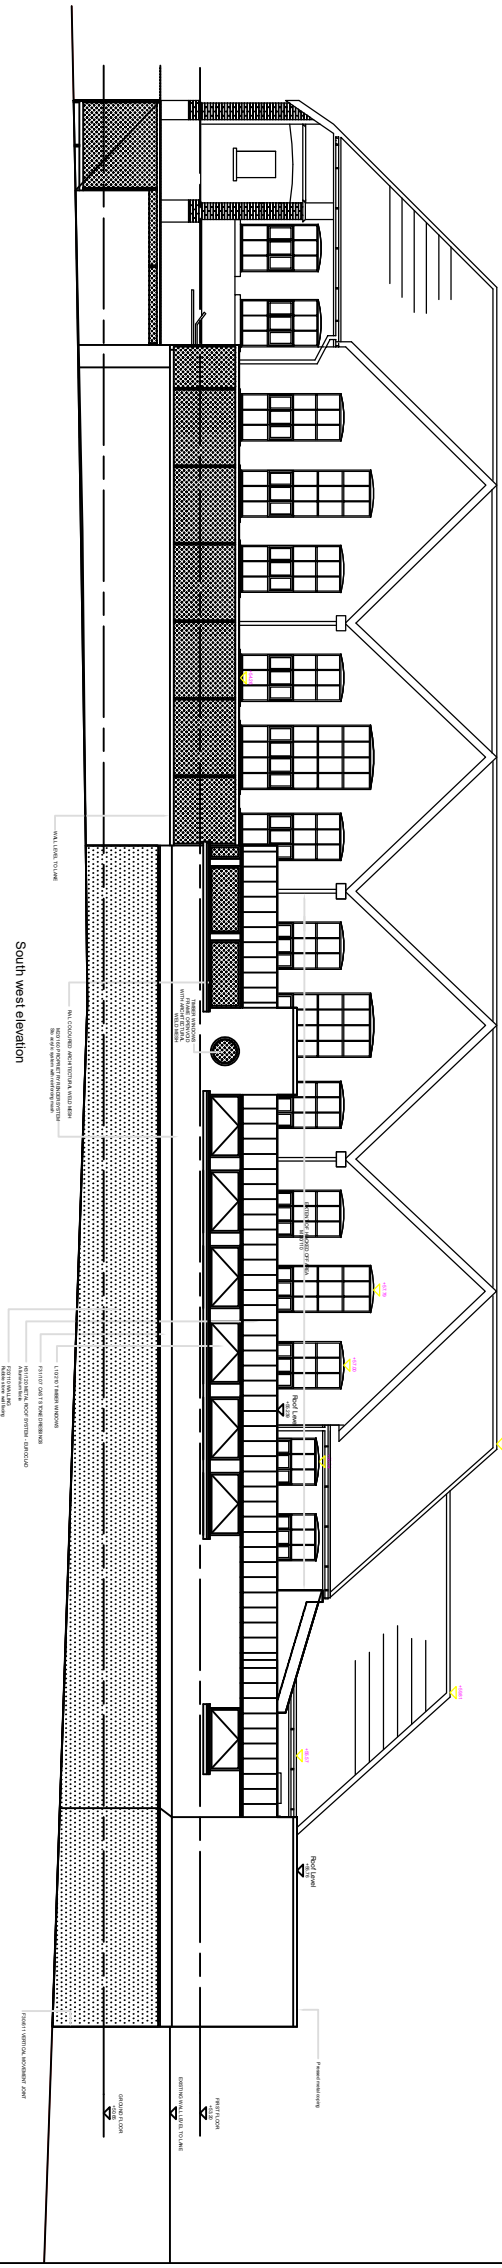

Corporate Property
Unit 5
Triangle Business Park
Pentrebach
Merthyr Tydfil
CF48 4TQ

Job
Alteration of existing covered play area
to provide a classroom.
Cyfartha Infants School,
Norman Terrace,
Merthyr Tydfil,
CF47 8SD

Title
Proposed Elevations

Scale	1/100	1/200	@	A3
Date	March 2021			

Drawn	Checked	Job Ref.	Dwg No.	Rev.
		2019-072	04(P)	