


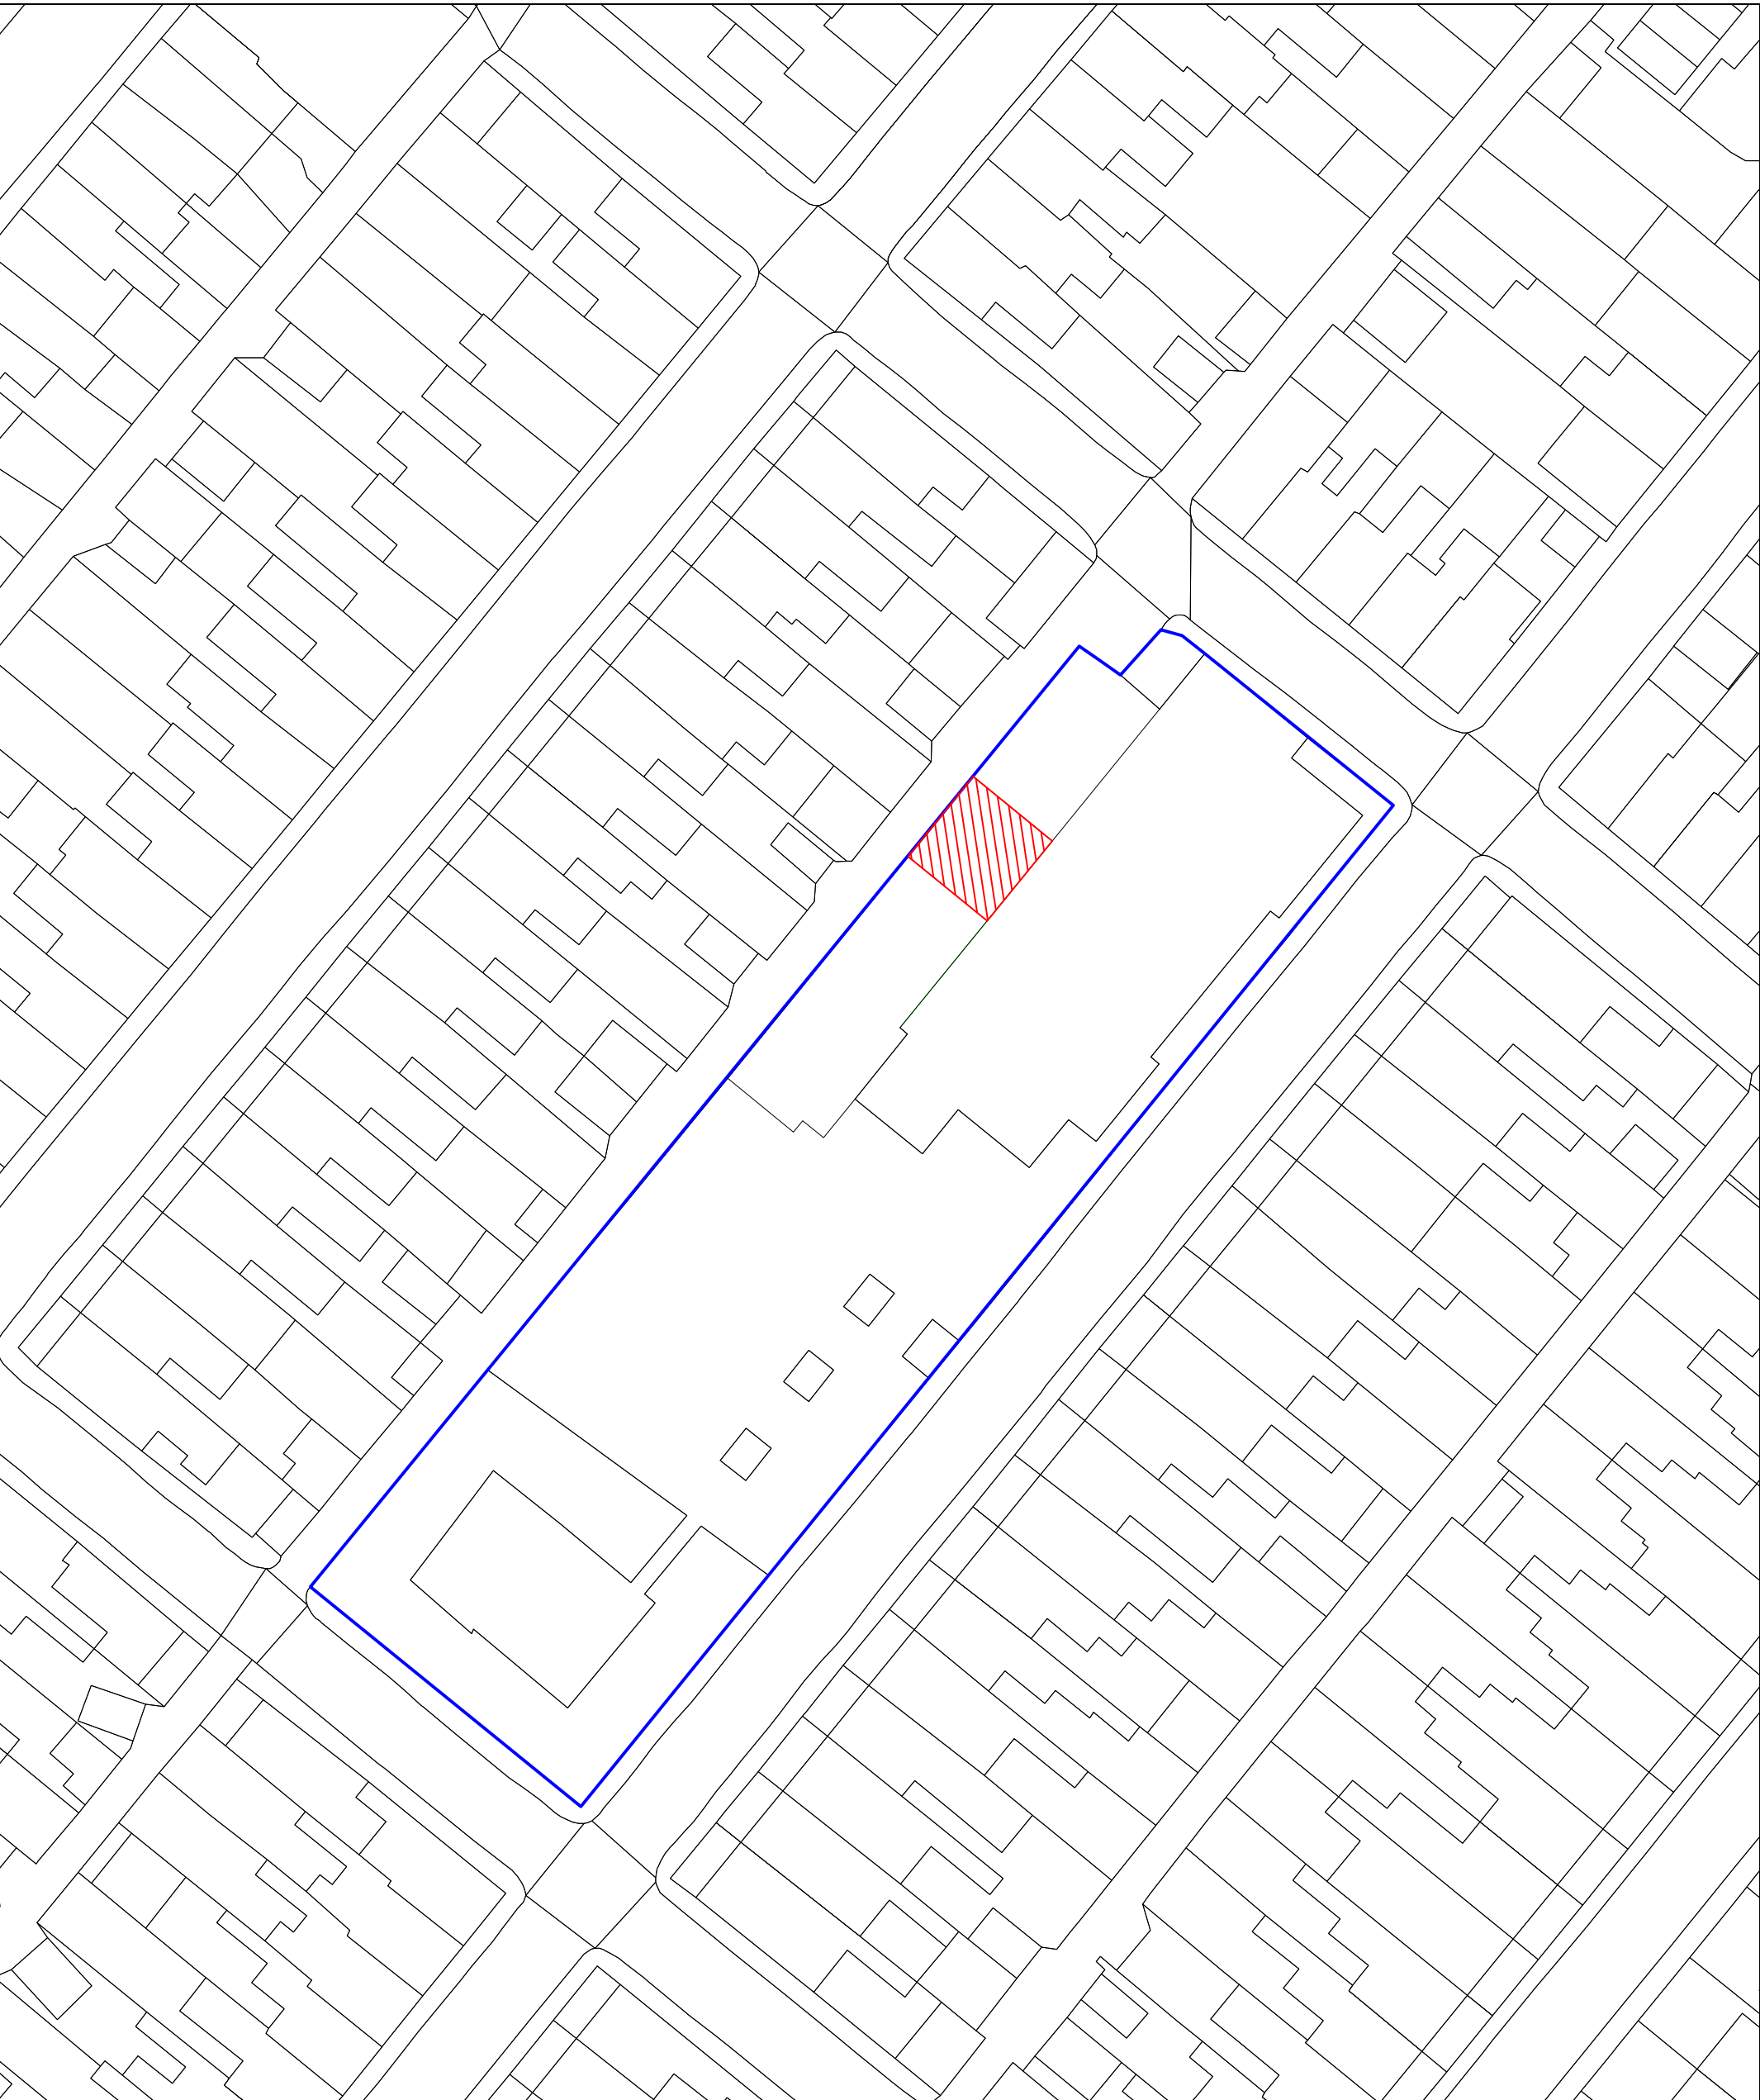

Job Ref.	Dwg No.	Rev.
FIGURED DIMENSIONS MUST BE TAKEN NOT SCALED MEASUREMENTS. ANY DISCREPANCIES IN THIS DRAWING MUST BE REPORTED IMMEDIATELY TO THE ARCHITECT. CONTRACTORS MUST CHECK ALL DIMENSIONS ON SITE.		

Corporate Property
Unit 5
Triangle Business Park
Pentrebach
Merthyr Tydfil
CF48 4TQ

Job
Alteration of existing covered play area to provide a classroom.
Cyfarthfa Infants School, Norman Terrace, Merthyr Tydfil, CF47 8SD

Title
Proposed Location Plan 1
Covered classroom shown hatched
Scale
1/500 @ A3
Date
March 2021
Drawn
Checked
Job Ref.
2019-072
Dwg No.
06(P)
Rev.