




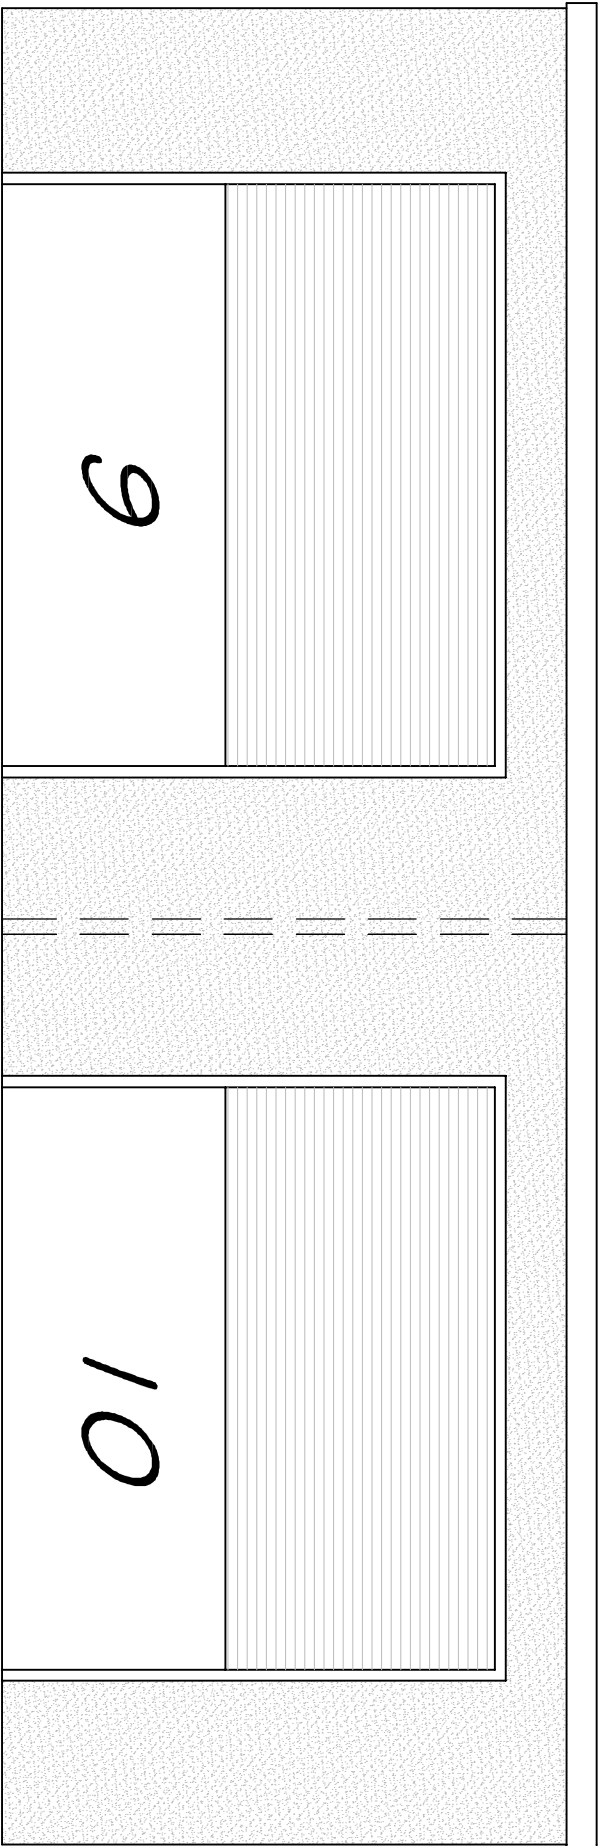


FRONT ELEVATION OF UNITS 9 & 10 1:50

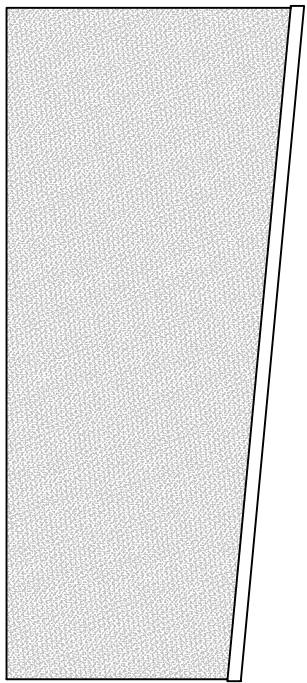

SIDE ELEVATION OF UNIT 10 1:100

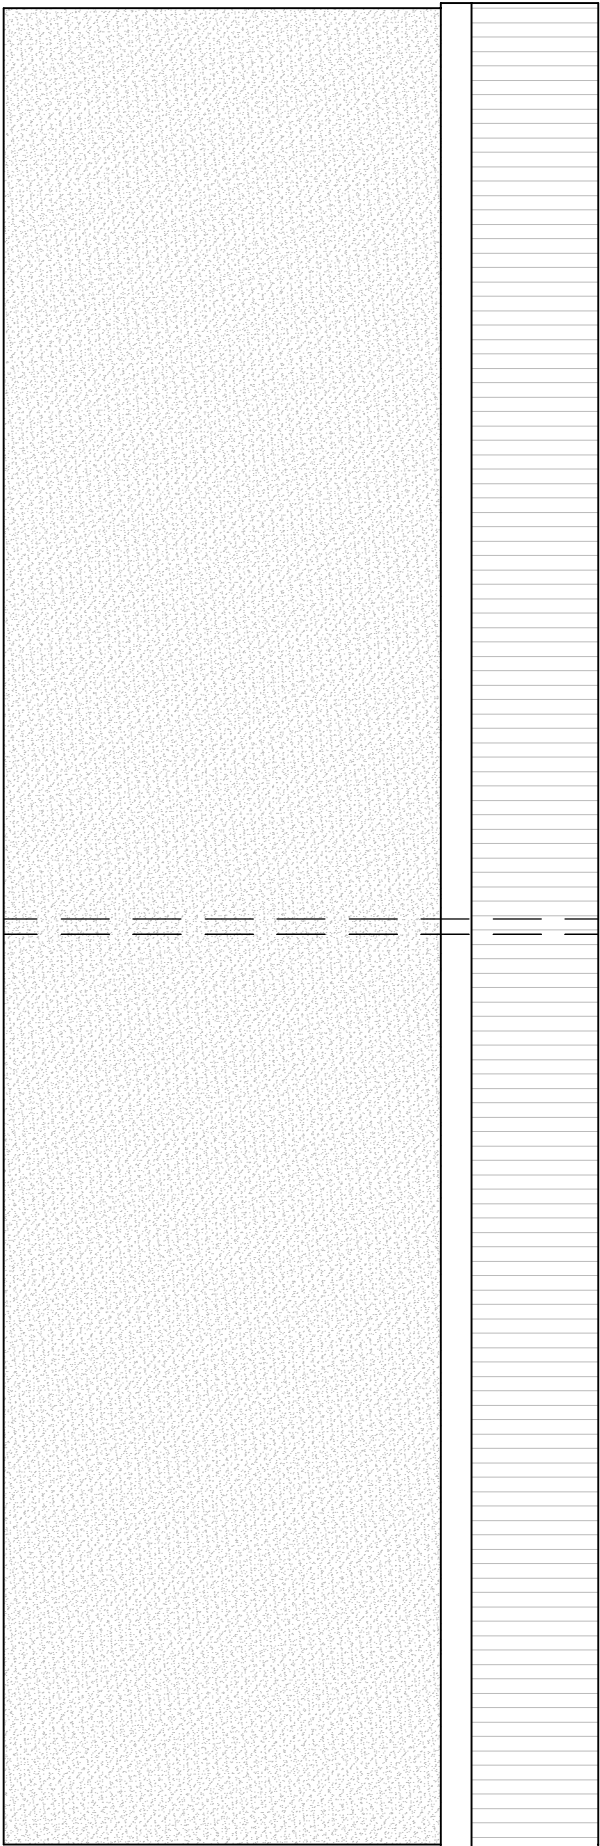


SIDE ELEVATION OF UNIT 9 1:100

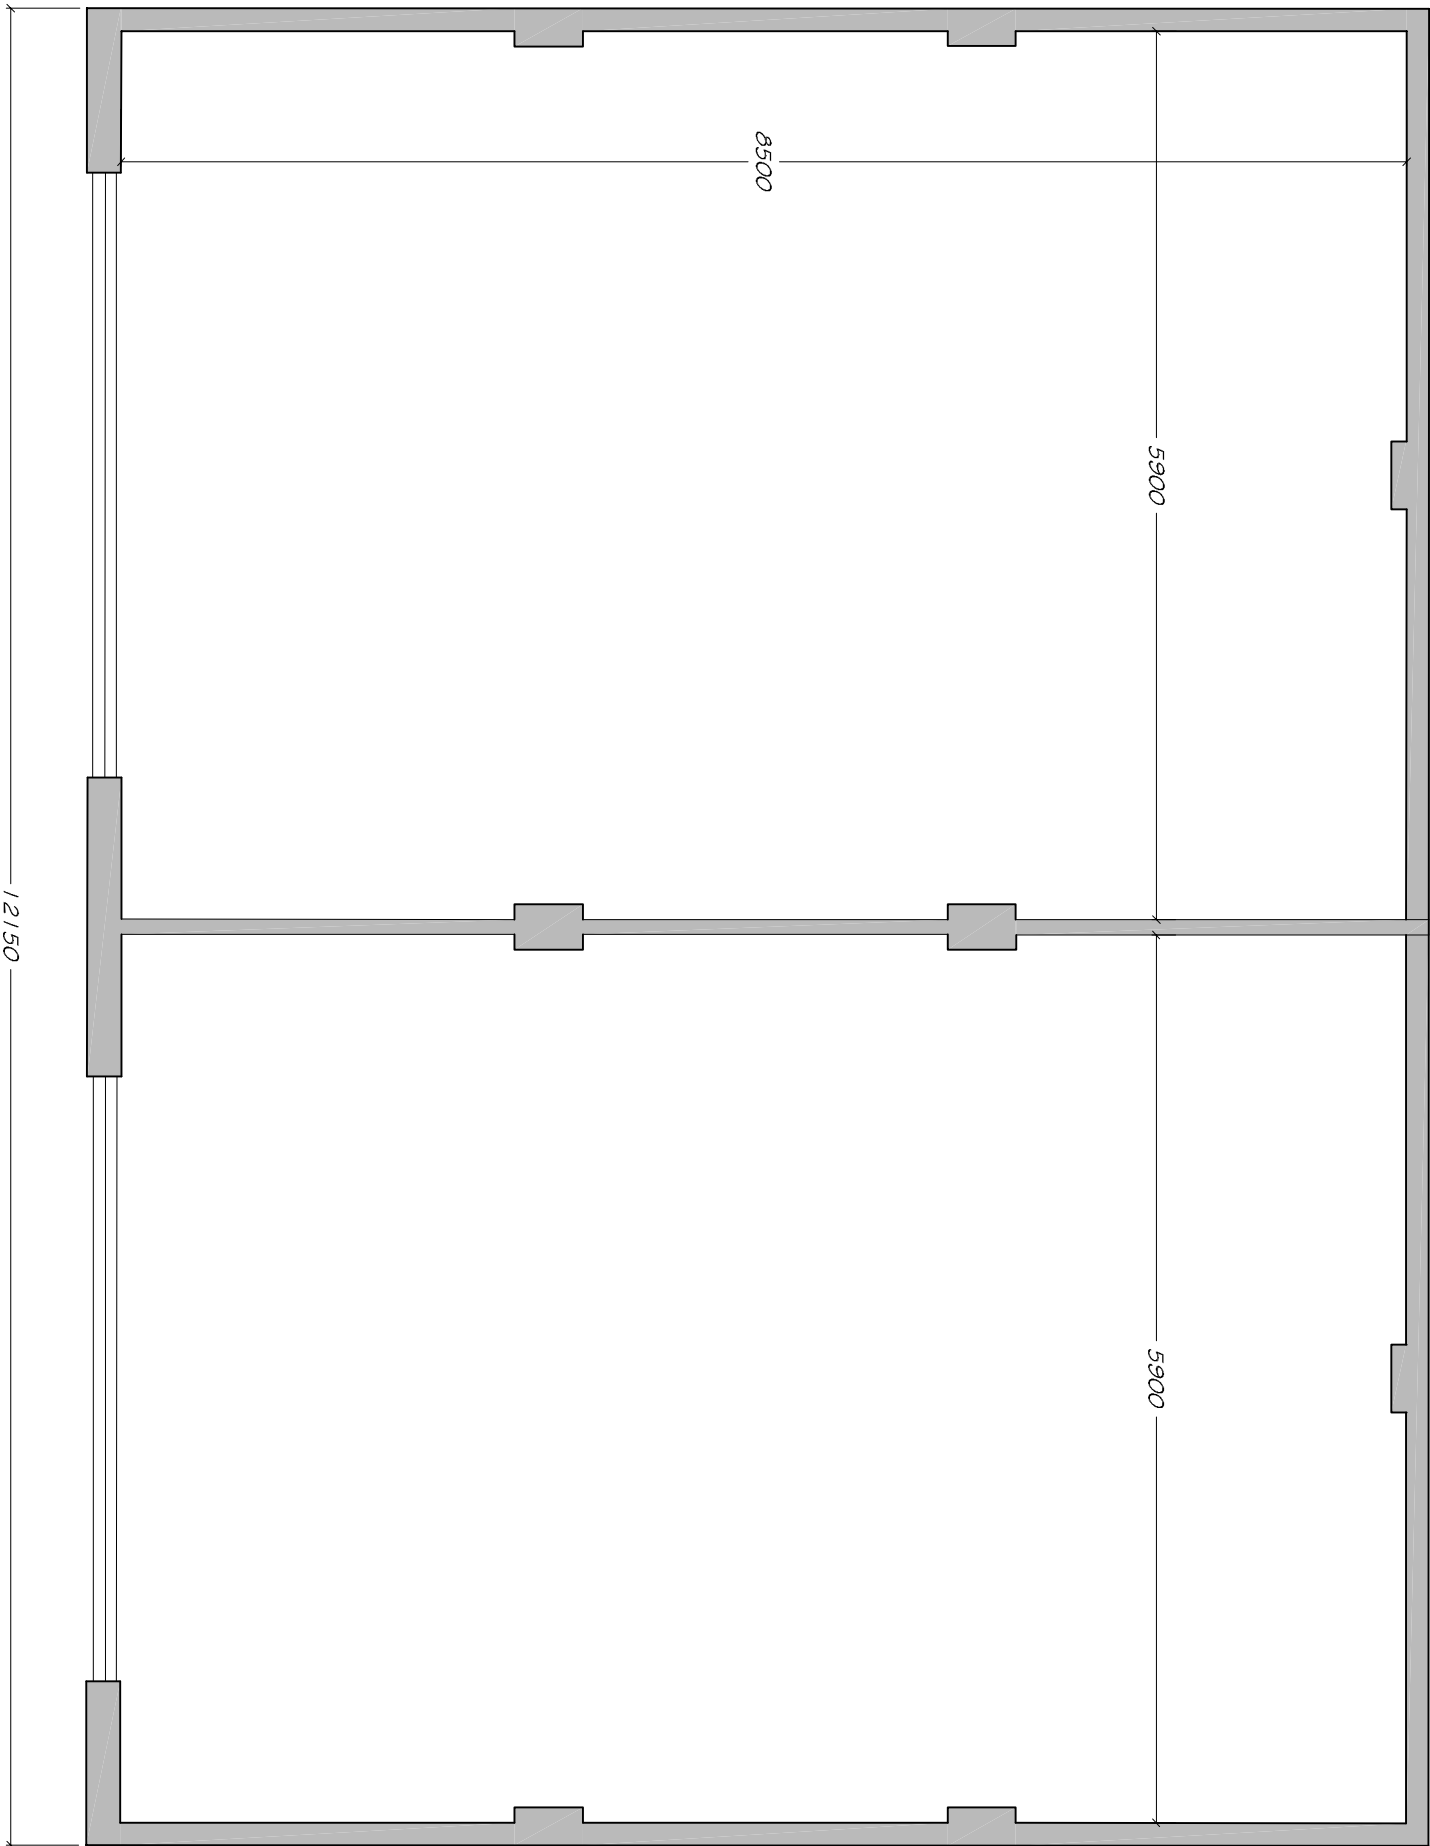


REAR ELEVATION OF UNITS 9 & 10 1:50




LOCATION PLAN 1:1250

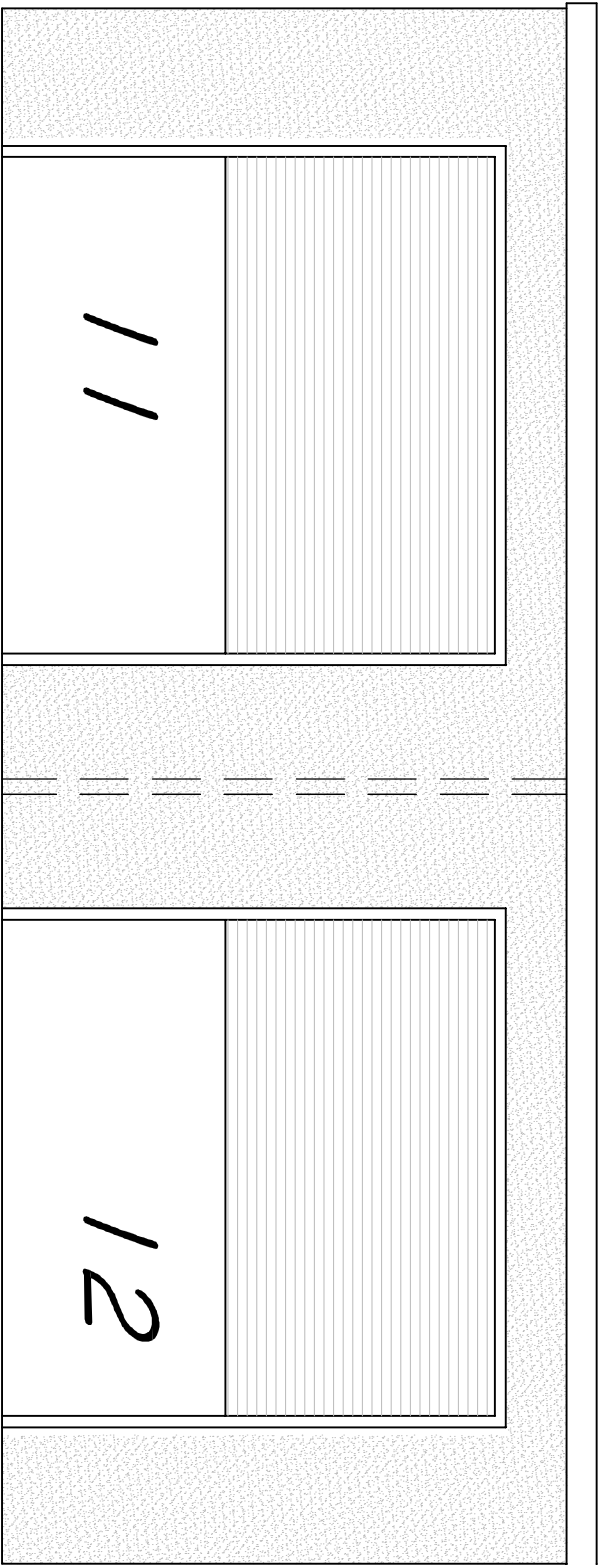


FRONT ELEVATION OF UNITS 11 & 12 1:50

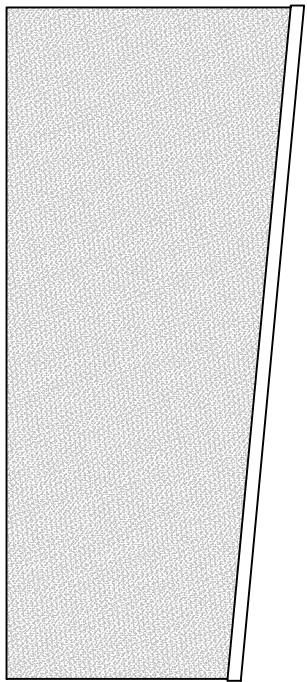


SIDE ELEVATION OF UNIT 12 1:100

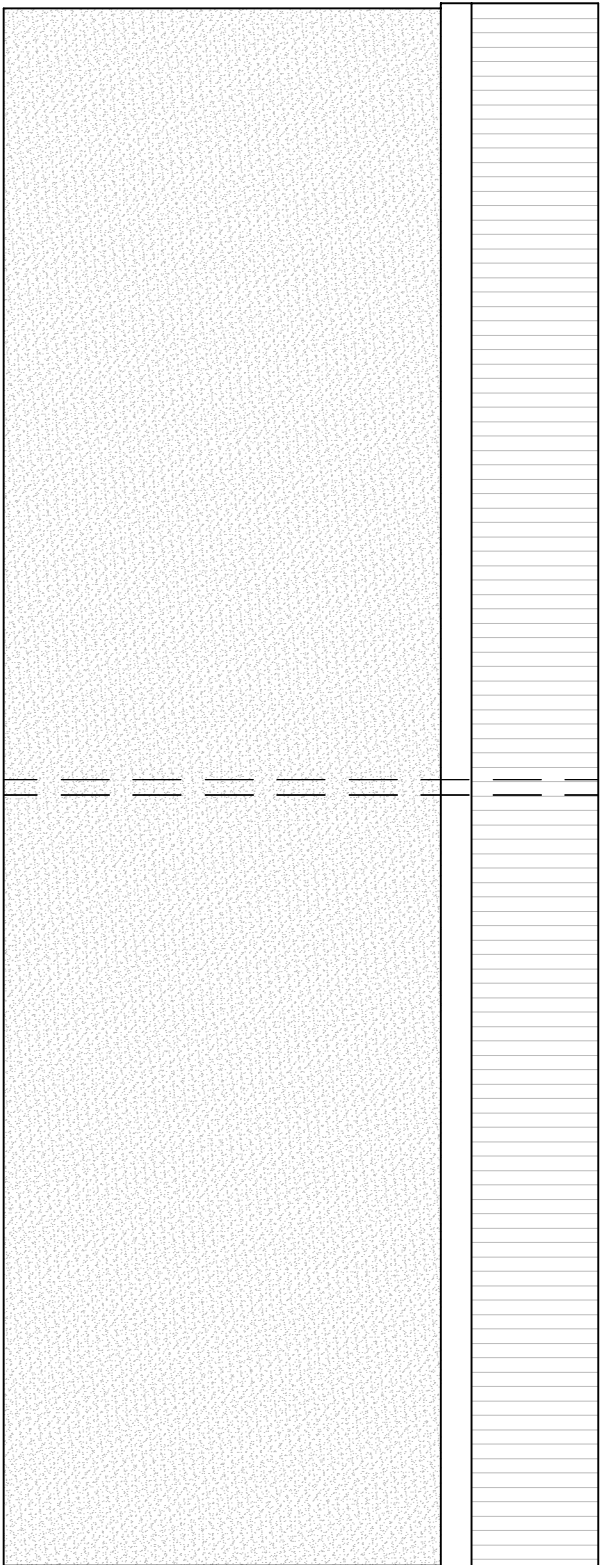

SIDE ELEVATION OF UNIT 11 1:100

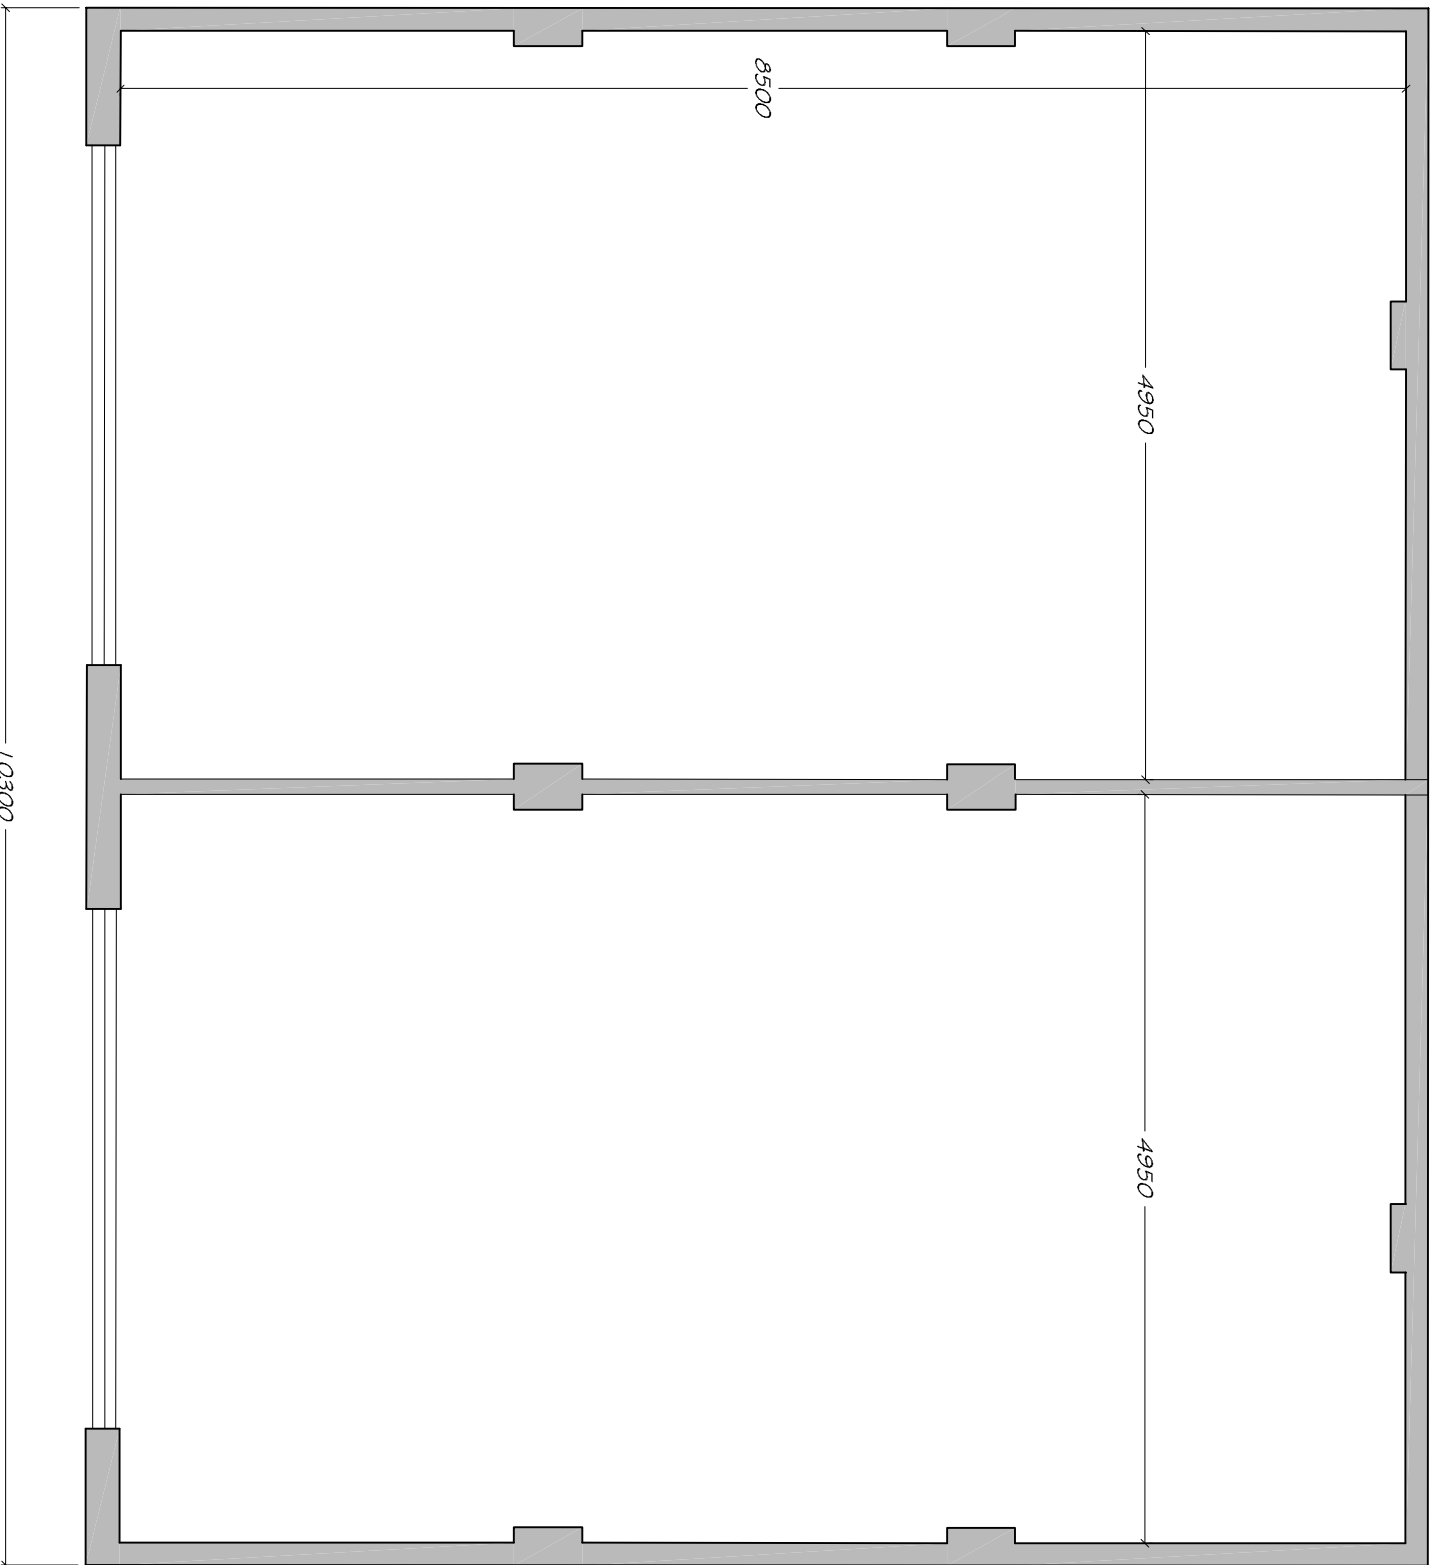

REAR ELEVATION OF UNITS 11 & 12 1:50

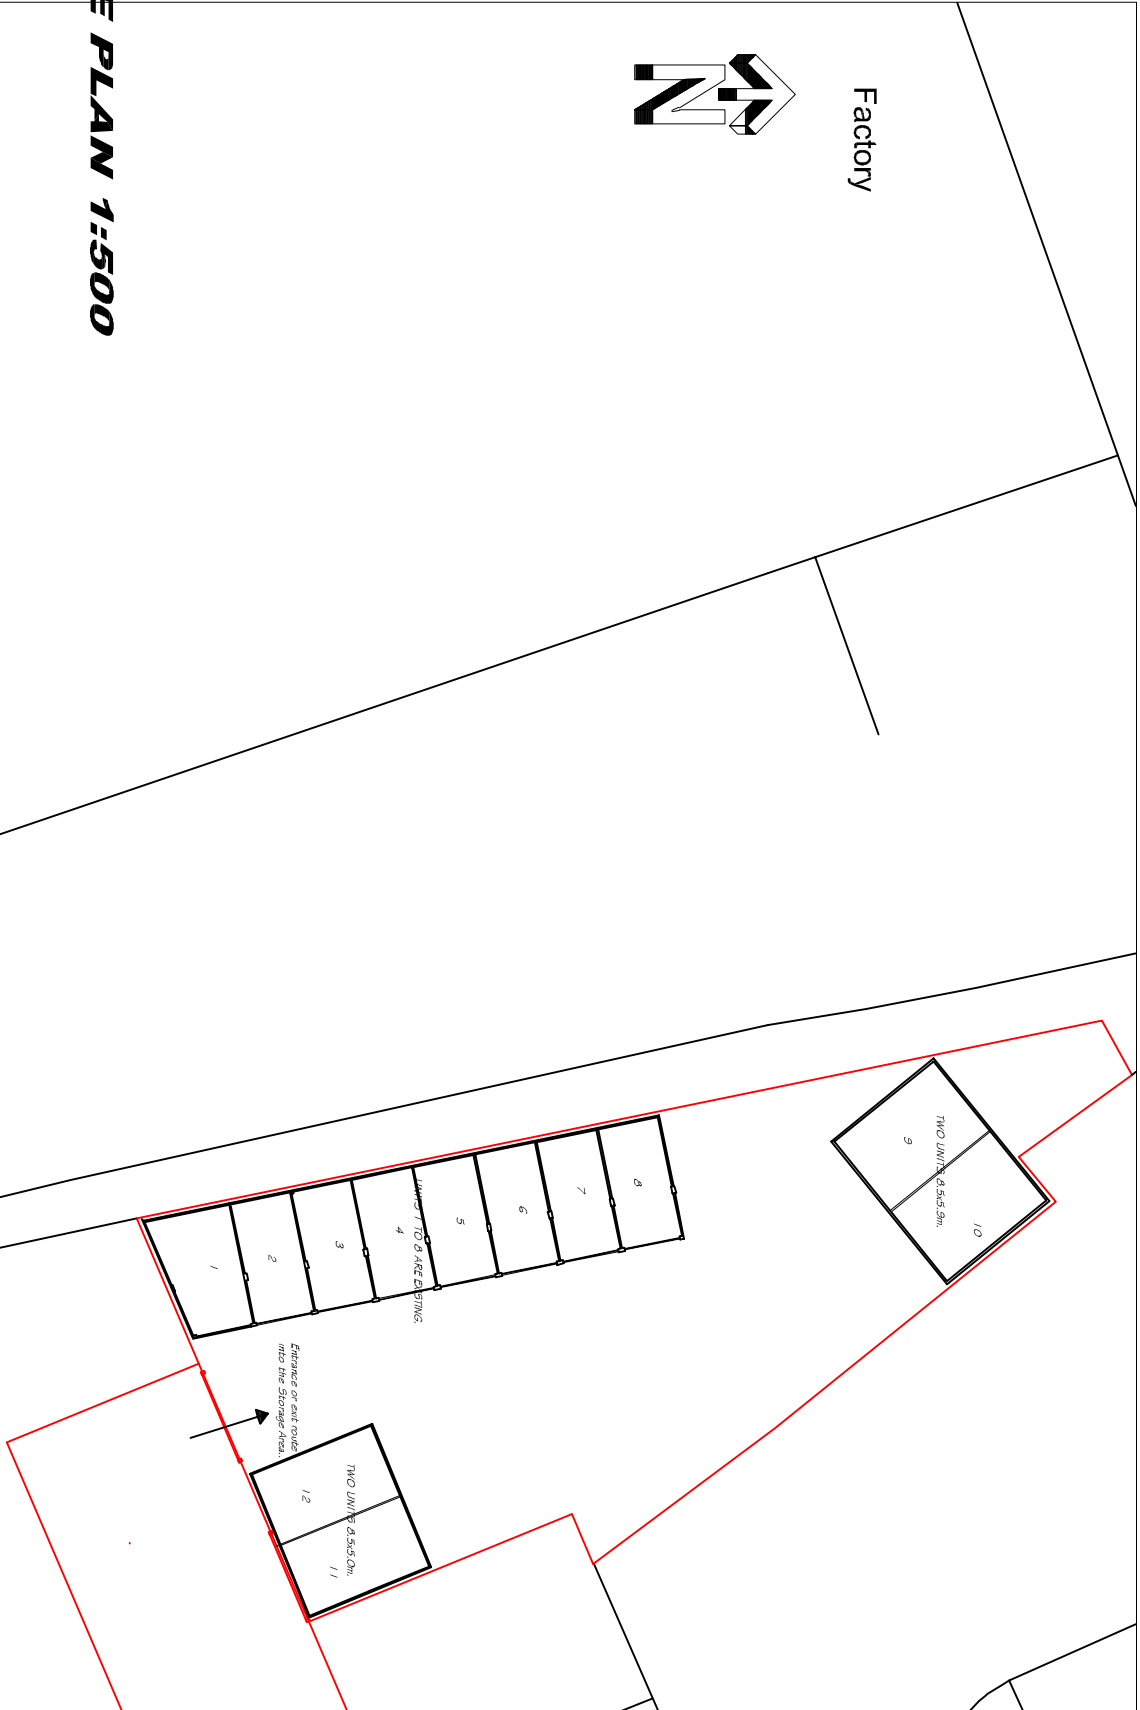

SITE PLAN 1:500

EXTERNAL FINISHES:
ROOF:
GREEN COLOURED GALVANISED STEEL PROFILE SHEETS, UN/C PASCALS AND RAINWATER GOODS.
WALLS:
DENSE CONCRETE BLOCKWORK, WITH S/C RENDER AND SMOOTH FINISH.
FLOORS:
CONCRETE SLAB.
ALL DOORS TO BE GALVANISED STEEL ROLLER SHUTTER TYPE.

PLAN OF UNITS 11 & 12 1:50

PLAN OF UNITS 9 & 10 1:50