


200102

Based upon the Ordnance Survey map with the permission of The Controller of Her Majesty's Stationery Office, © Crown Copyright. All rights reserved. Licence no.: 100041040

The drawing is not based on a full measured/ topographic survey; the location of features within the Ordnance Survey base are approximated only, including the position and spread of trees.

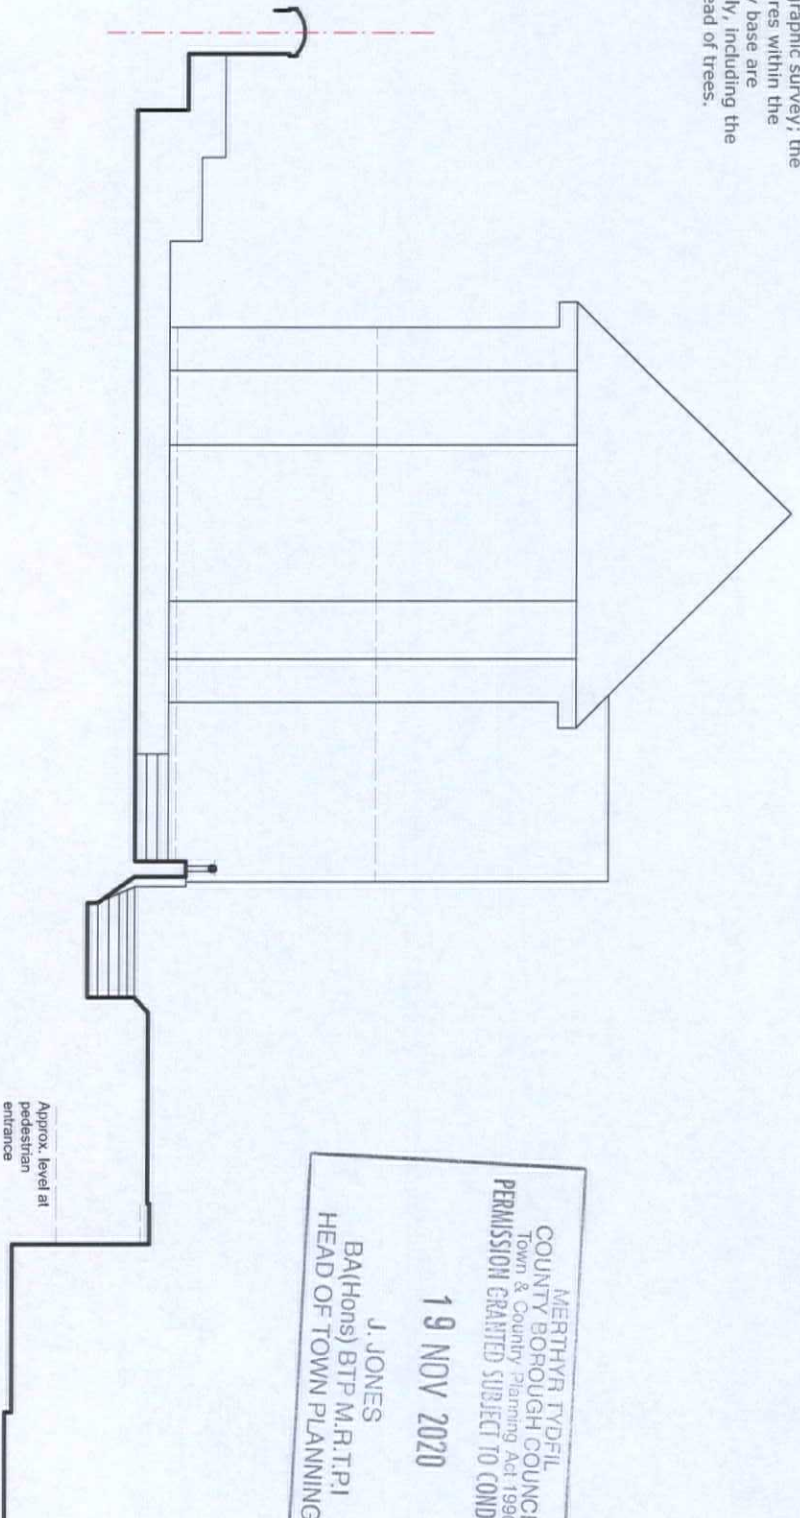

MERTHYR TYDFIL
COUNTY BOROUGH
COUNCIL
OFFICE COPY
PLEASE DO NOT
REMOVE

MTCBC
AMENDED PLANS
13 OCT 2020
RECEIVED

MERTHYR TYDFIL
COUNTY BOROUGH COUNCIL
Town & Country Planning Act 1990
PERMISSION GRANTED SUBJECT TO CONDITIONS
19 NOV 2020
J. JONES
BA(Hons) BTP M.R.T.P.I
HEAD OF TOWN PLANNING

Revisions

Drawing title:

Section AA:
proposed

Job:

Conversion of 16 The Park,
Treharris

Drawing no: 2787C(L)(0)12

Date:

15 October 2020

Revision: A

Scale: 1:100 @ A4

Oliver-Thomas Consultancy
architecture | urban design | sustainable design

© Oliver-Thomas Consultancy Limited 2020
11 Dwyfan Avenue, Cardiff CF14 4LS
Tel: 07719 161119 Email: info@oliver-thomas.co.uk
For full details visit our website
This report documents only.