


MapServe®

307750 307775 307800 307825 307840 ST0798

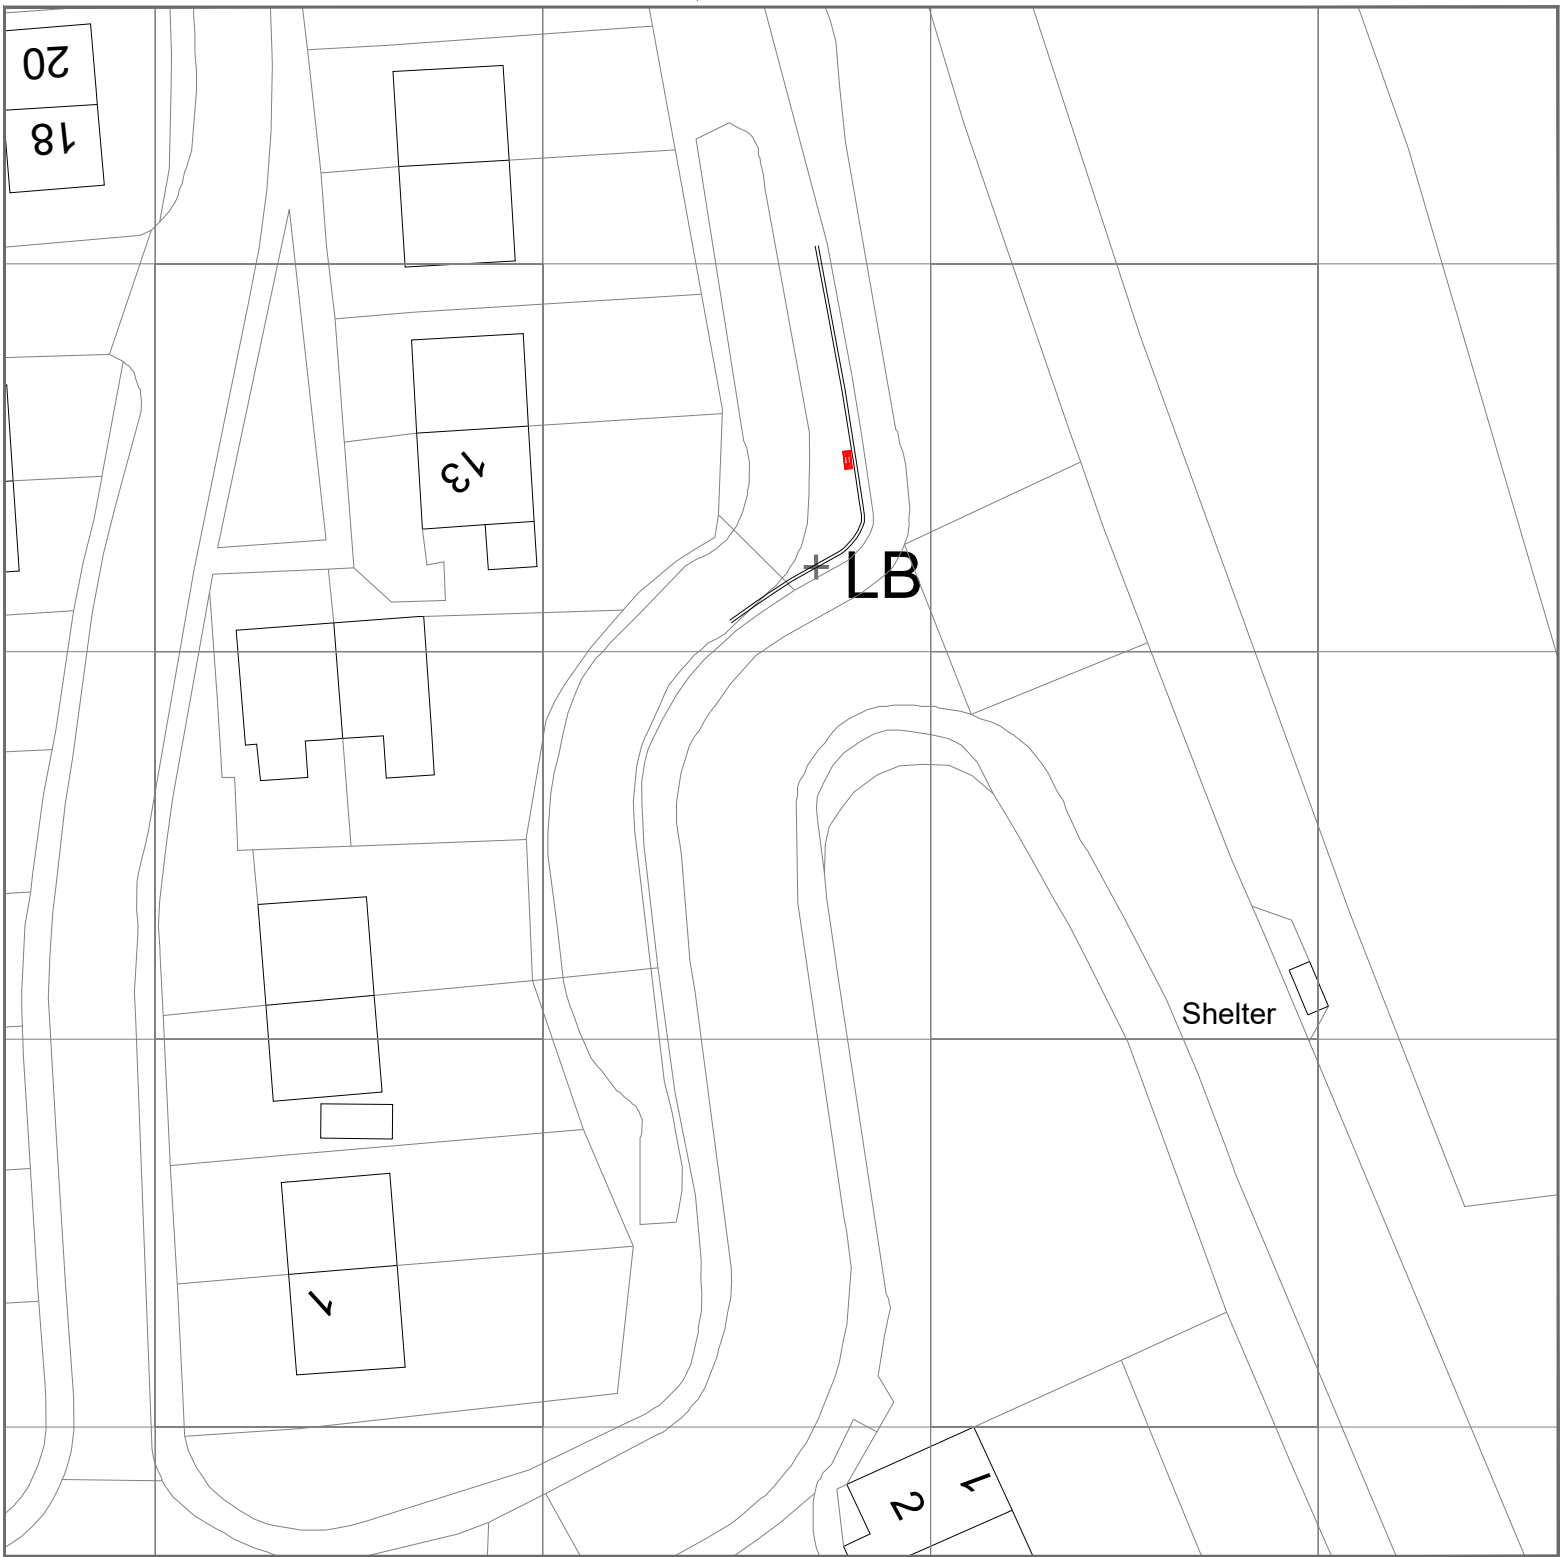

Proposed Location Plan  
1:500

198867


198850

198825

198800

198775

198767

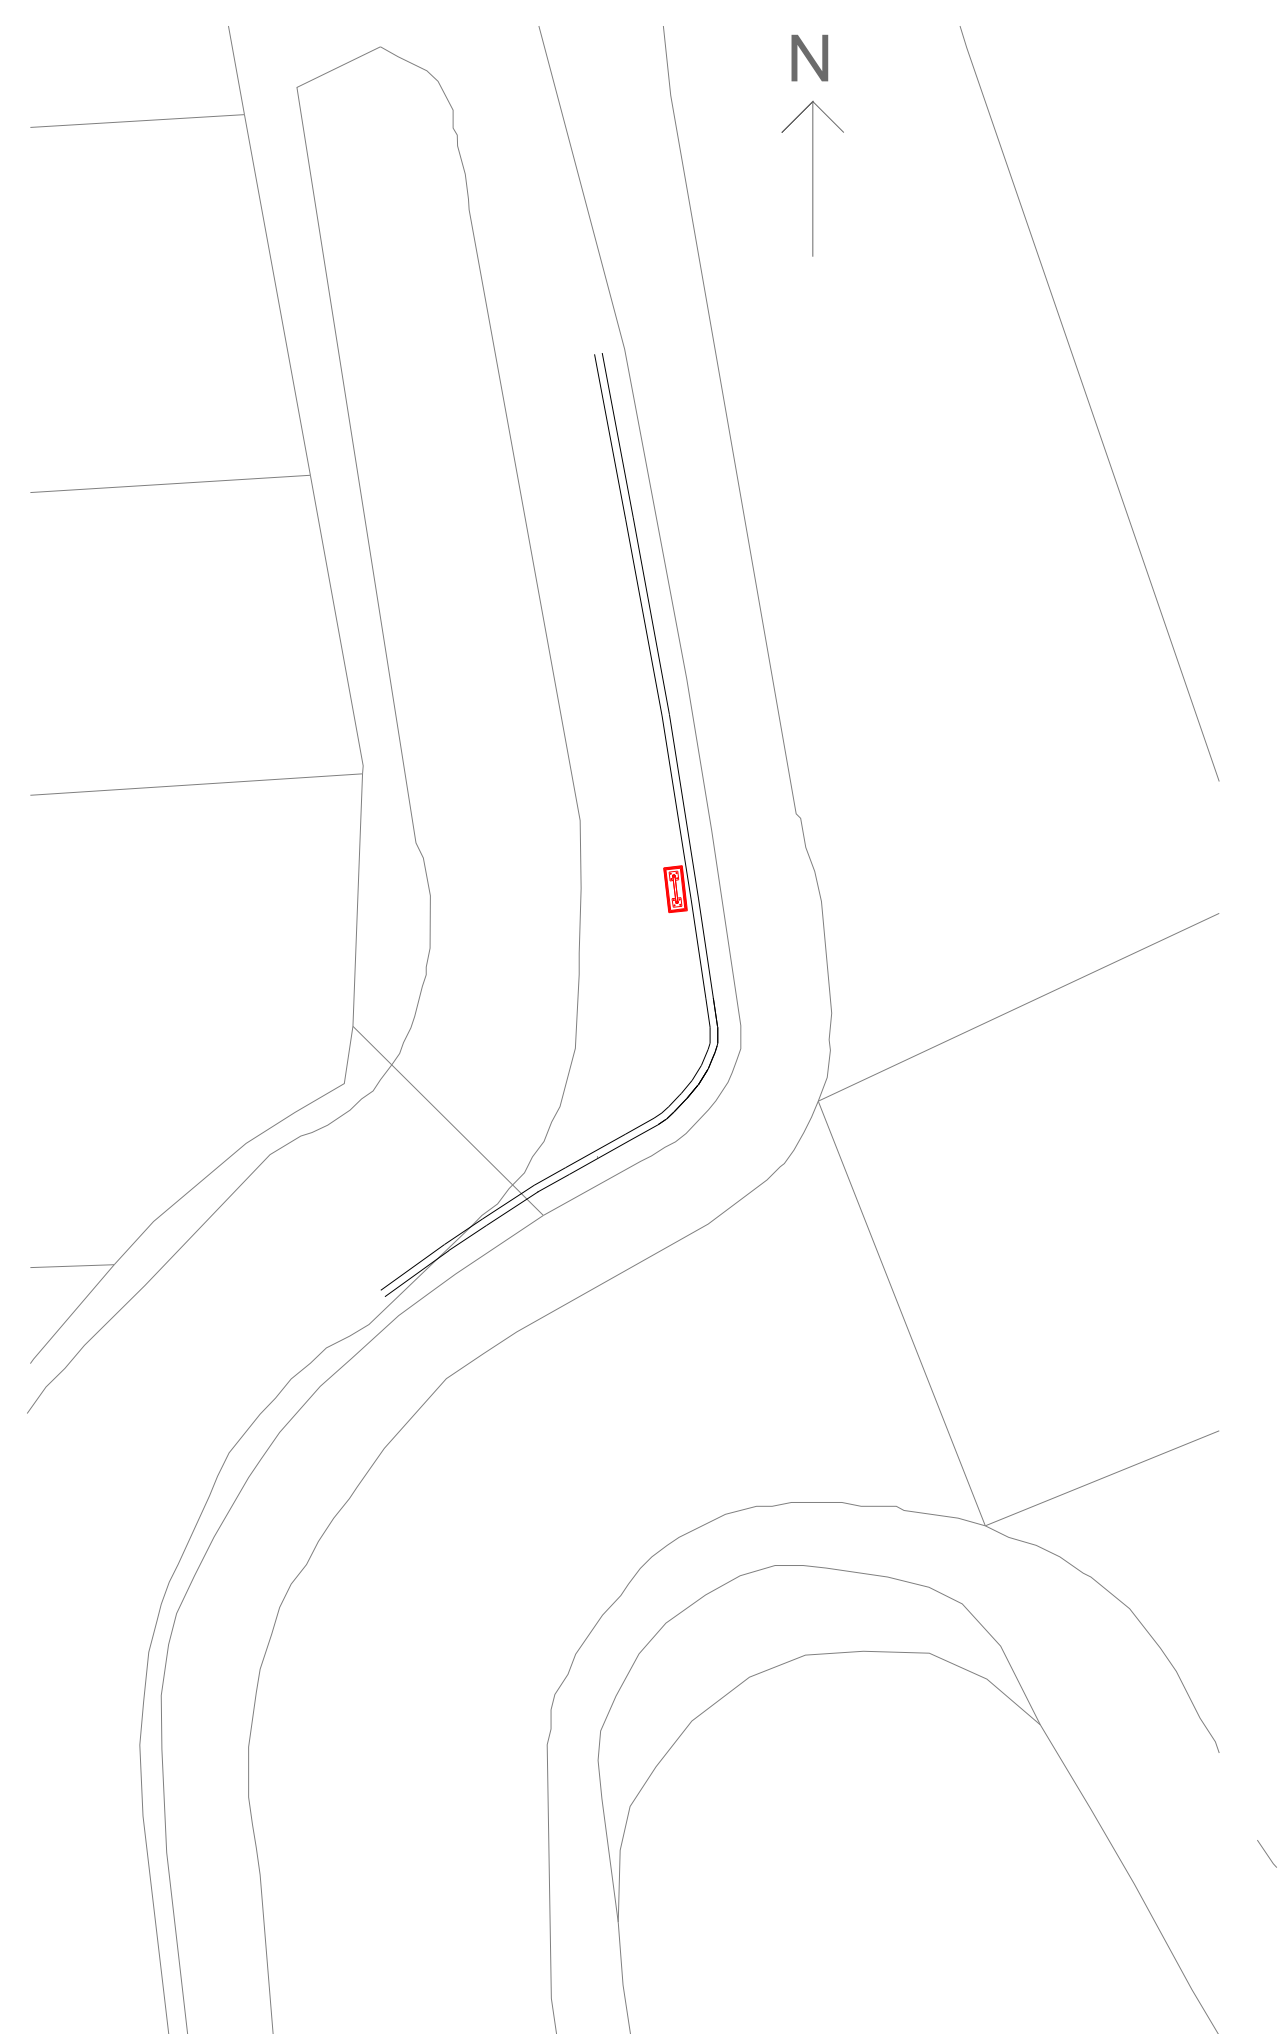

Proposed Location Plan  
1:200

Material Finishes:

|             |                           |
|-------------|---------------------------|
| Frame:      | Aluminium in white finish |
| Base plate: | Aluminium in white finish |
| Doors:      | Plexishock glazing        |



**Utopia Design Architectural Services**

Building Planning Application Support  
Paul Thomas: BSc (Hons)  
Tel: 01685 559230. Mob: 07908 725065

Issued Only for Purpose Indicated

Drawing Status: FOR PLANNING PURPOSES ONLY

|         |                                                                                |
|---------|--------------------------------------------------------------------------------|
| Address | Land at MT PLEASANT<br>Aberhon<br>Merthyr Tydfil<br>CF48 4PG<br>307316, 199367 |
| Project |                                                                                |

**Proposed Notice Board**

|                            |                |                |
|----------------------------|----------------|----------------|
| Drawn by                   | Date           | Paper          |
| PT                         | OCT 25         | A2             |
| Title                      | Scale          |                |
|                            | 1:200<br>1:500 |                |
| Drwg No                    |                |                |
| Proposed Plans, Elevations |                | MT PLEASANT 02 |