

200158

16 JUL 2020

(TIMBER CLAD) (16m) FENCE FRONT ELEVATION 16 LINEAR METRES.






PROPOSED FENCE STEPPED
BACK 2F FROM EXISTING WALL FENCE ENDS
HERE.

PLANTING
WITHIN INTEGRATED
PLANTER.

IVY TO GROW
OVER FENCING
PLANTER ON
GARAGE &
PLANTING

EXISTING HEDGING
PROPOSED HEDGING.

NEIGHBOURING
PROPERTIES BATH
WINDOWS

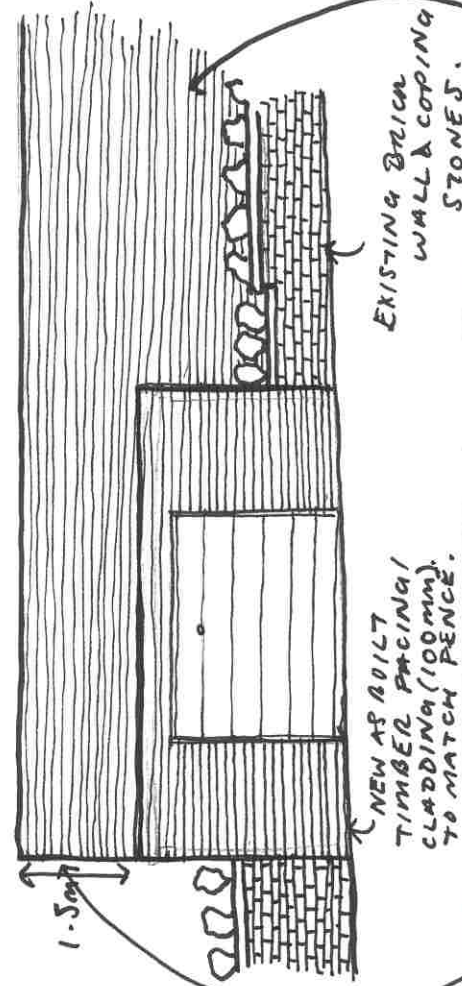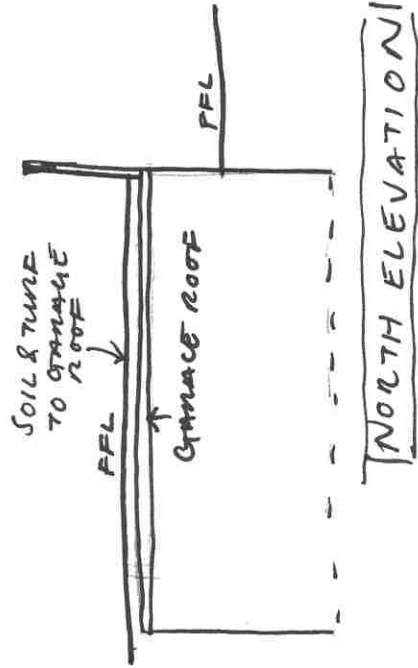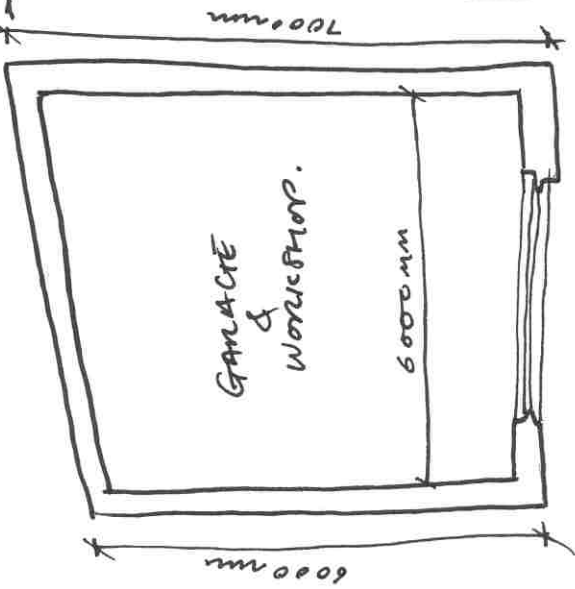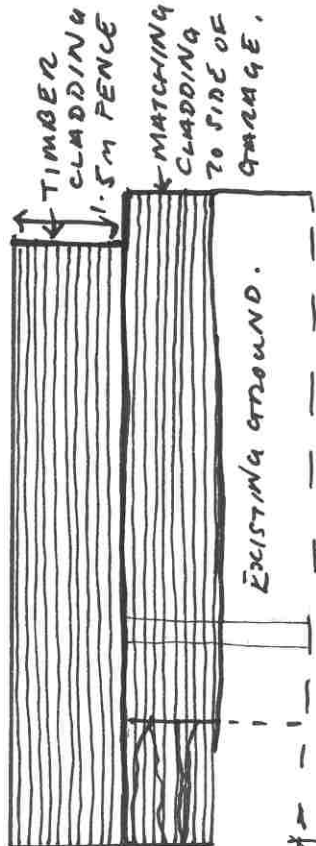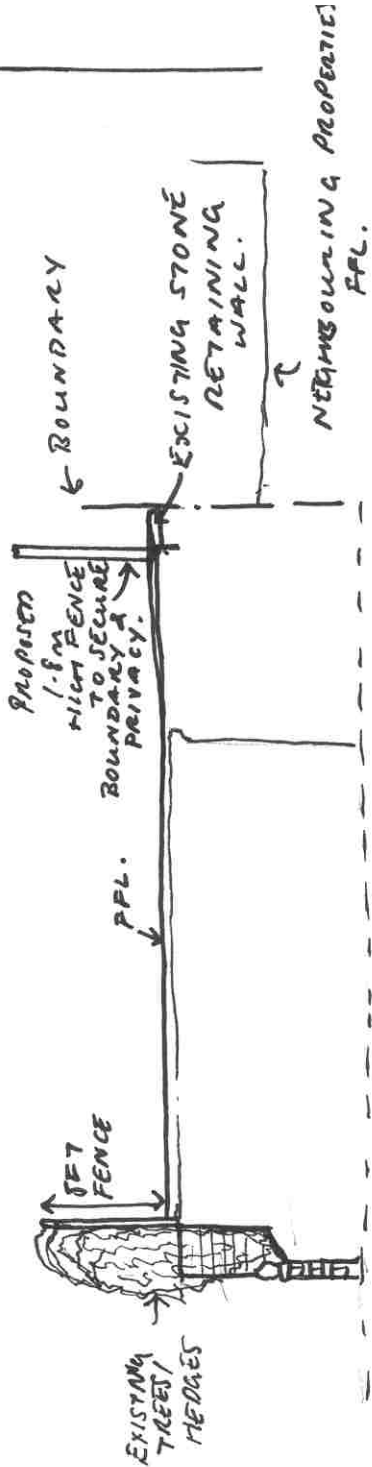

TIMBER FENCE CLADDED WITH 100mm X 4800mm
SAWED TIMBER PAINTED, STEPPED BACK FROM
FACE OF GARAGE BY 2FT. PLANTER INTEGRATED WITH FENCE