




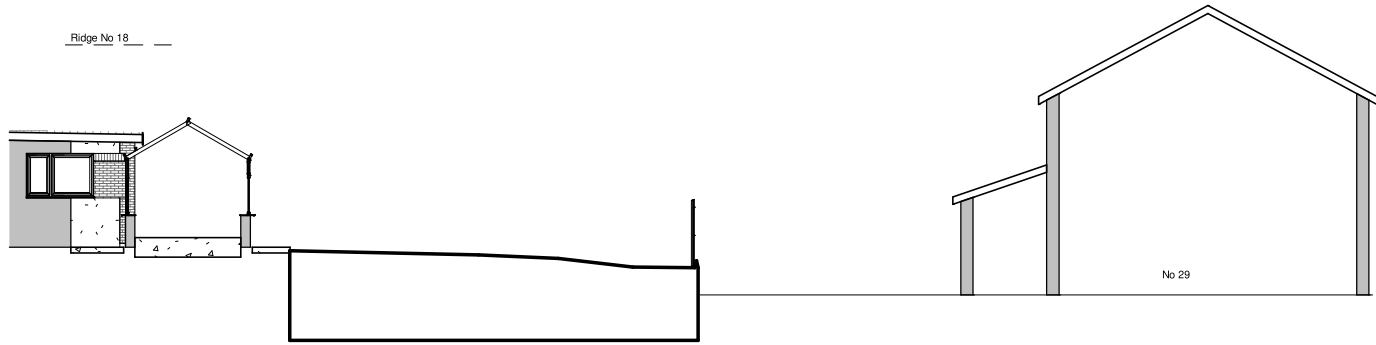


1 Existing Section 1
1 : 200

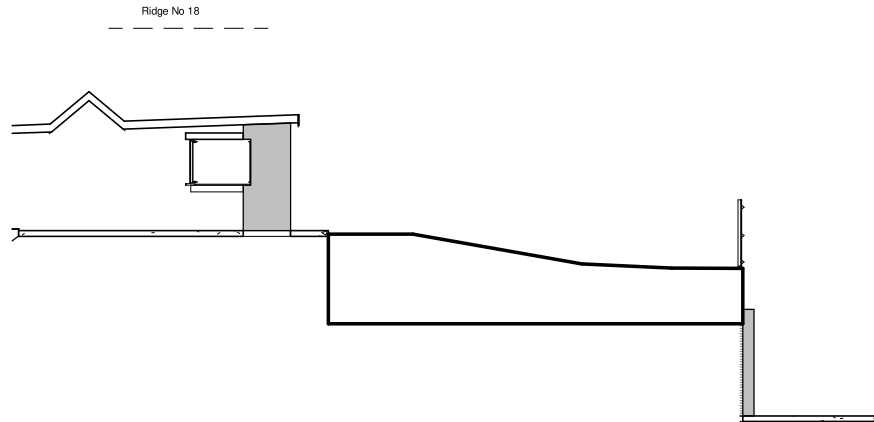


2 Existing Section 2
1 : 200

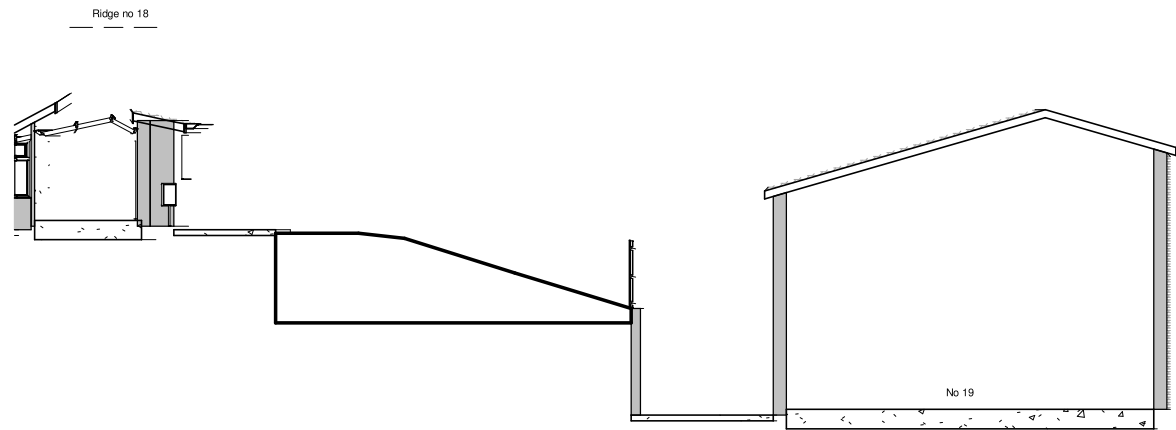


3 Existing Section 3
1 : 200

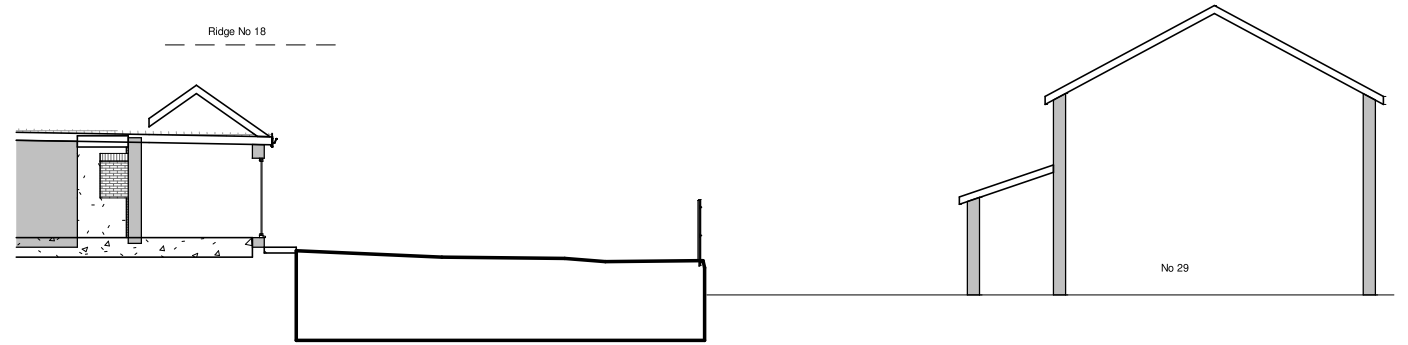

A Proposed Section A
1 : 200

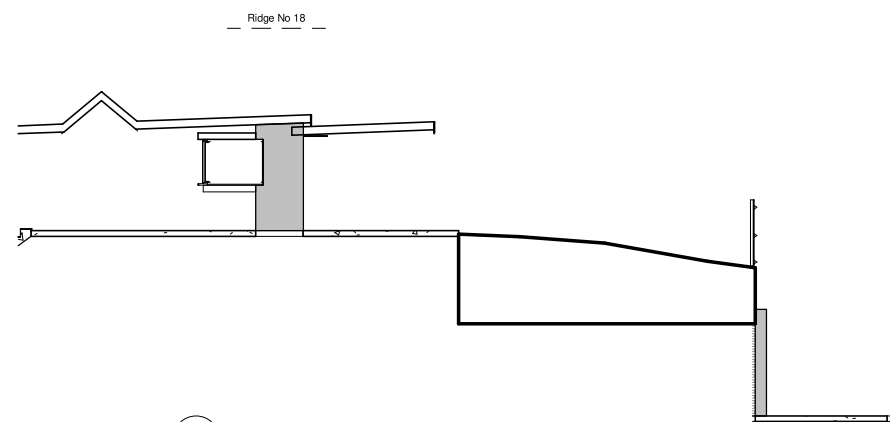

B Proposed Section B
1 : 200

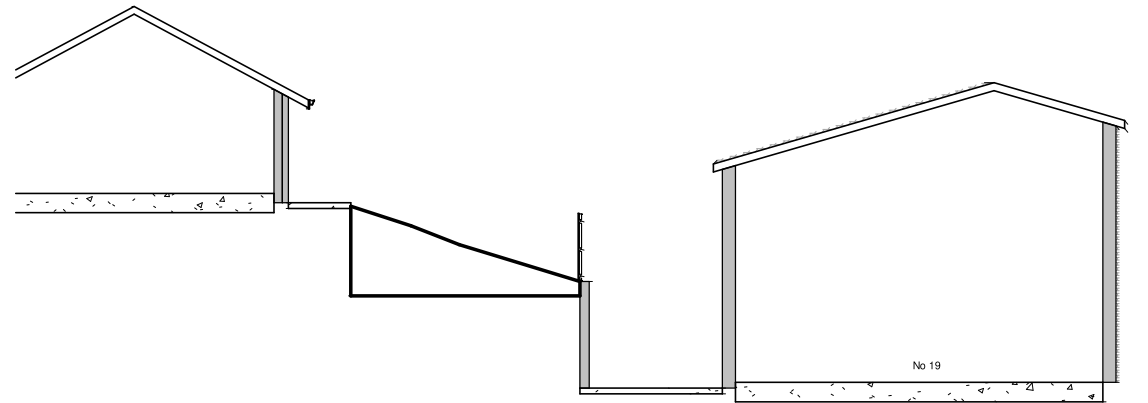

C Proposed Section C
1 : 200

Single storey extension to rear & side, front and rear dormers dormer		SHEET Sections		
INDIGO DESIGN (Part of 3dcadwales Ltd) 5 Ashlea Drive, Merthyr Tydfil, CF47 0NY Tele 01685 385746 Mob - 07940913216 Email: philip@3dcadwales.co.uk		Address Ffostyll, 18 The Hawthorns, Pant, Merthyr Tydfil, CF48 2EJ		
This Drawing is Copyright, Dimensions to be checked on site and not scaled from this drawing		Checked by JH	Drawn by PH	Scale (@ A3) 1 : 200
		Rev No A	Description Sections added	Date 05/08/2026
PURPOSE OF ISSUE Planning Approval	DRWAING NUMBER HW-09			