


NGR - E: (3)07211 N: (2)08804


SITE LOCATION

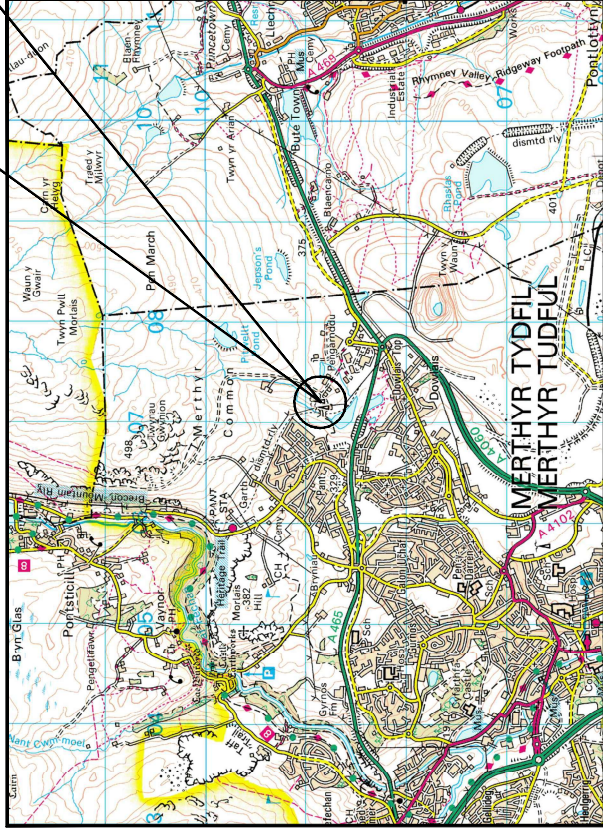

LOCATION PLAN

SCALE 1:50000

PROPOSED TOWER LOCATION

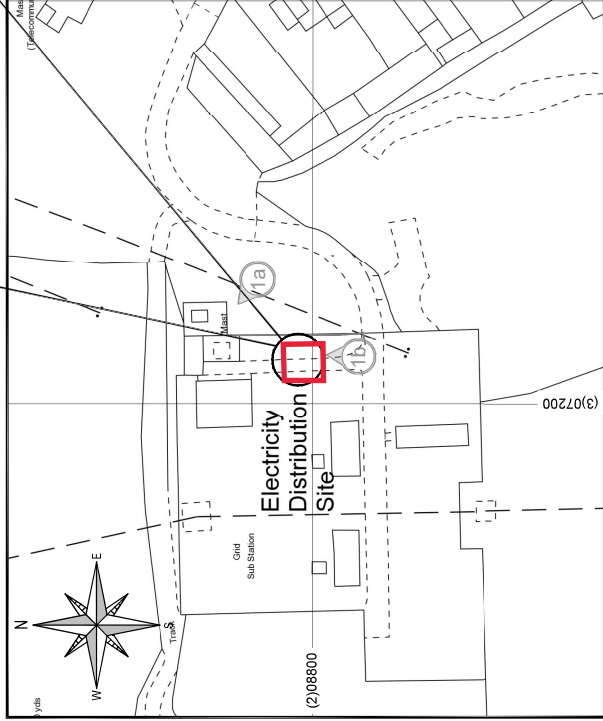

BLOCK PLAN

SCALE 1:1250



Photograph 1a - Access

Photograph 1b

SITE PHOTOGRAPHS

A3 ORIGINAL INCHES 0 1 2 MILLIMETRES 0 10 20 30 40 50	
© Crown copyright and database rights 2022 OS 100035409 Reproduction in whole or in part is prohibited without the permission of Ordnance Survey.	
https://maps.app.goo.gl/6c4DjAgSYUHHp8C8	
KEY: ○ = Site / Tower Location 1x = Photograph number / location & direction	
A	Planning Issue
Rev	Description
Date	
By	
19.08.26 JH	
nationalgrid telecoms	
National Grid Telecoms Ltd Avon Bank Feeder Road Bristol BS2 0TB	
Site No: TBC	
Site Name: SWALEC DOWLAIS	
Proposed Works: TELECOMS TOWER REPLACEMENT	
Site Address: BARGOED, MERTHYR TYDFIL, CF48 4AD	
Drawing Title: SITE LOCATION PLANS	
Scale:	Drawn: RFS
As Shown	Date: 07.02.25
Drawing No.	Rev.
P1628-079-1-PL-301	A A