



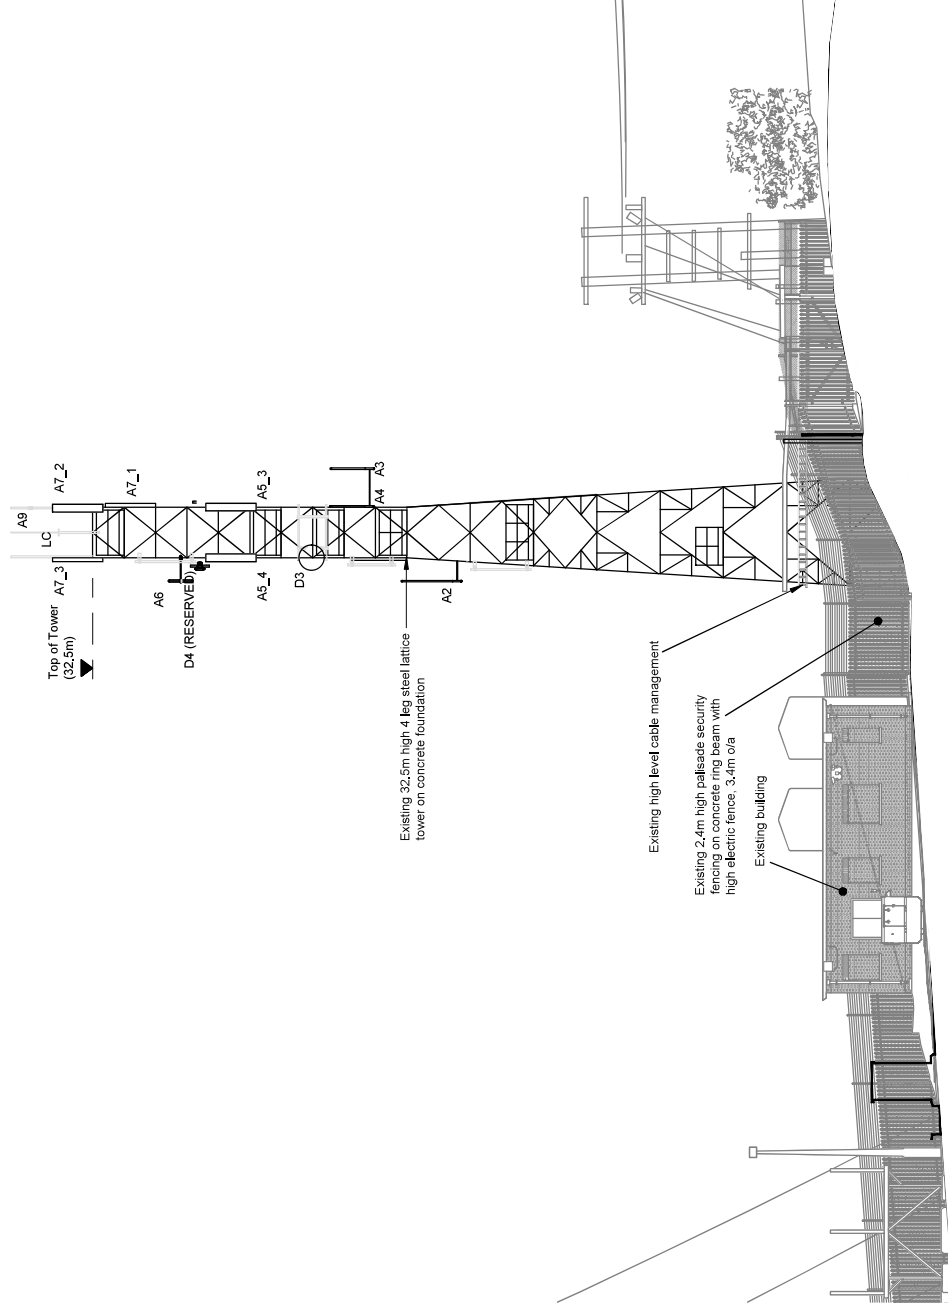


EXISTING ELEVATION A- VIEWING NORTH

Scale 1:200

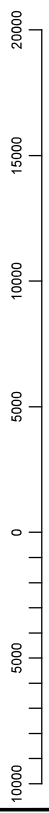

ORIGINAL SCALE AT A3 - 1:200

ALL DIMENSIONS IN MILLIMETRES

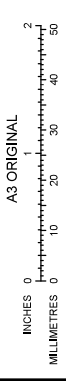

SITE NGR - E: (3)07211 N: (2)08804

NOTES:

[illegible]

nationalgrid
telecoms

National Grid Telecoms Ltd
Avon Bank
Feeder Road
Bristol BS2 0TB

Site No: TBC

Site Name:
SWALEC DOWLAIS

Proposed Works:
TELECOMS TOWER REPLACEMENT

Site Address: BARGOED,
MERTHYR TYDFIL,
CF48 4AD

Drawing Title:

EXISTING ELEVATION A

Scale:	Drawn:	RFS	Checked:	RJW
	As Shown	Date:	07.02.25	Date:
Drawing No.				
P1628-079-1-PL-304				
Rev.			A	A