



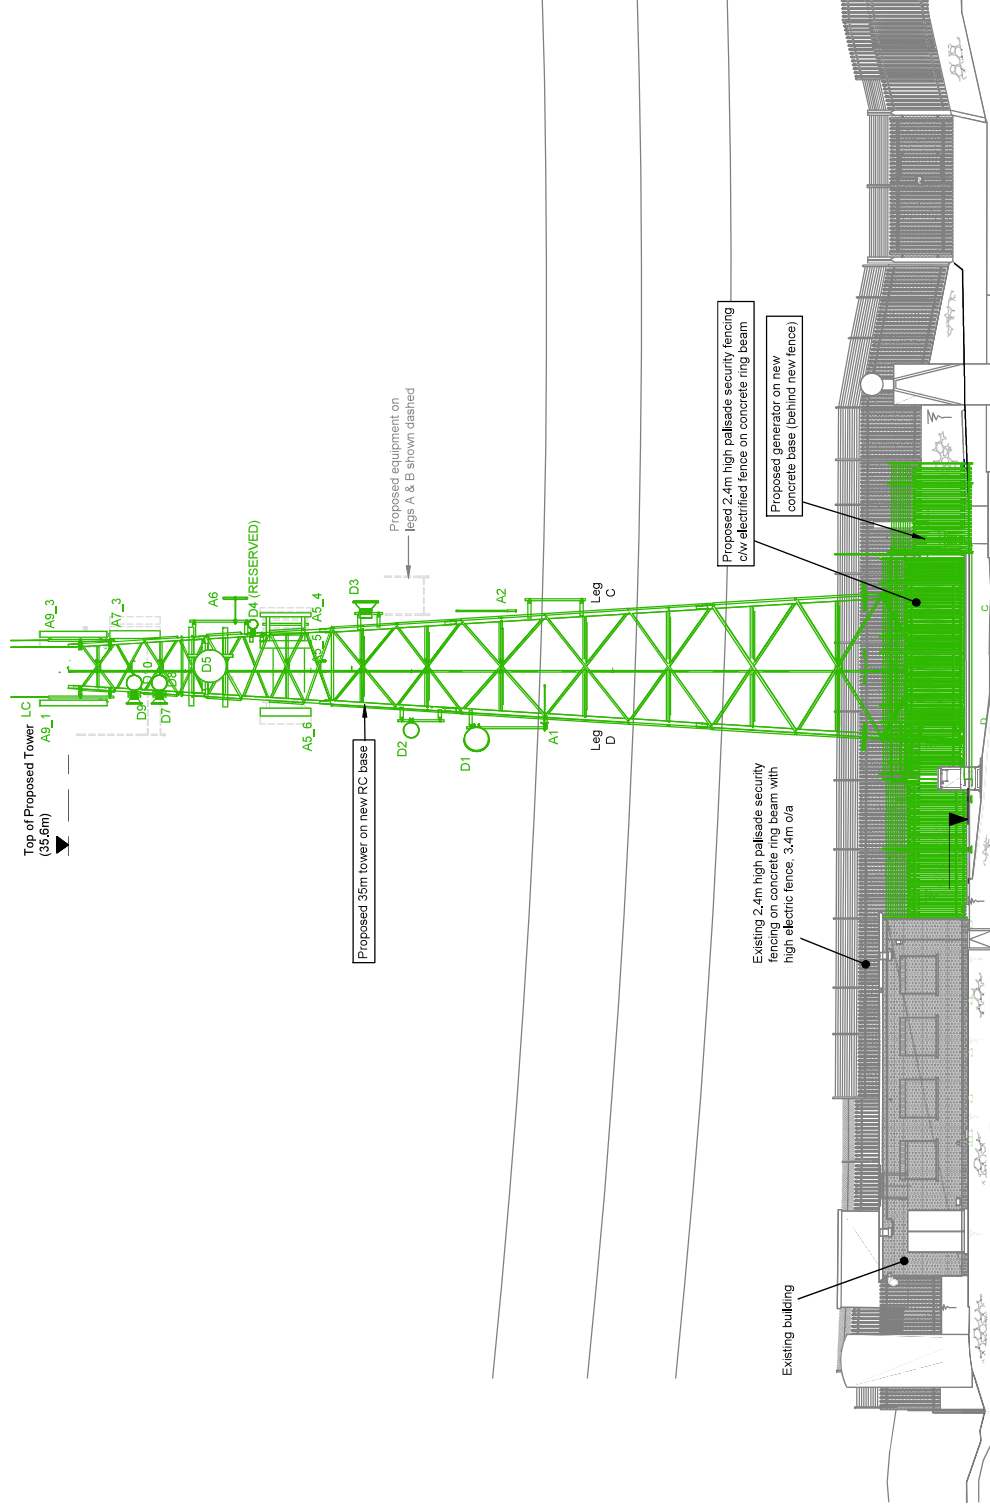

PROPOSED ELEVATION B VIEWING EAST

Scale 1:200

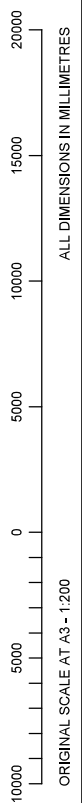

A3 ORIGINAL

INCHES 0 1 2

MILLIMETRES 0 10 20 30 40 50

SITE NGR - E: (3)07211 N: (2)08804

NOTES:

A	Planning Issue	19.08.26	JH	
rev	Description	Date	By	

Site No:	TBC
Site Name:	SWALEC DOWLAIS
Proposed Works:	TELECOMS TOWER REPLACEMENT
Site Address:	BARGOED, MERTHYR TYDFIL, CF48 4AD

Drawing Title:			
PROPOSED ELEVATION B			
Scale:	Drawn:	RFS	Checked:
	As Shown	Date: 07.02.25	RJW
Drawing No.	21628-079-1-PL-307		Rev.
			A
			Pack Issue
			A