



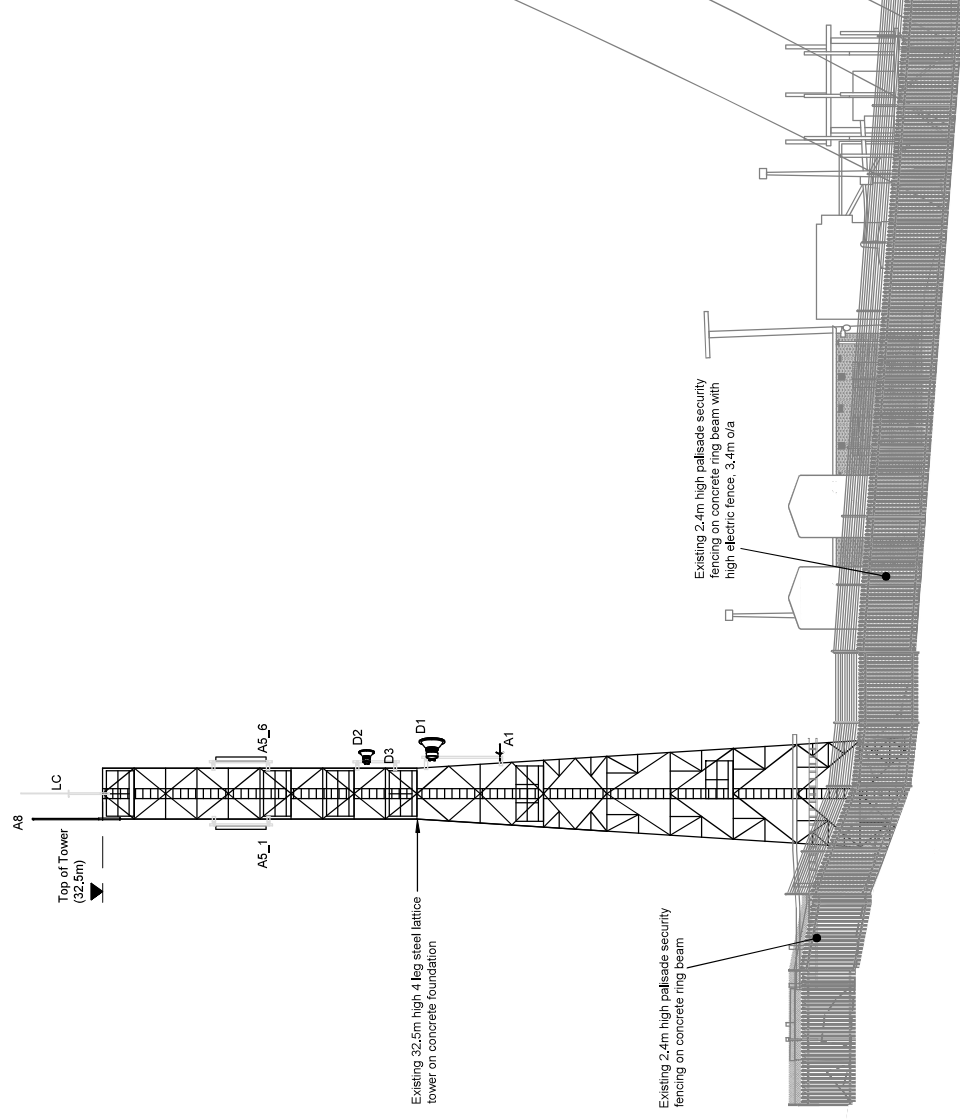

EXISTING ELEVATION C VIEWING SOUTH

Scale 1:200

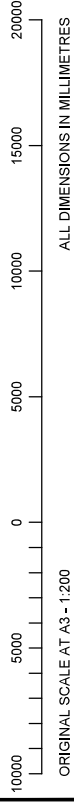

A3 ORIGINAL INCHES0 1 MILLIMETRES0 1020304050					
SITE NGR - E: (3)07211 N; (2)08804					
NOTES:					
				JH	
A	Planning Issue		19.08.26		
Rev	Description		Date	By	
nationalgrid telecoms National Grid Telecoms Ltd Avon Bank Feeder Road Bristol BS2 0TB					
Site No: TBC					
Site Name: SWALEC DOWLAIS					
Proposed Works: TELECOMS TOWER REPLACEMENT					
Site Address: BARGOED, MERTHYR TYDFIL, CF48 4AD					
Drawing Title: EXISTING ELEVATION C					
Scale: As Shown	Drawn: Date: 07.02.25	RFS	Checked: Date: 07.02.25	RJW	
Drawing No. P1628-079-1-PL-308	Rev. A	Pack Issue A A			