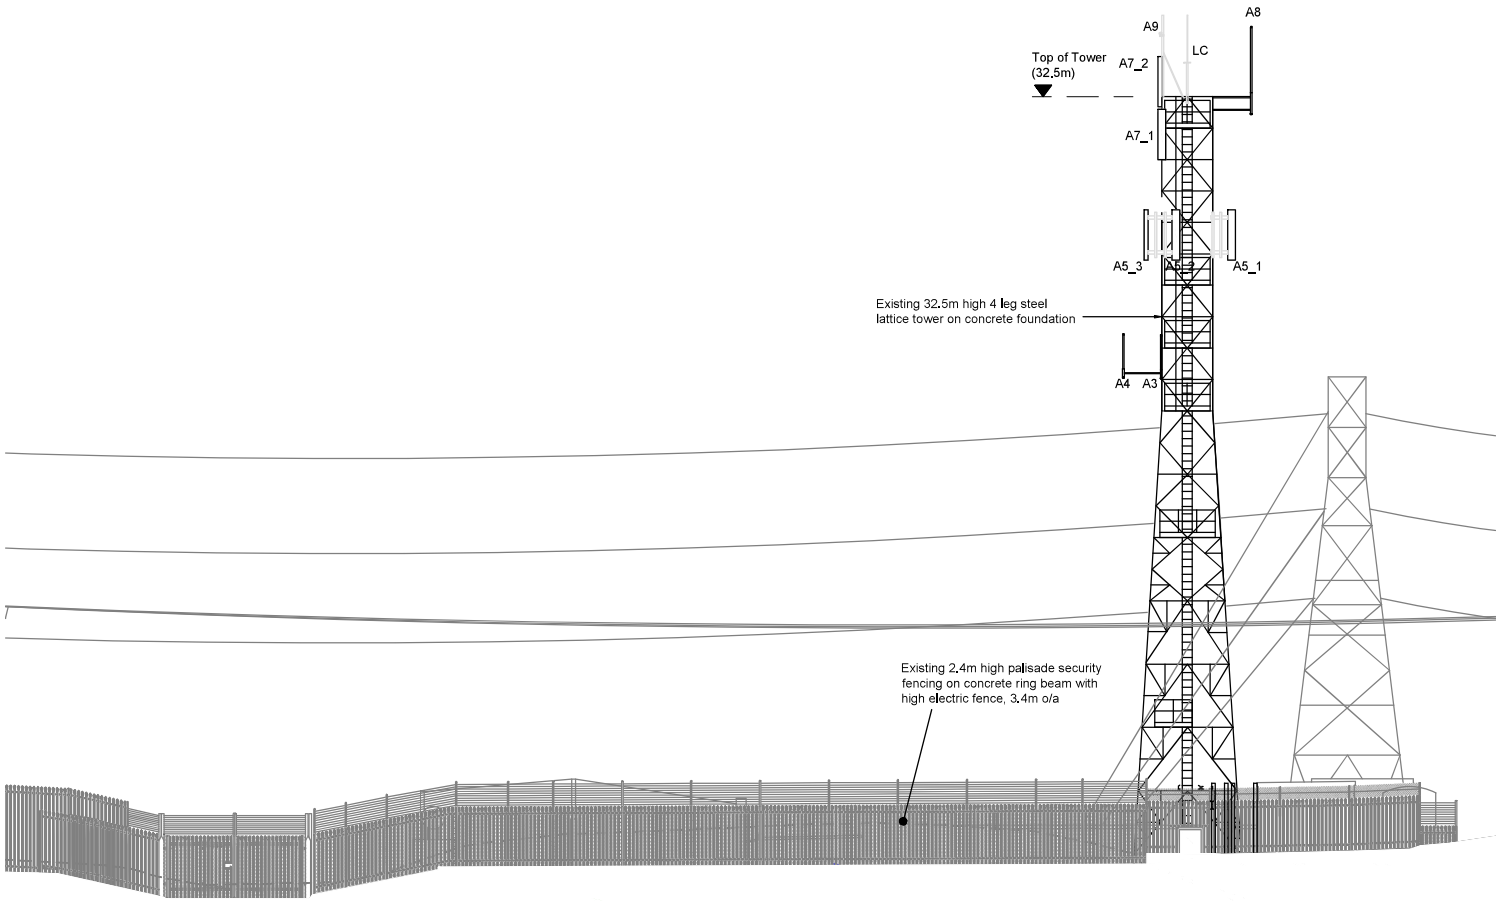


EXISTING ELEVATION D VIEWING WEST

Scale 1:200

10000 5000 0 5000 10000 15000 20000

ORIGINAL SCALE AT A3 - 1:200 ALL DIMENSIONS IN MILLIMETRES

A3 ORIGINAL

INCHES 0 1 2

MILLIMETRES 0 10 20 30 40 50

SITE NGR - E: (3)07211 N: (2)08804

NOTES:

Rev	Description	Date	By
A	Planning Issue	19.08.26	JH

nationalgrid telecoms

National Grid Telecoms Ltd
Avon Bank
Feeder Road
Bristol BS2 0TB

Site No:
TBC

Site Name:
SWALEC DOWLAIS

Proposed Works:
TELECOMS TOWER REPLACEMENT

Site Address:
BARGOED,
MERTHYR TYDFIL,
CF48 4AD

Drawing Title:
EXISTING ELEVATION D

Scale:	Drawn:	Checked:
As Shown	RFS 07.02.25	RJW 07.02.25

Drawing No.	Rev.	Pack Issue
P1628-079-1-PL-310	A	A