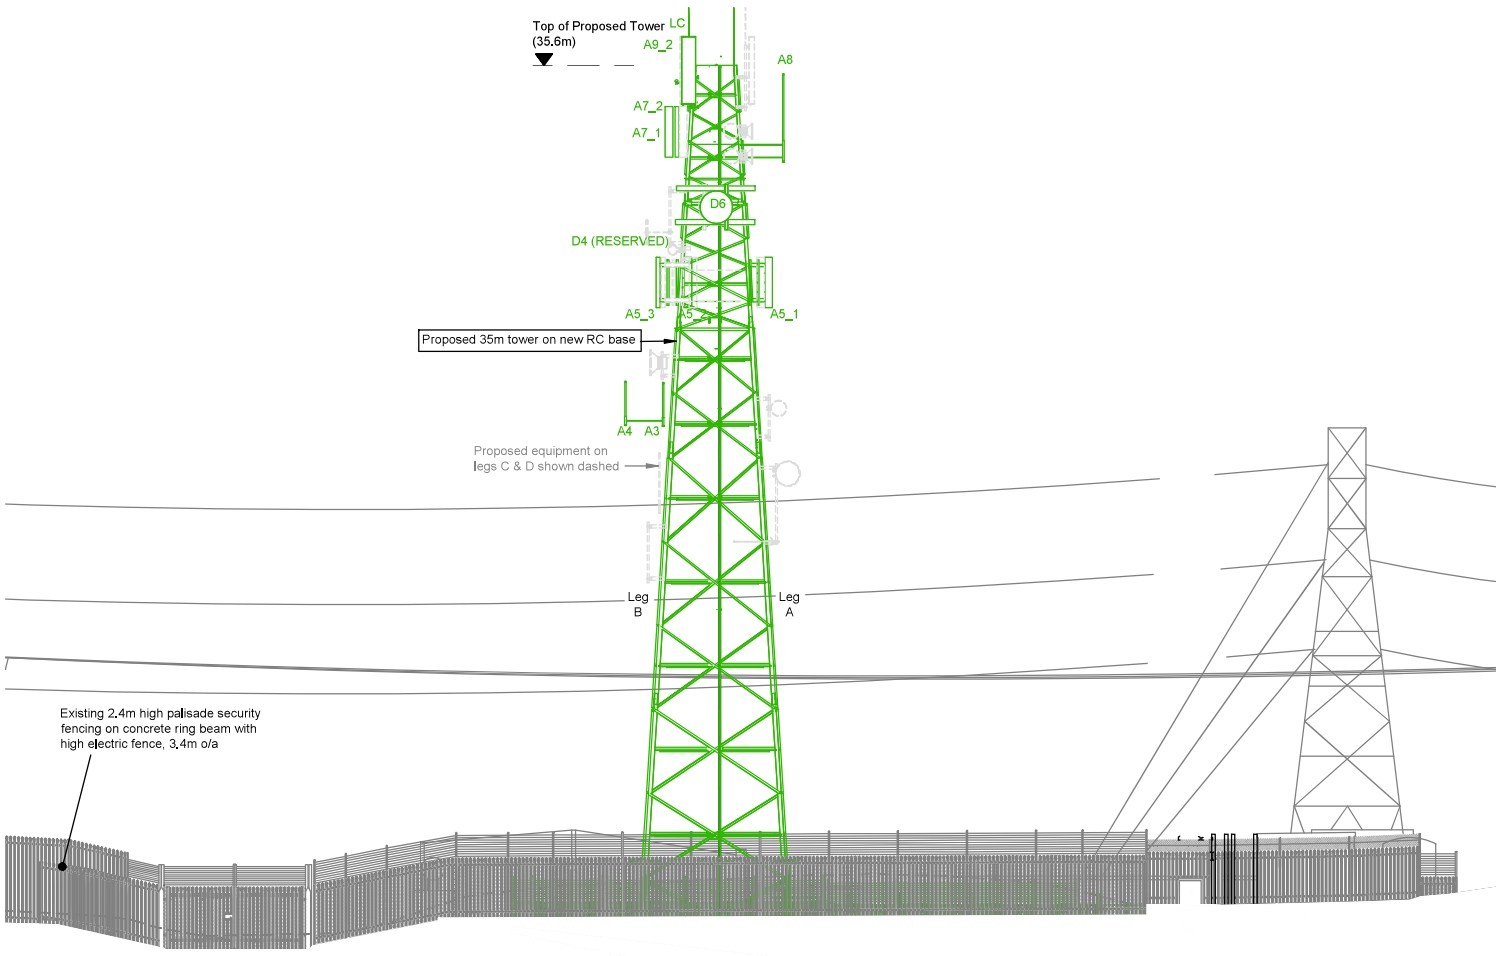


PROPOSED ELEVATION D VIEWING WEST

Scale 1:200

10000 5000 0 5000 10000 15000 20000

ORIGINAL SCALE AT A3 - 1:200 ALL DIMENSIONS IN MILLIMETRES

A3 ORIGINAL

INCHES 0 1 2

MILLIMETRES 0 10 20 30 40 50

SITE NGR - E: (3)07211 N: (2)08804

NOTES:

Rev	Description	Date	By
A	Planning Issue	19.08.26	JH

nationalgrid telecoms

National Grid Telecoms Ltd
Avon Bank
Feeder Road
Bristol BS2 0TB

Site No: TBC

Site Name: SWALEC DOWLAIS

Proposed Works: TELECOMS TOWER REPLACEMENT

Site Address: BARGOED, MERTHYR TYDFIL, CF48 4AD

Drawing Title: PROPOSED ELEVATION D

Scale:	Drawn:	Checked:
As Shown	RFS	RJW
	Date: 07.02.25	Date: 07.02.25

Drawing No.	Rev.	Pack Issue
P1628-079-1-PL-311	A	A