




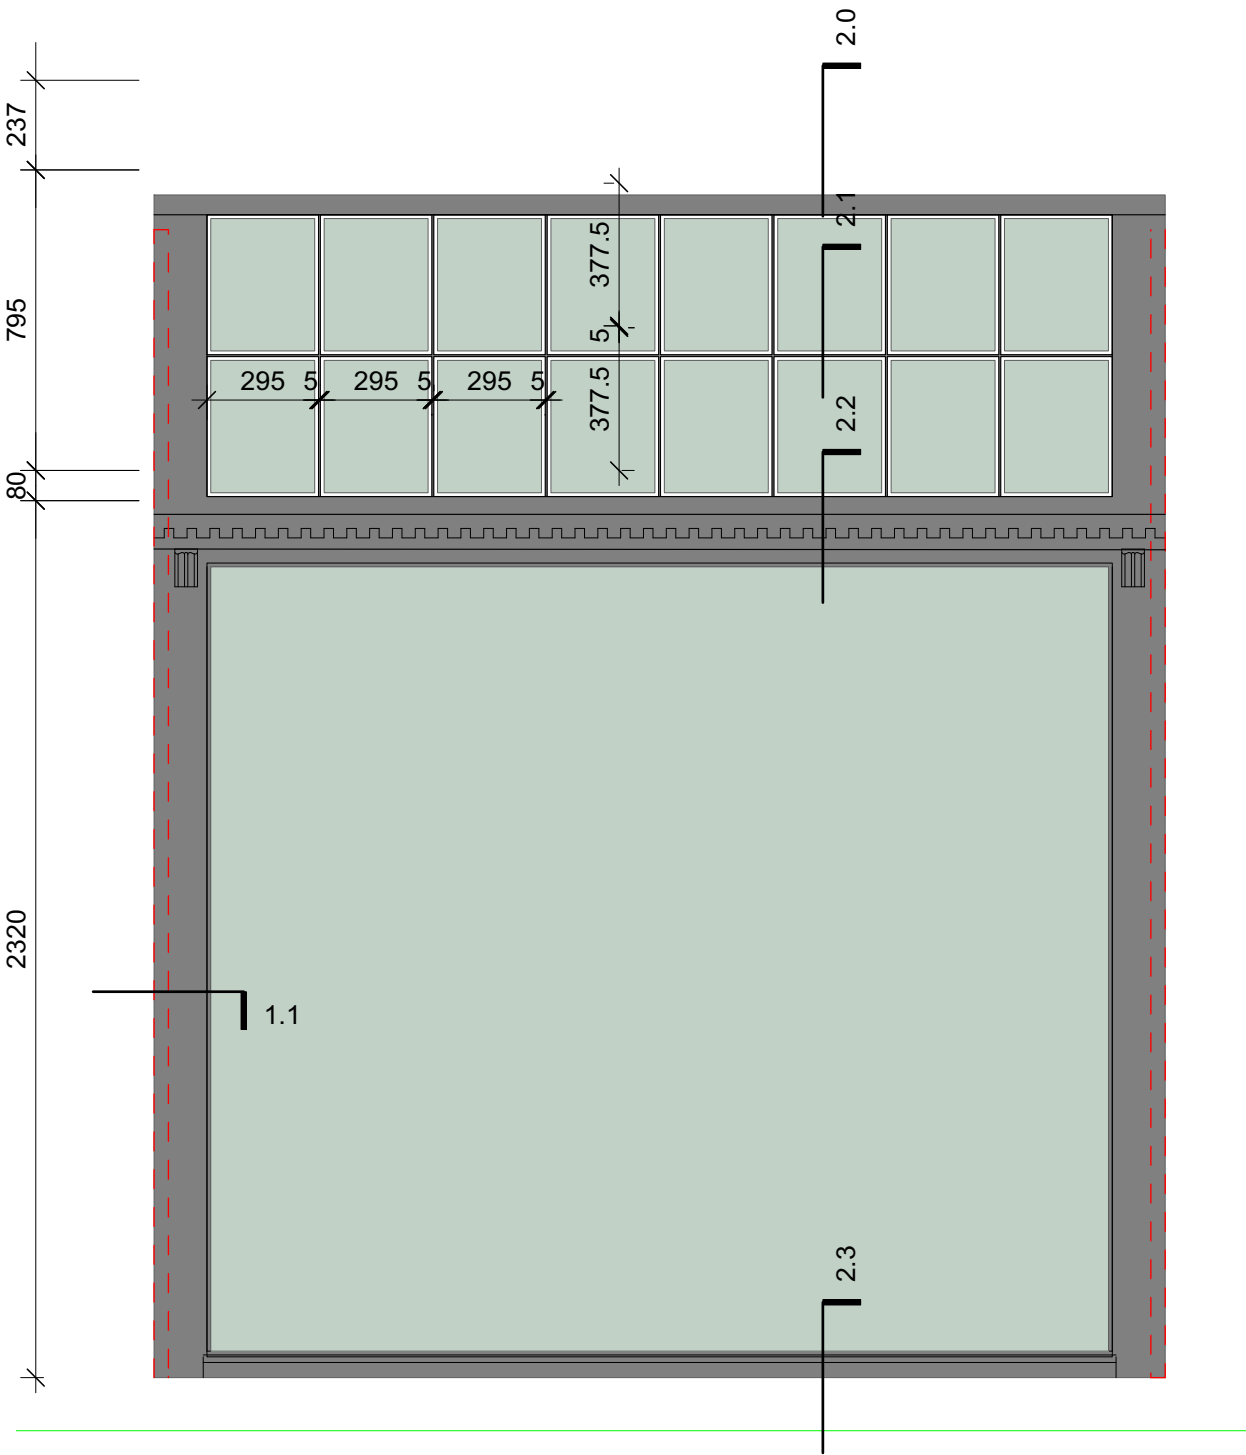


A700.2 PLAN
SCALE 1:25

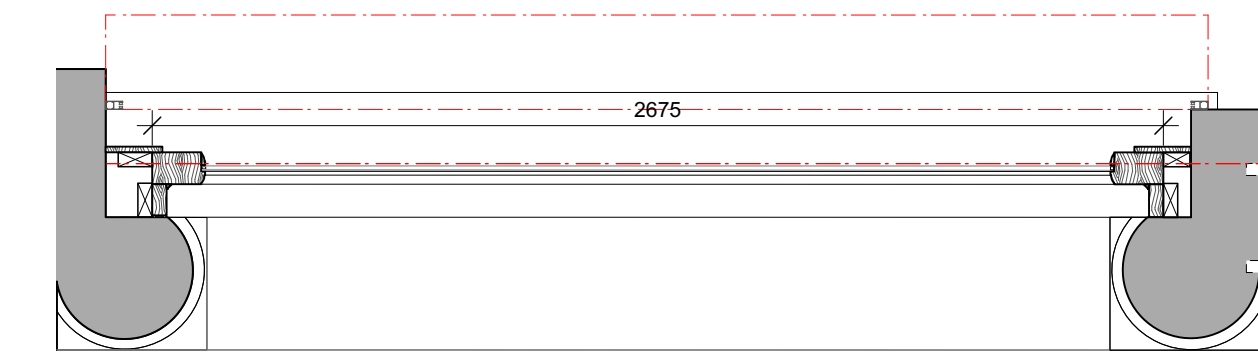


A700.2 PLAN
SCALE 1:25

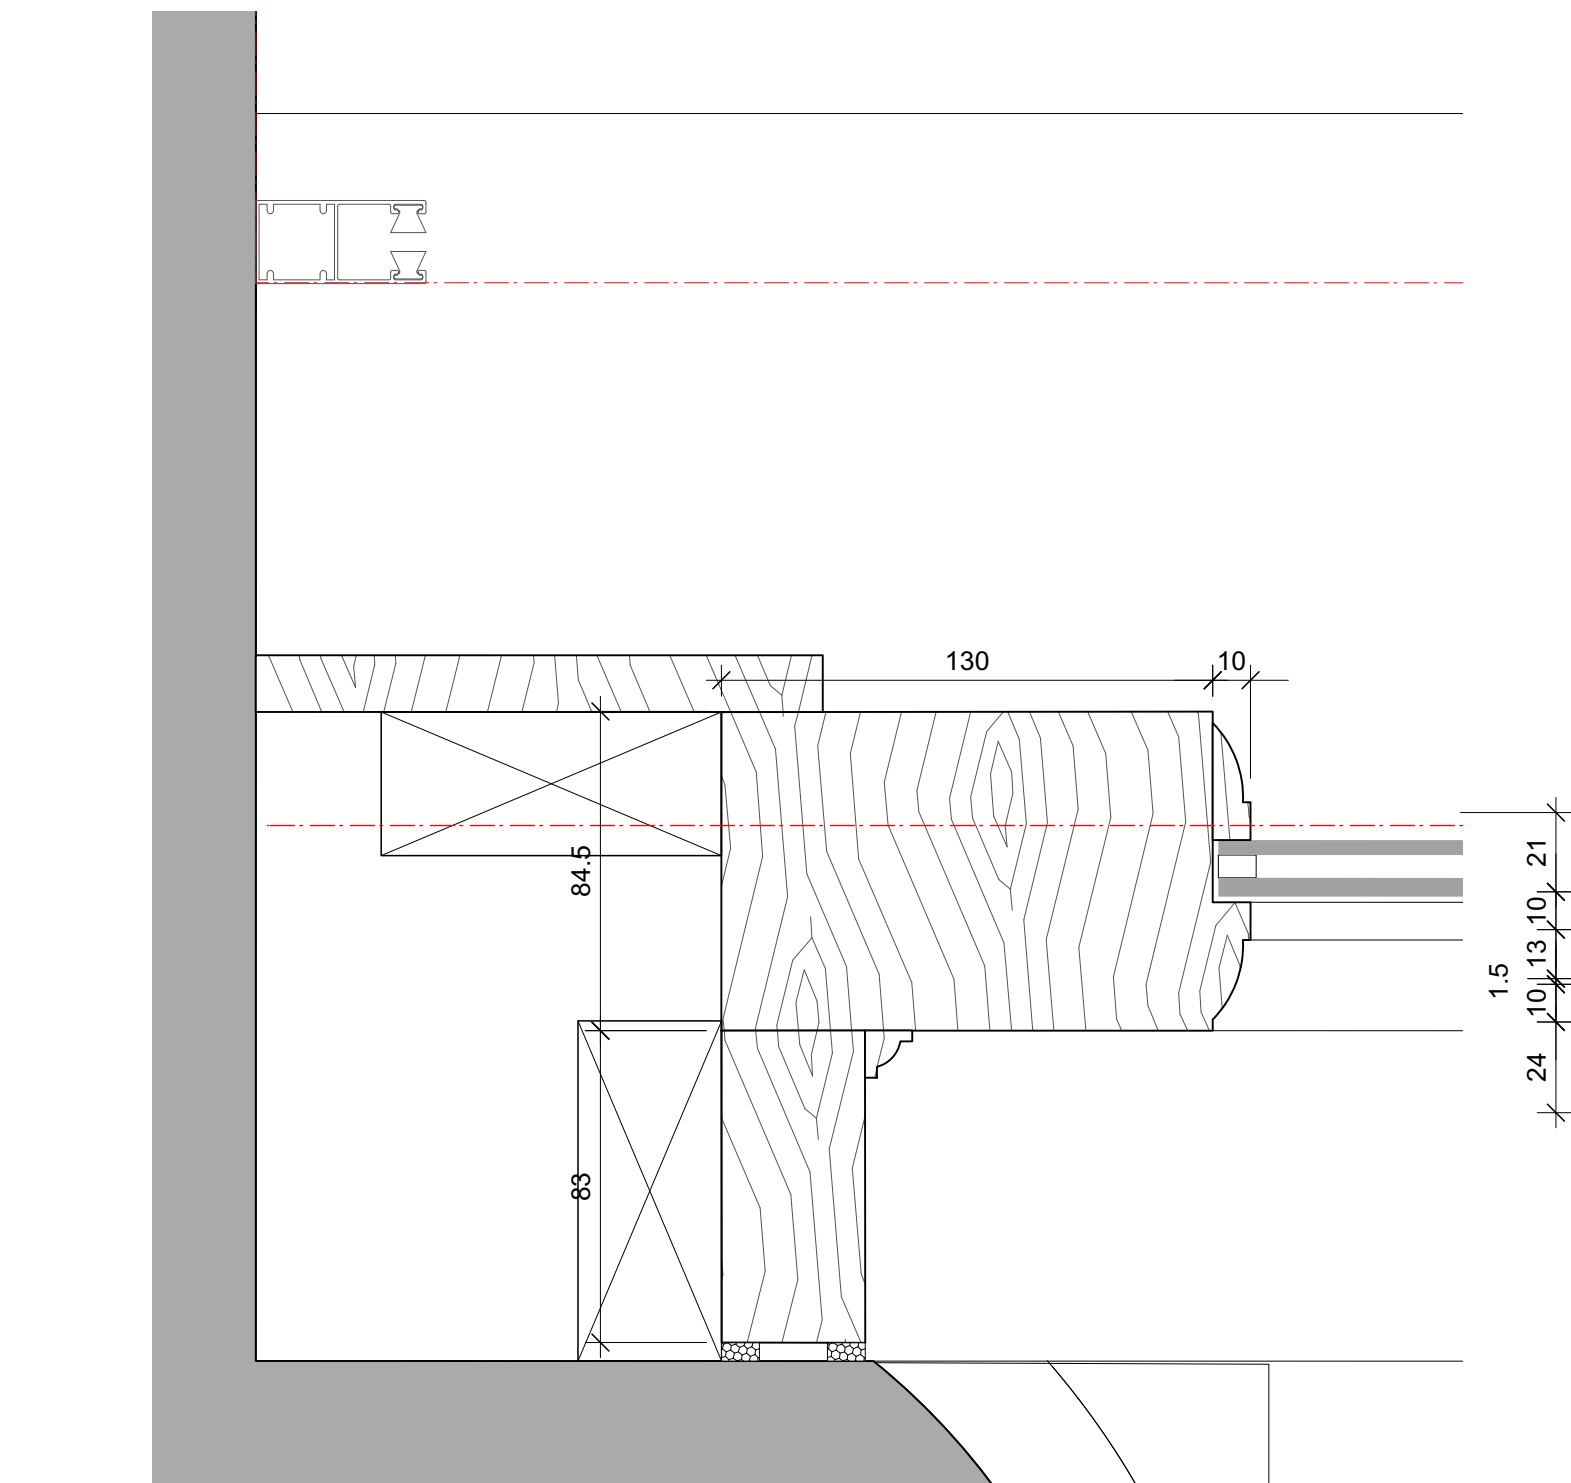


1.1 JAMB
SCALE 1:2

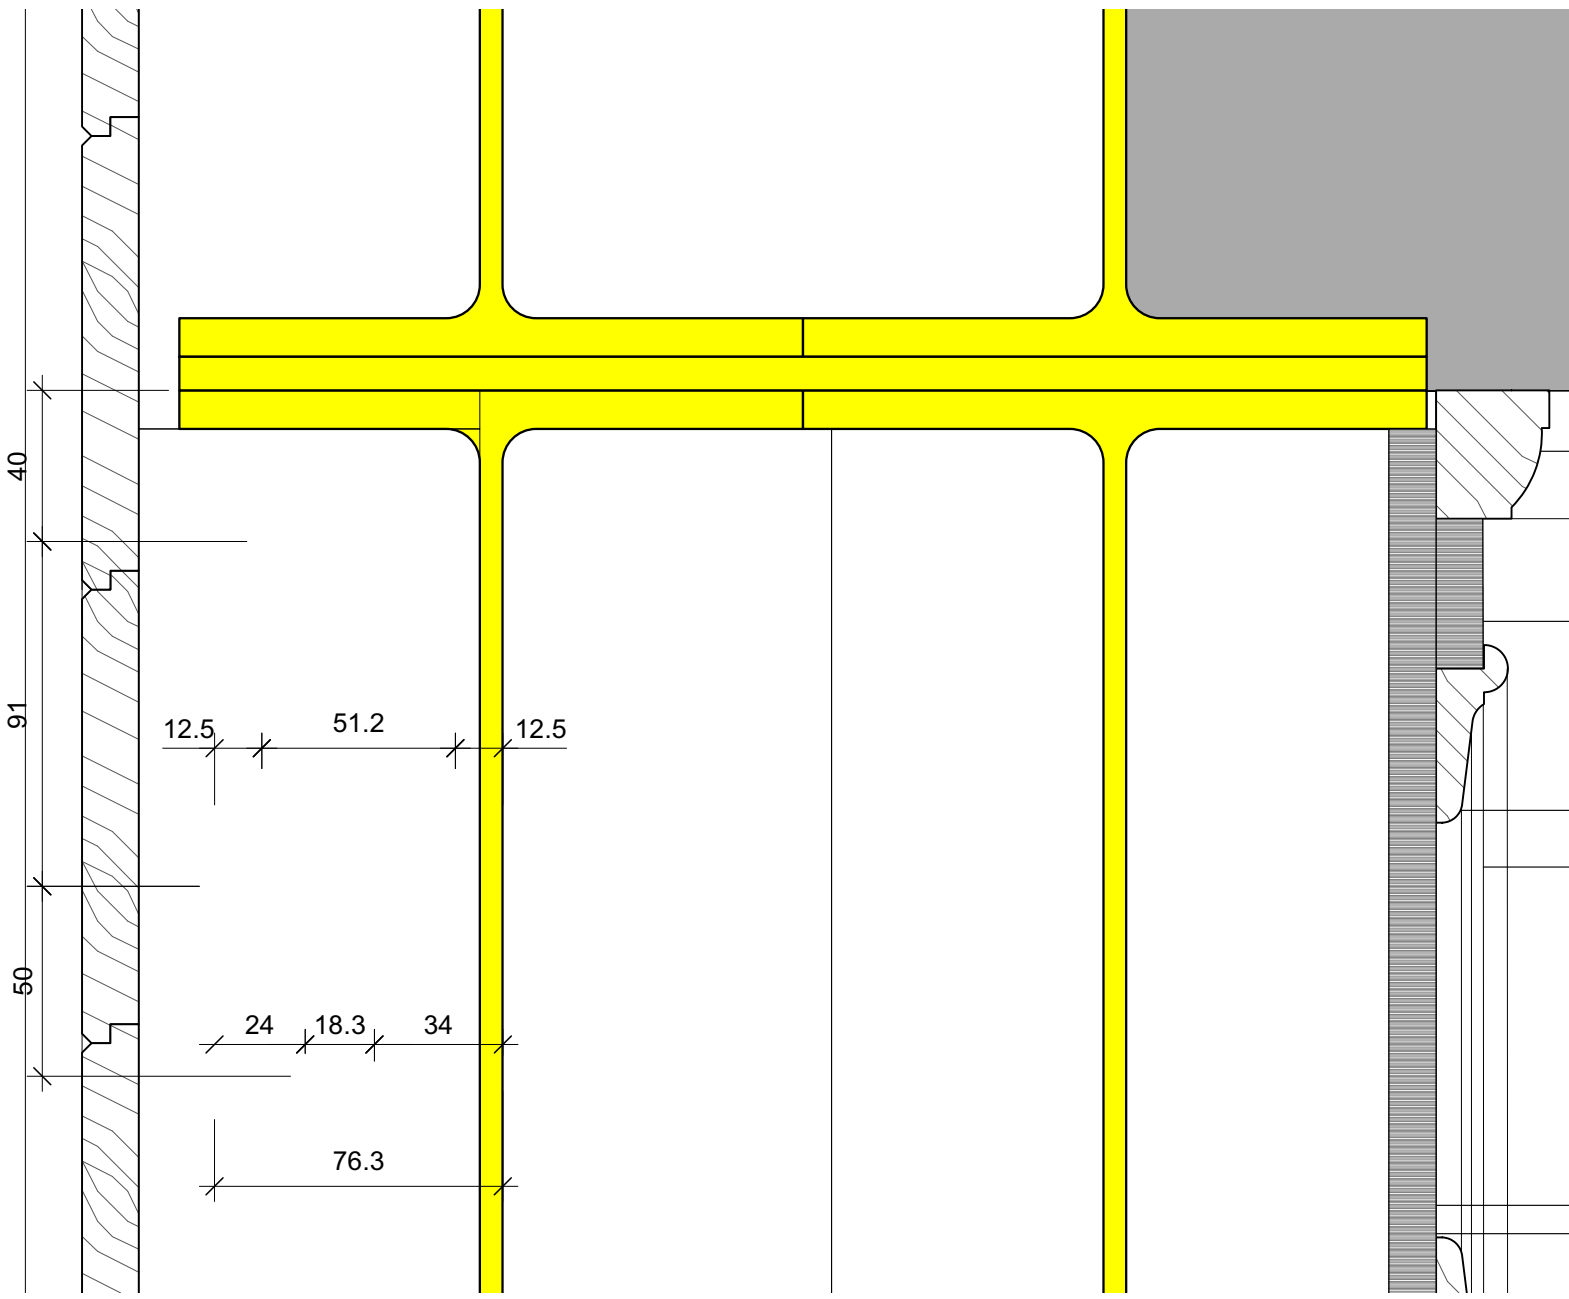


2.0 WINDOW HEAD
SCALE 1:2

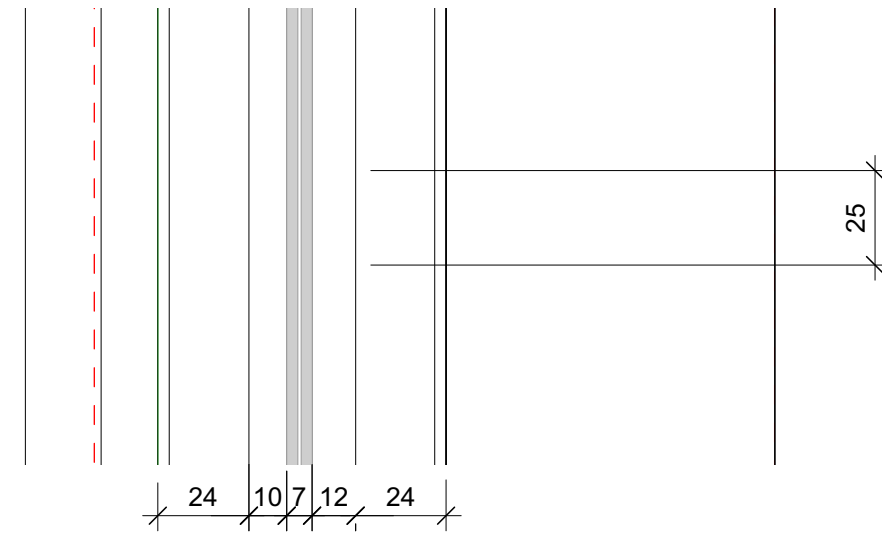

2.1 GLAZING BAR
SCALE 1:2

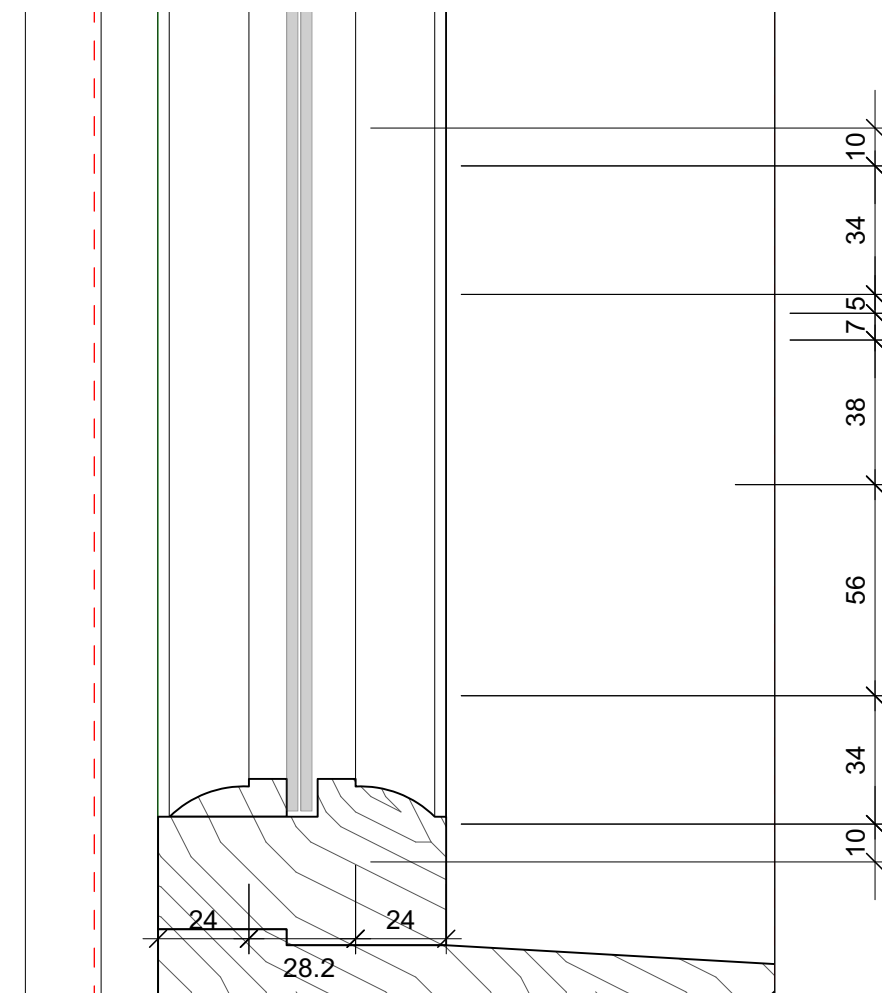

2.2 TRANSOM
SCALE 1:2

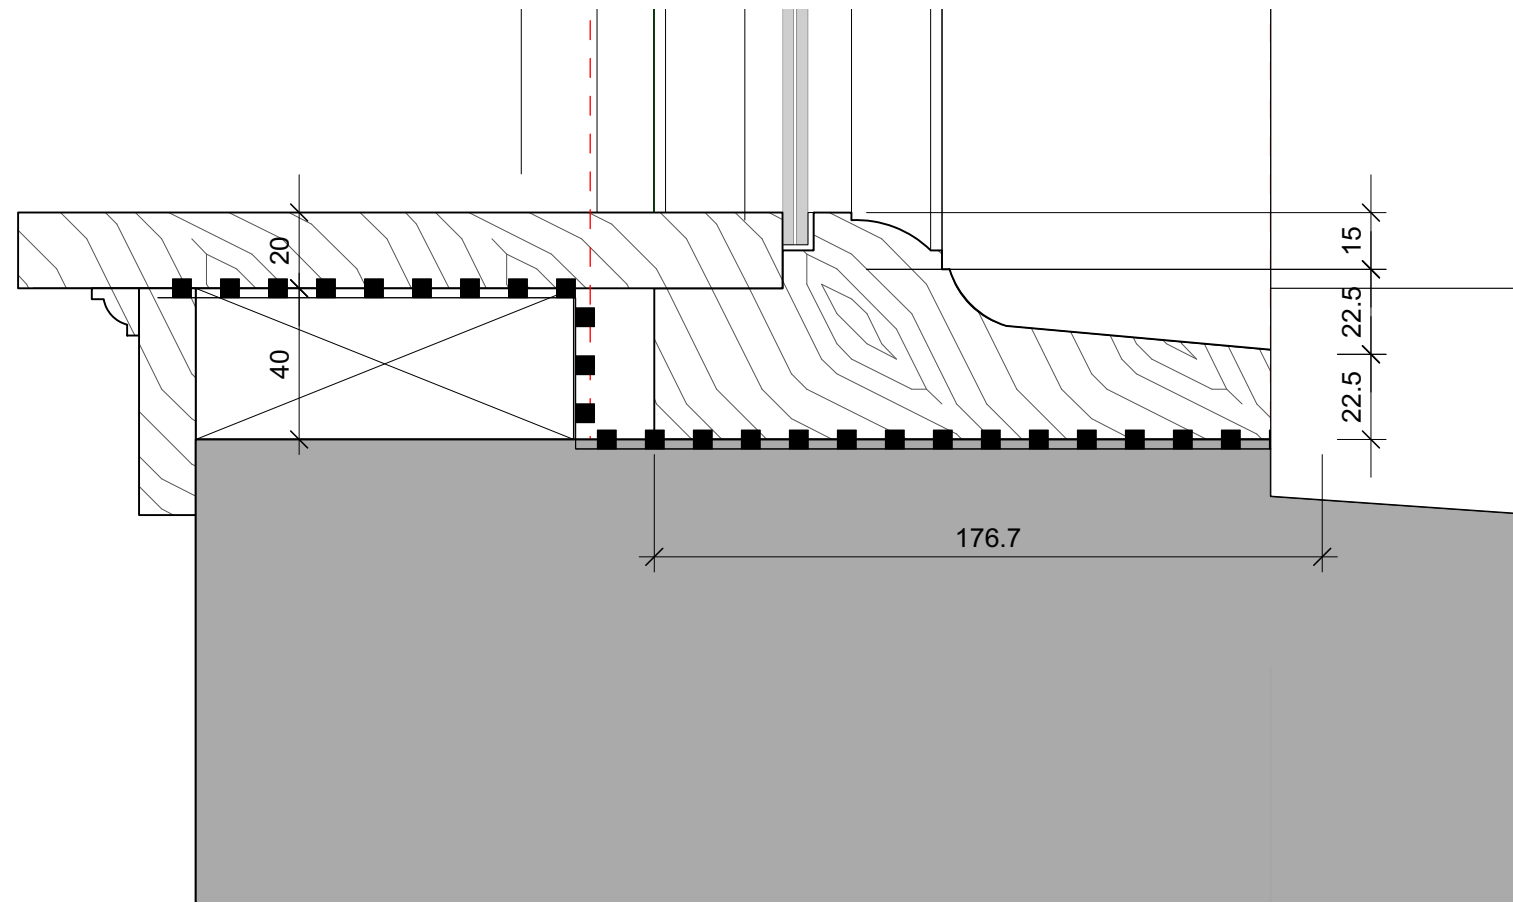

2.3 CILL
SCALE 1:2