


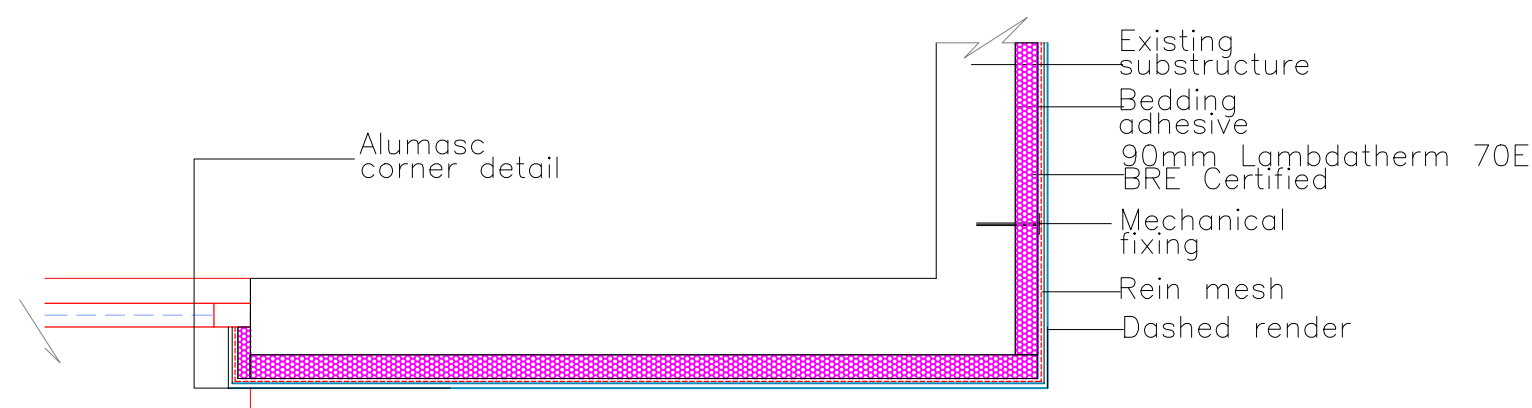


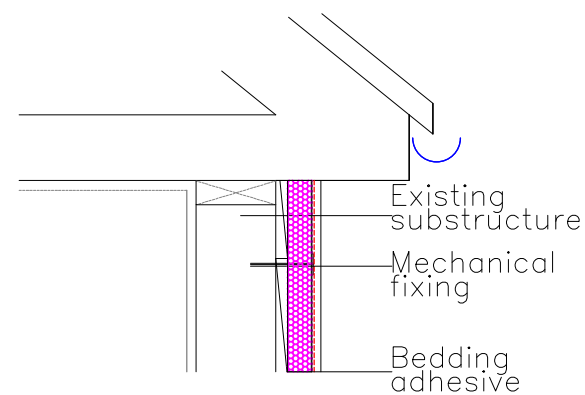

Indicative External Insulation
Plan Detail at Openings/Walls
1:25

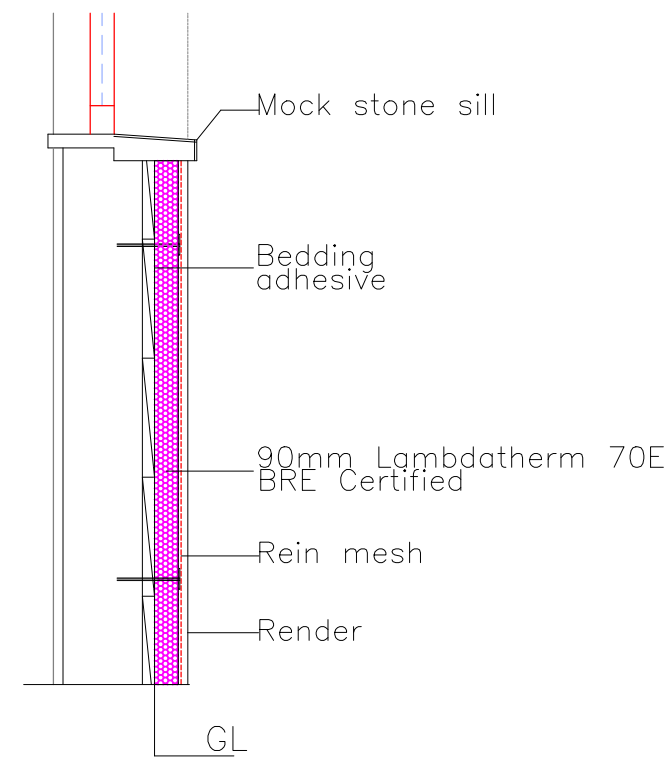

Indicative External Insulation
Detail at Eaves

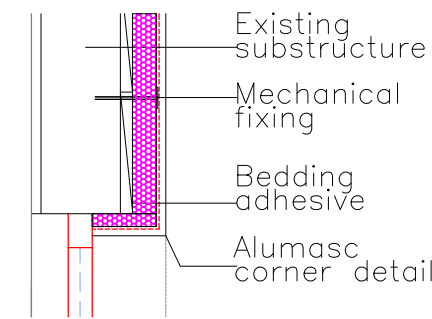

Indicative External Insulation
Detail at Openings
1:25

Finishes

Roof:	Slate/Polymer in grey
External walls:	Render matching existing
Windows/Doors:	White uPVC matching existing
Fascia/RWG's:	Black uPVC matching existing
Drive/Parking:	Permeable Tarmac

			
<u>Utopia Design</u> <u>Architectural Services</u>			
Building Planning Application Support Paul Thomas: BSc (Hons) Tel: 01685 559230, Mob: 07908 725065			
<u>Issued Only for Purpose Indicated</u>			
Drawing Status: FOR PLANNING/BUILD CONTROL PURPOSES ONLY			
Address		St Johns Lodge The Grove Merthyr Tydfil CF47 8YR	
Project		Conversion of 1 Dwelling into 3 Flats	
Drawn by	Paper	Date	DEC 23
PT	A2		
Title		Scale	
		1:25	
Proposed EWI External Wall Insulation and Section Details		Drwg No St Johns Lodge PRPSD 02D	