


PROPOSED FRONT PROFILE



PROPOSED SIDE PROFILE

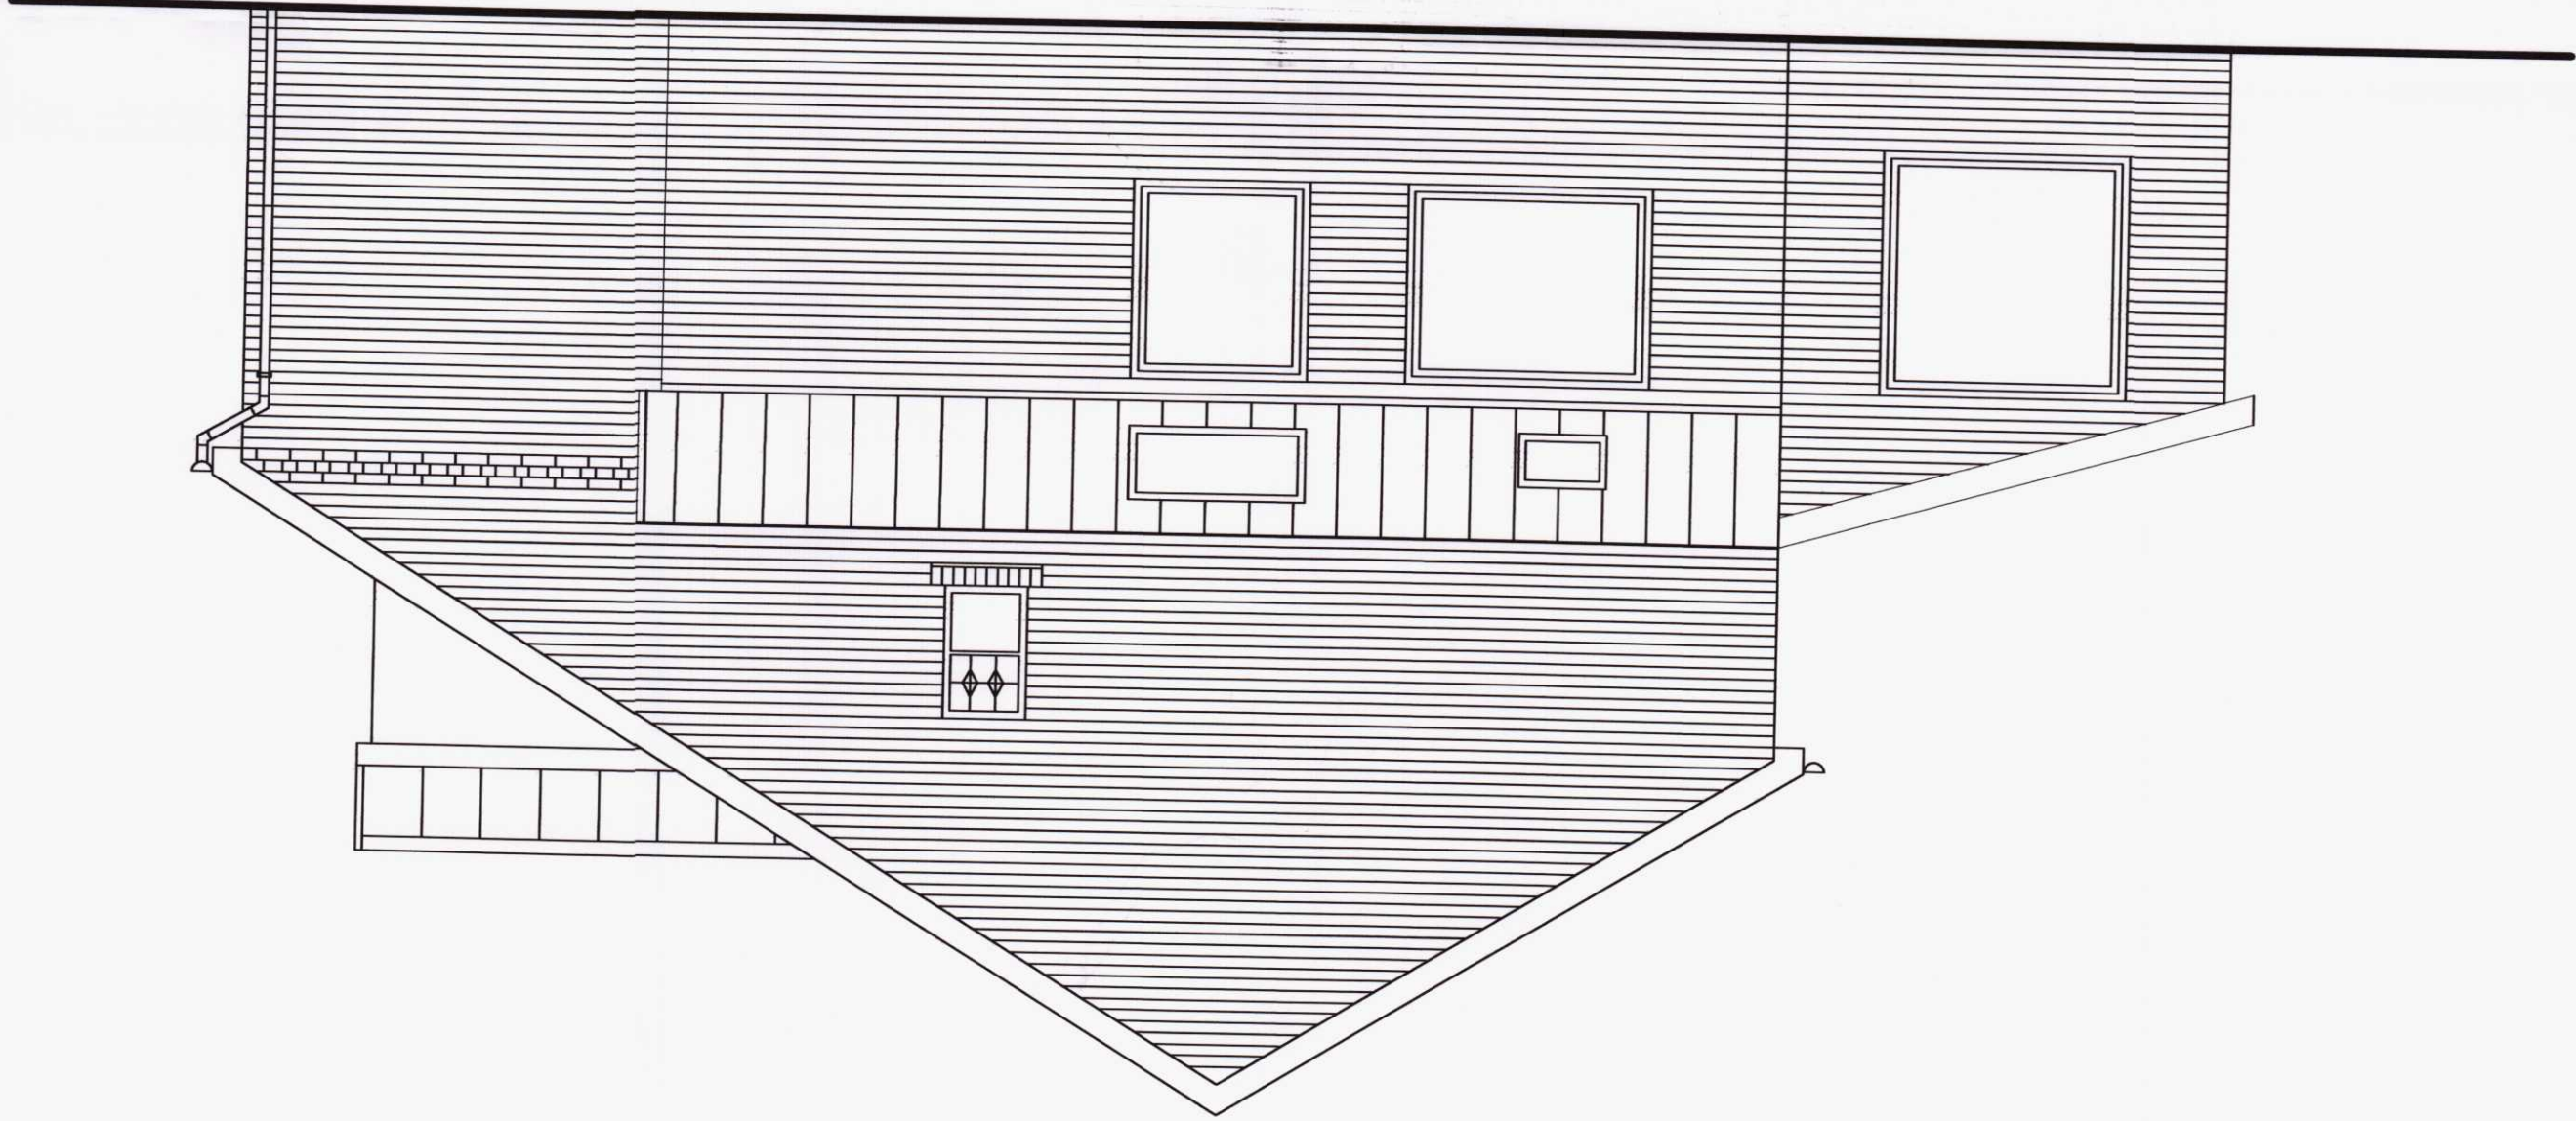

PROPOSED REAR PROFILE



A. Revised Plans and Elevations

George and Co.

Proposed Extension
1 Cyfarfylla Gardens
Cefn Coed-y-cymmer
MERTHYR TYDFIL

643.07A		Proposed plans	
sketch	1:50@A1	20.02.20	CG
1st Floor			
Woodford Studios 62 High St			
Merthyr Tydfil CF37 8DE			
07830328652			
hello@georgeandco.studio			
www.georgeandco.studio			
DO NOT SCALE THIS DRAWING		©George and Co.	

MTBC
AMENDED PLANS
10 MAR 2020
RECEIVED

200035