



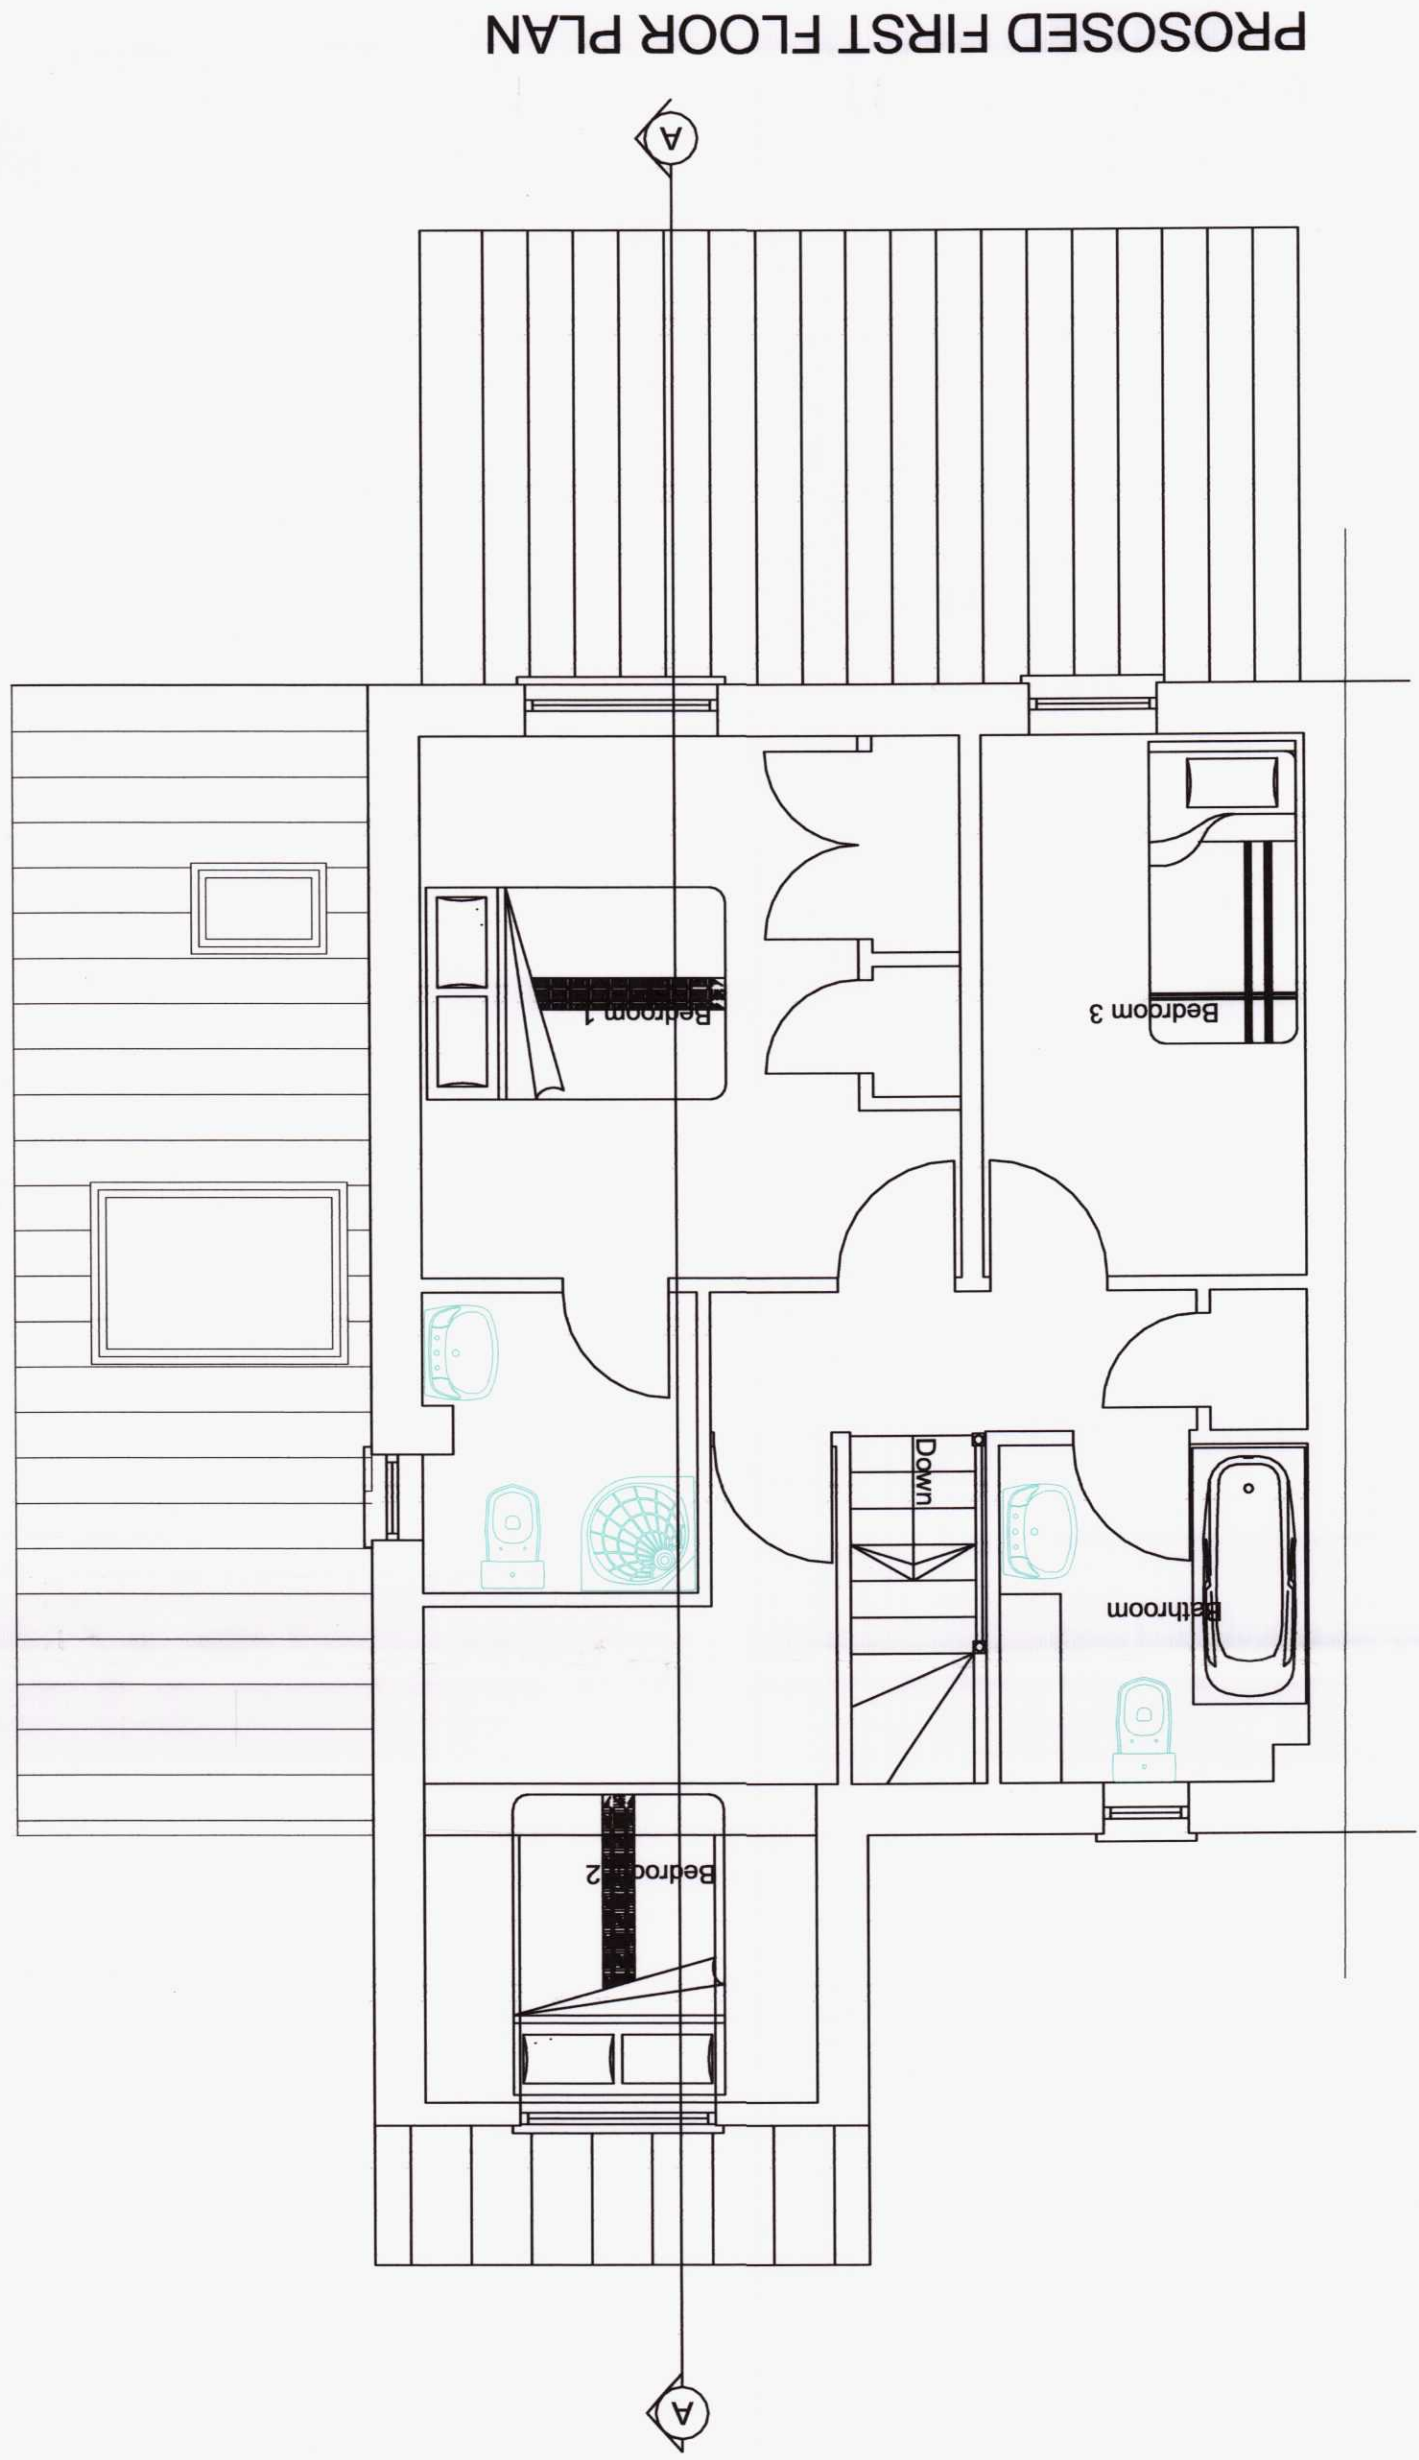

PROPOSED FIRST FLOOR PLAN

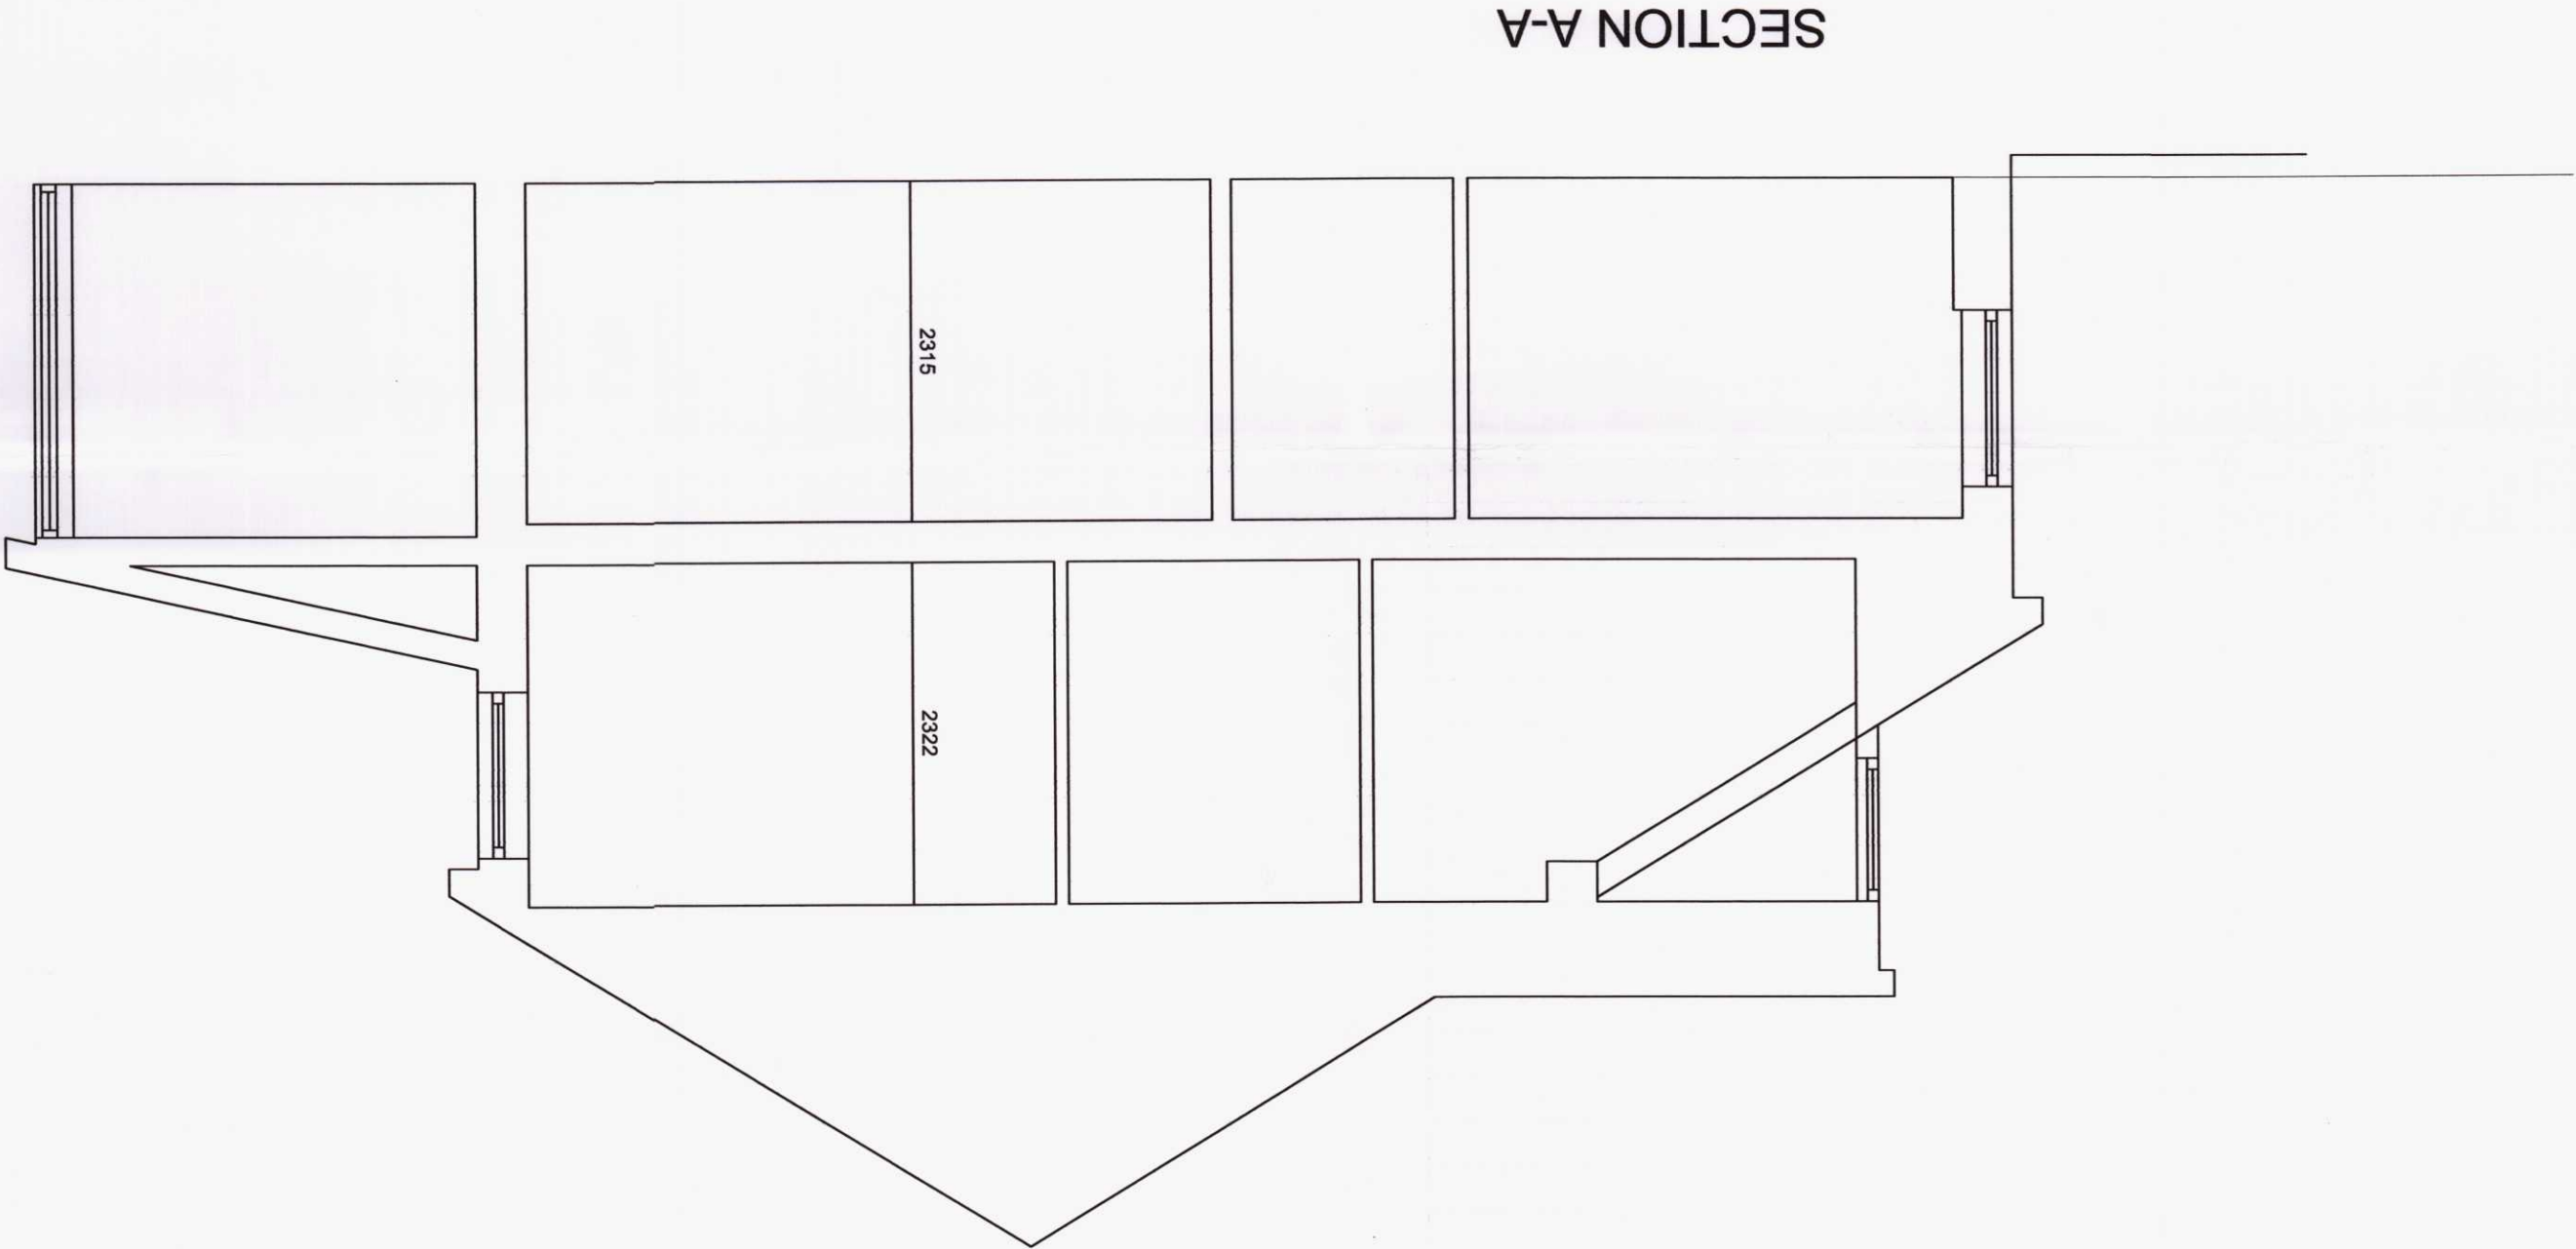

SECTION A-A

A. Revised Plans and Elevations

George and Co.
Proposed Extension
1 Cyfarthfa Gardens
Cefn Coed-y-cymmer
MERTHYR TYDFIL

DO NOT SCALE THIS DRAWING	George and Co.
643.07A	Proposed plans
Sketch	1:50@A1
20.02.20	CG
Woodford Studios 62 High St Merthyr Tydfil CF37 6DE 07830328652 info@georgeandco.co.uk www.georgeandco.co.uk	

200035

MTBC
AMENDED PLANS
10 MAR 2020
RECEIVED