


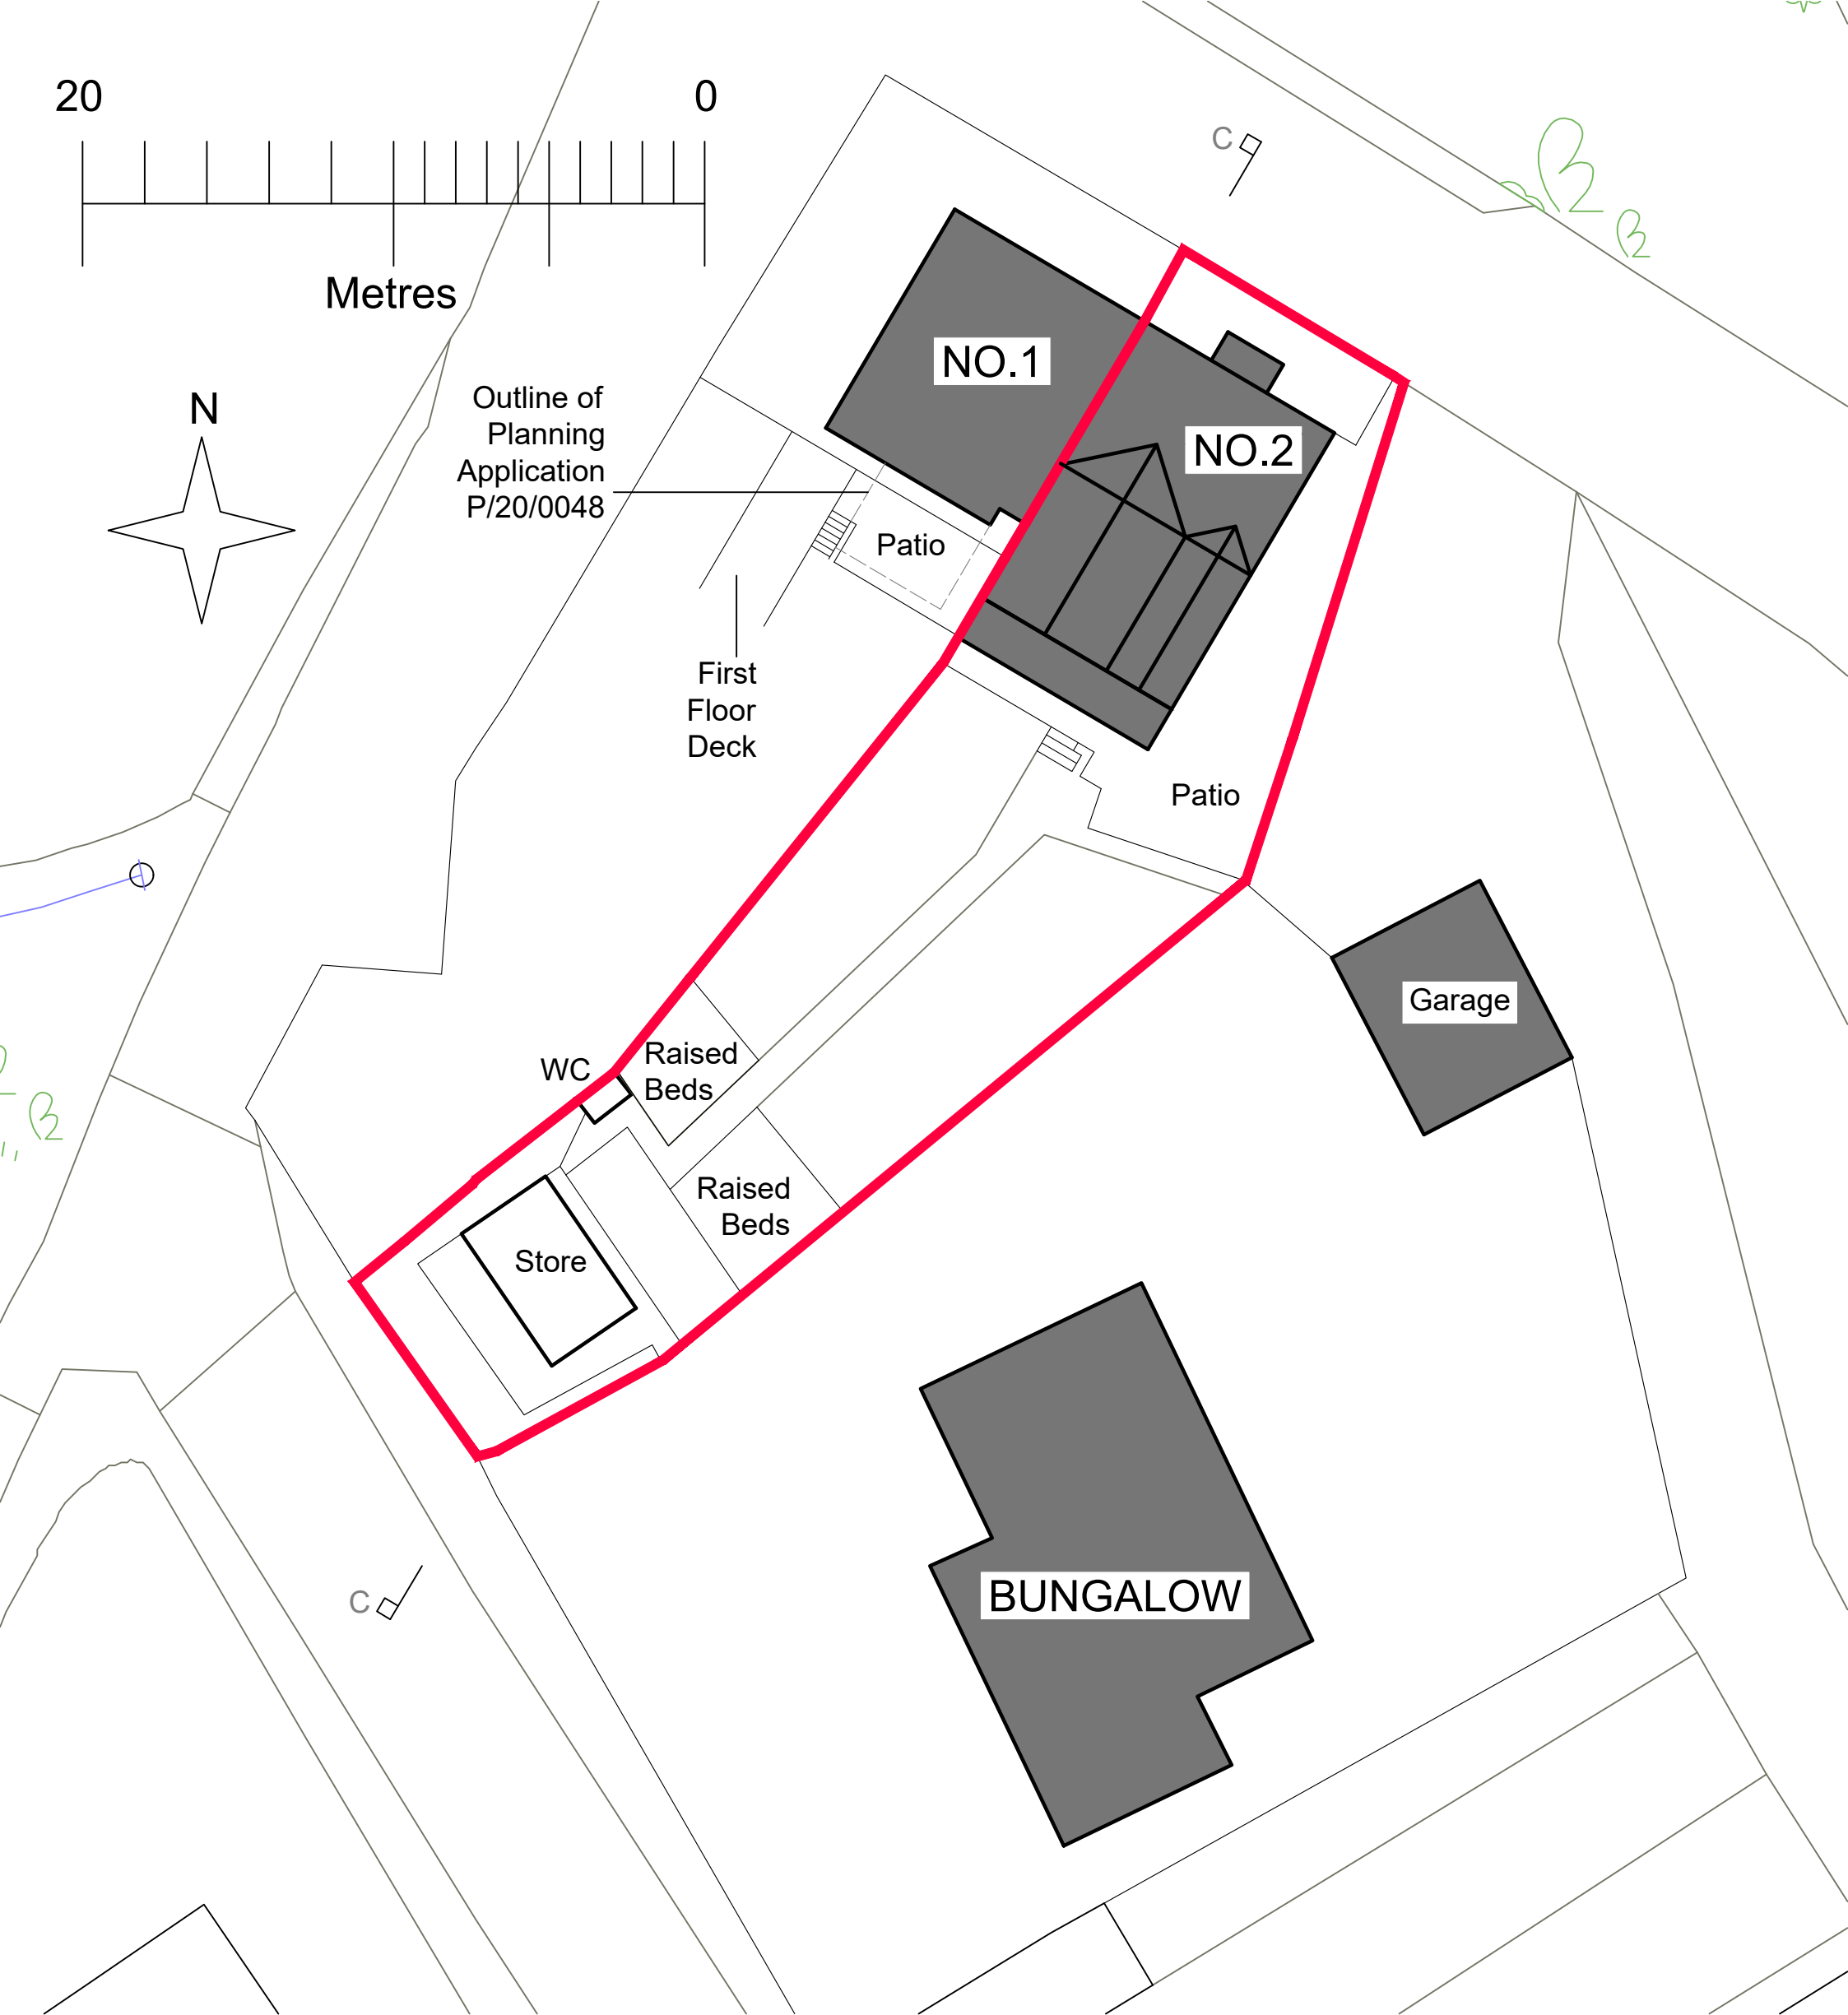

2 Perthgleision Bridge
Aberfan CF48 4PP

PROPOSED BLOCK PLAN
1:200@A3

April 2020 Dwg 41

Drawn by Ian Robertson
Architecture IR
mail@architectureir.co.uk
M: 07786 367825