
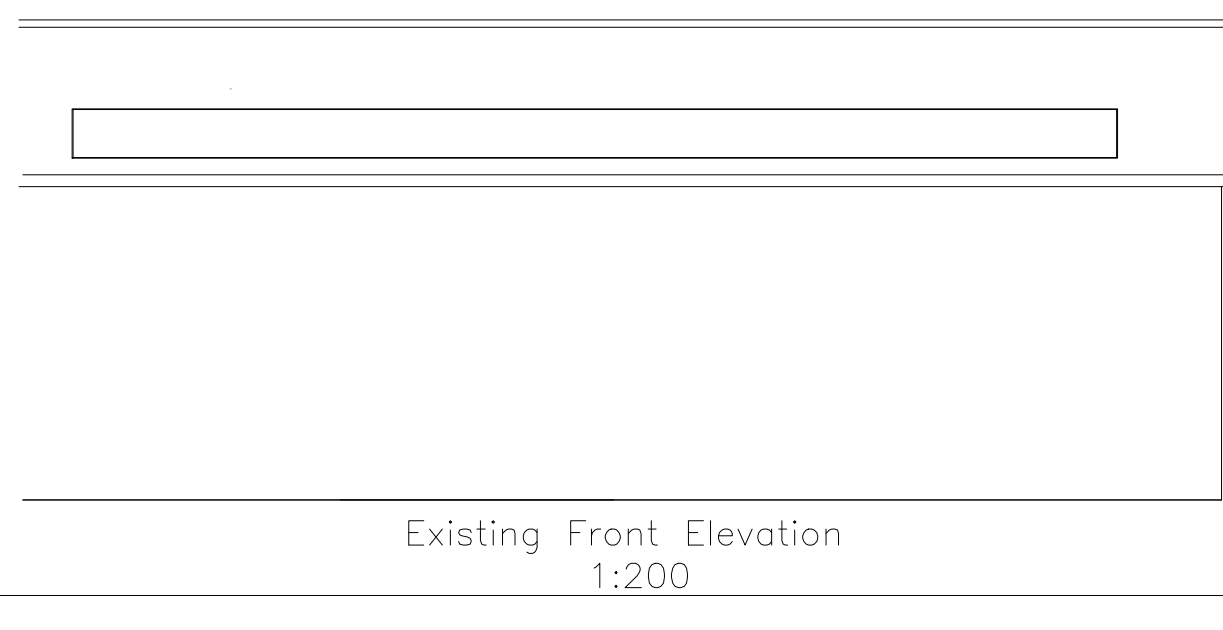
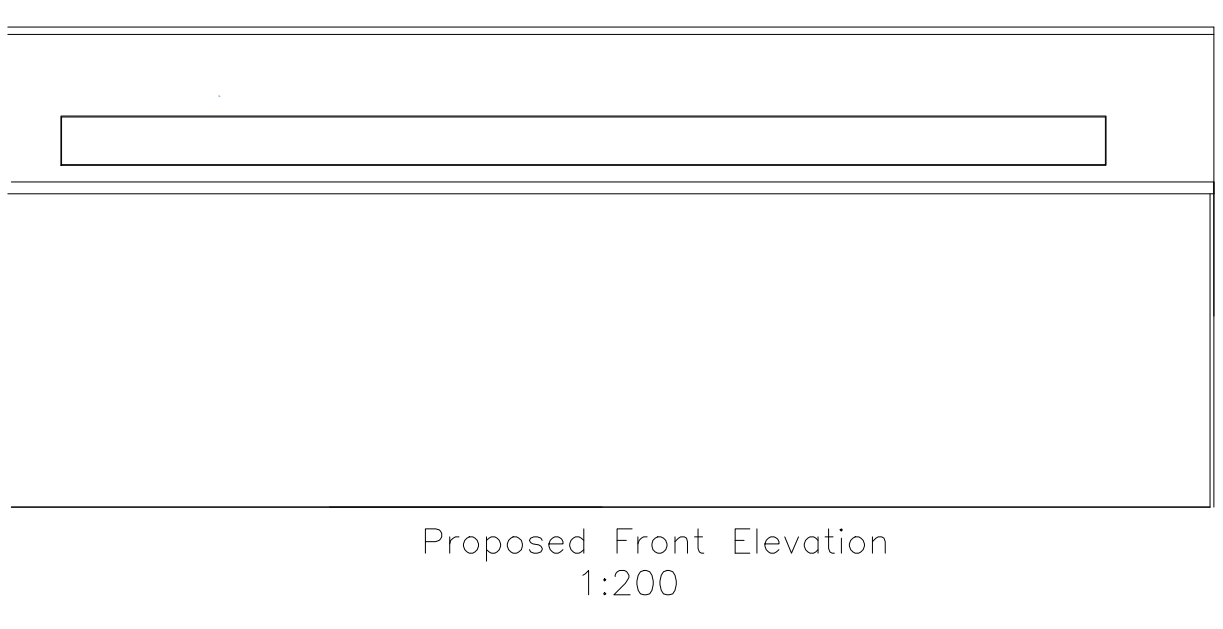
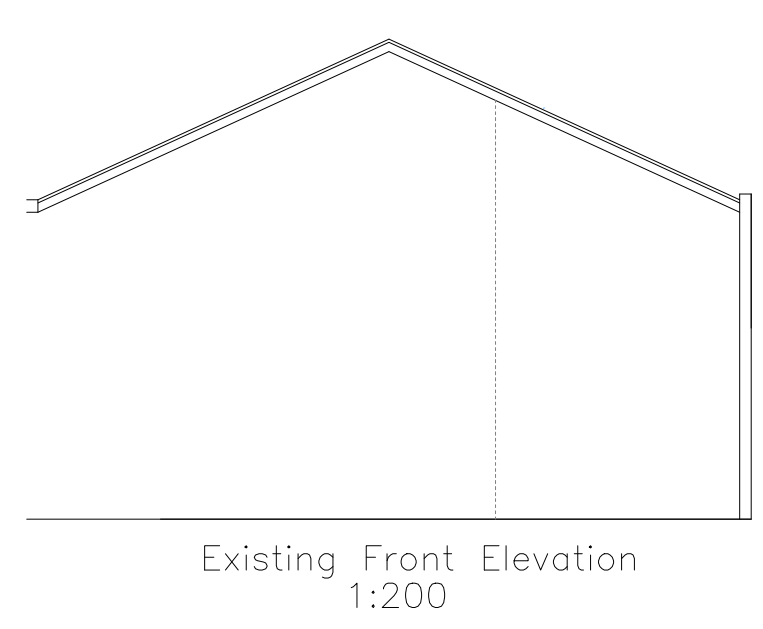
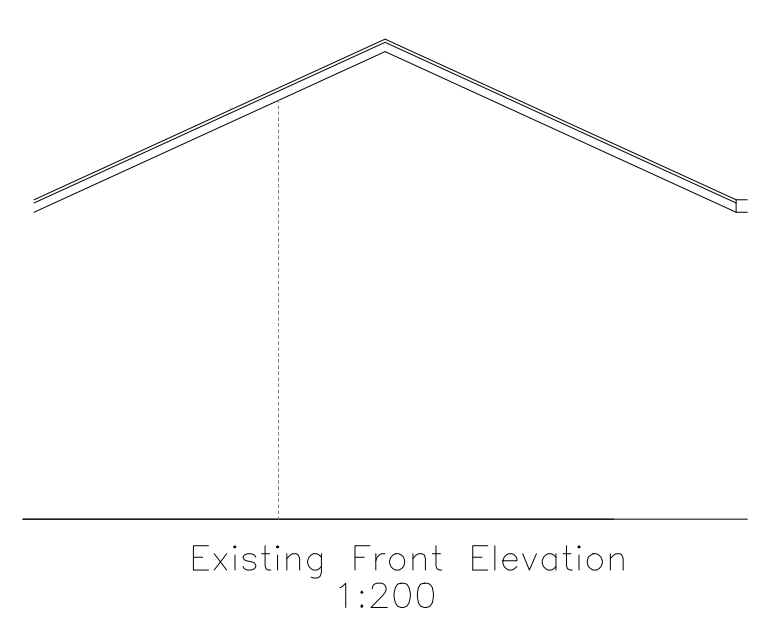
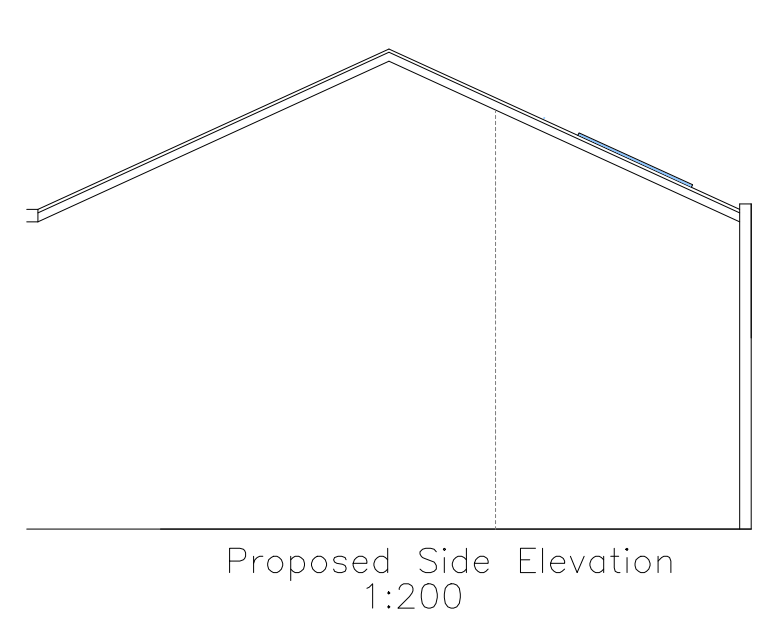
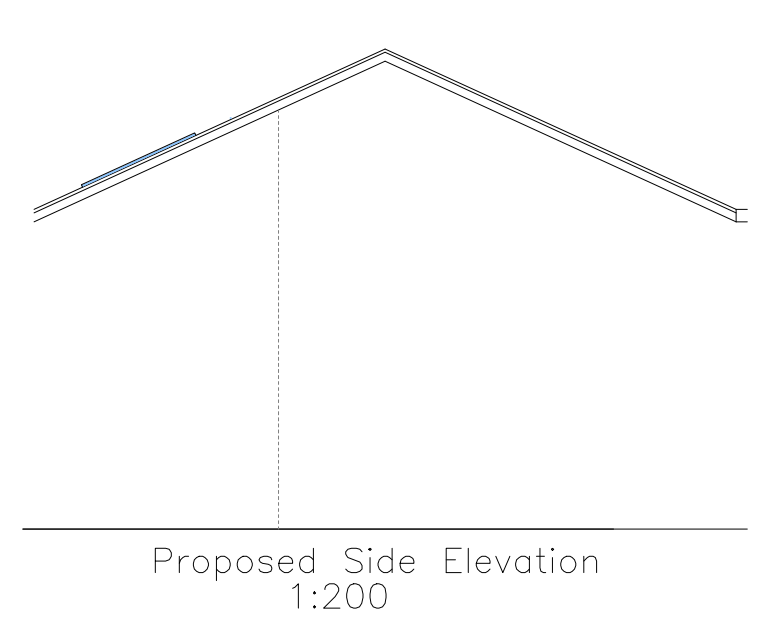


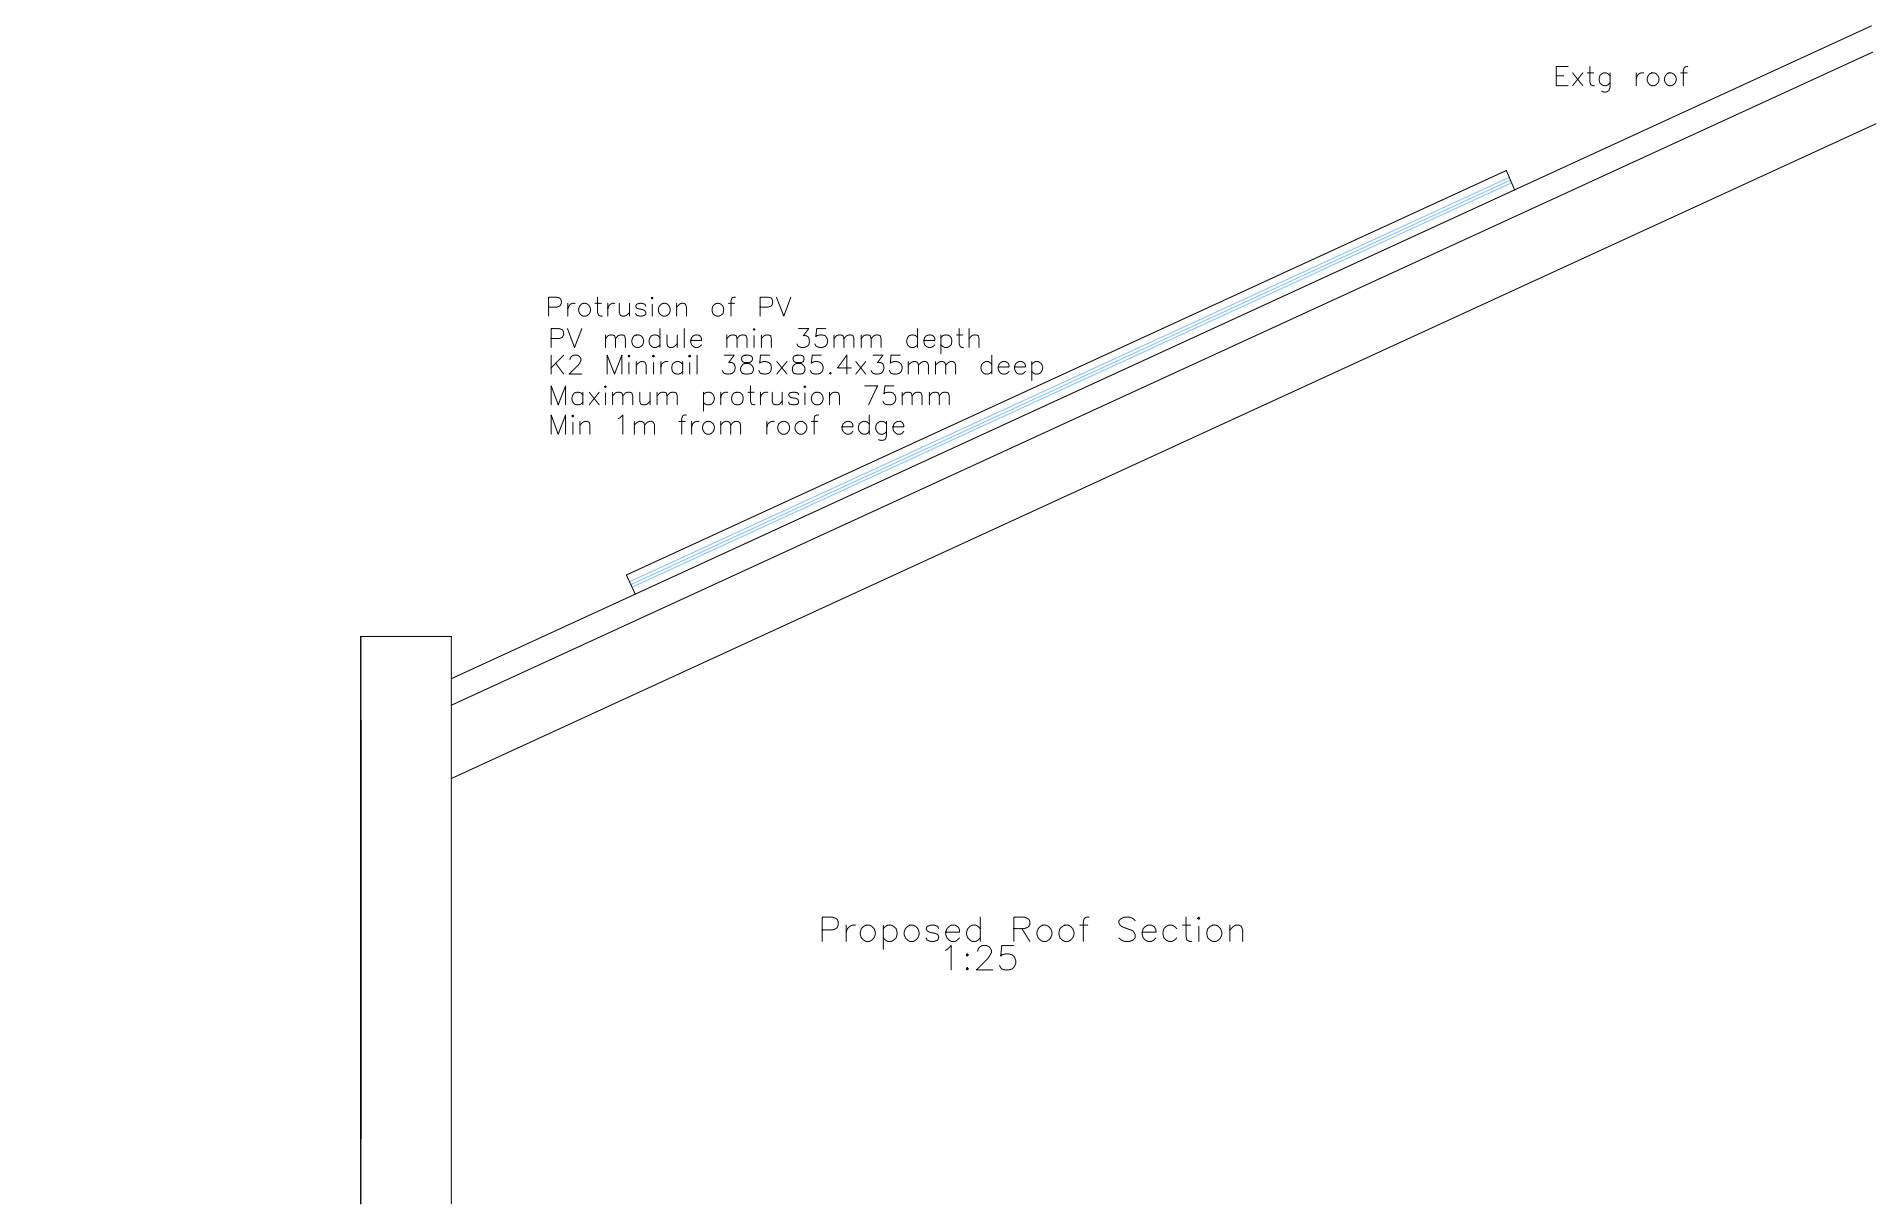

			
Issued Only for Purpose Indicated			
Drawing Status: FOR PLANNING PURPOSES ONLY			
Client	EFS Systems (UK) Ltd Unit 31 (8) Pant Ind Est Pant Merthyr Tydfil CF48 2SR		
Project	Proposed New Solar Panels on Roof		
Drawn by	Paper	Date	
PT	A2	MAR 24	
Title	Scale		1:25 1:200
Proposed Elevations and Detail		Drwg No EFS 02	