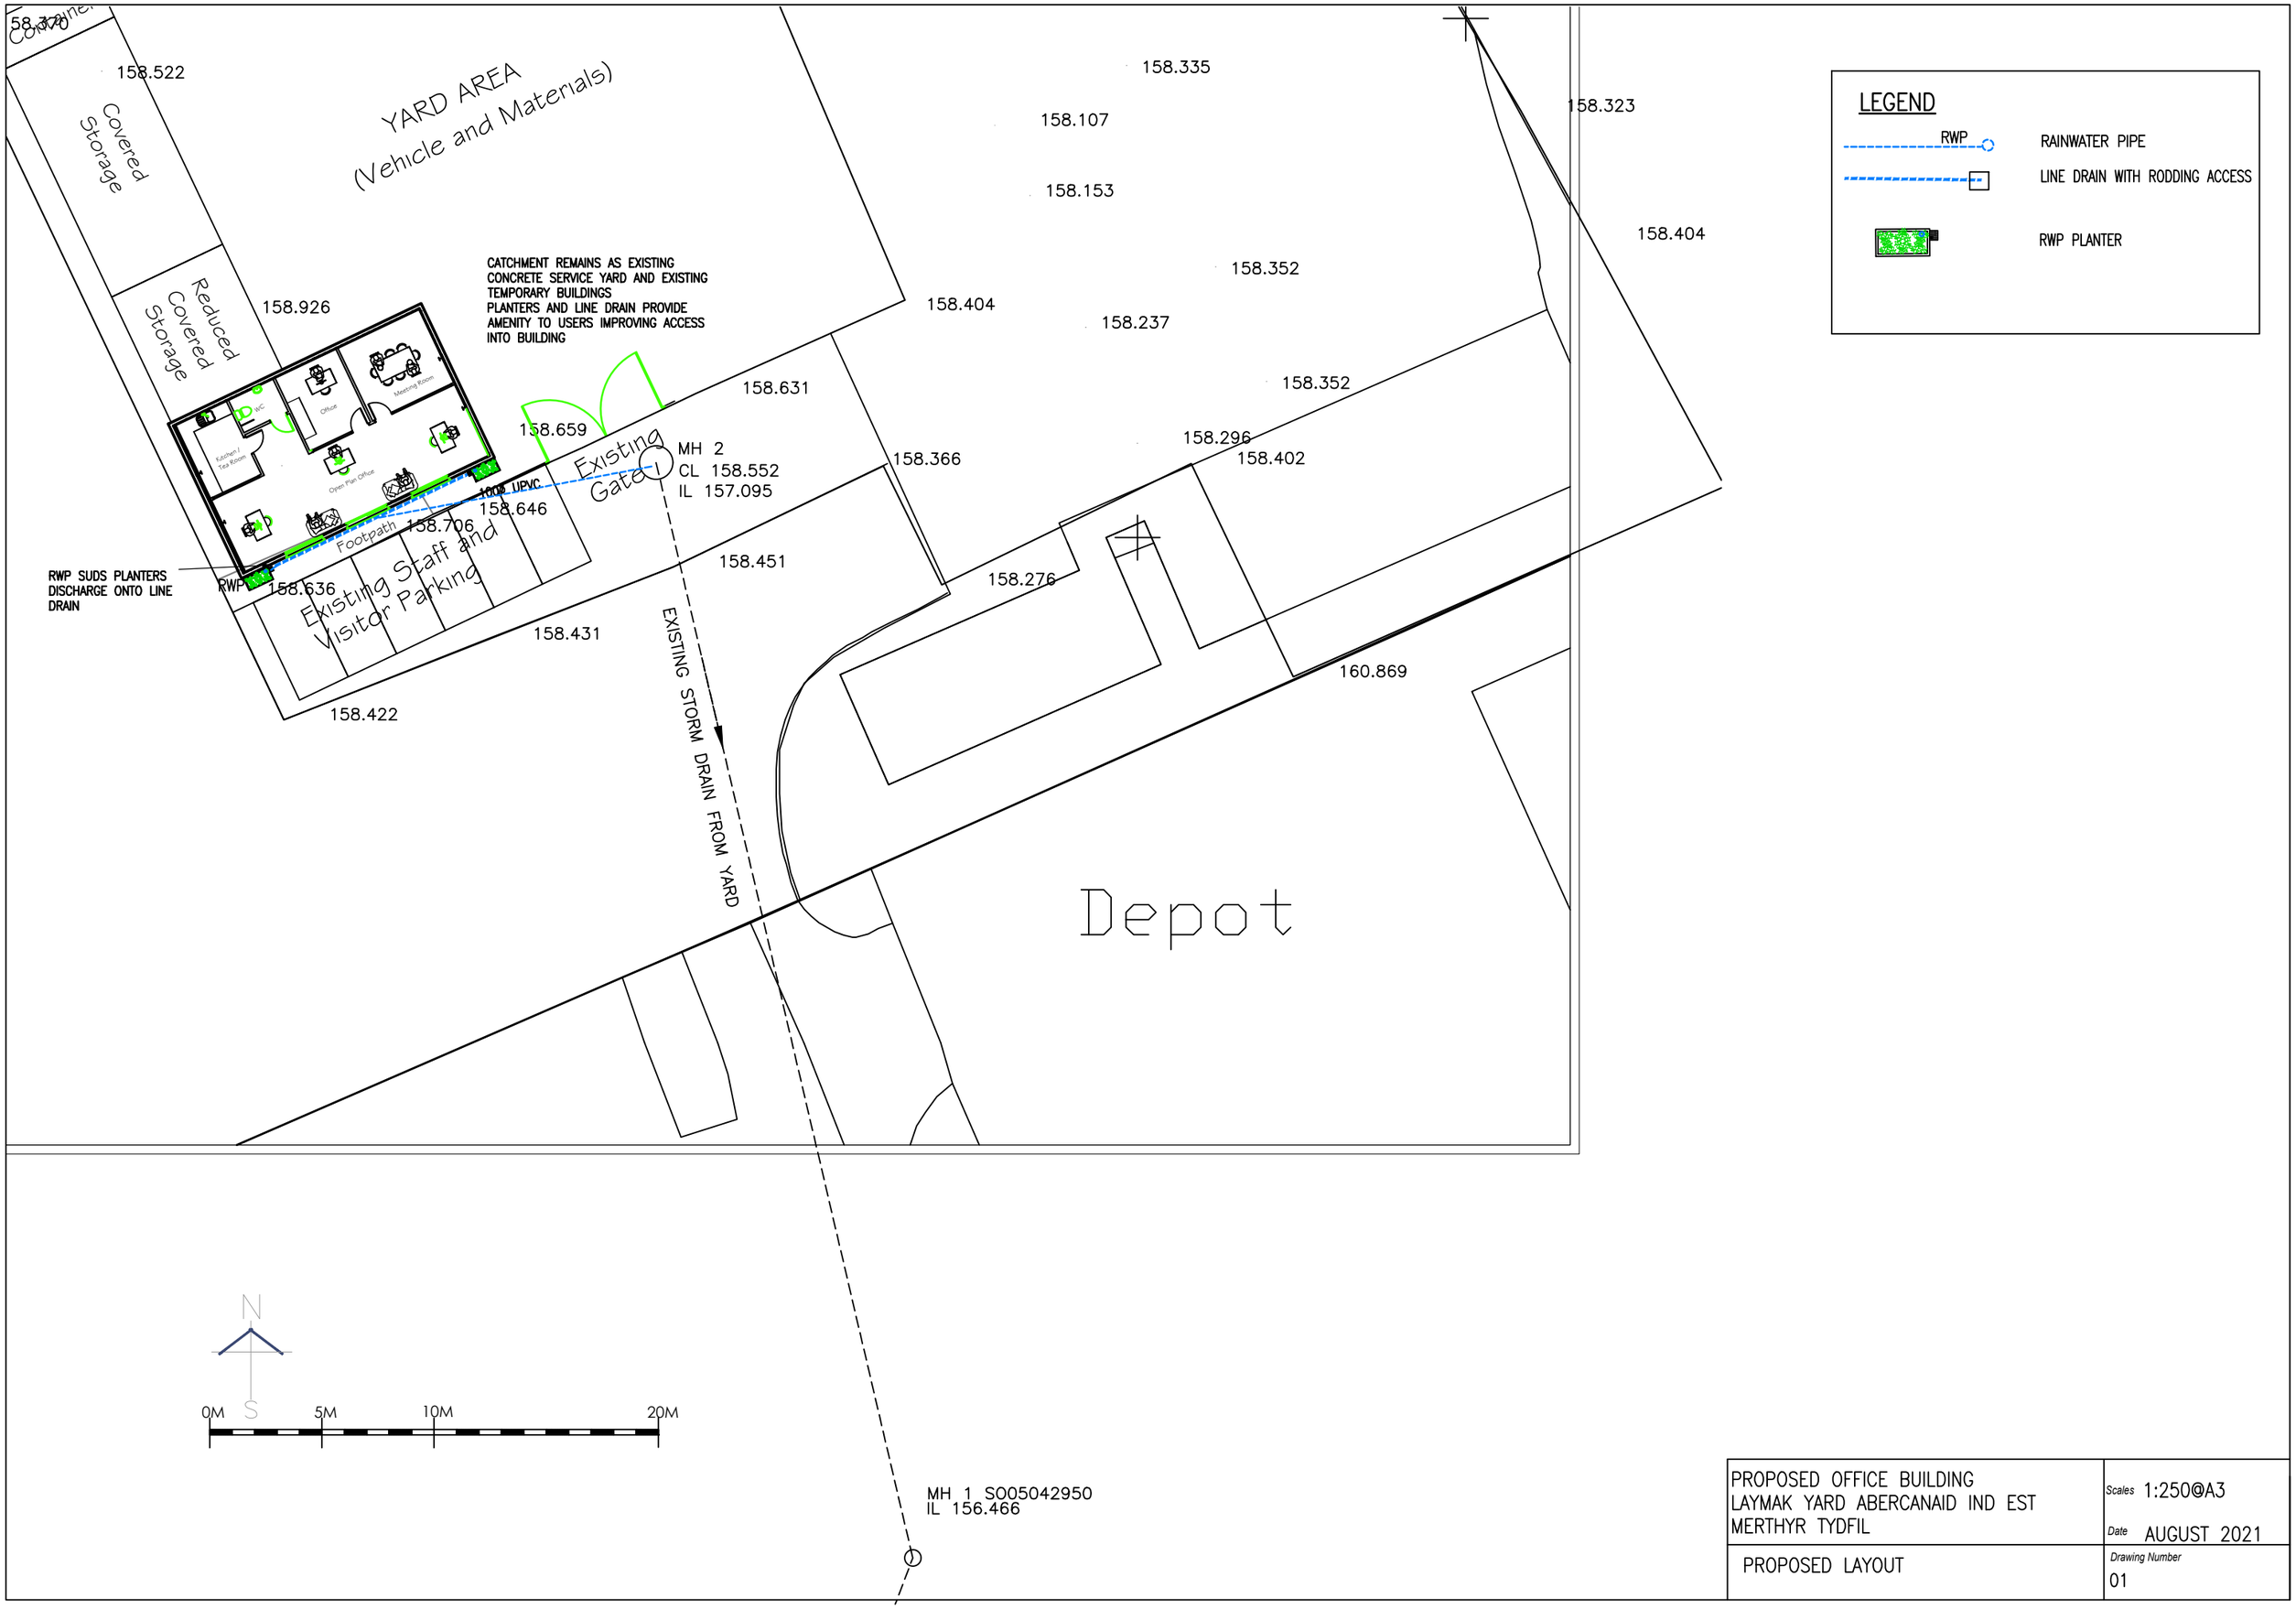

PROPOSED OFFICE BUILDING LAYMAK YARD ABERCANAID IND EST MERTHYR TYDFIL	Scales 1:250@A3 Date AUGUST 2021
PROPOSED LAYOUT	Drawing Number 01