

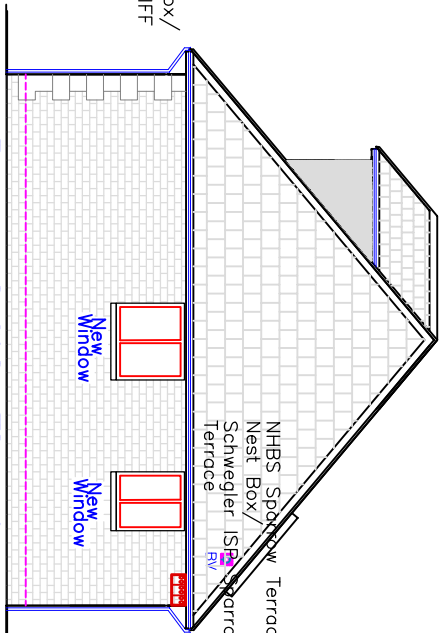
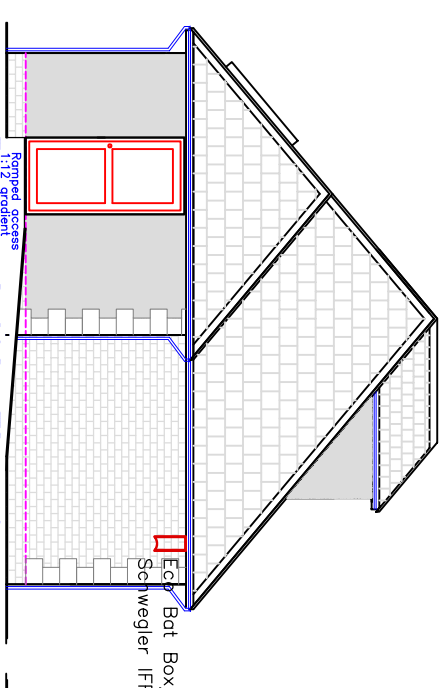
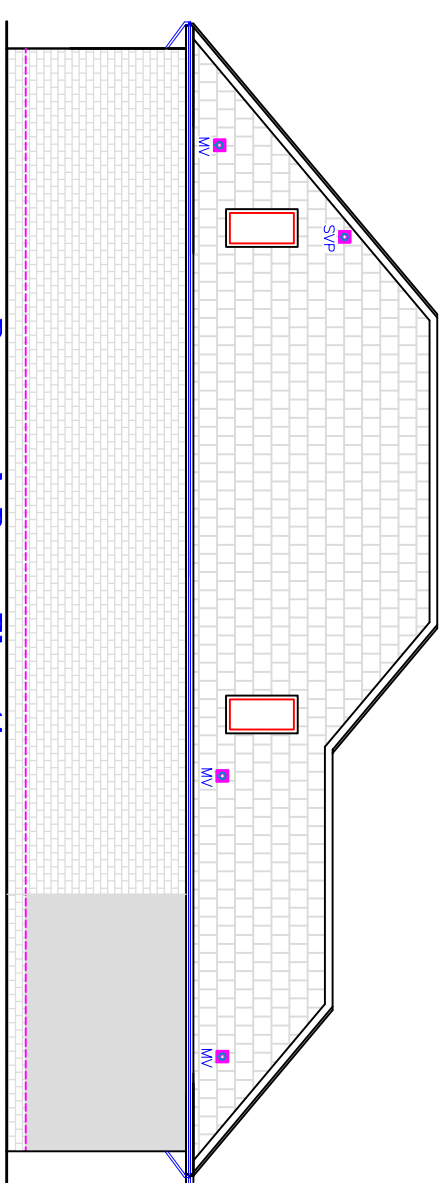
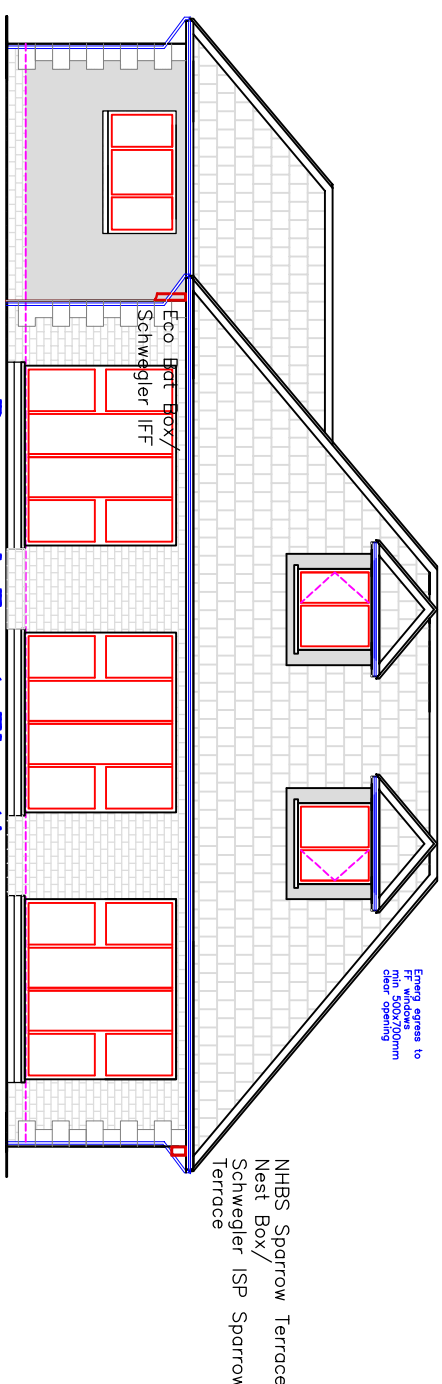
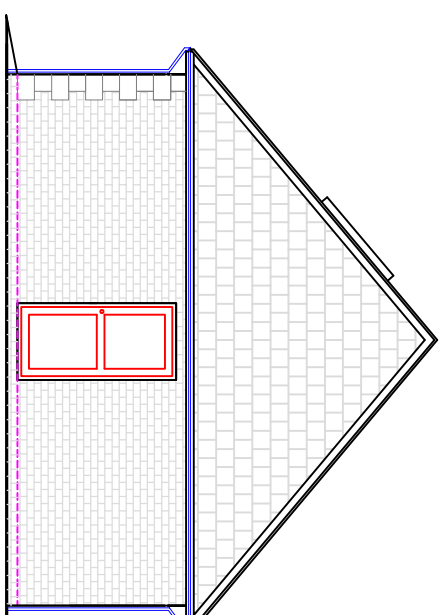
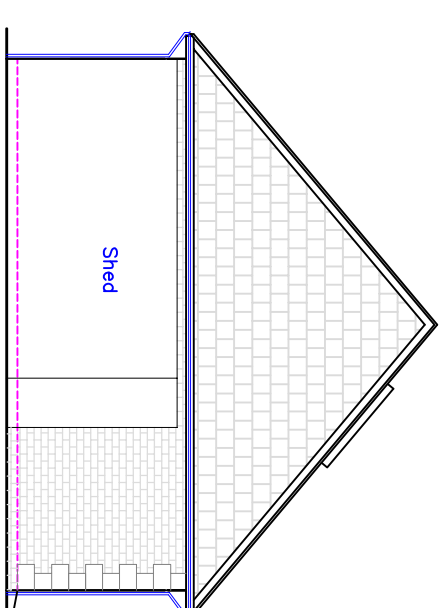
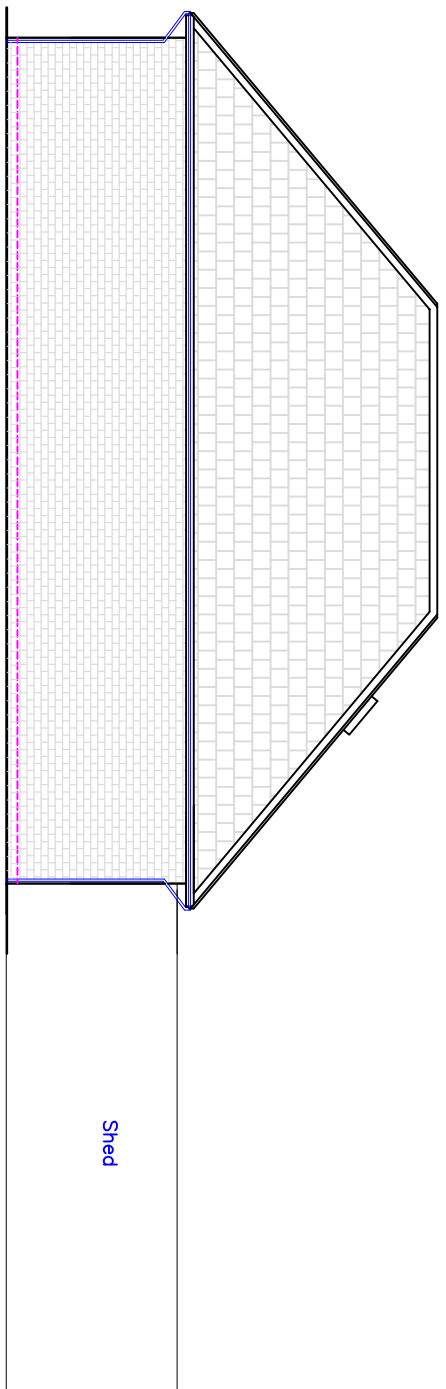
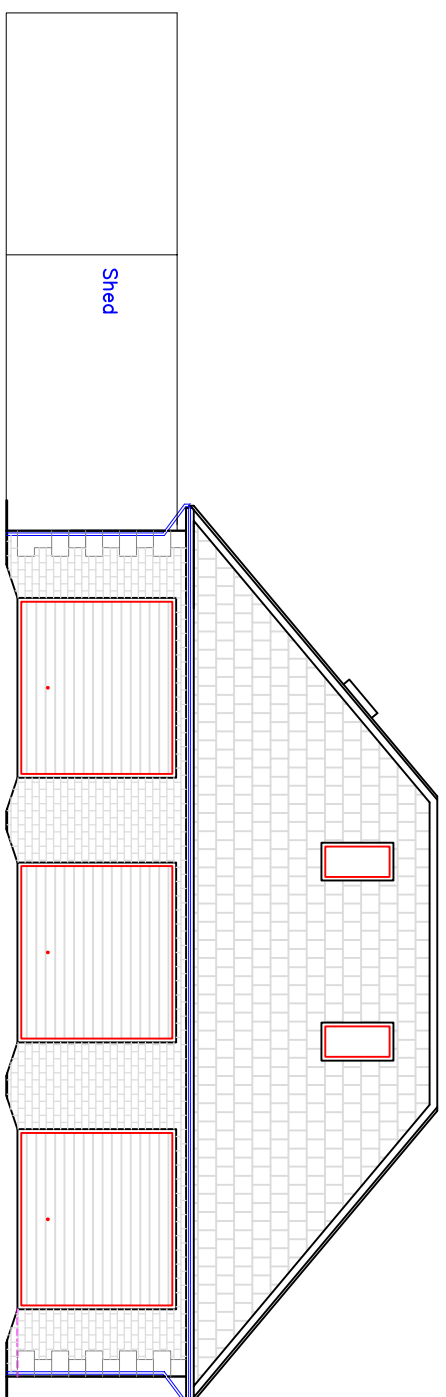
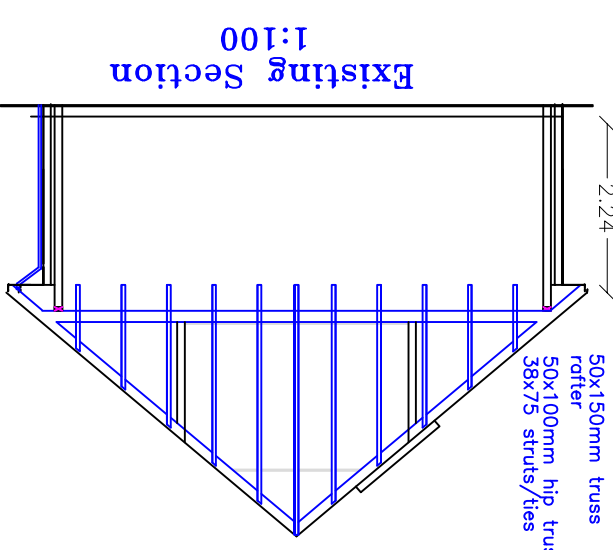
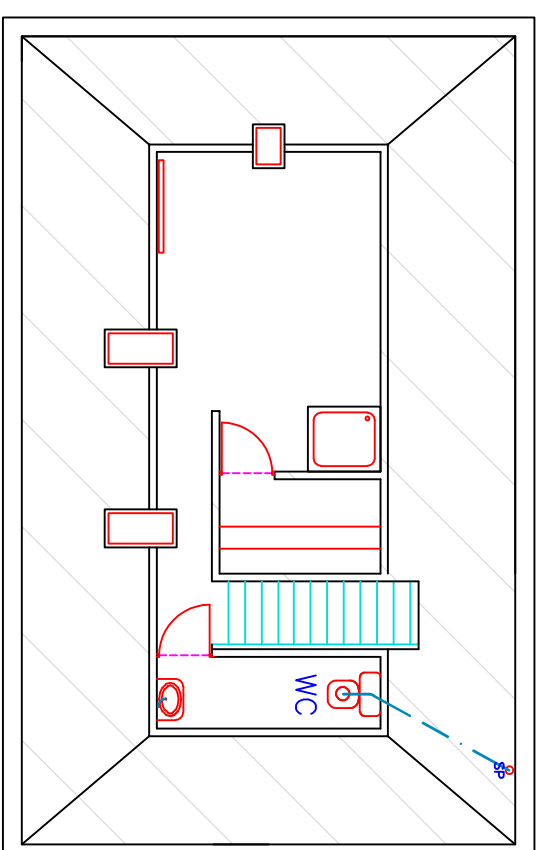
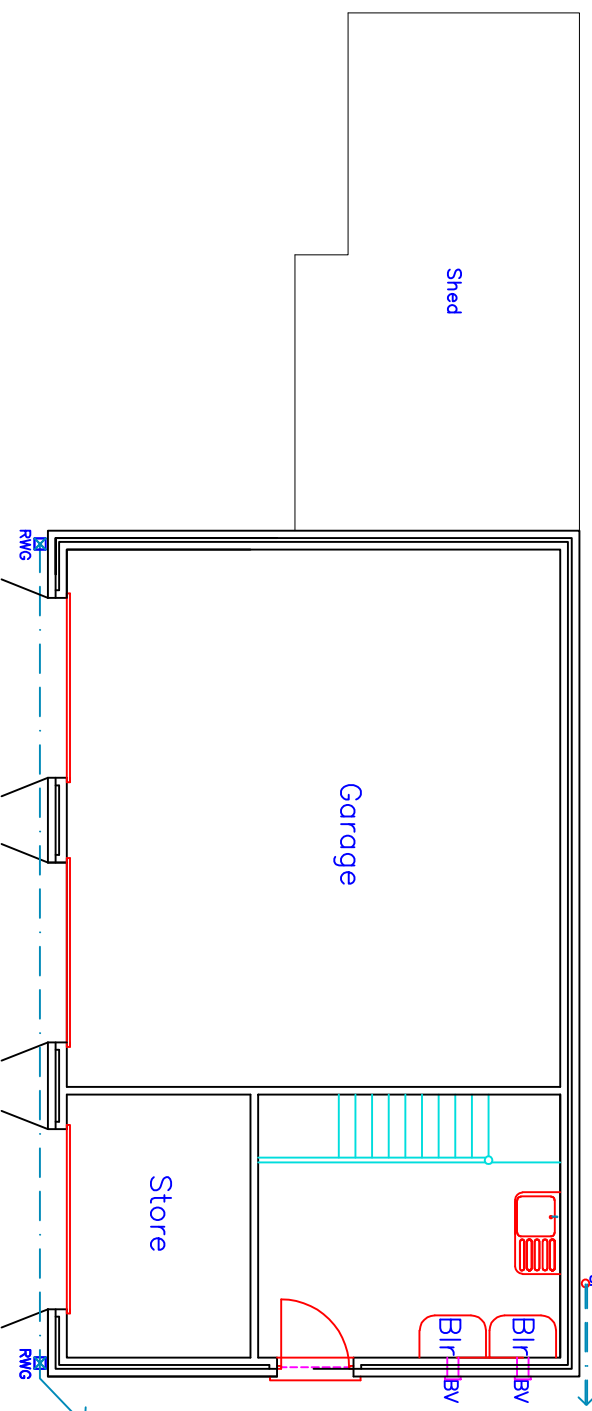
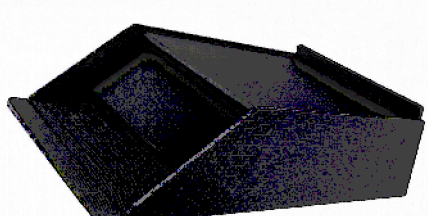
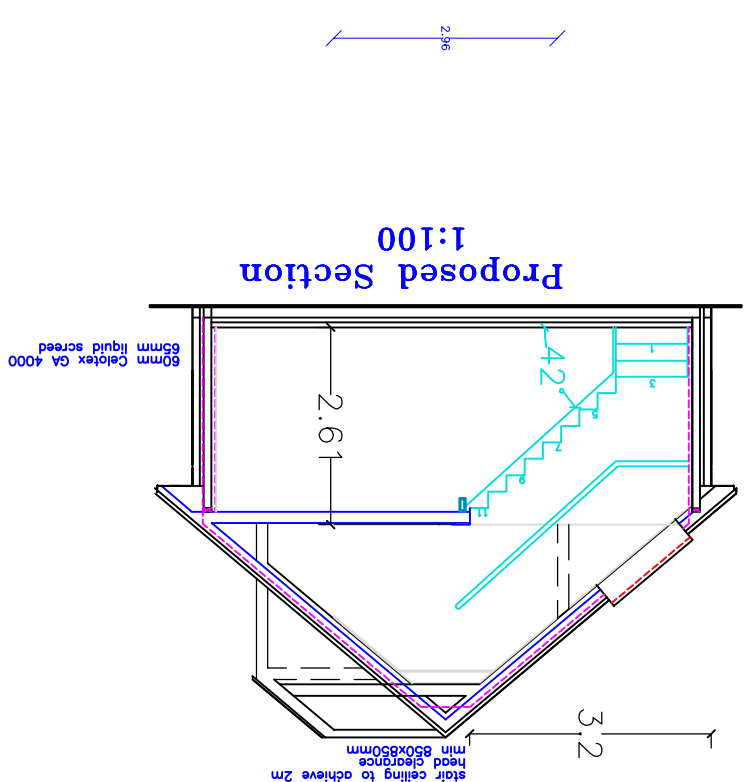


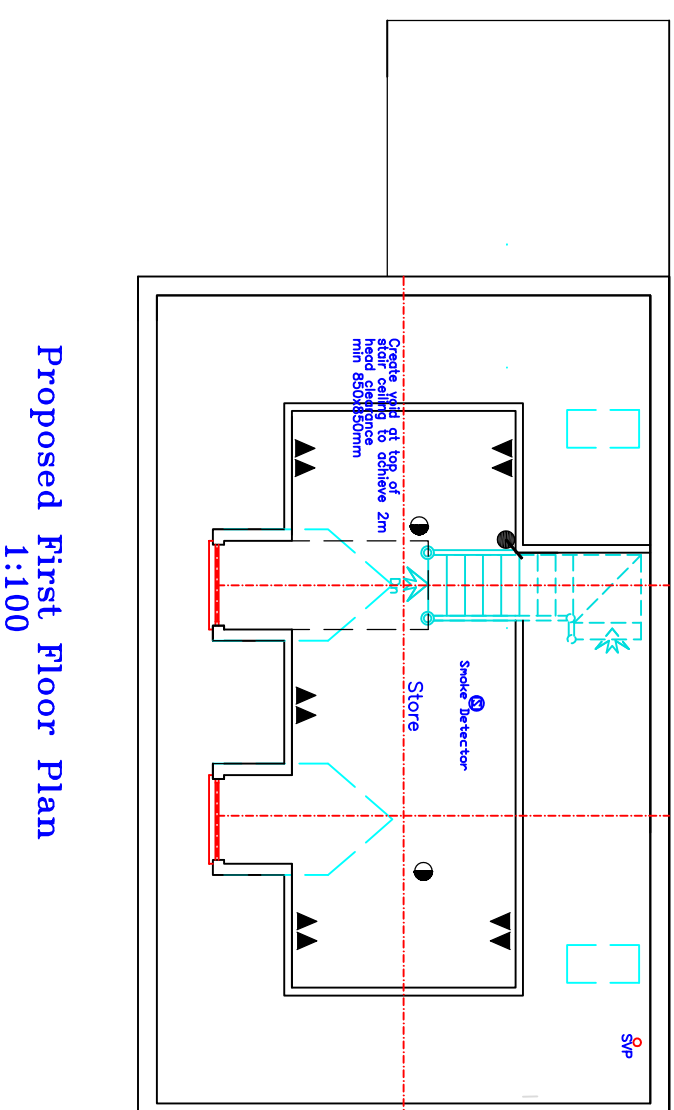

- 1 Pulling mounted pole cord light switch
 - 2 Wall mounted two way light switch
 - Wall mounted one way light switch
 - Coiling rope and mounting hanging 13mm signal socket at low level
 - TV connection socket at low level
 - Bottom holder light fitting
 - Consumer unit, housing 12 outgoing ways
- ## Arrangement

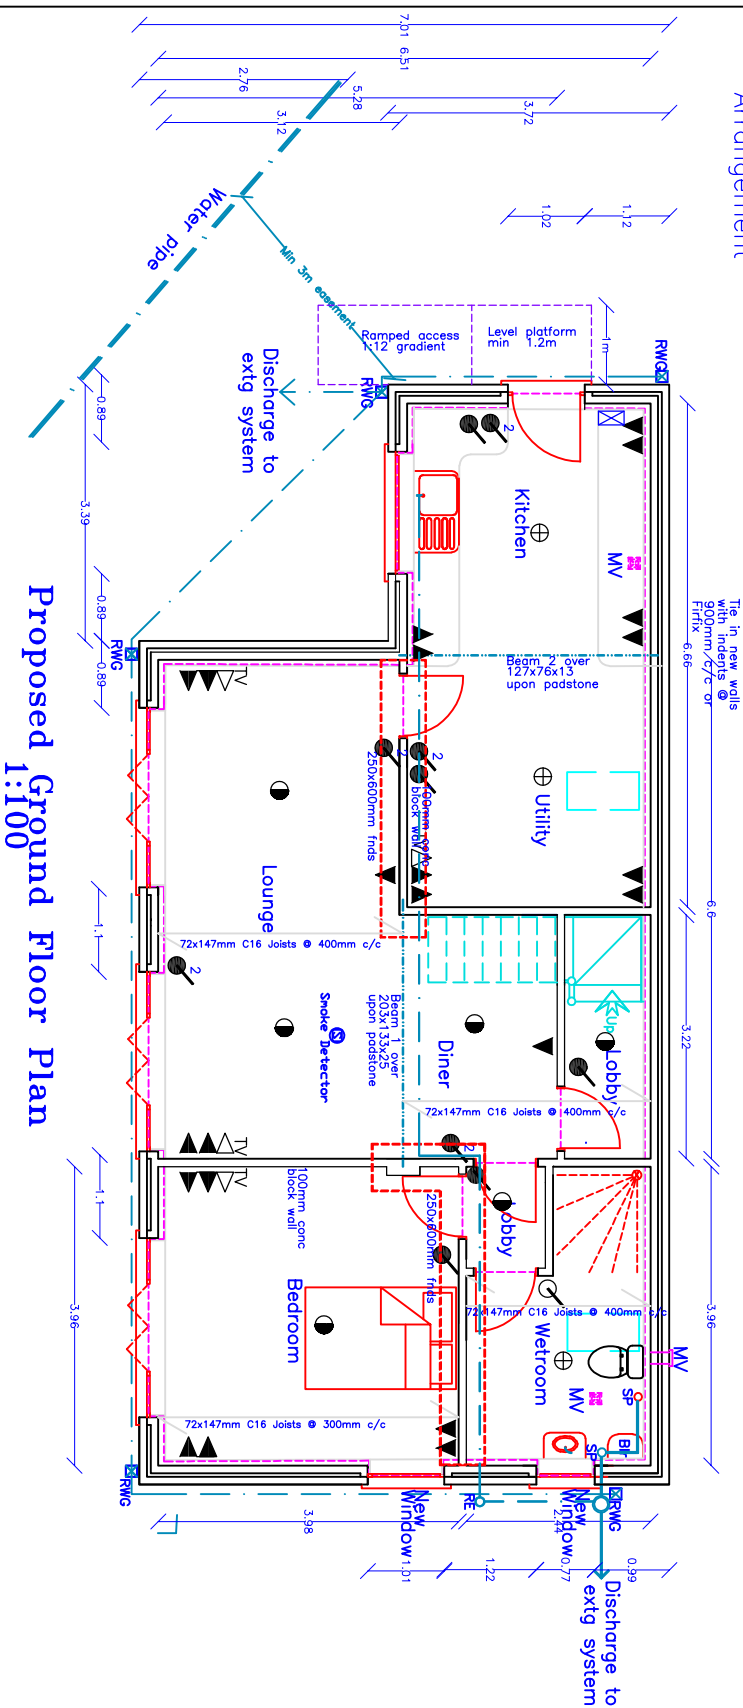

		Building Planning Application Support Paul Thomas: BSc (Hons) Tel: 01685 559230. Mob: 07908 725065 Email: utopiadesign@hotmail.com	
Issued Only For Purpose Indicated		Drawing Status: FOR B REQS PURPOSES ONLY	
Client Graeven Lane Cottages Cefn Coed Mernghr Tydfil CF48 2NN		Project Proposed Change of Use of Detached Garage with Extension for 1 Bedroom Dwelling	
Drawn by PT	Date 21.05.2020	Scale	
Title Existing & Proposed Plans, Elevations, & Sections		Paper 1:100	Drawing No. GAEVEN HOUSE 13D
		A2	