


200181

3.

Existing Front Door
to remain.

Roof (Pitch 30°):
Tiles to match existing on 50 x 25 battens on VPM
on 75 x 47 rafters @ 400 mm. ctrs. with eaves
ventilation system. Roof diag. and long. braced.
Valleys formed in No. 4 Lead on lay boards.

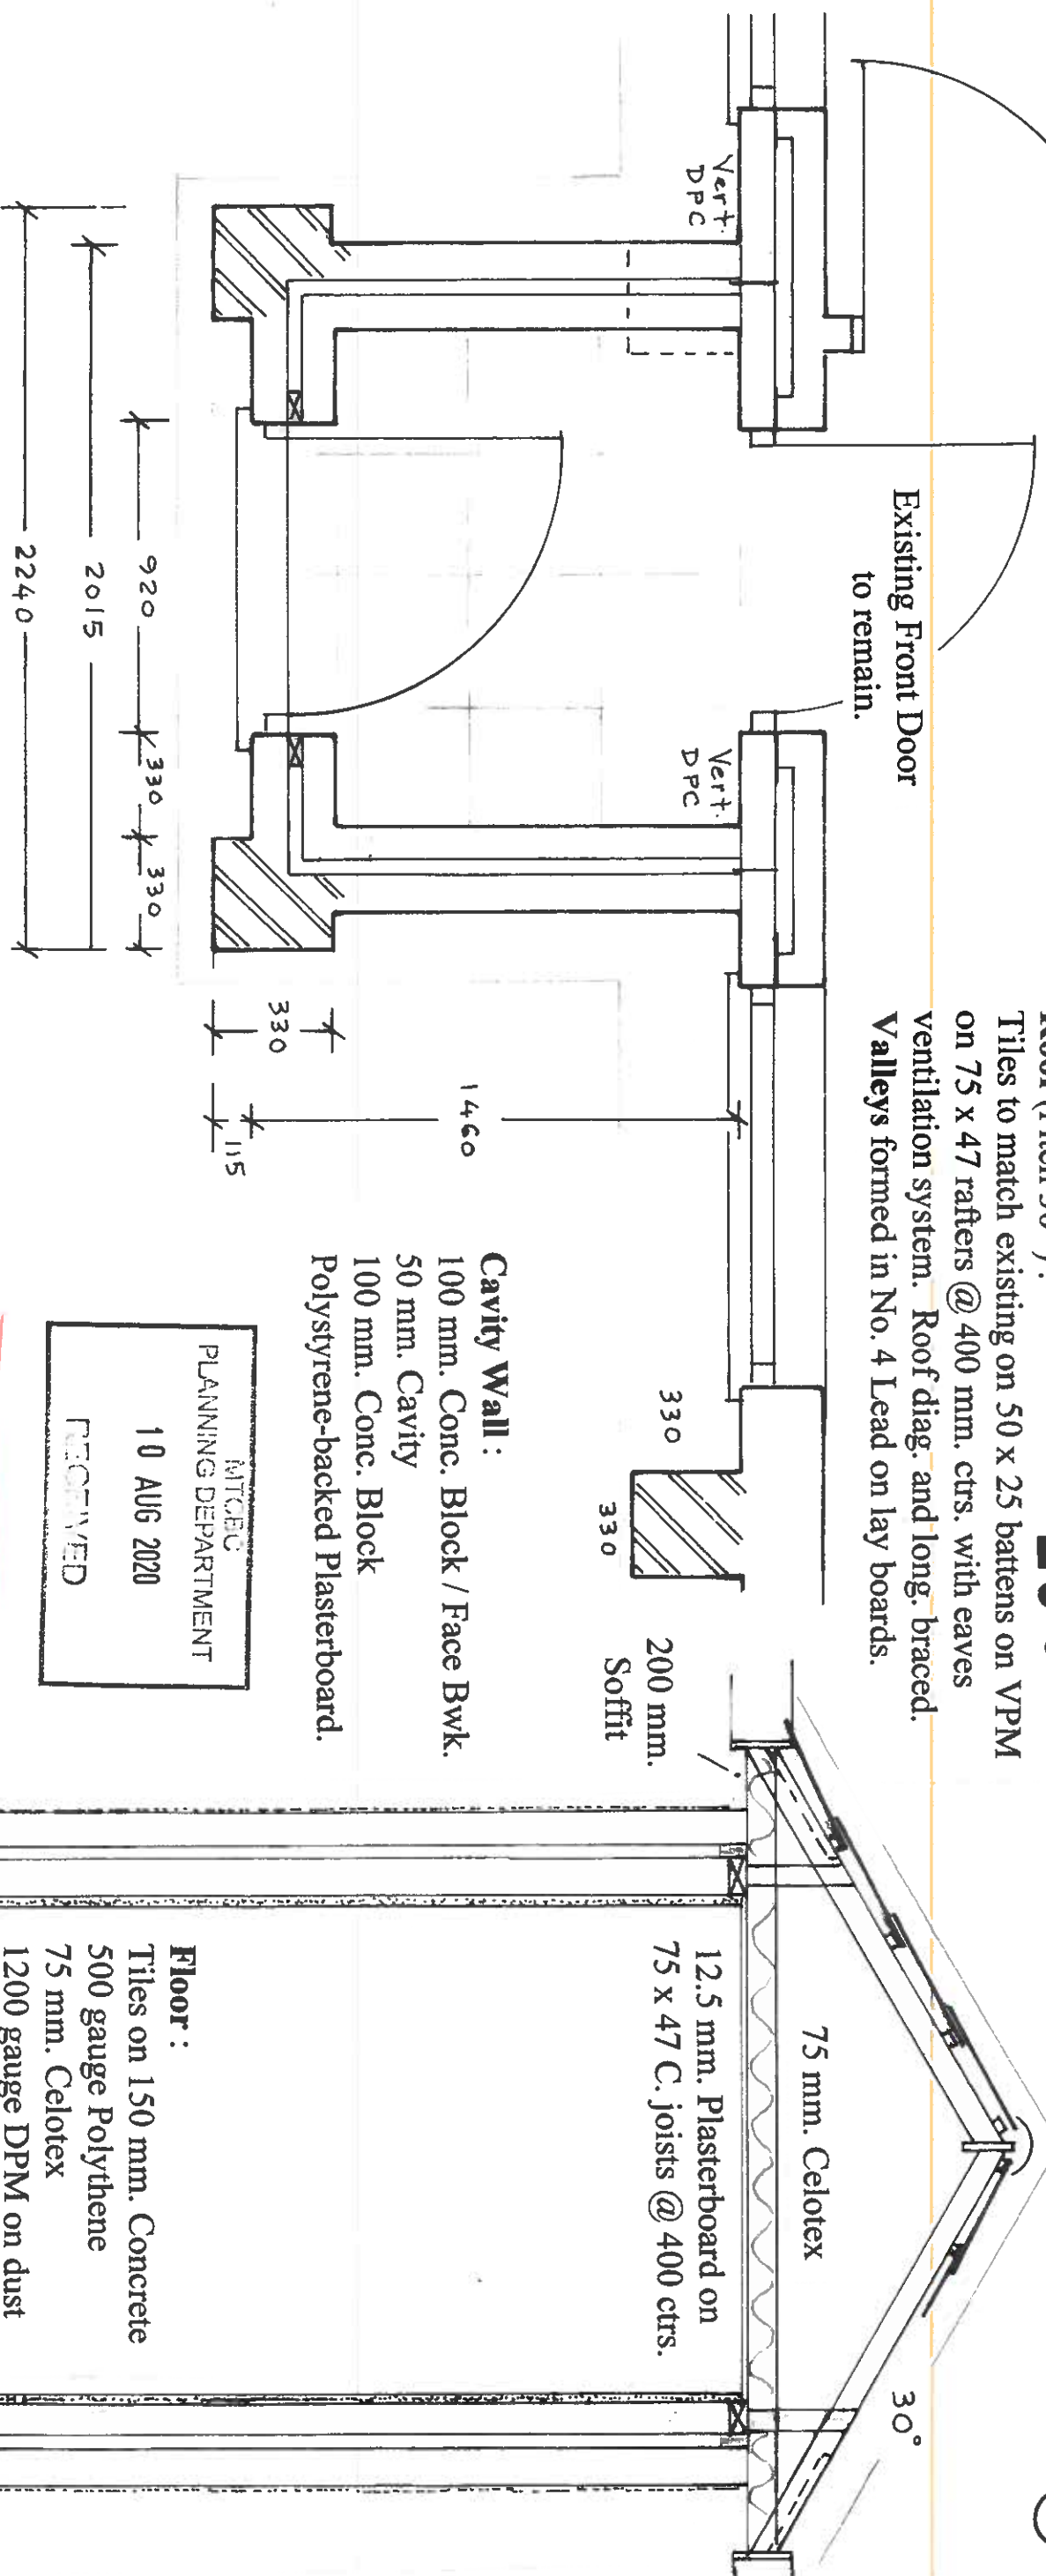


Cavity Wall:
100 mm. Conc. Block / Face Bwk.
50 mm. Cavity
100 mm. Conc. Block
Polystyrene-backed Plasterboard.

330
330
200 mm.
Soffit

MTCEC
PLANNING DEPARTMENT
10 AUG 2020
RECEIVED

MEET-IVR TYDFIL
COUNTY COUNCIL
OFFICE COPY
PLEASE DO NOT
REMOVE

Floor:
Tiles on 150 mm. Concrete
500 gauge Polythene
75 mm. Celotex
1200 gauge DPM on dust
blinded compacted H/C fill.

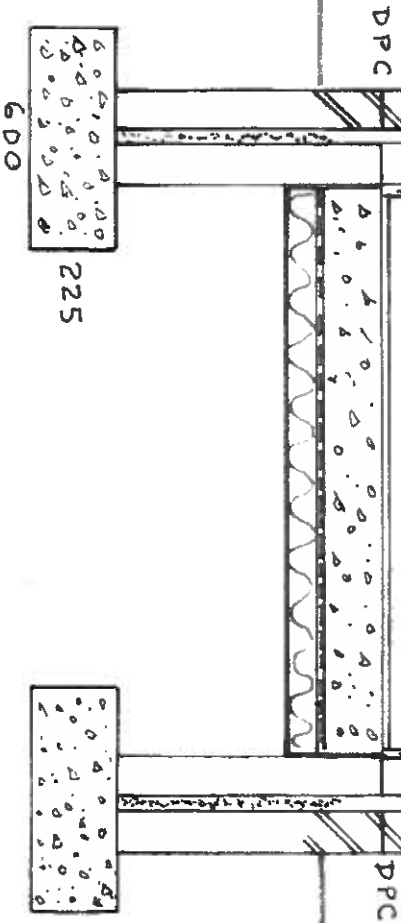

Foundations: 600 x 225 Strip Foundations
Depth determined on site.

Proposed Front Porch.

Scale: 1 / 20.

Sheet 3 of 6.