


PLANNING DEPARTMENT

10 AUG 2020


RECEIVED

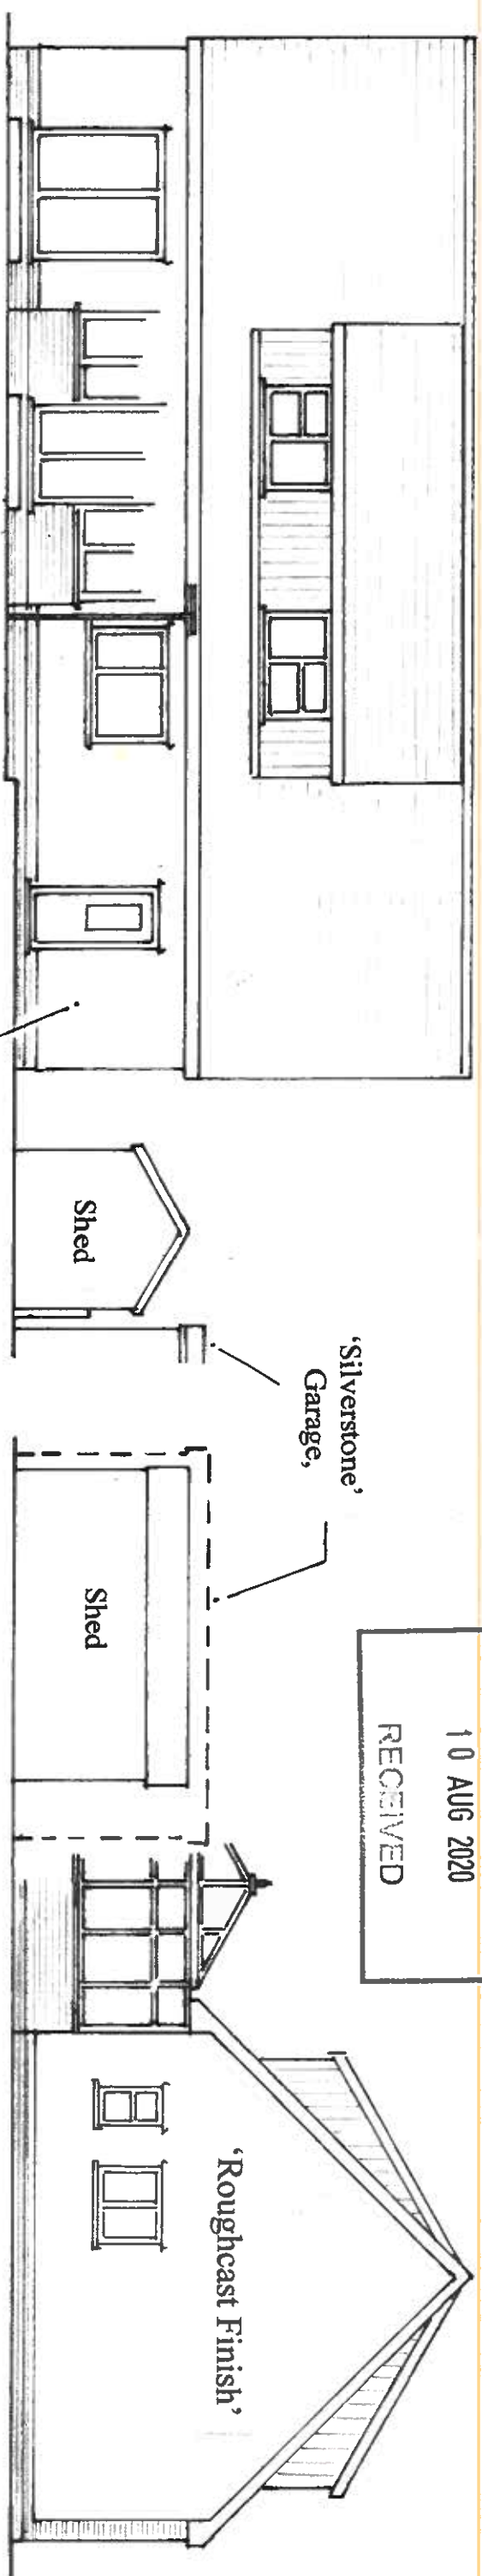

REAR

'Roughcast Finish'

SIDE

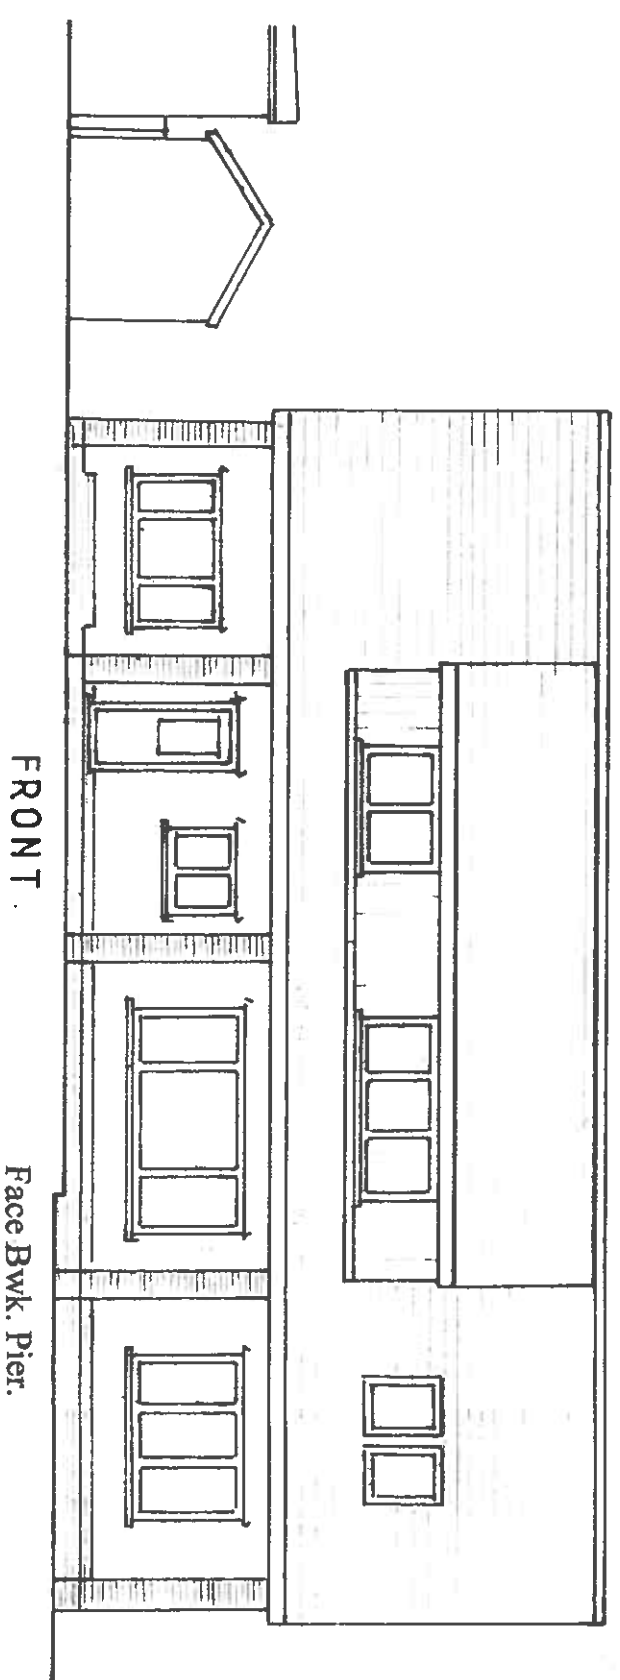

FRONT

Face Bwk. Pier.

MERTHYR TYDFIL
COUNTY BOROUGH
COUNCIL
OFFICE COPY
PLEASE DO NOT
REMOVE

EXISTING ELEVATIONS.

SCALE : 1/100.

SHEET 5 of 6.