



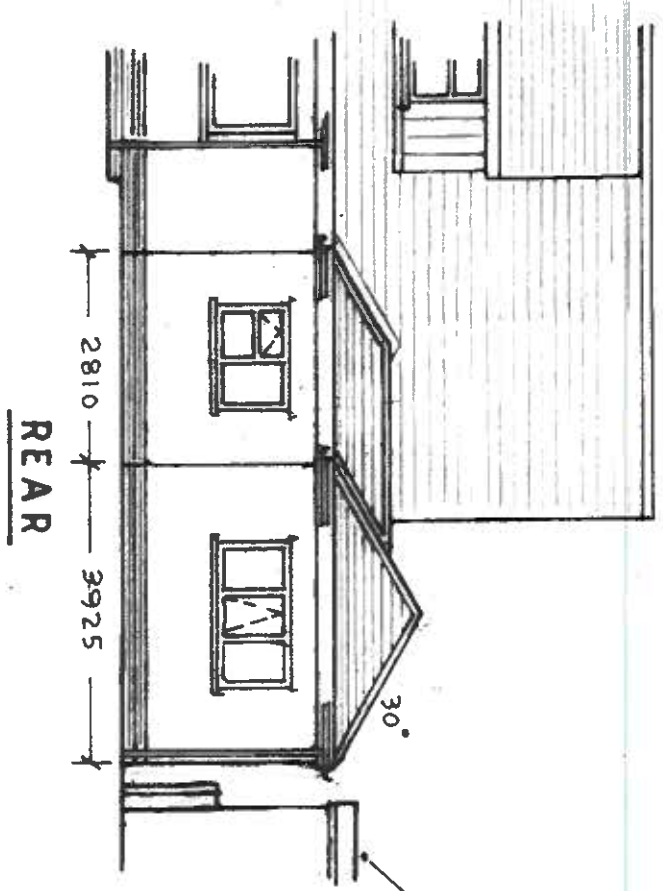


'Silverstone'
Garage,

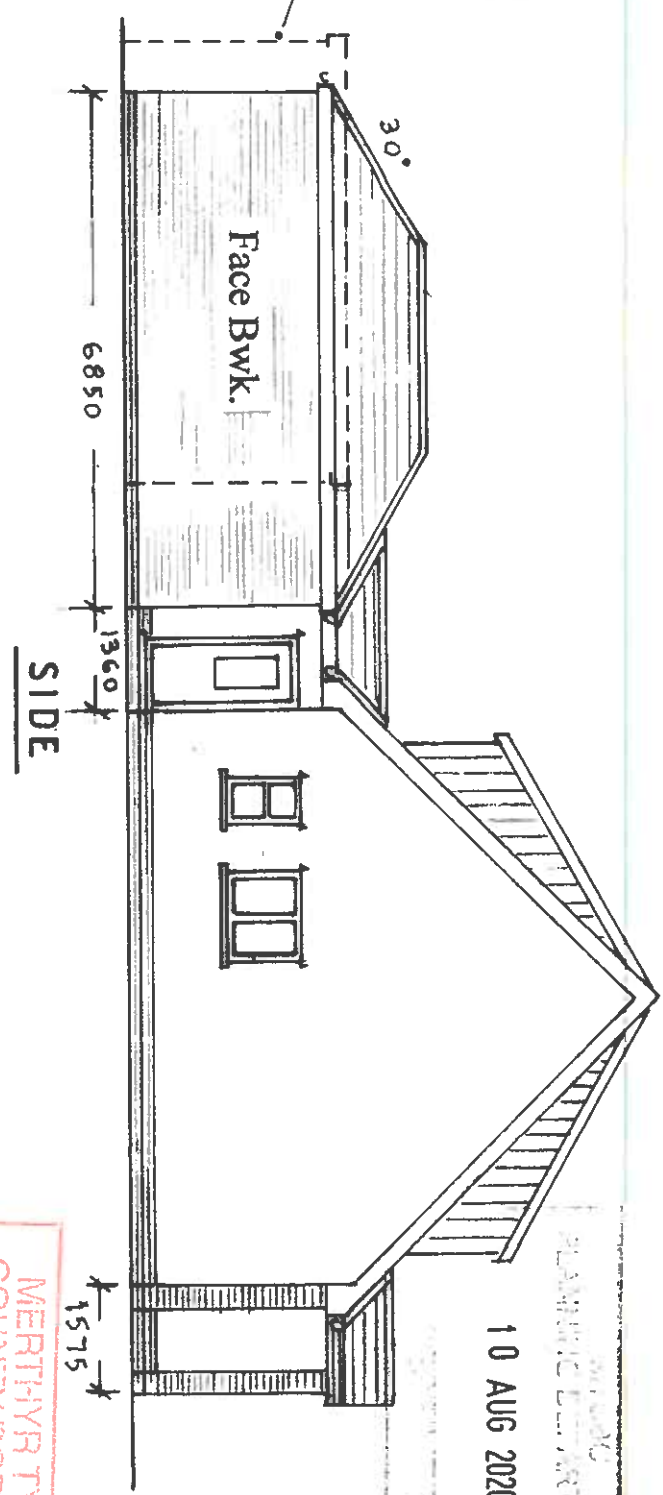

10 AUG 2020

PLANNING DEPARTMENT


MERTHYR TYDFIL
COUNTY BOROUGH
COUNCIL
OFFICE COPY
PLEASE DO NOT
REMOVE

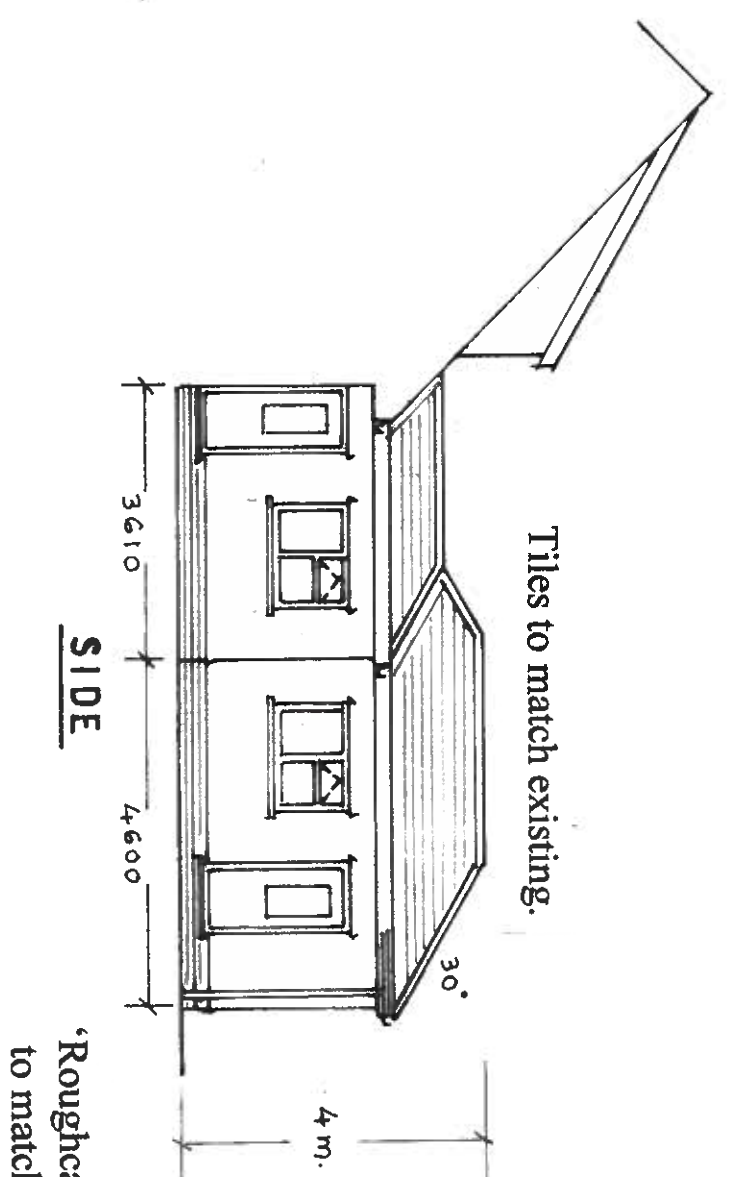

Tiles to match existing.

4 m.

'Roughcast Finish'
to match existing.

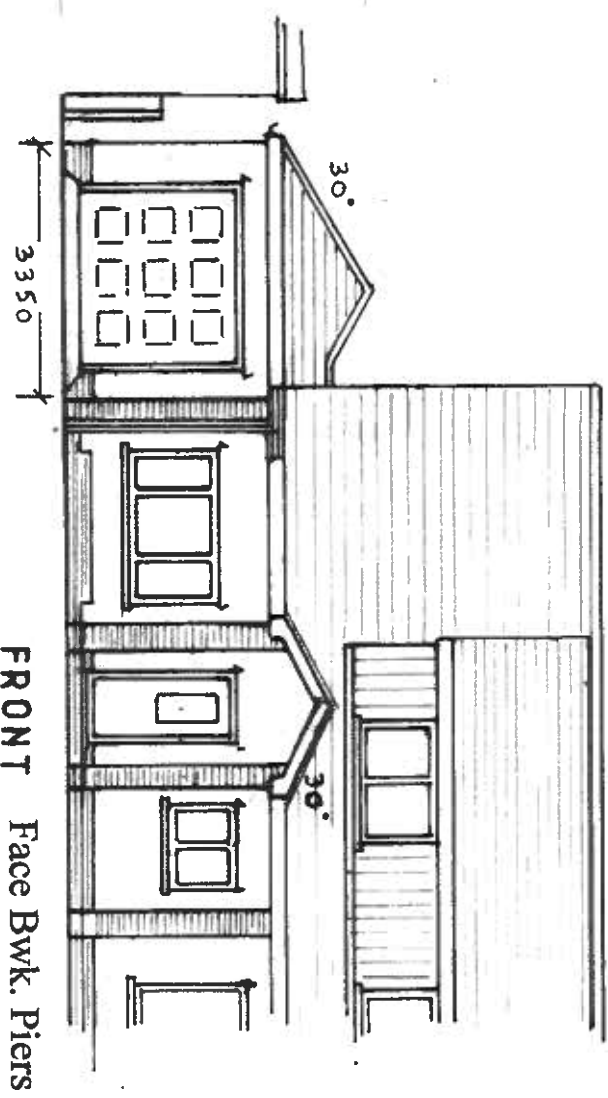

Face Bwk. Piers
to match existing.

PROPOSED ELEVATIONS.

SCALE : 1 / 100.

SHEET 6 of 6.