

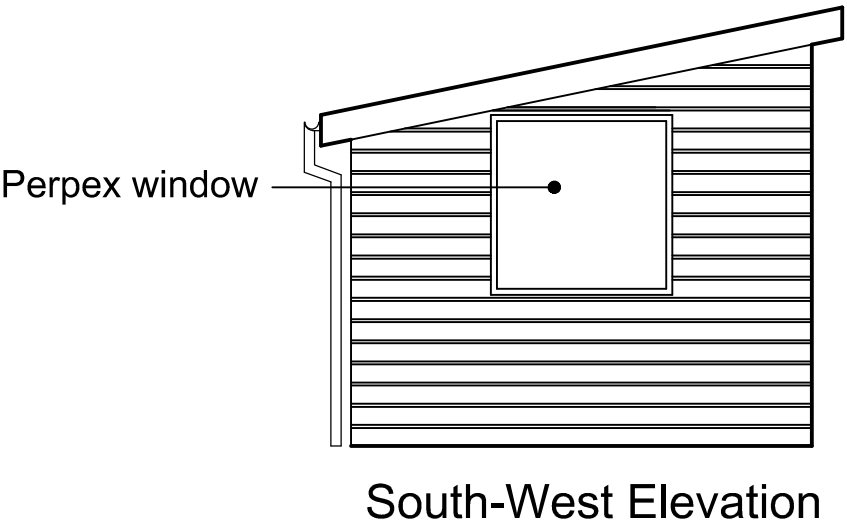
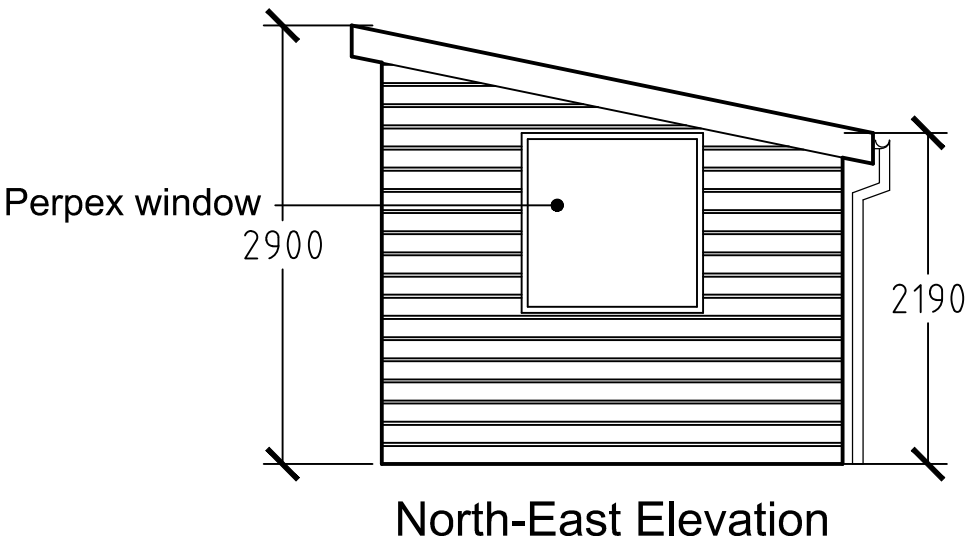
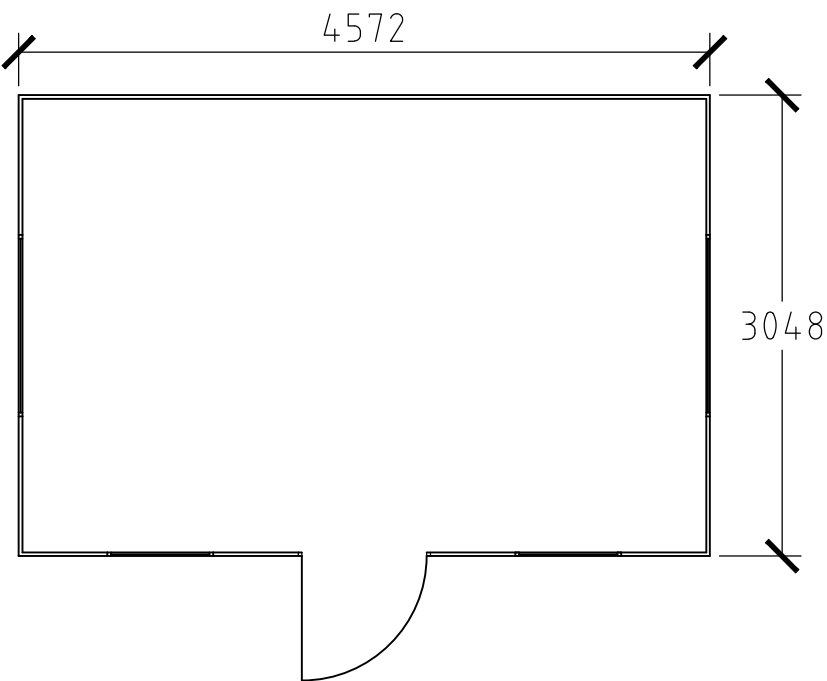


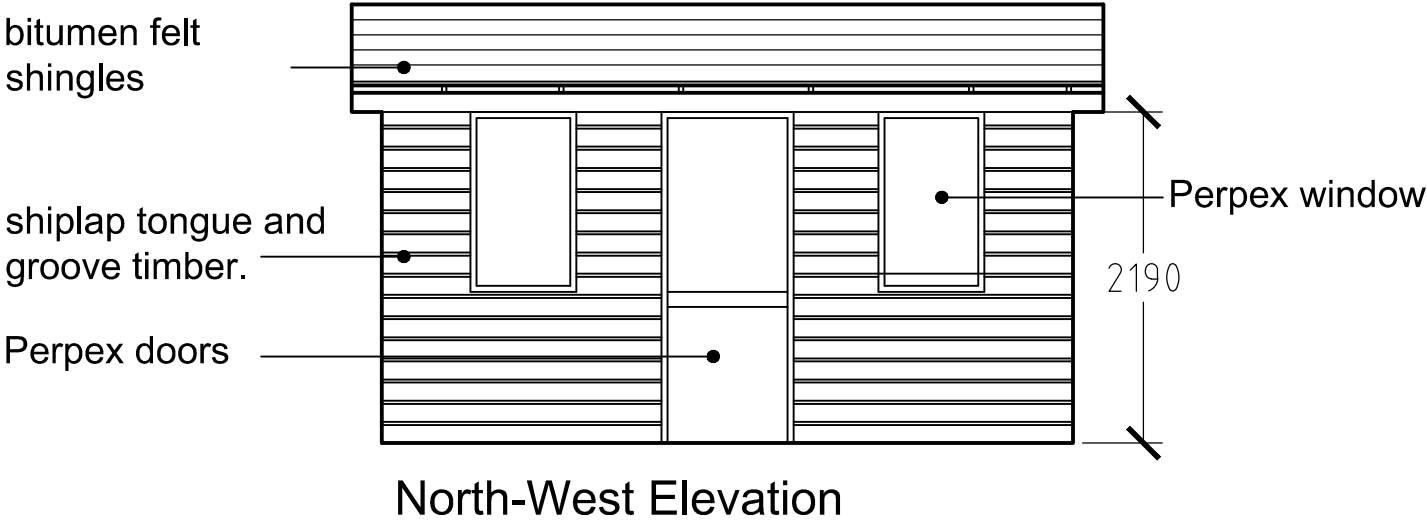

Corporate Property

Unit 5
Triangle Business Park
Pentrebach
Merthyr Tydfil
CF48 4TQ

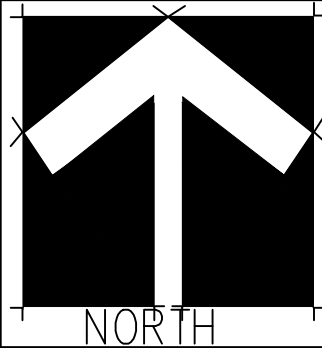

Job

New Summer House

Cwm Golau
Dyffryn Rd
Pentrebach
Merthyr Tydfil
CF48 4BN

Title

Proposed Summer House

Scale

1/50

Date

December 21

Drawn

Alun Roberts

Checked

Job. Ref.

2021-104

Dwg. No.

04(P)

Rev.