
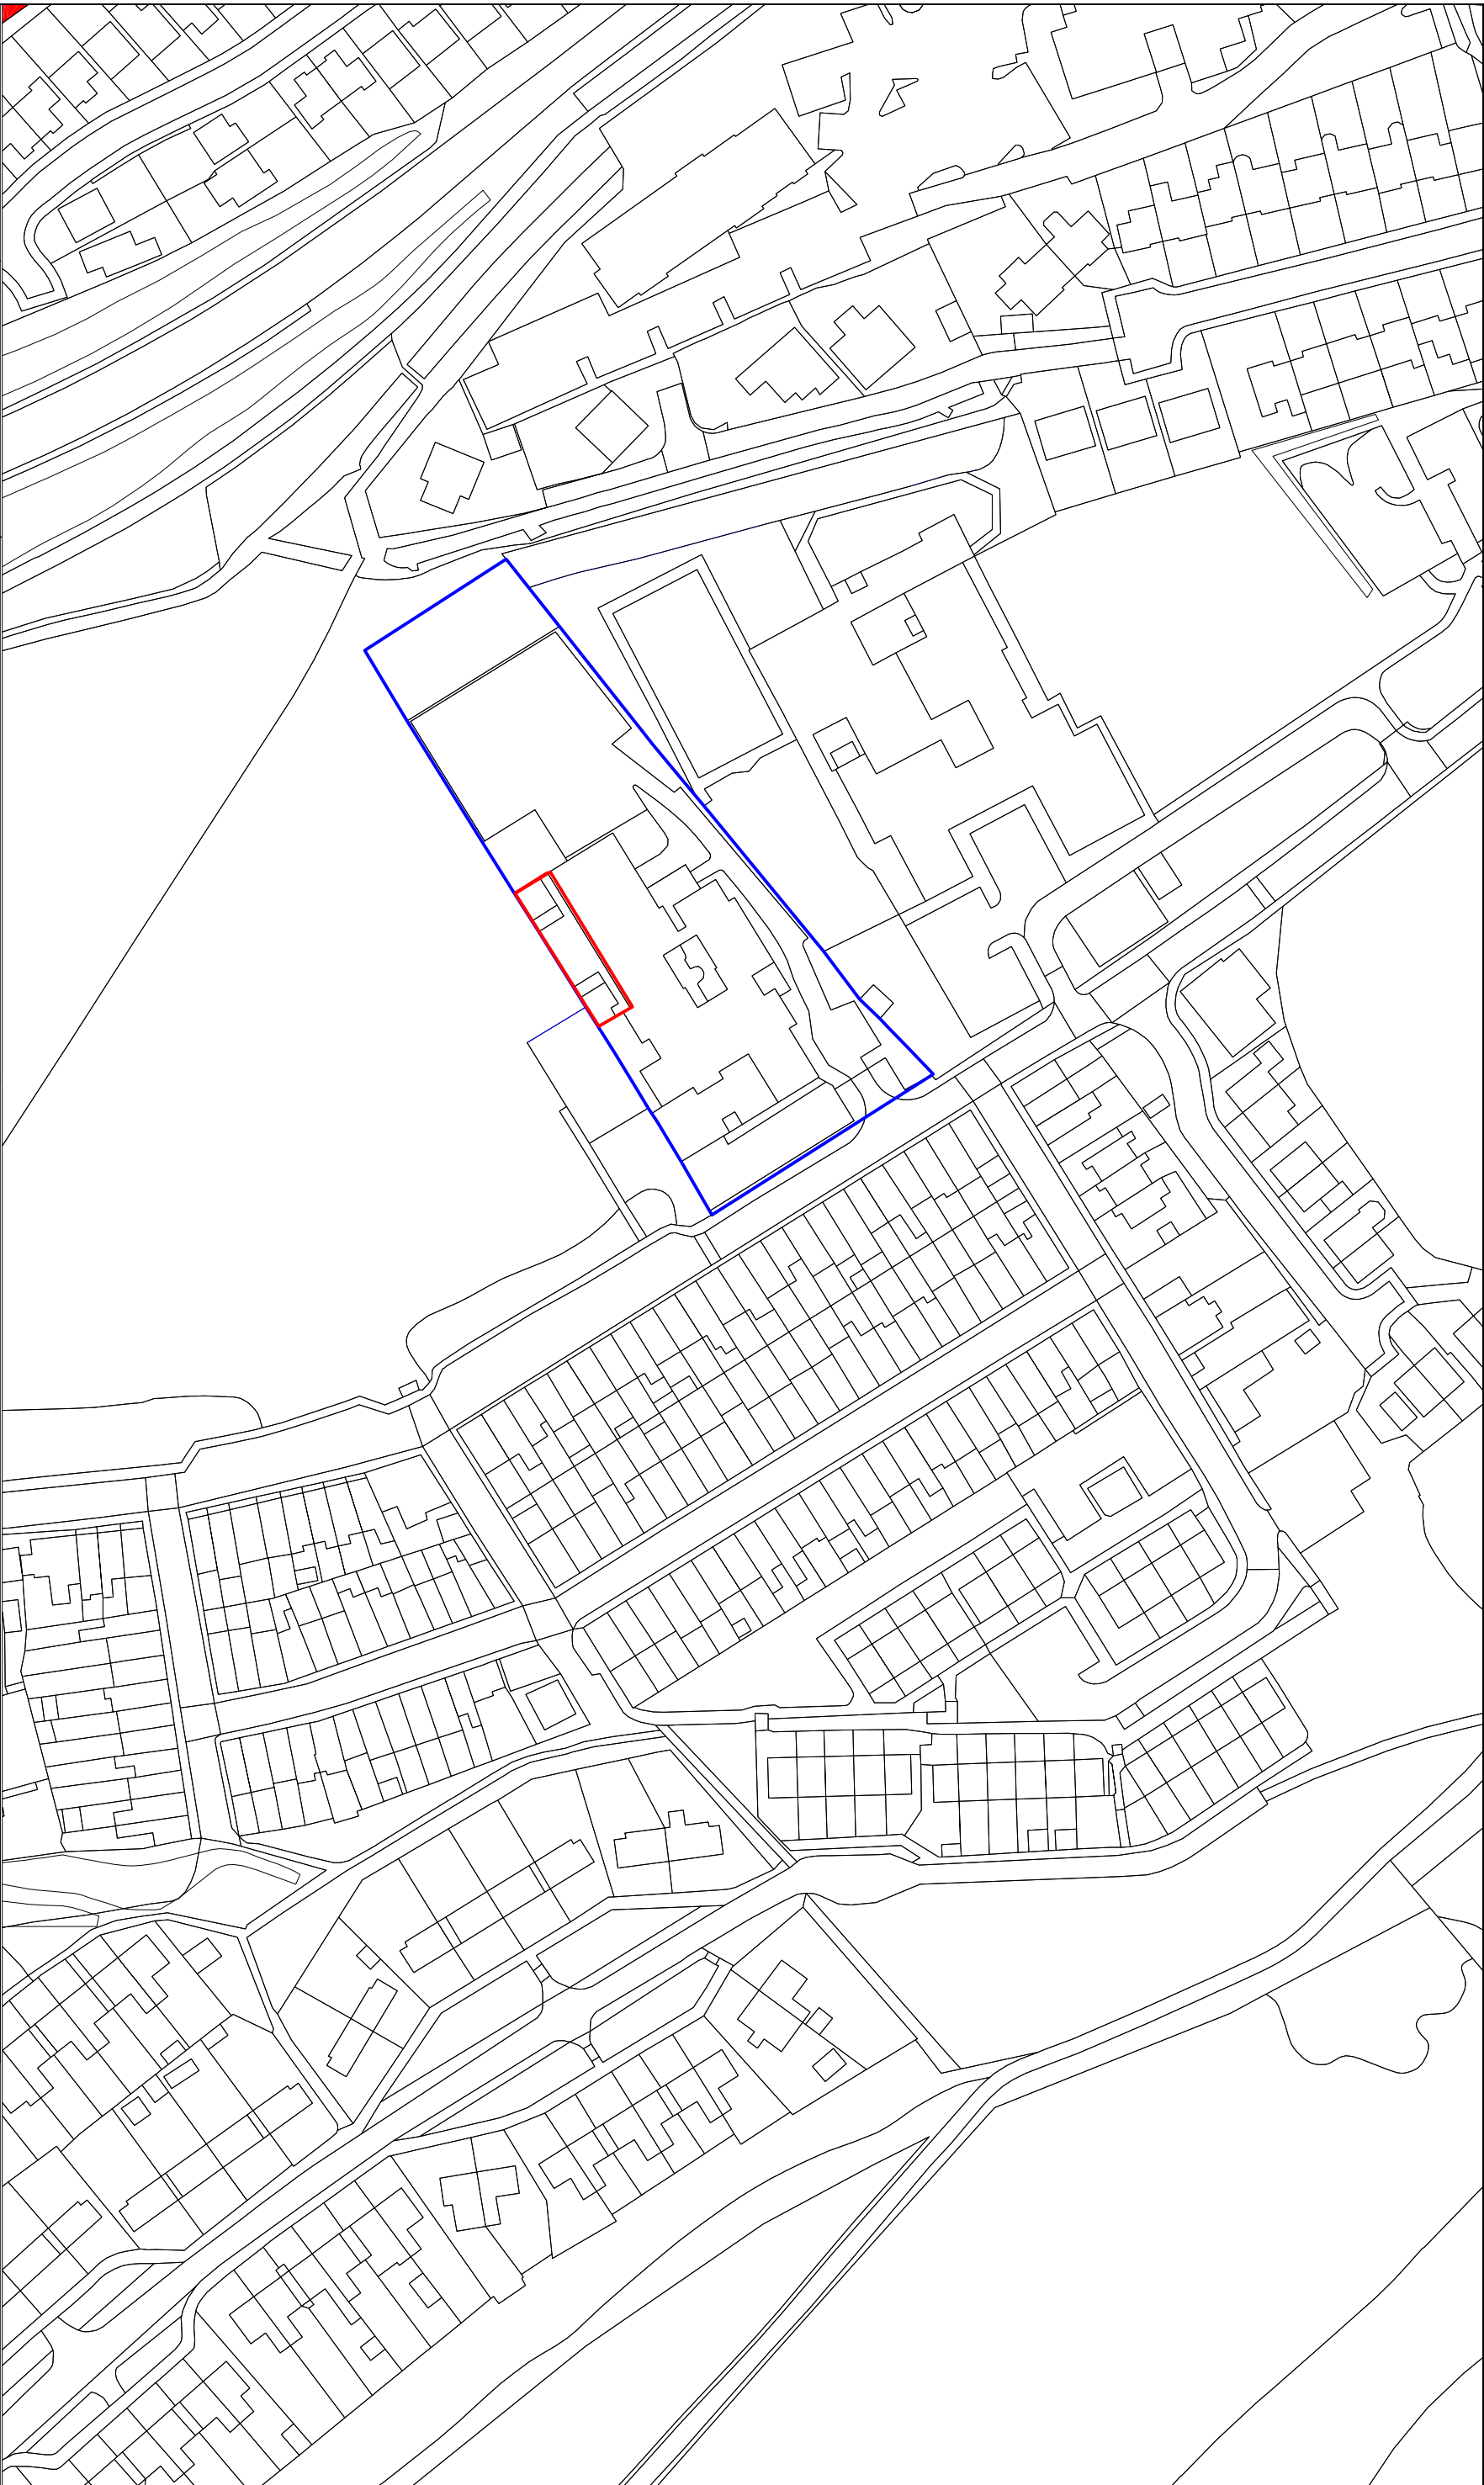


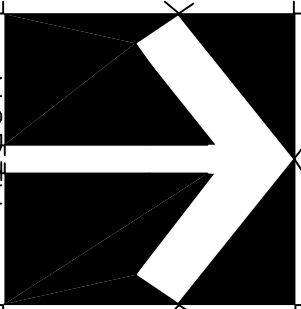

Corporate Property Unit 5 Triangle Business Park Pentrebach Merthyr Tydfil CF48 4TQ																									
Job New Summer House Cwm Golau Dyffryn Rd Pentrebach Merthyr Tydfil CF48 4BN		Title Existing Location Plan 1																							
<table><tr><td>Scale</td><td colspan="3">1/1250</td></tr><tr><td>Date</td><td colspan="3">December 21</td></tr><tr><td>Drawn</td><td colspan="3">Alun Roberts</td></tr><tr><td colspan="4">Checked</td></tr></table>		Scale	1/1250			Date	December 21			Drawn	Alun Roberts			Checked				<table><tr><td>Job. Ref.</td><td>Dwg. No.</td><td>Rev.</td></tr><tr><td>2021-104</td><td>05(P)</td><td></td></tr></table>		Job. Ref.	Dwg. No.	Rev.	2021-104	05(P)	
Scale	1/1250																								
Date	December 21																								
Drawn	Alun Roberts																								
Checked																									
Job. Ref.	Dwg. No.	Rev.																							
2021-104	05(P)																								