
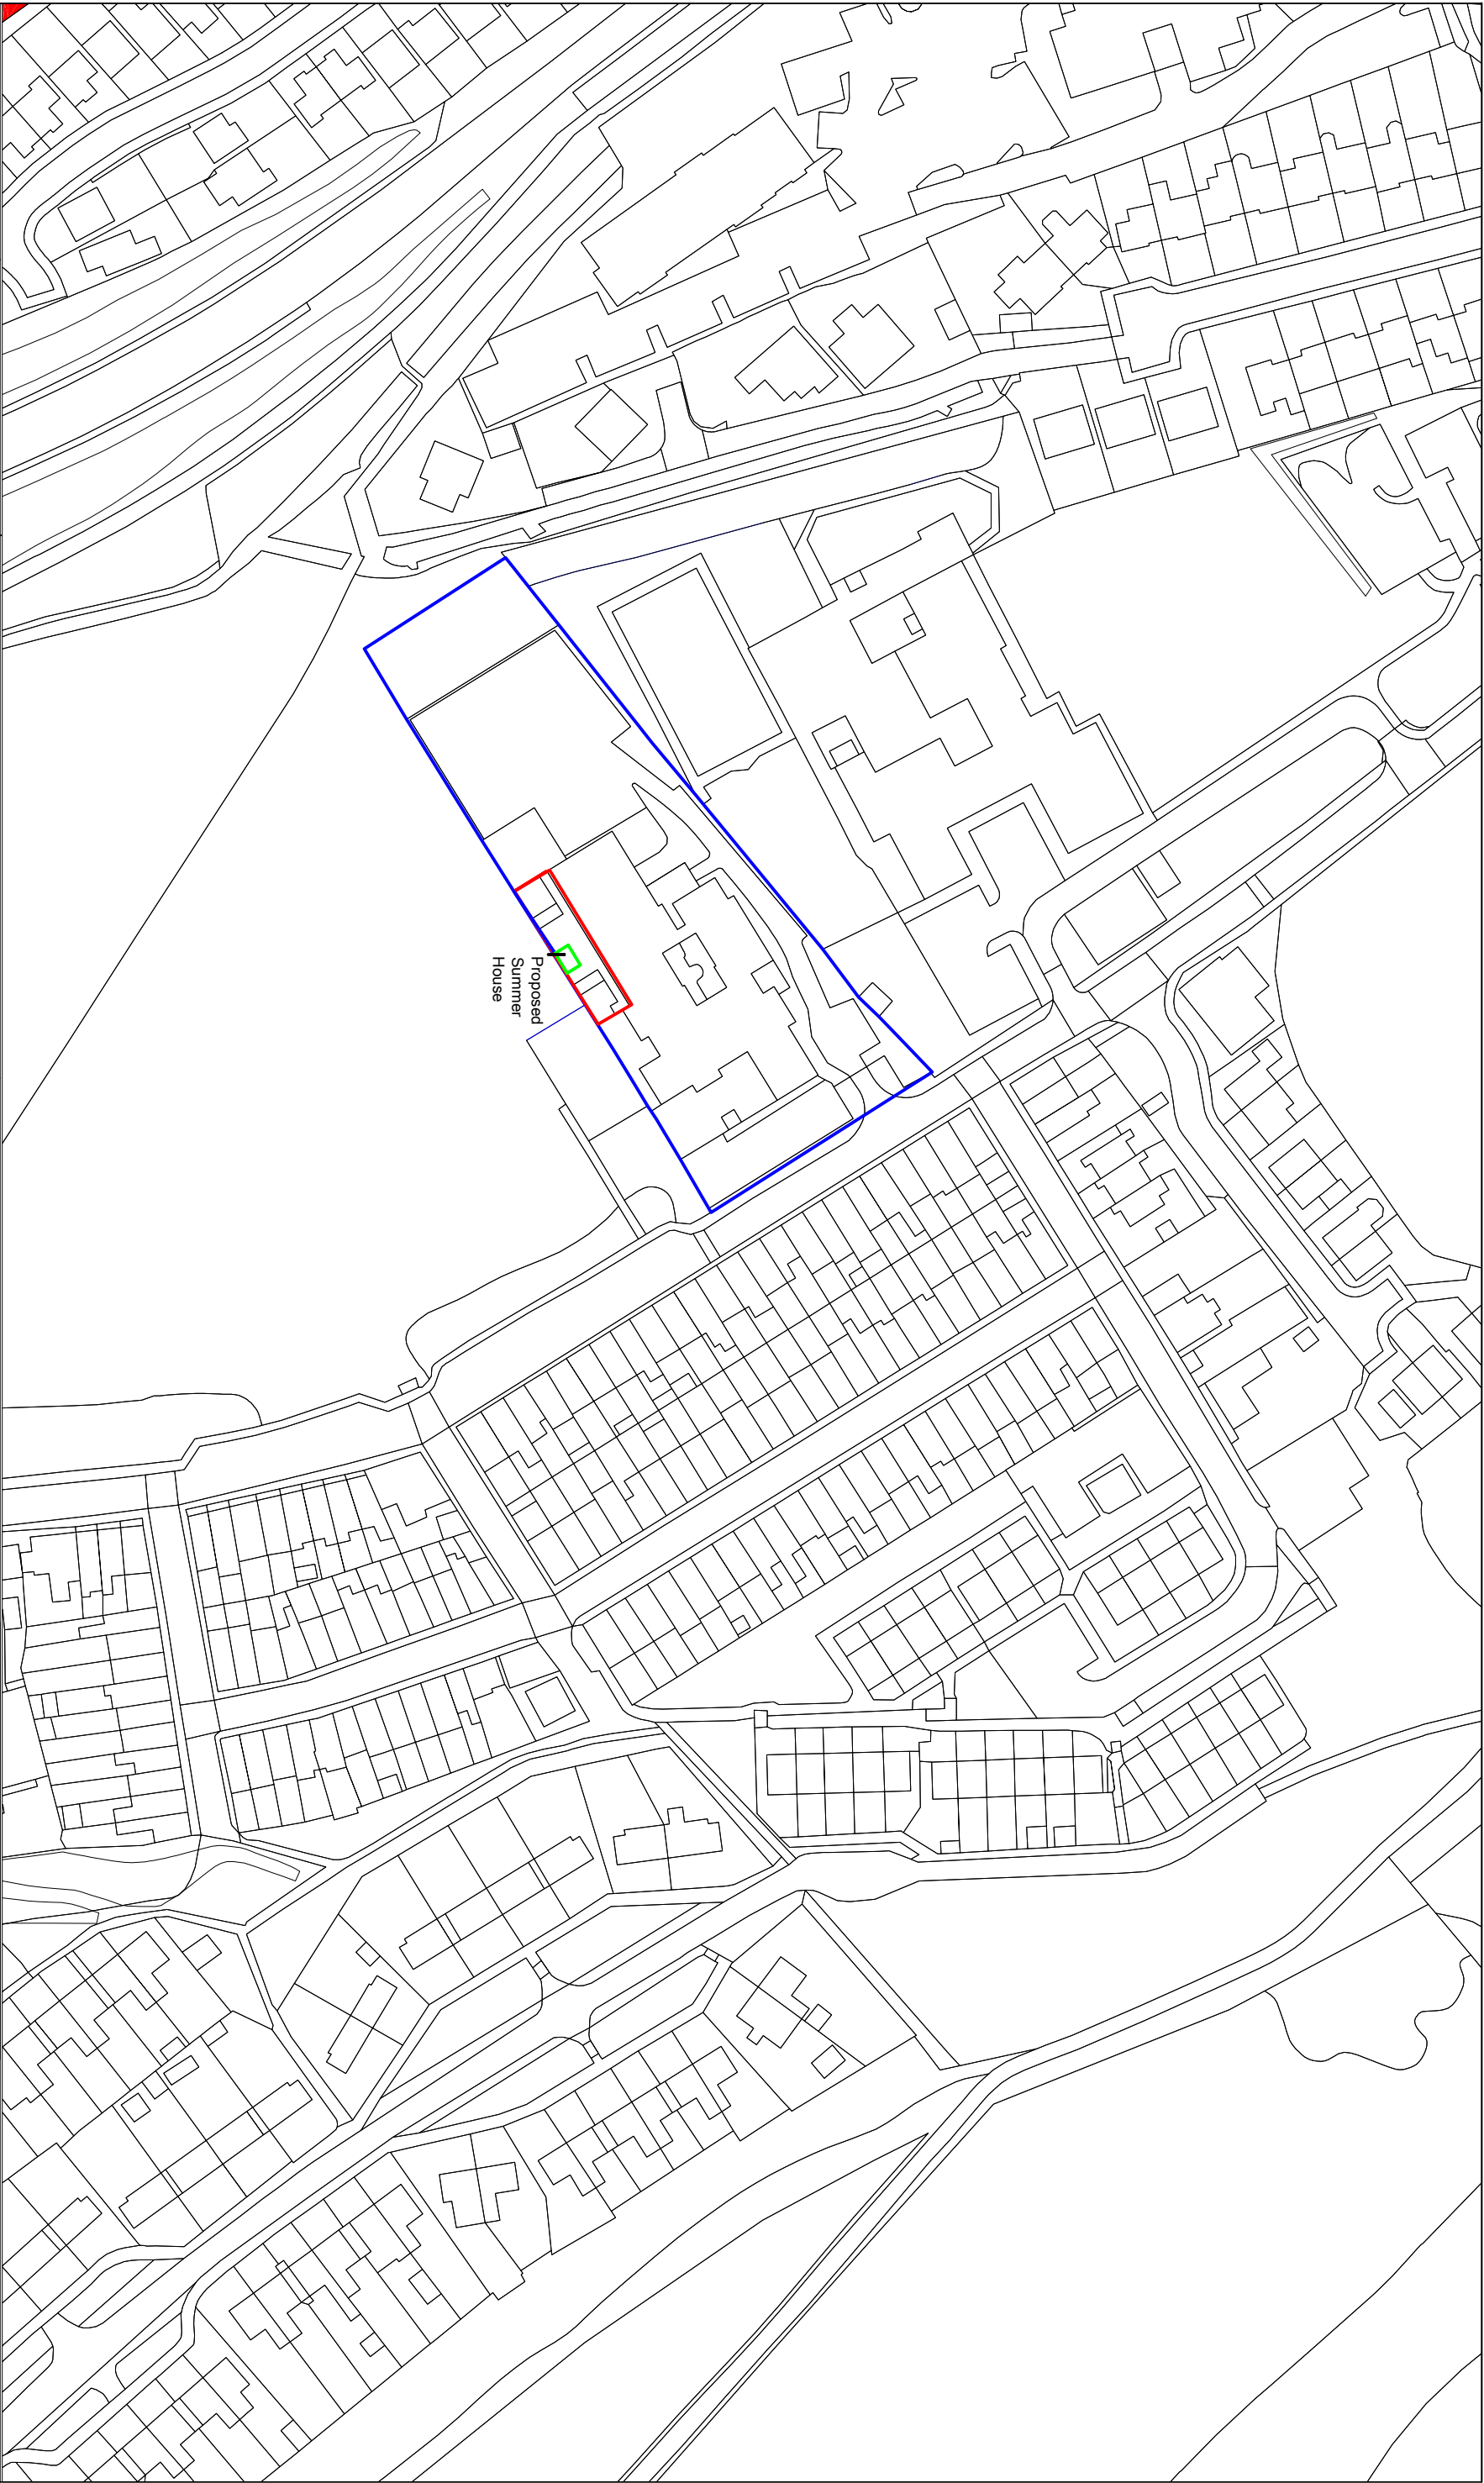


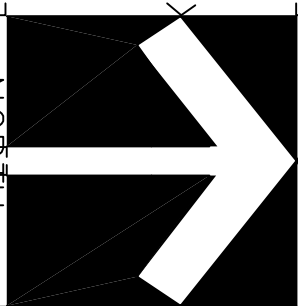

Corporate Property Unit 5 Triangle Business Park Pentrebach Merthyr Tydfil CF48 4TQ		 NORTH		Job	New Summer House Cwm Golau Dyffryn Rd Pentrebach Merthyr Tydfil CF48 4BN			
					Title	Proposed Location Plan 1		
					Scale	1/1250		
					Date	December 21		
					Drawn	Alun Roberts		
					Checked			
Job. Ref.		Dwg. No.		Rev.				
2021-104		07(P)						