


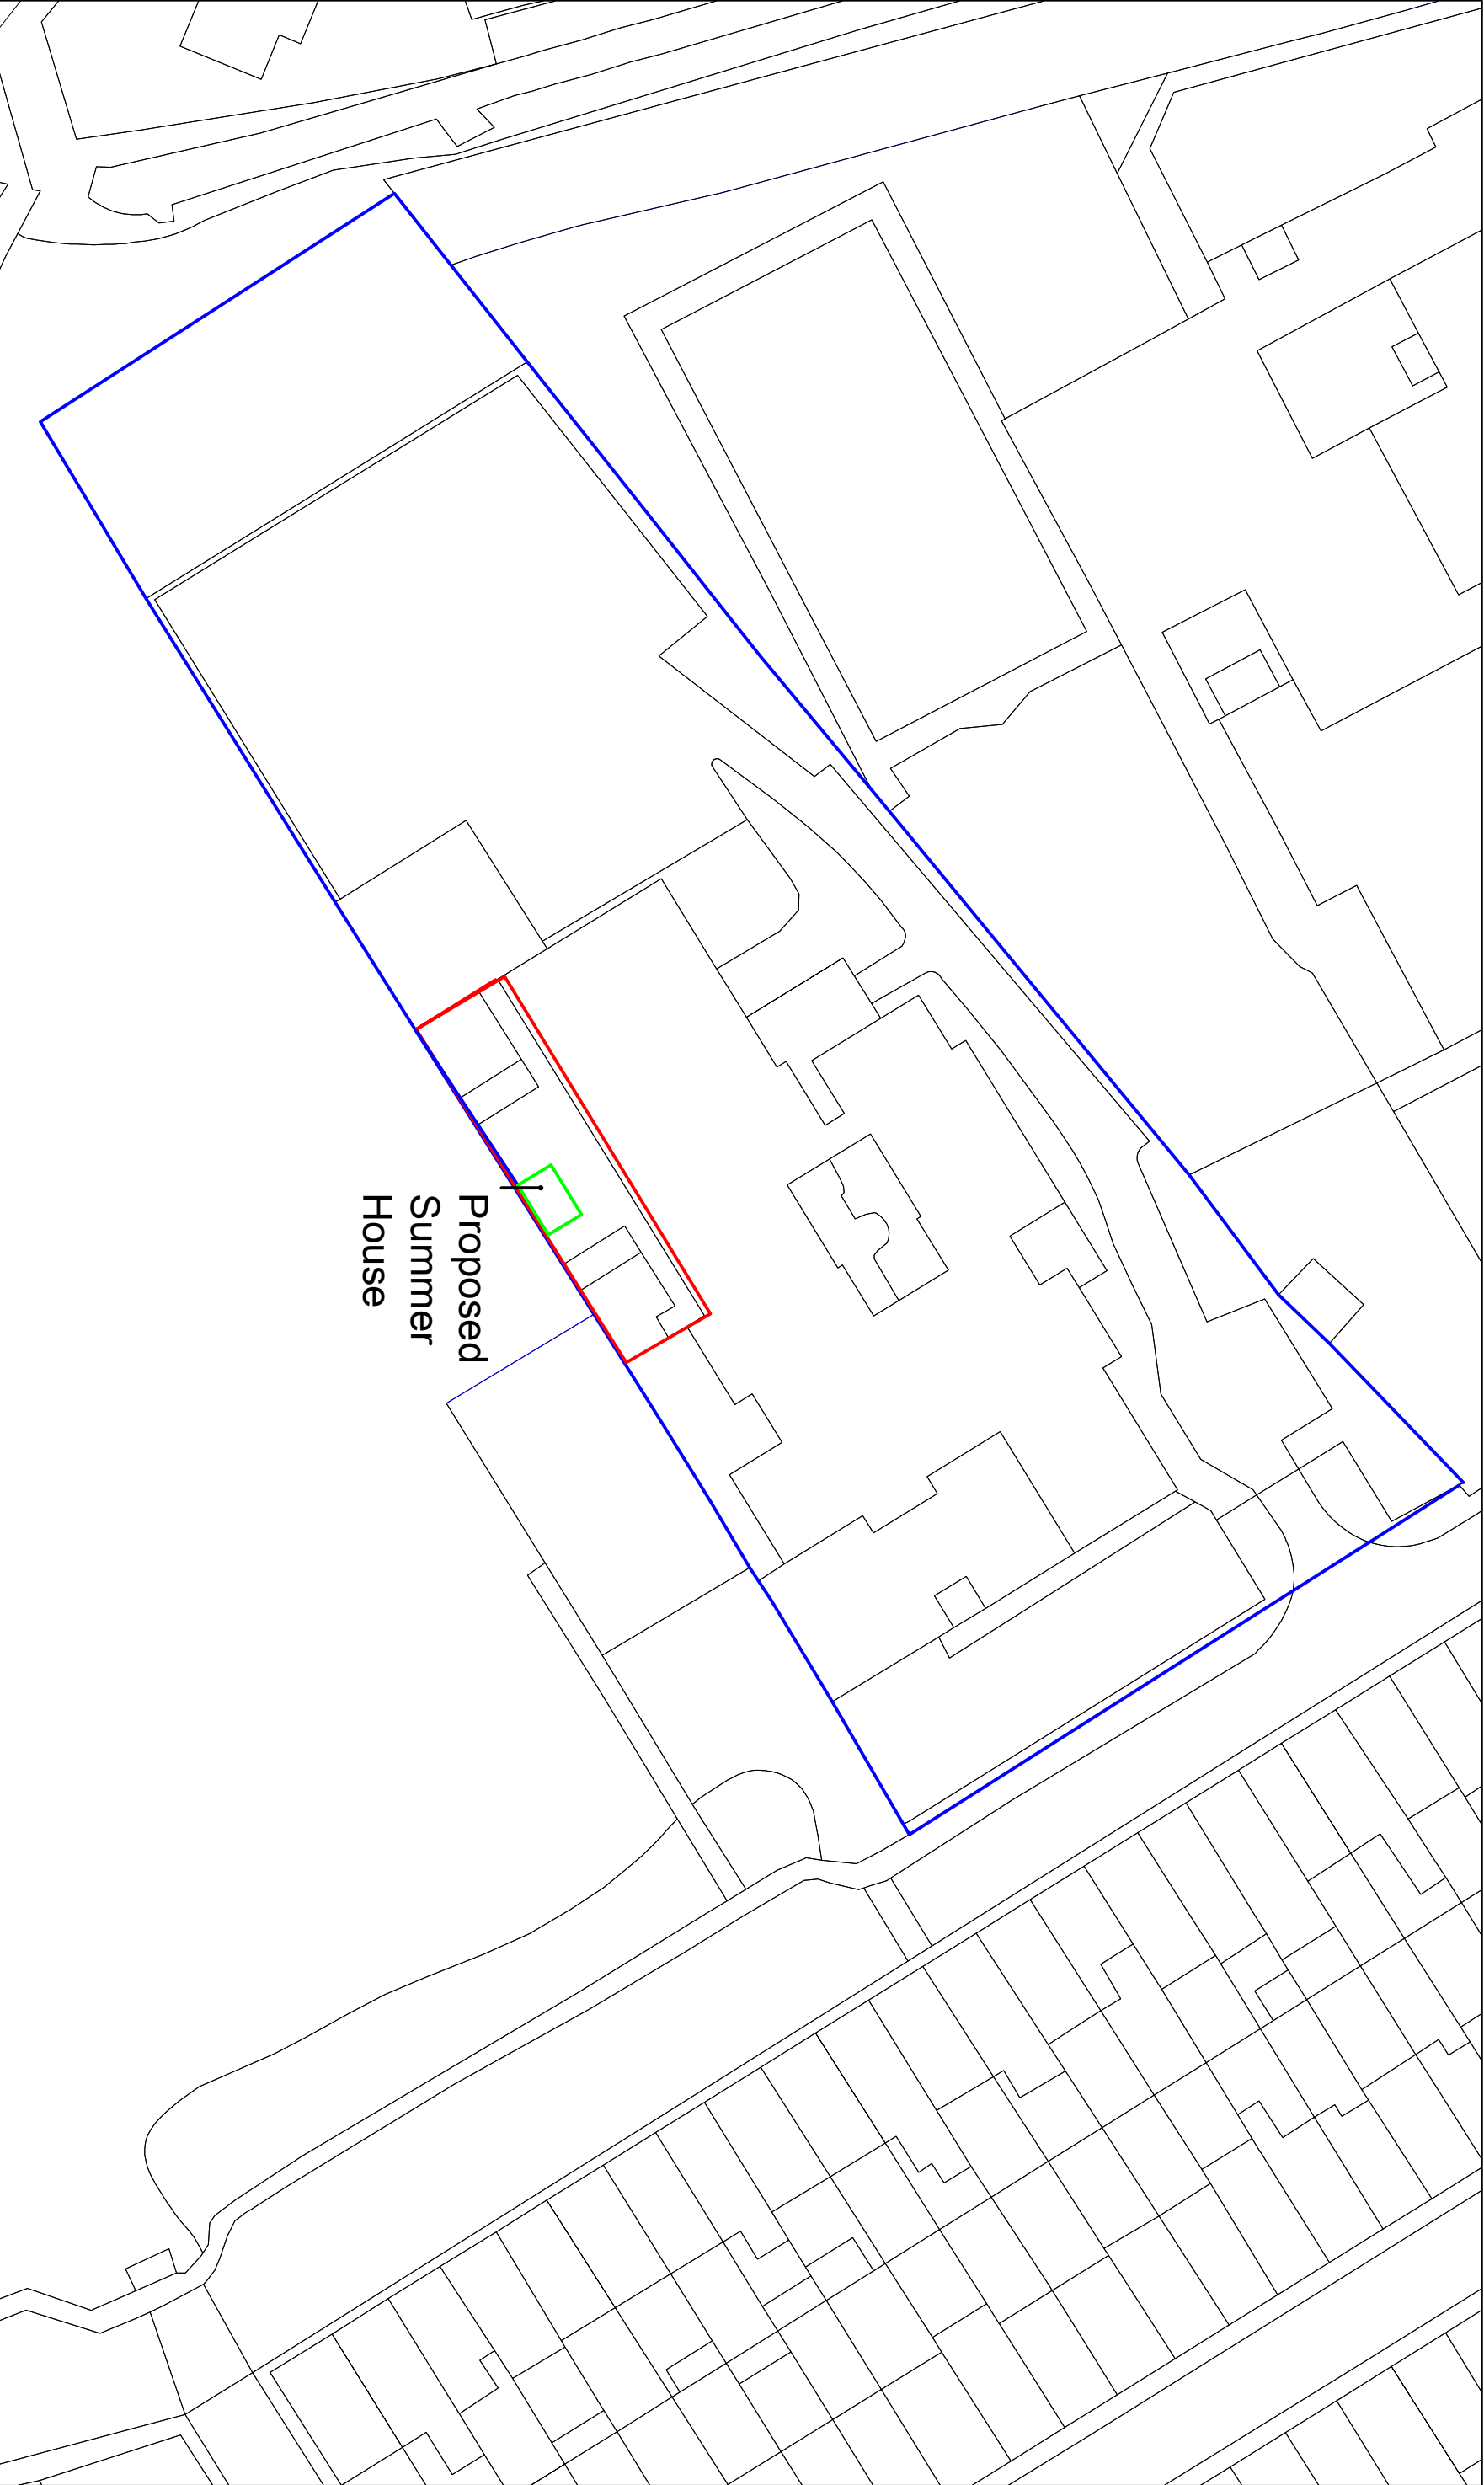

Job

Title

Scale 1/500

Corporate Property

New Summer House

Proposed Location Plan 2

Unit 5
Triangle Business Park
Pentrebach
Merthyr Tydfil
CF48 4TQ

Cwm Golau
Dyffryn Rd
Pentrebach
Merthyr Tydfil
CF48 4BN

Date	December 21
Drawn	Alun Roberts
Checked	

Job, Ref.	Dwg. No.	Rev.
2021-104	08(P)	

