


Site Legend

- Application Site
- Reptile receptor site
- Drainage Route

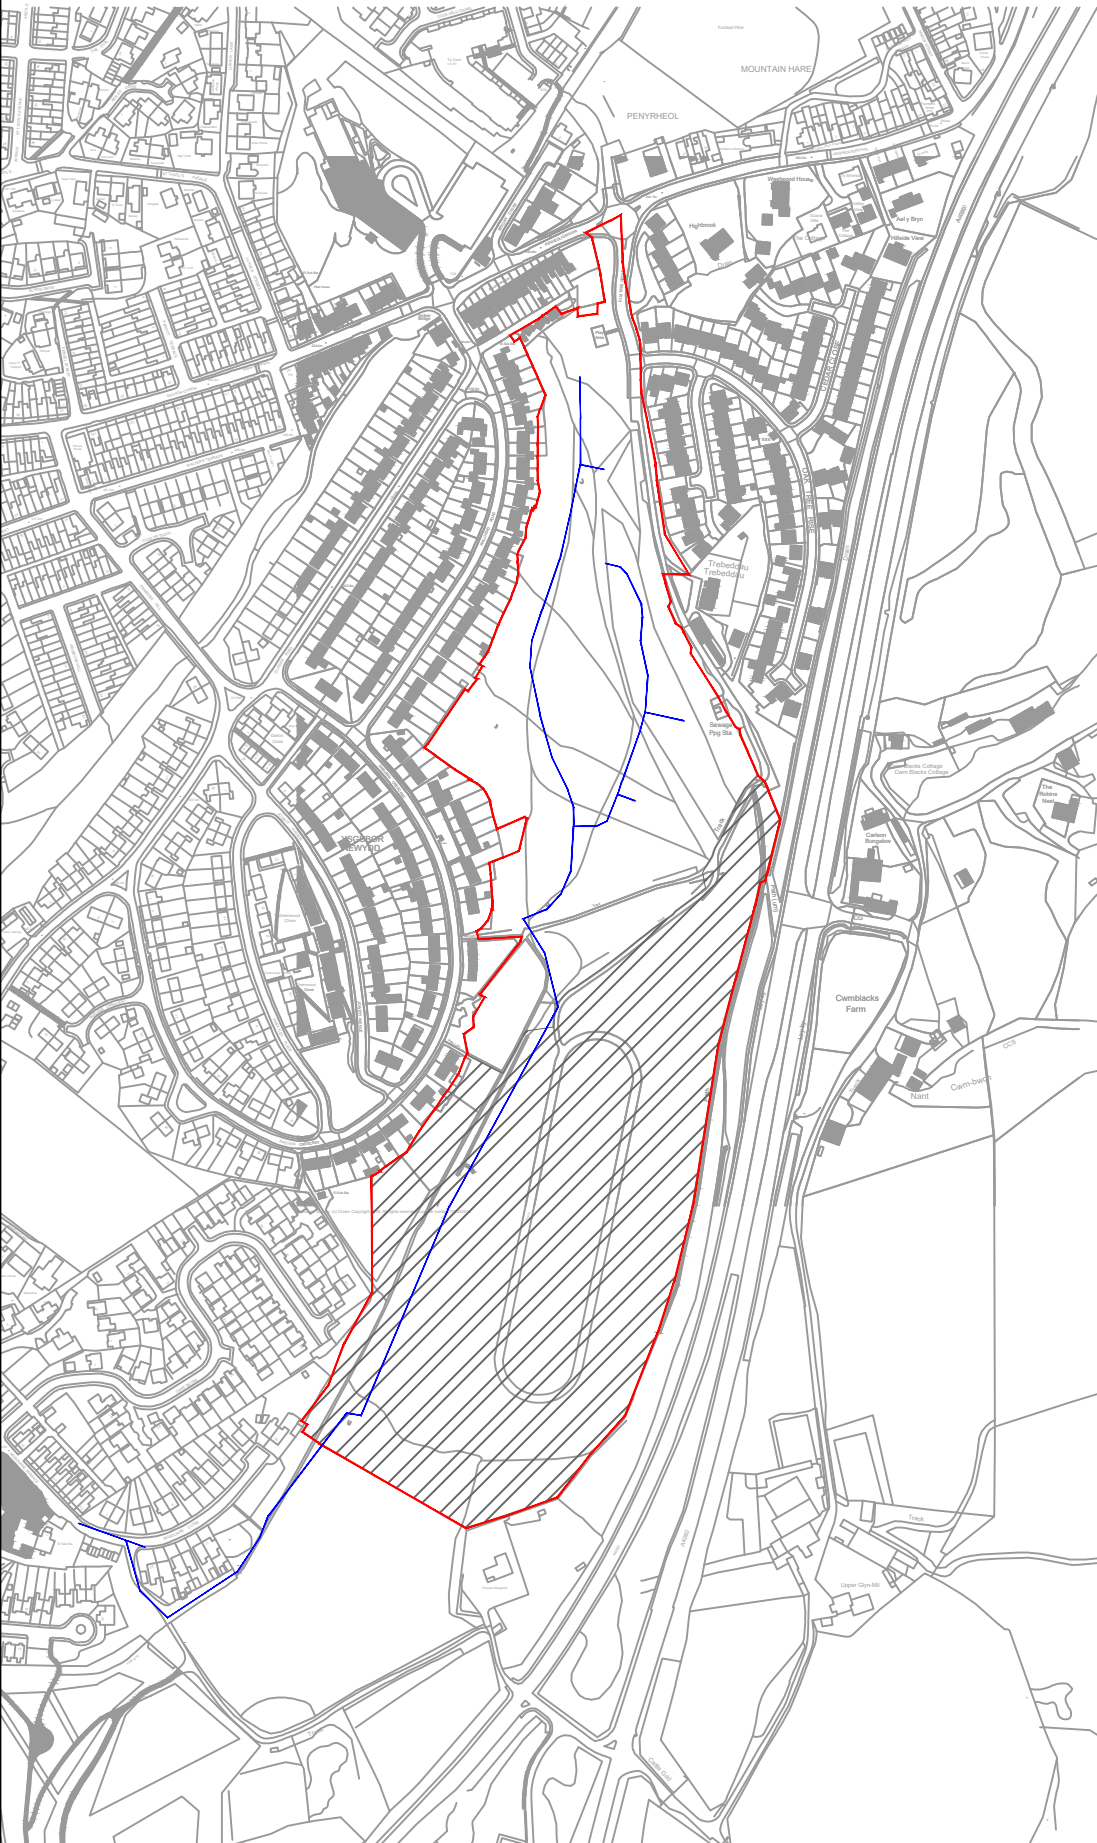

Rev 6 - Drainage route added	- 29.11.22
Rev 5 - OS map extended and reptile receptor site hatch added	-16.08.22
Rev 4 - Boundary updated to include reptile receptor site	-15.08.22
Rev 3 - Boundary updated	-06.10.20
Rev 2 - Boundary updated	-22.09.20
Rev 1 - Boundary updated	-06.05.20

Twynnyrodyn Merthyr Tydfil

Drawing Title Site Location Plan	
Drawing No PH_SL-03	Drawing by: RJ
Scale 1:5000 @ A4	Checked by: Technical
Date 12.12.19	Status: Planning

0 10 20 30 40 50 M
Scale