


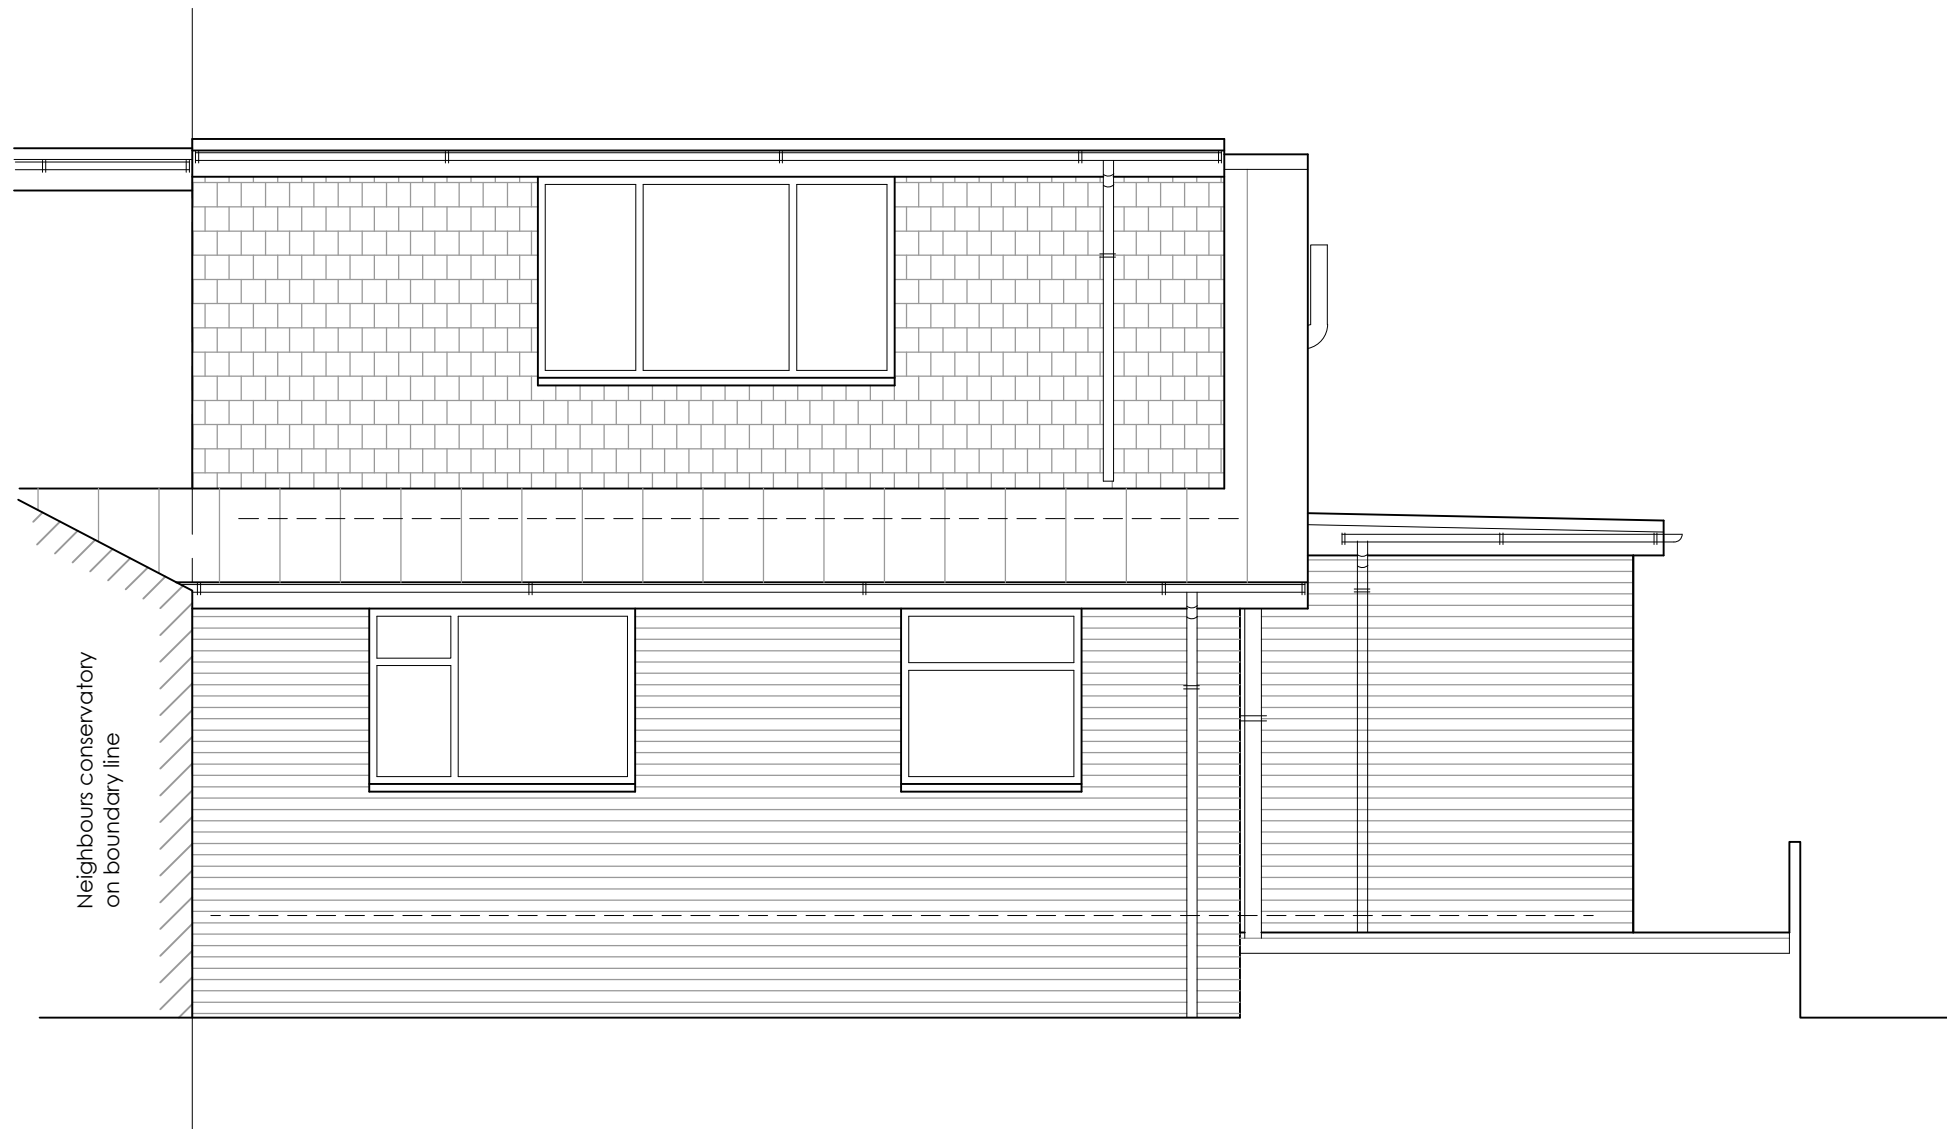

EXISTING REAR ELEVATION

(1:50)