





PROPOSED FRONT ELEVATION

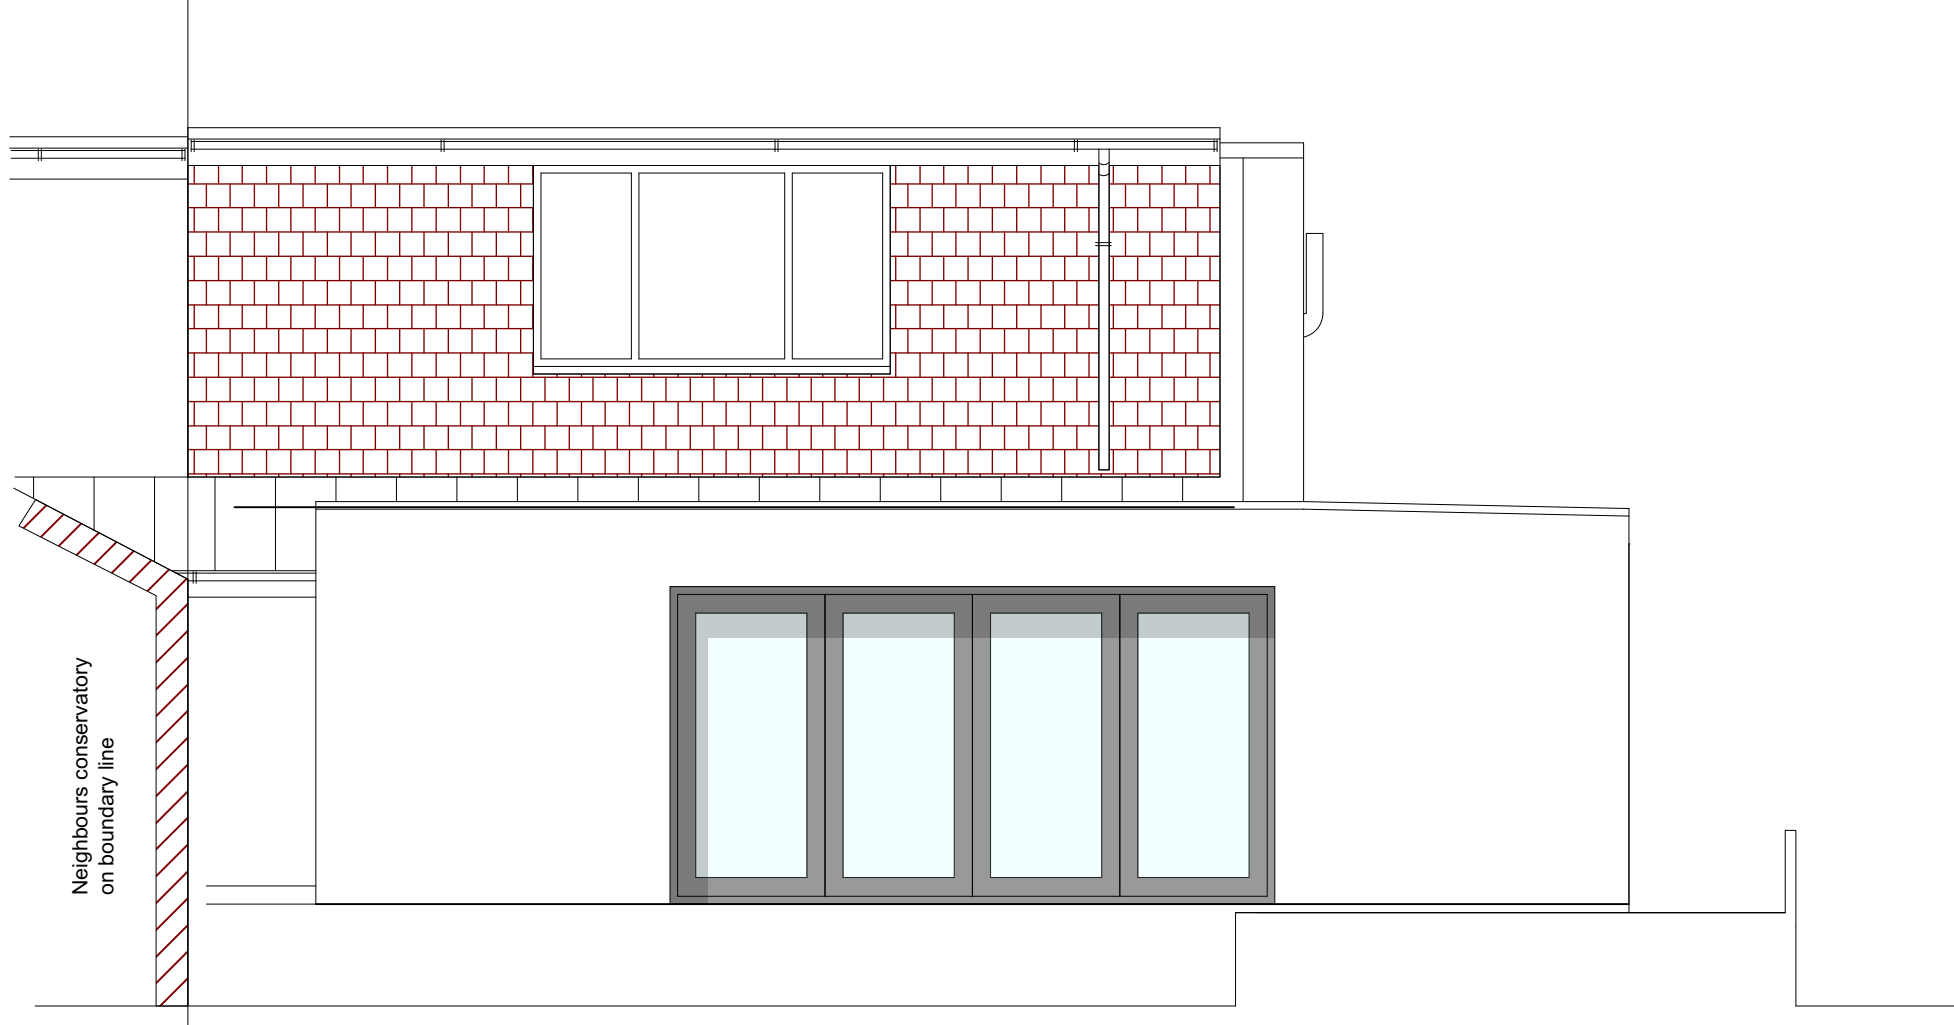


PROPOSED REAR ELEVATION


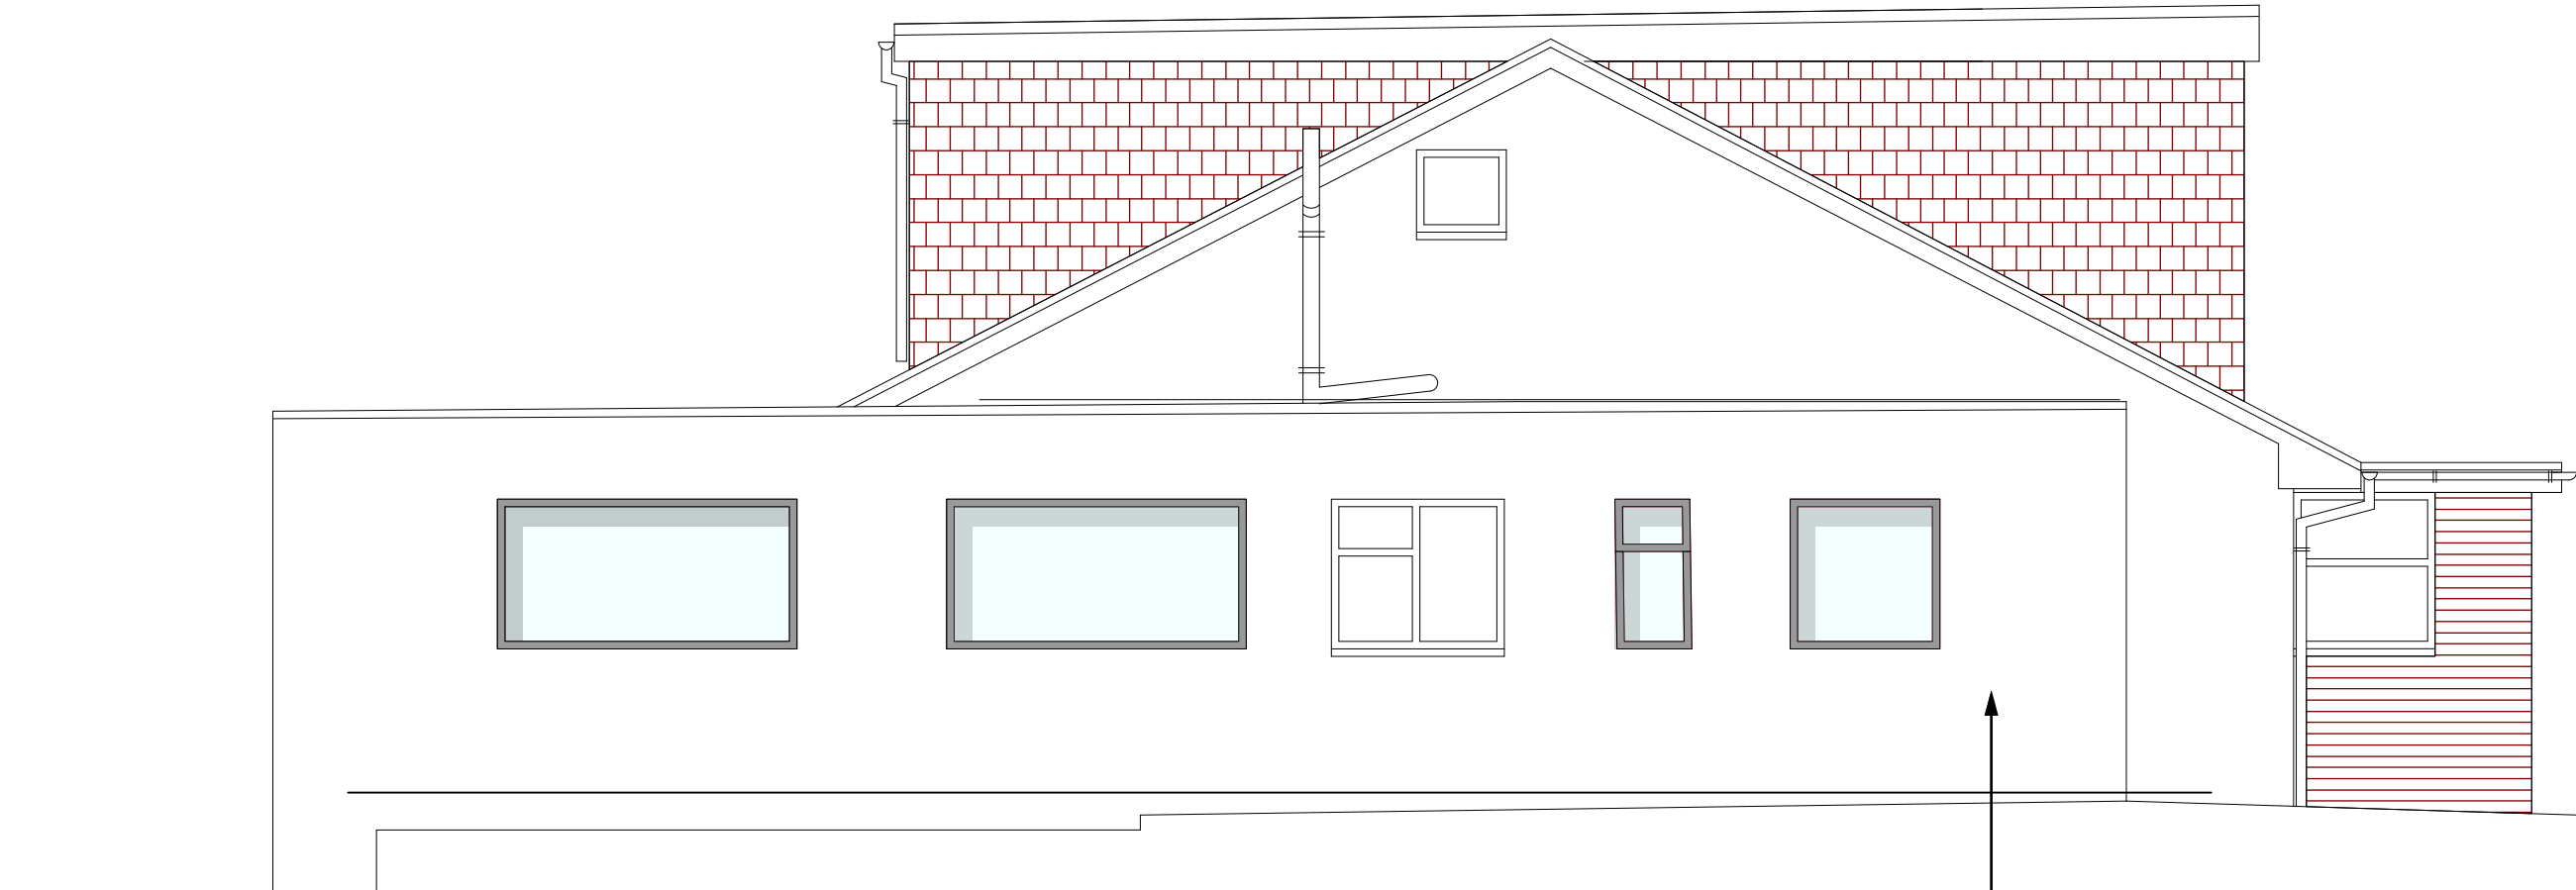



PROPOSED SIDE ELEVATION

RENDER

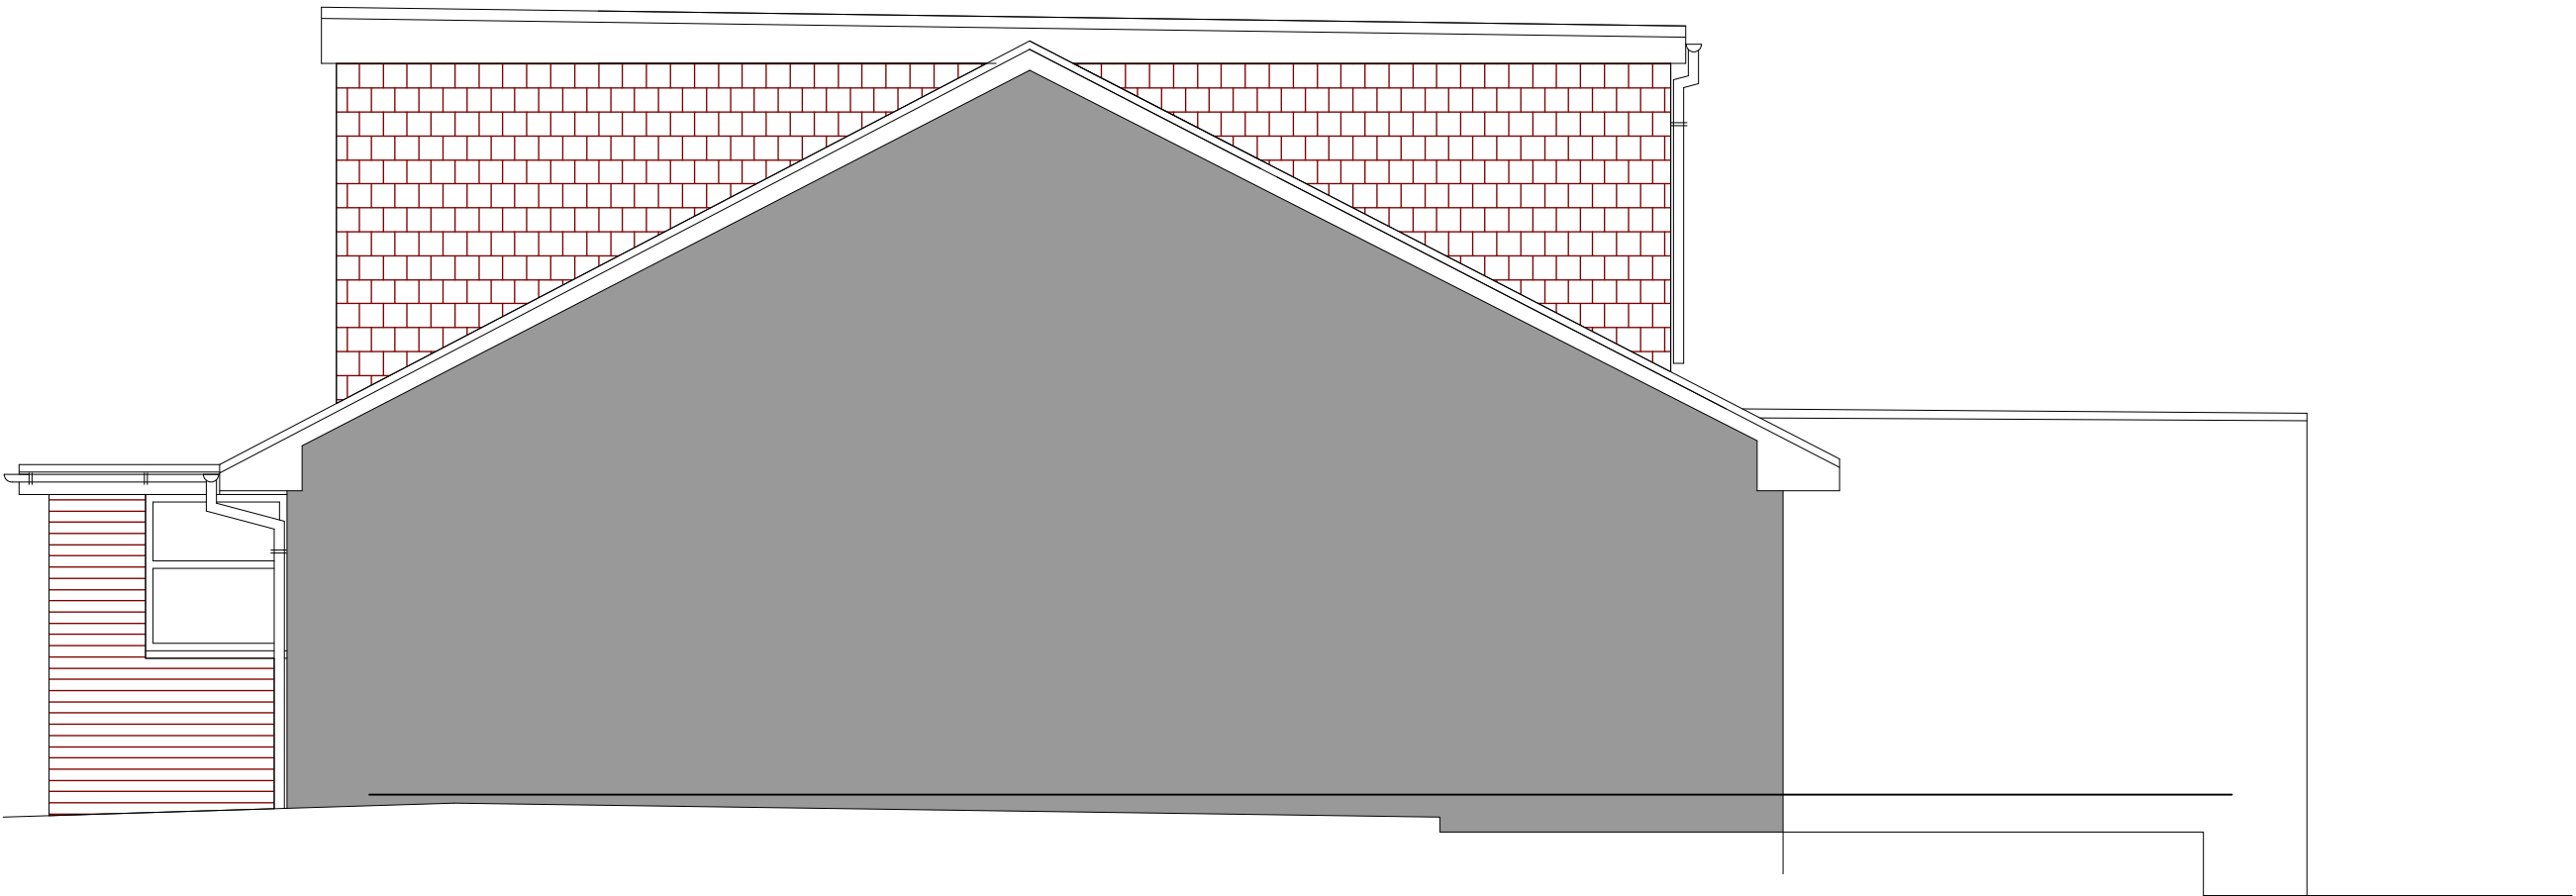


PROPOSED SIDE ELEVATION

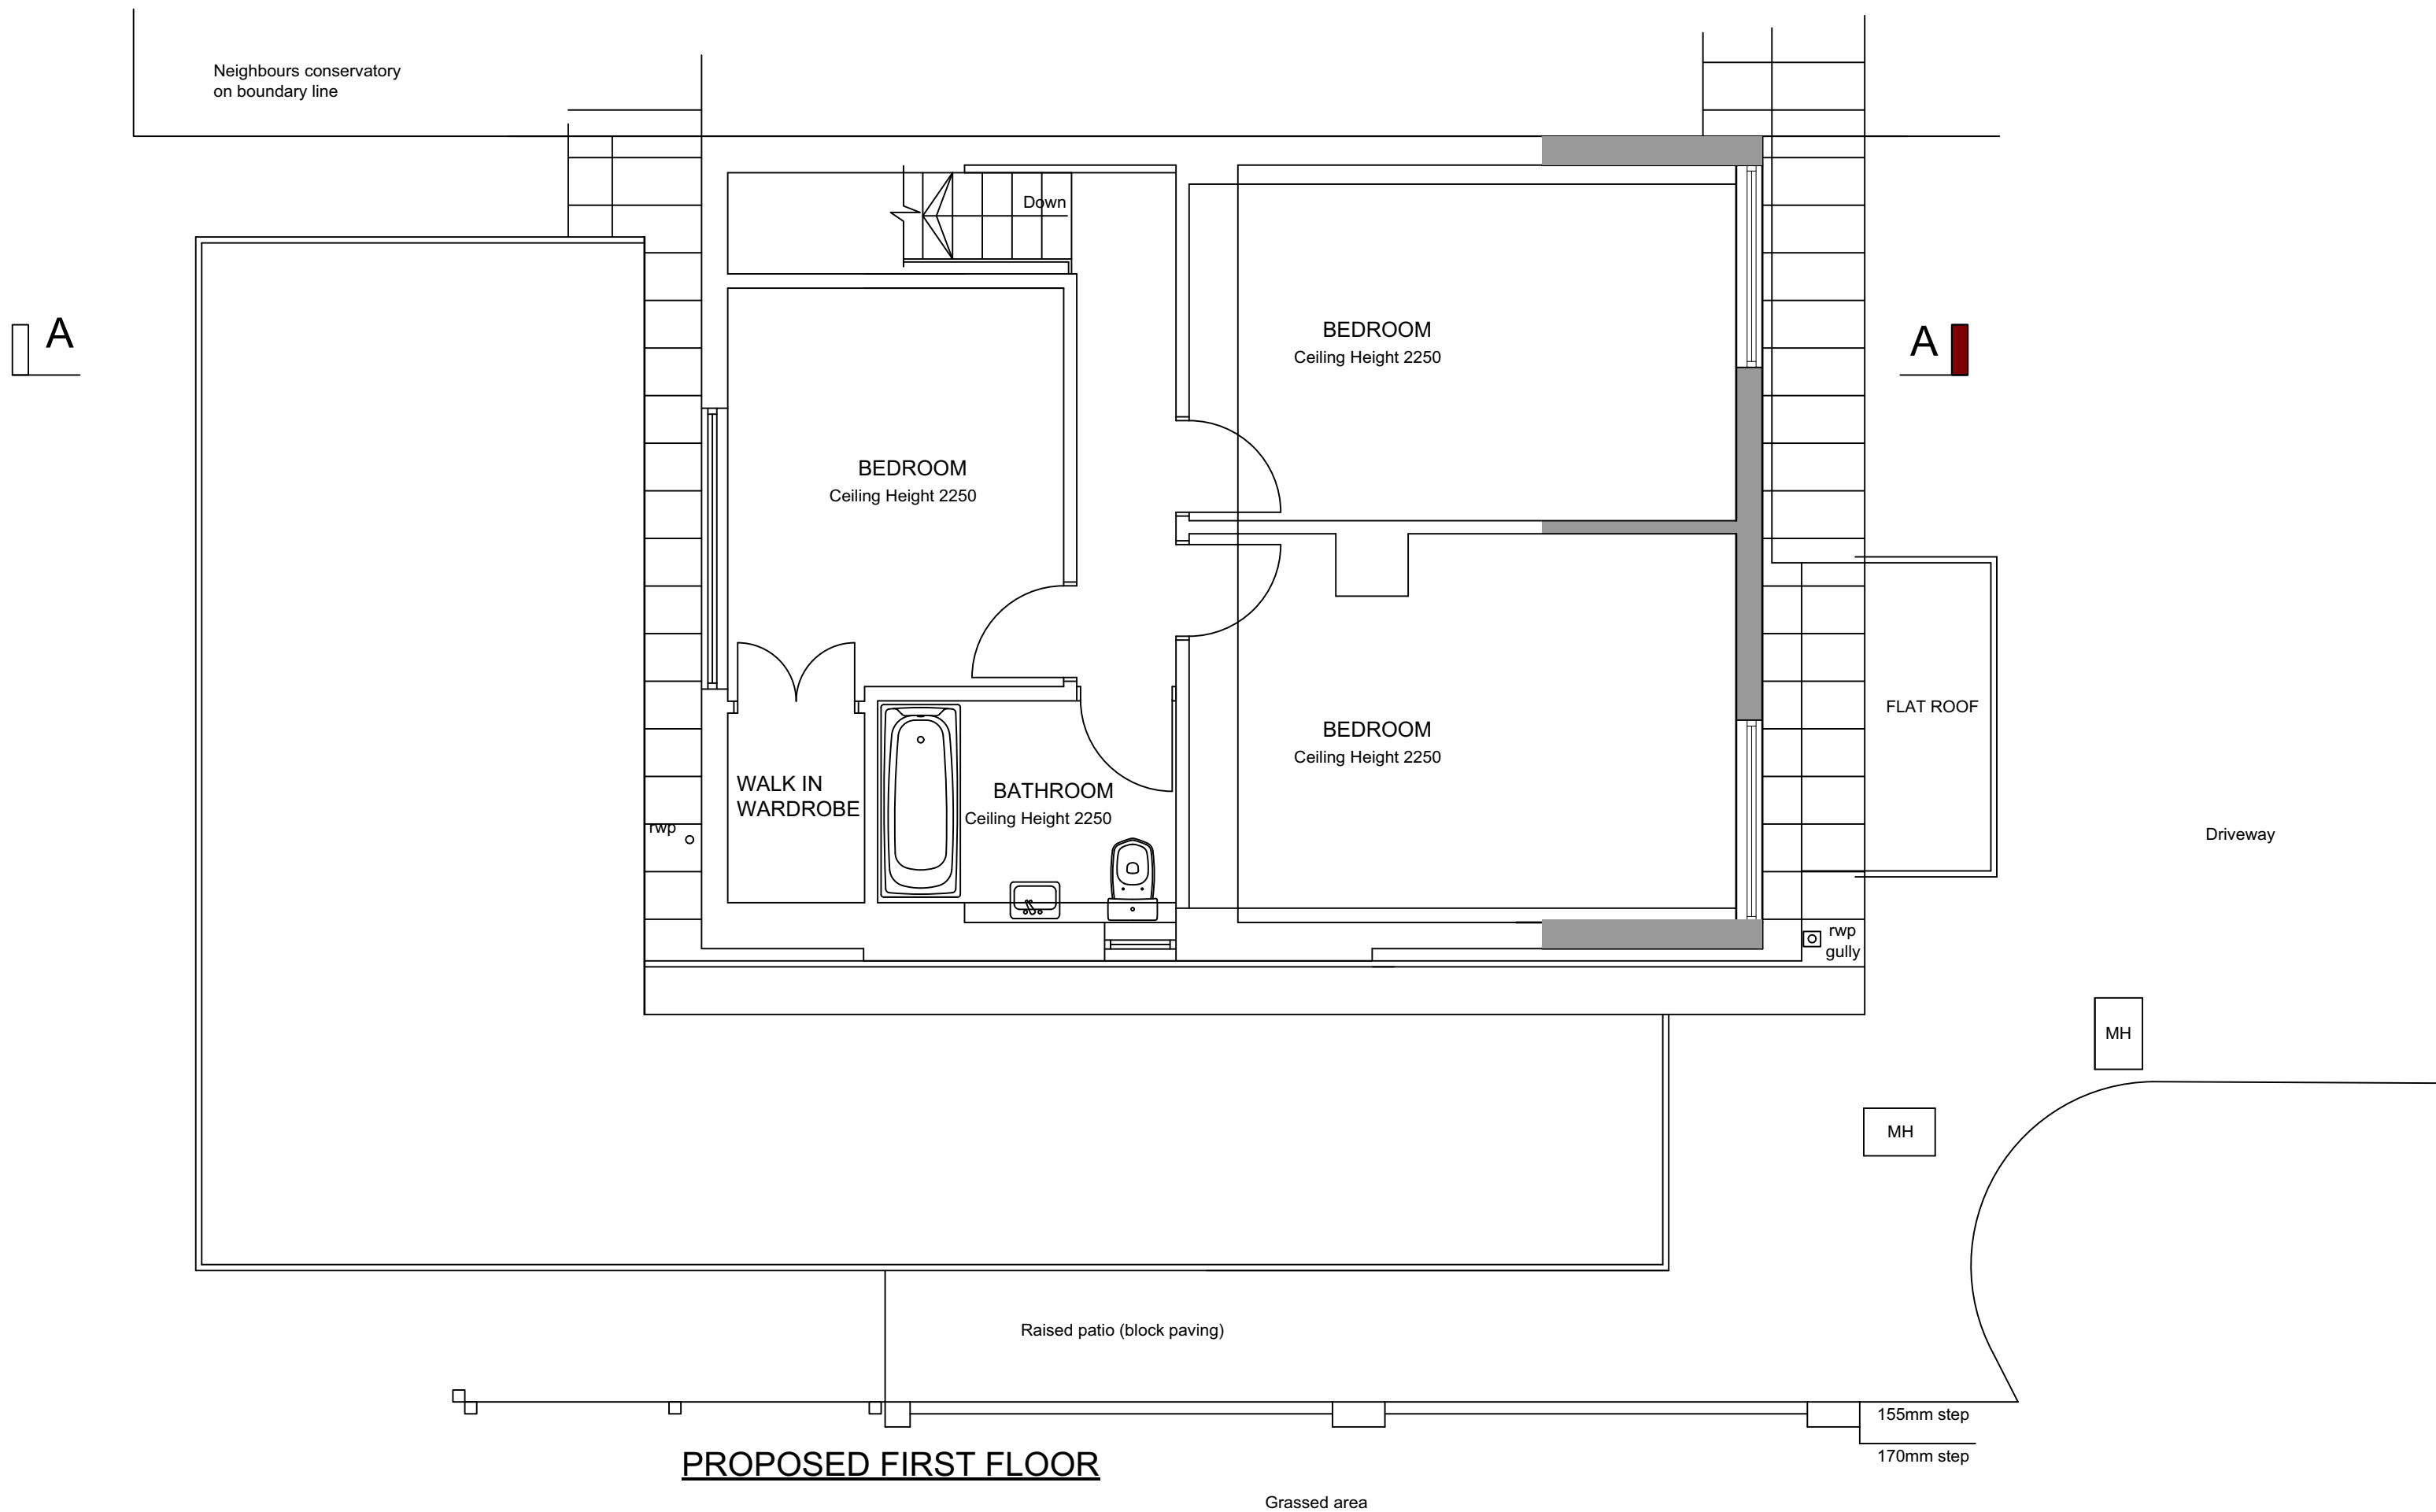
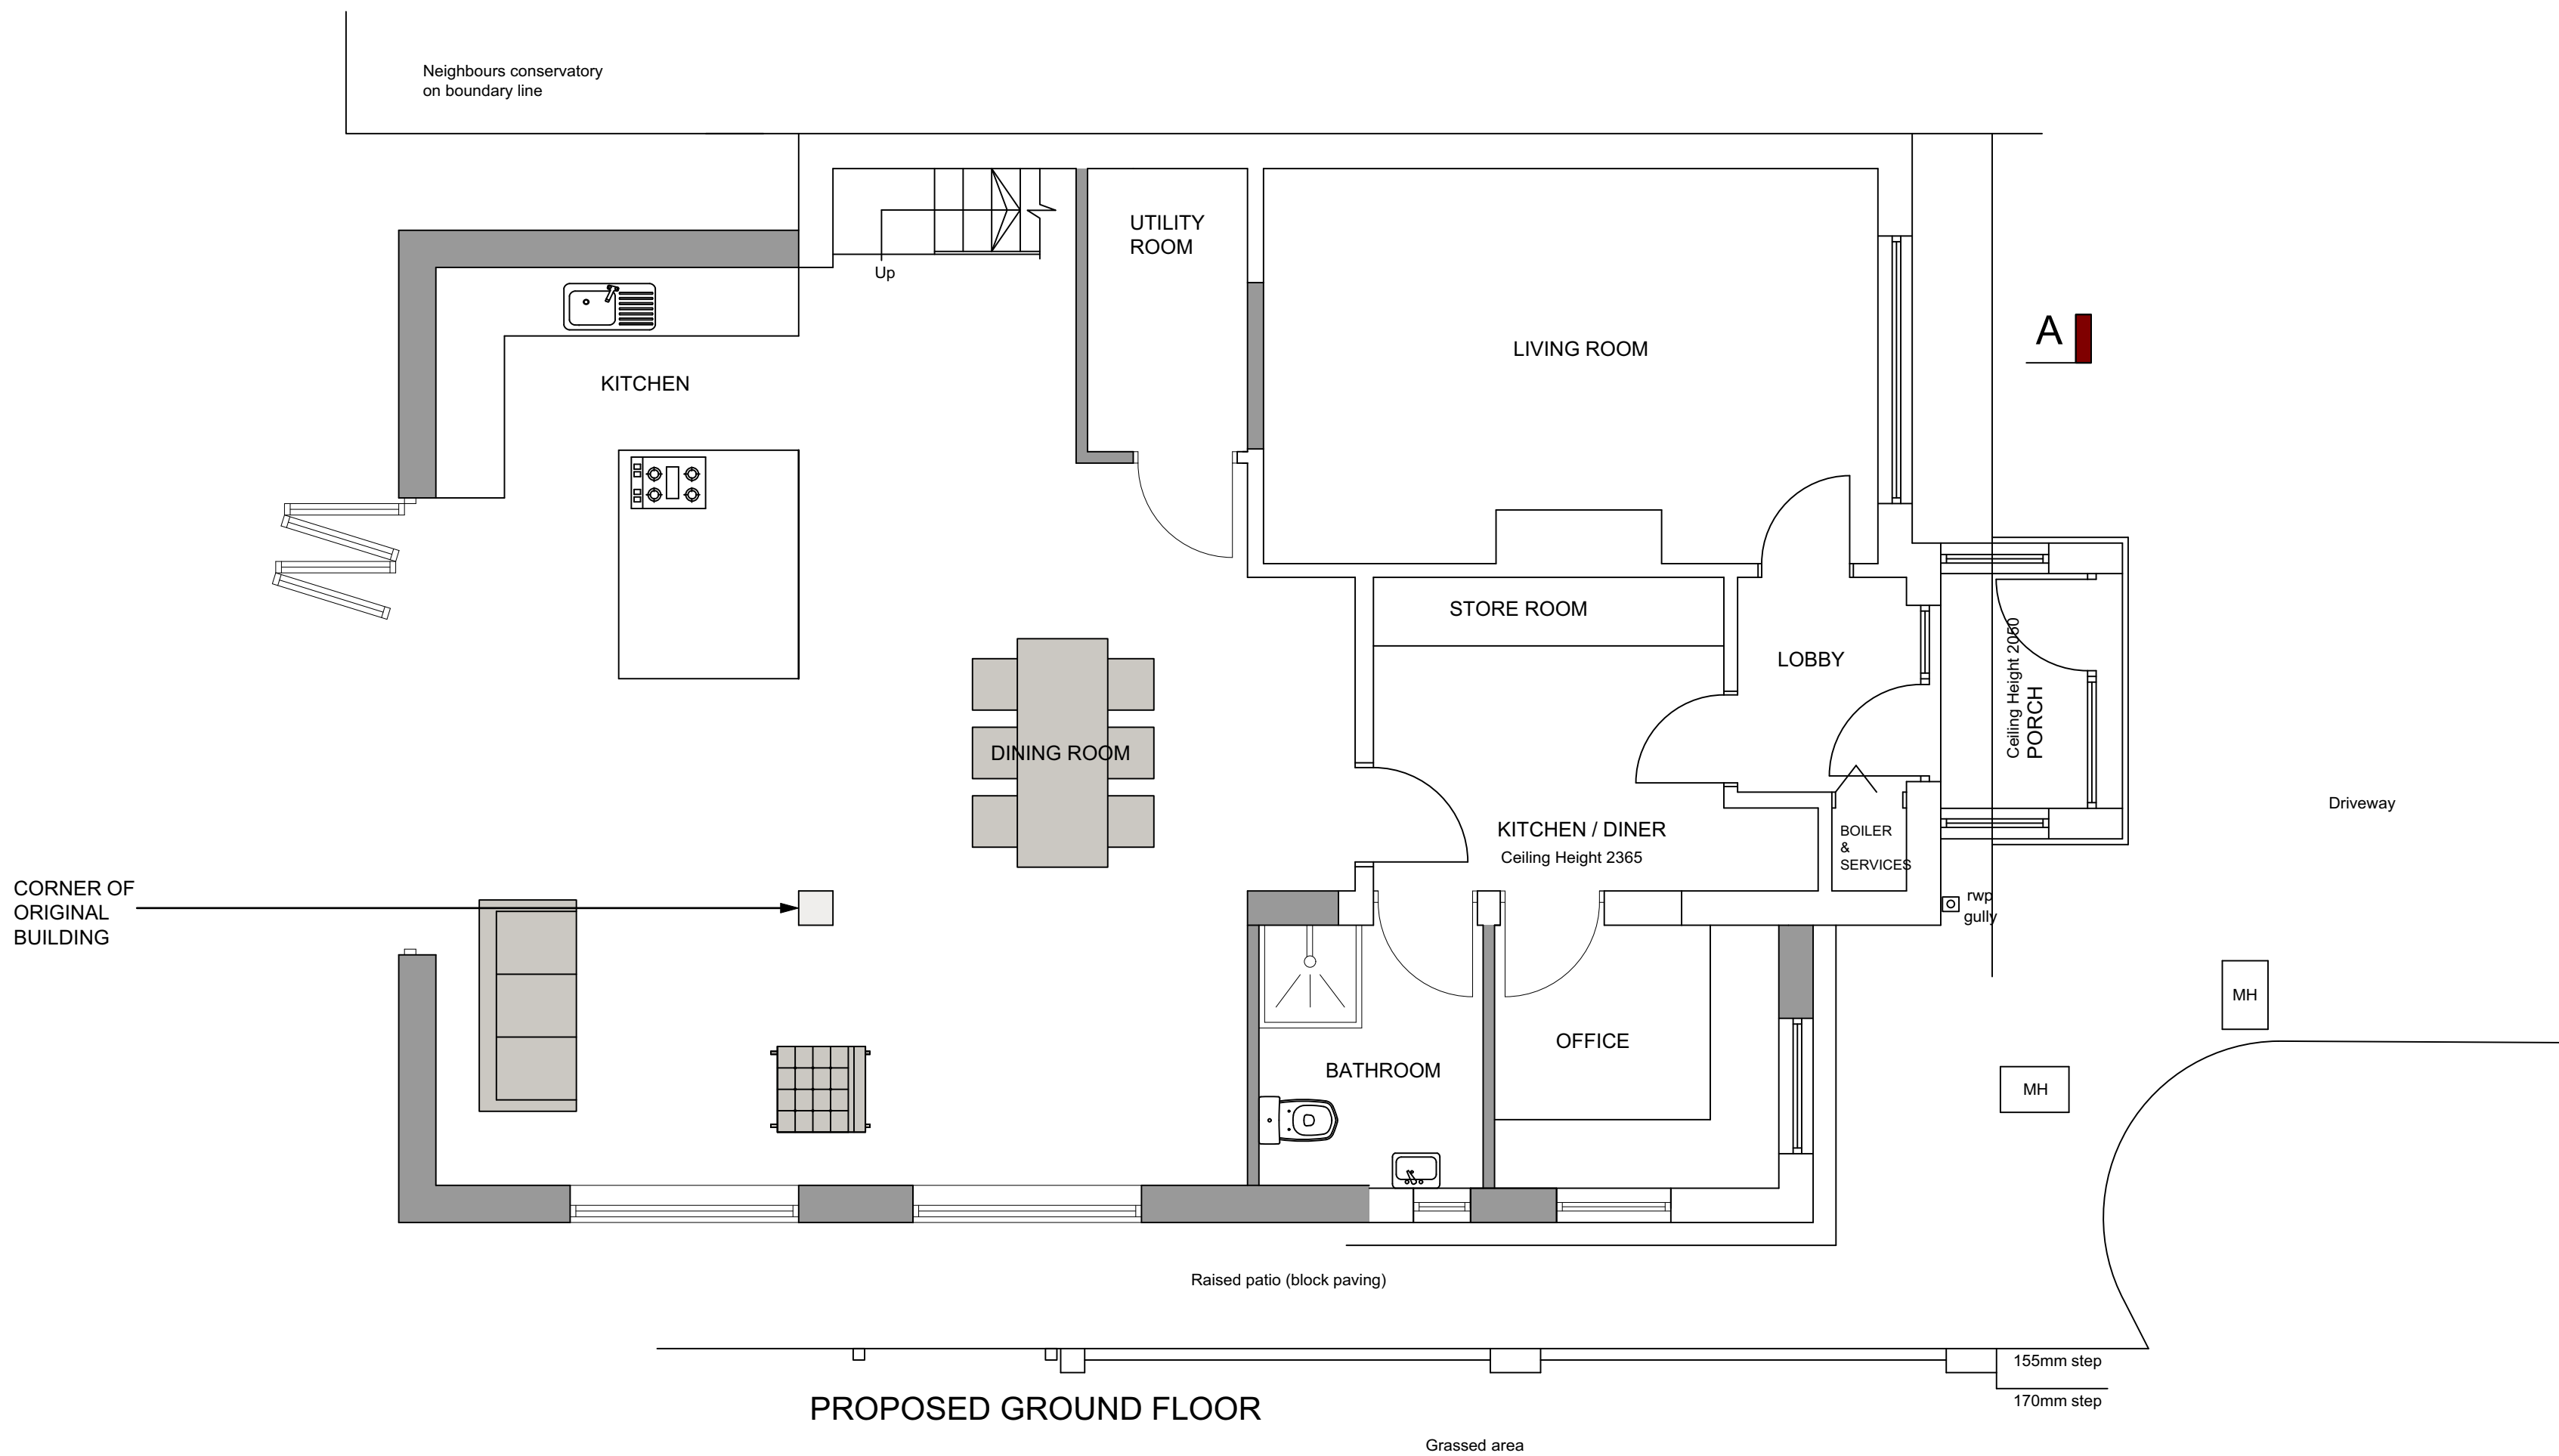


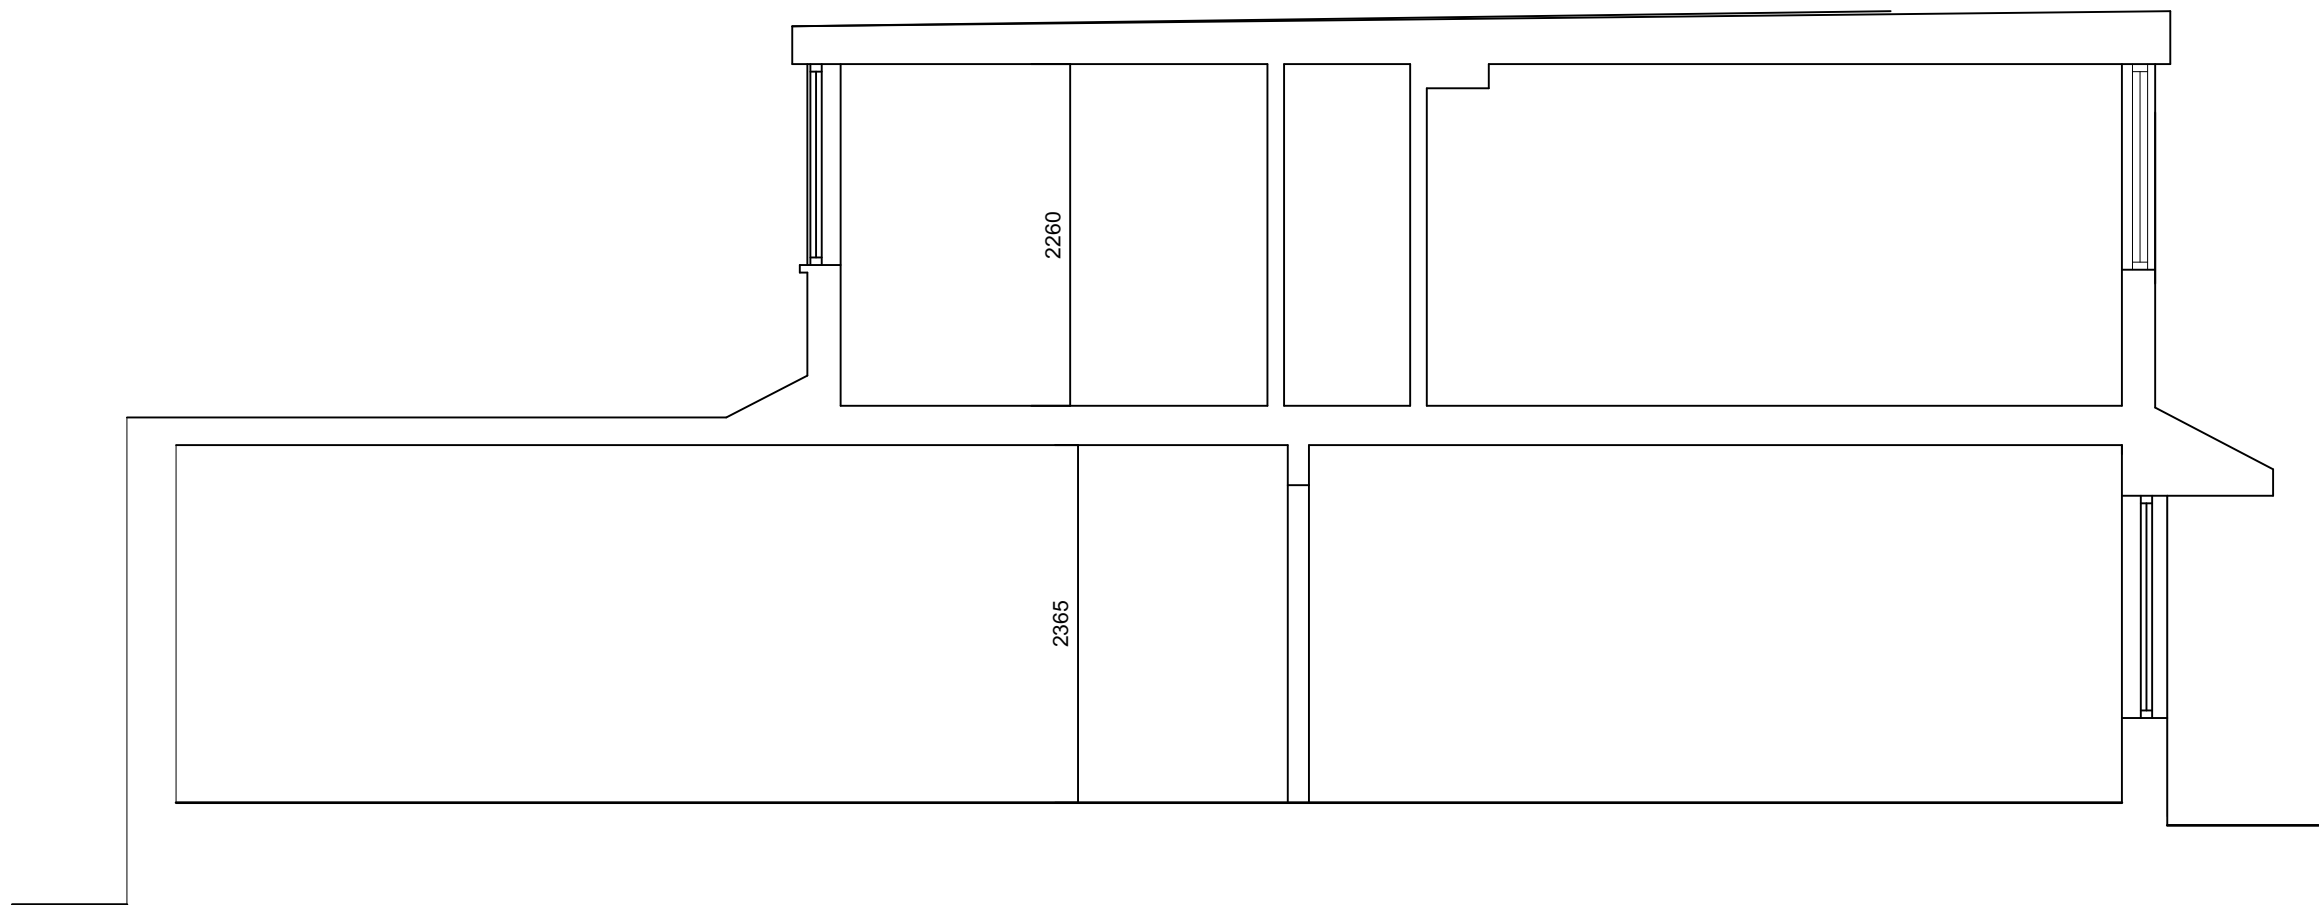


SECTION A-A

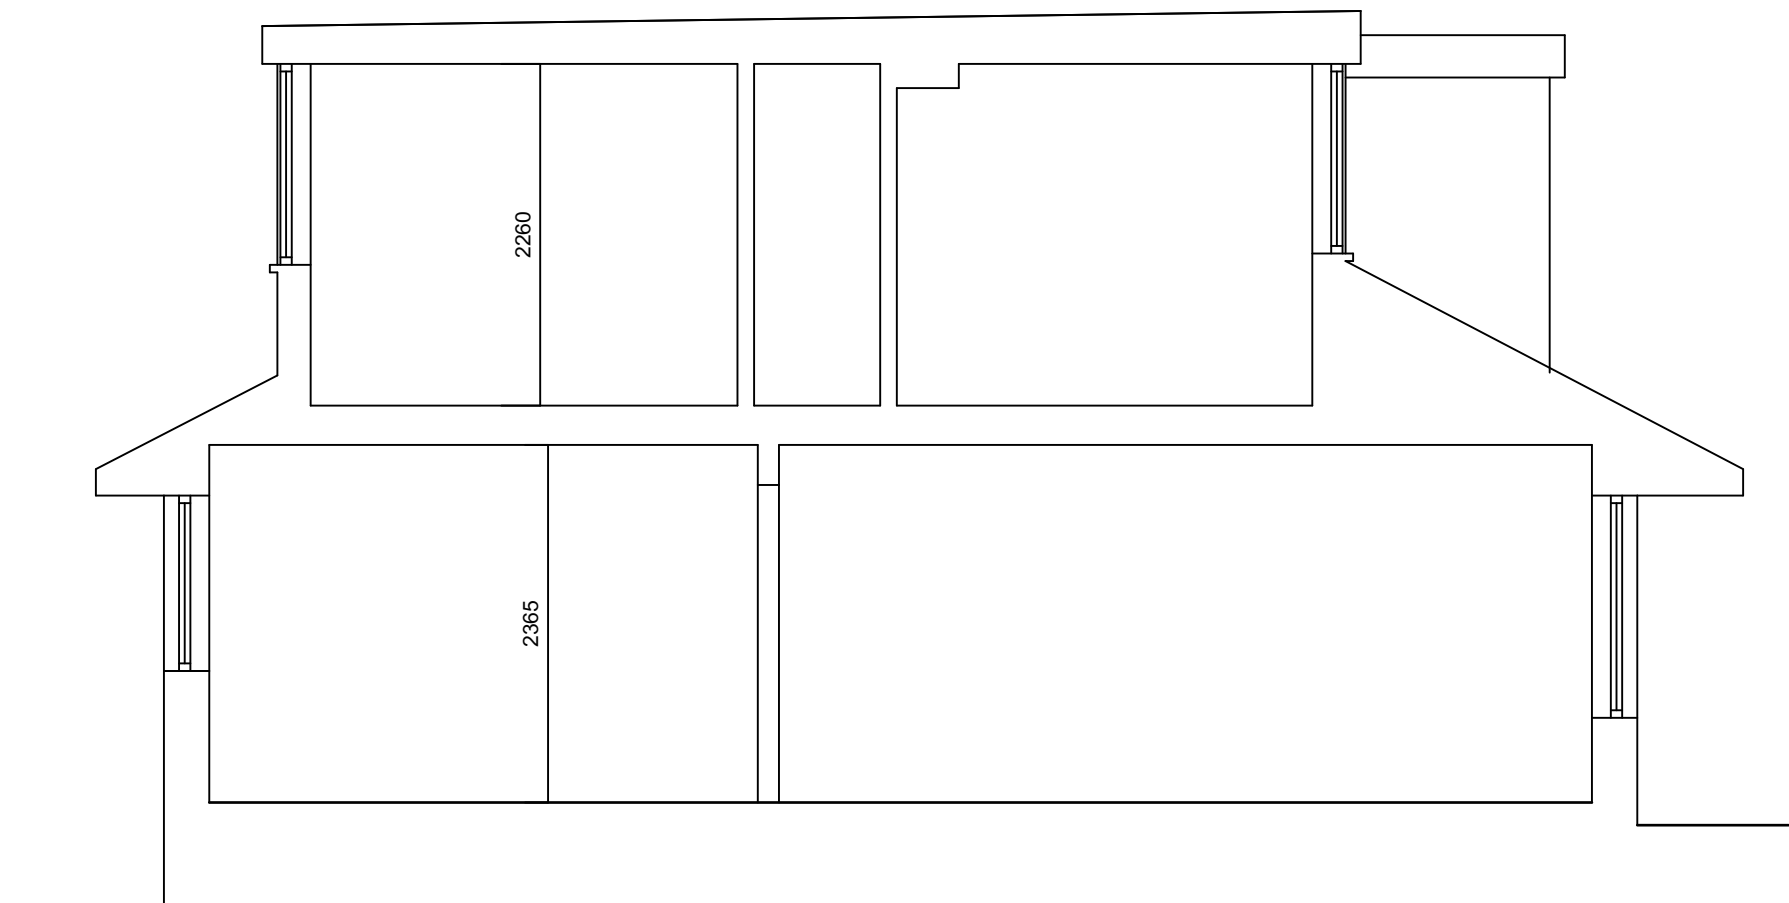


SECTION A-A

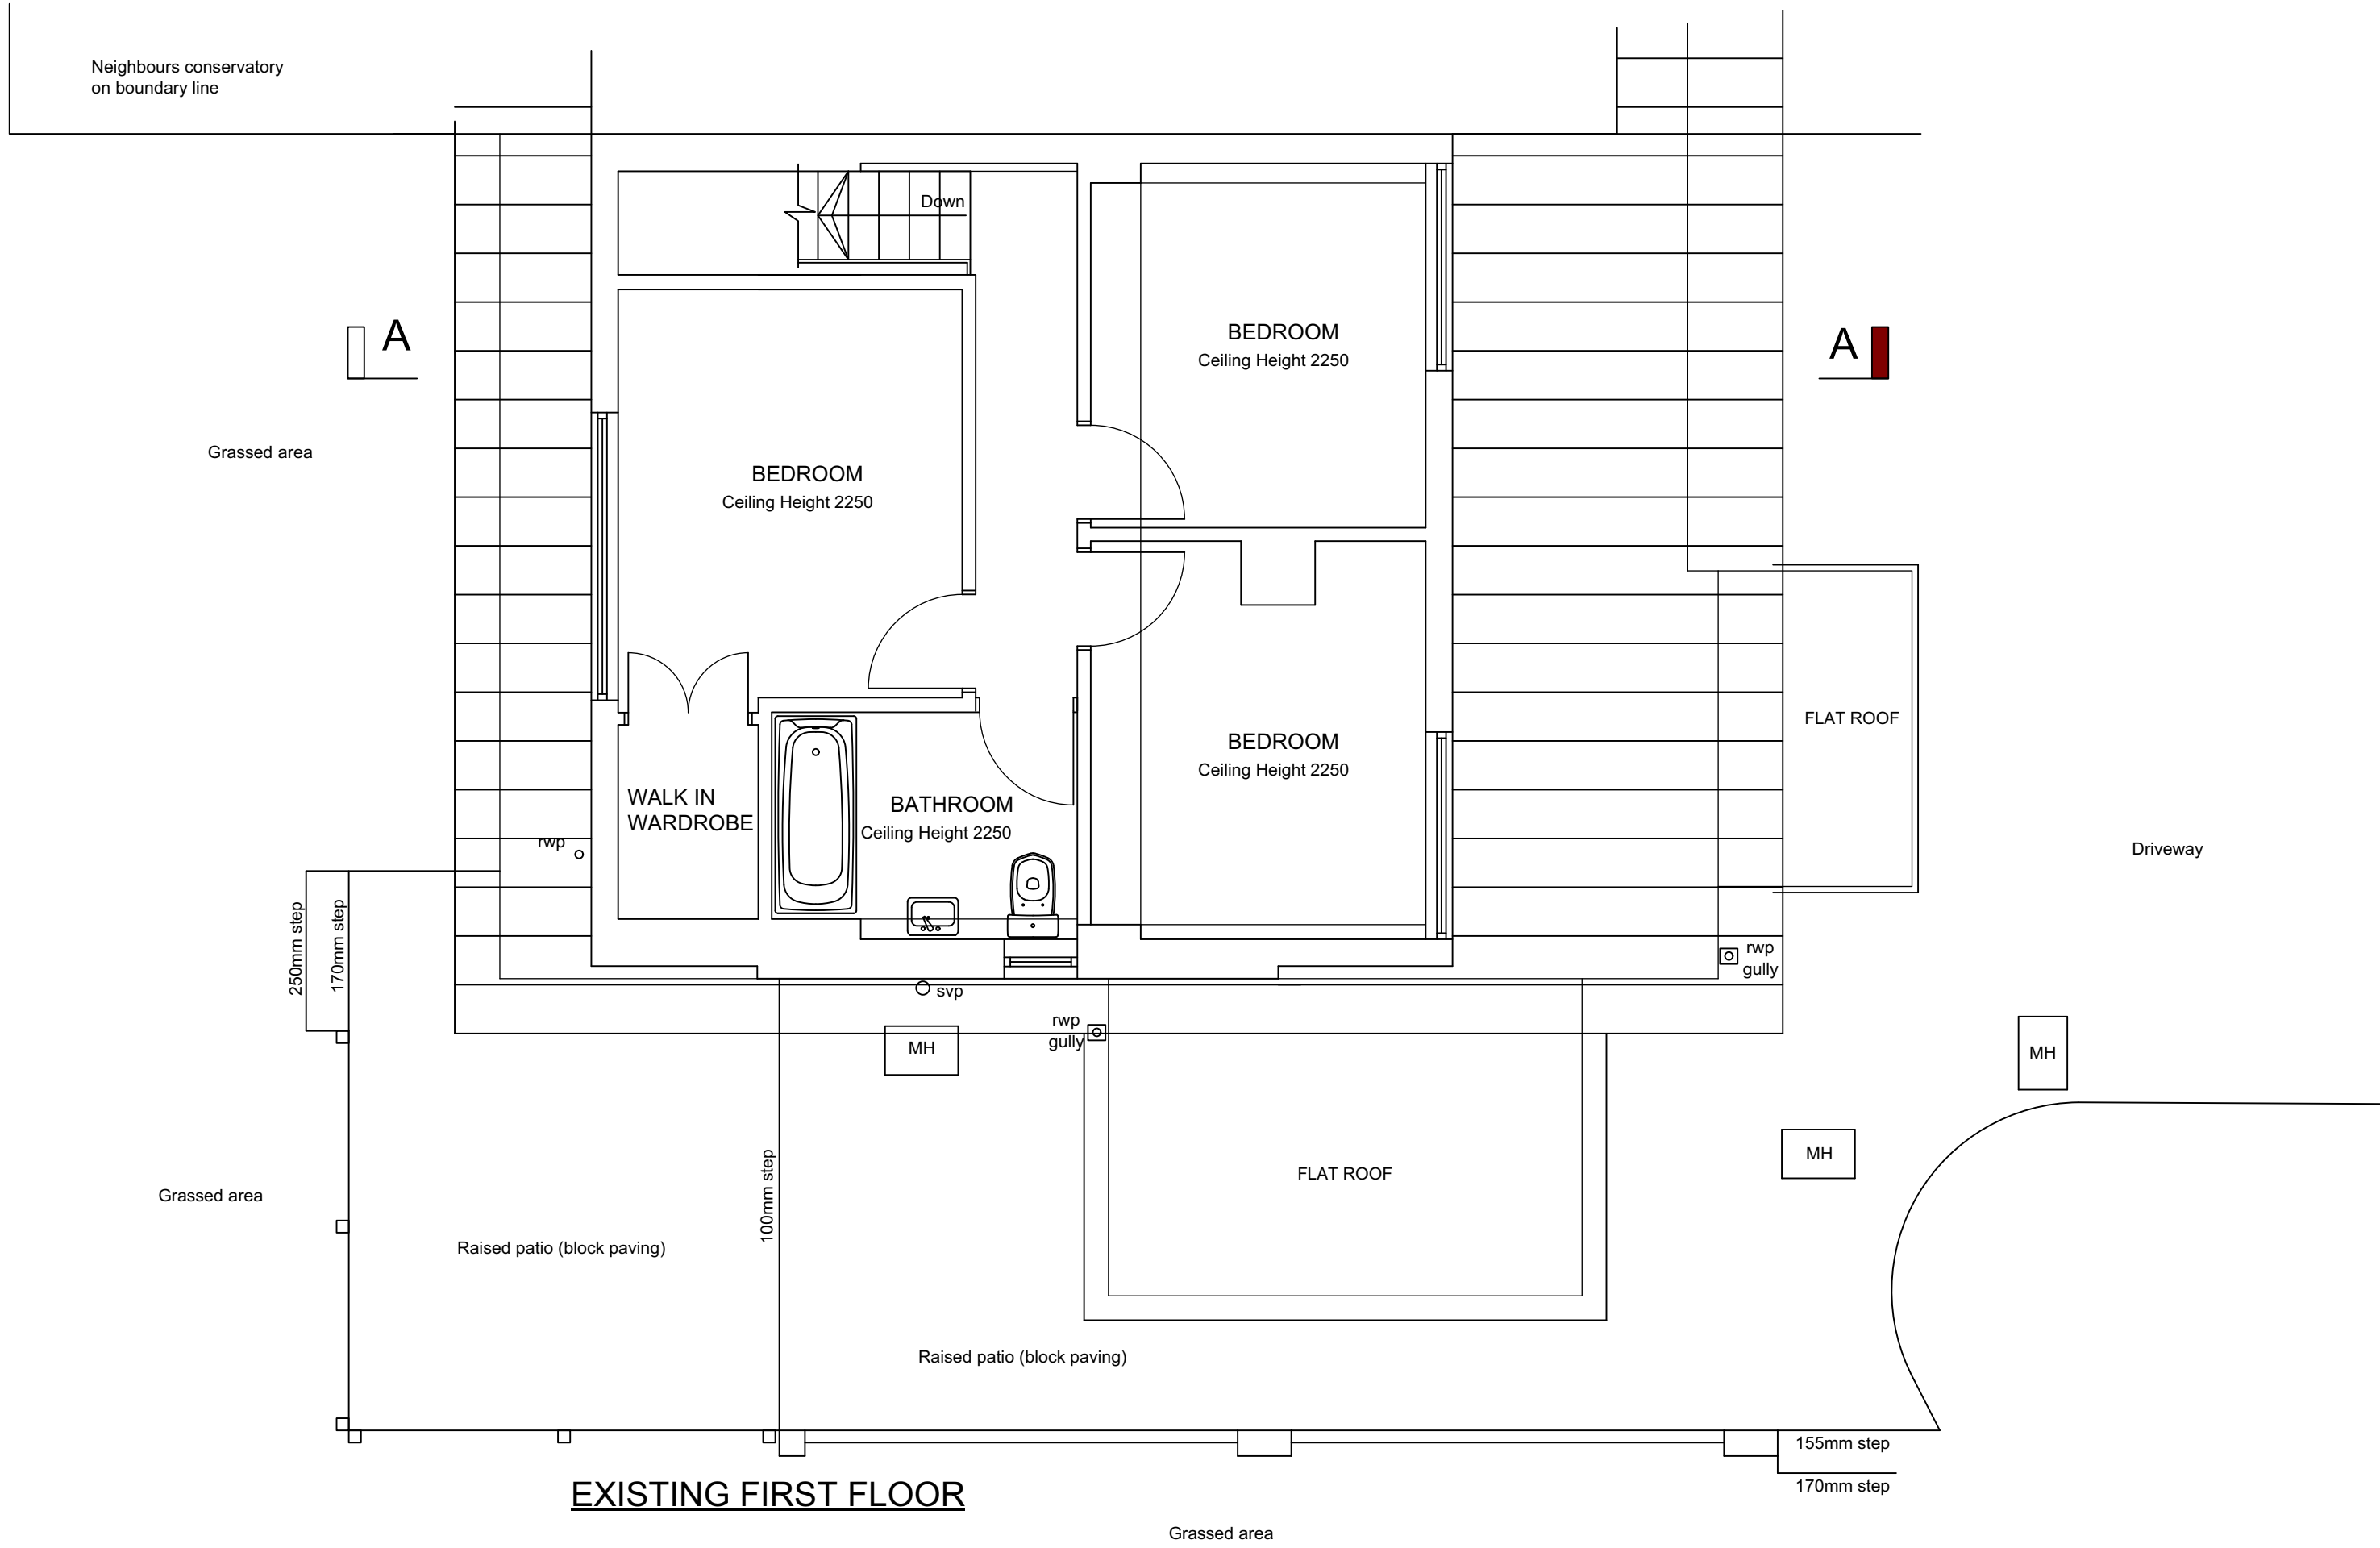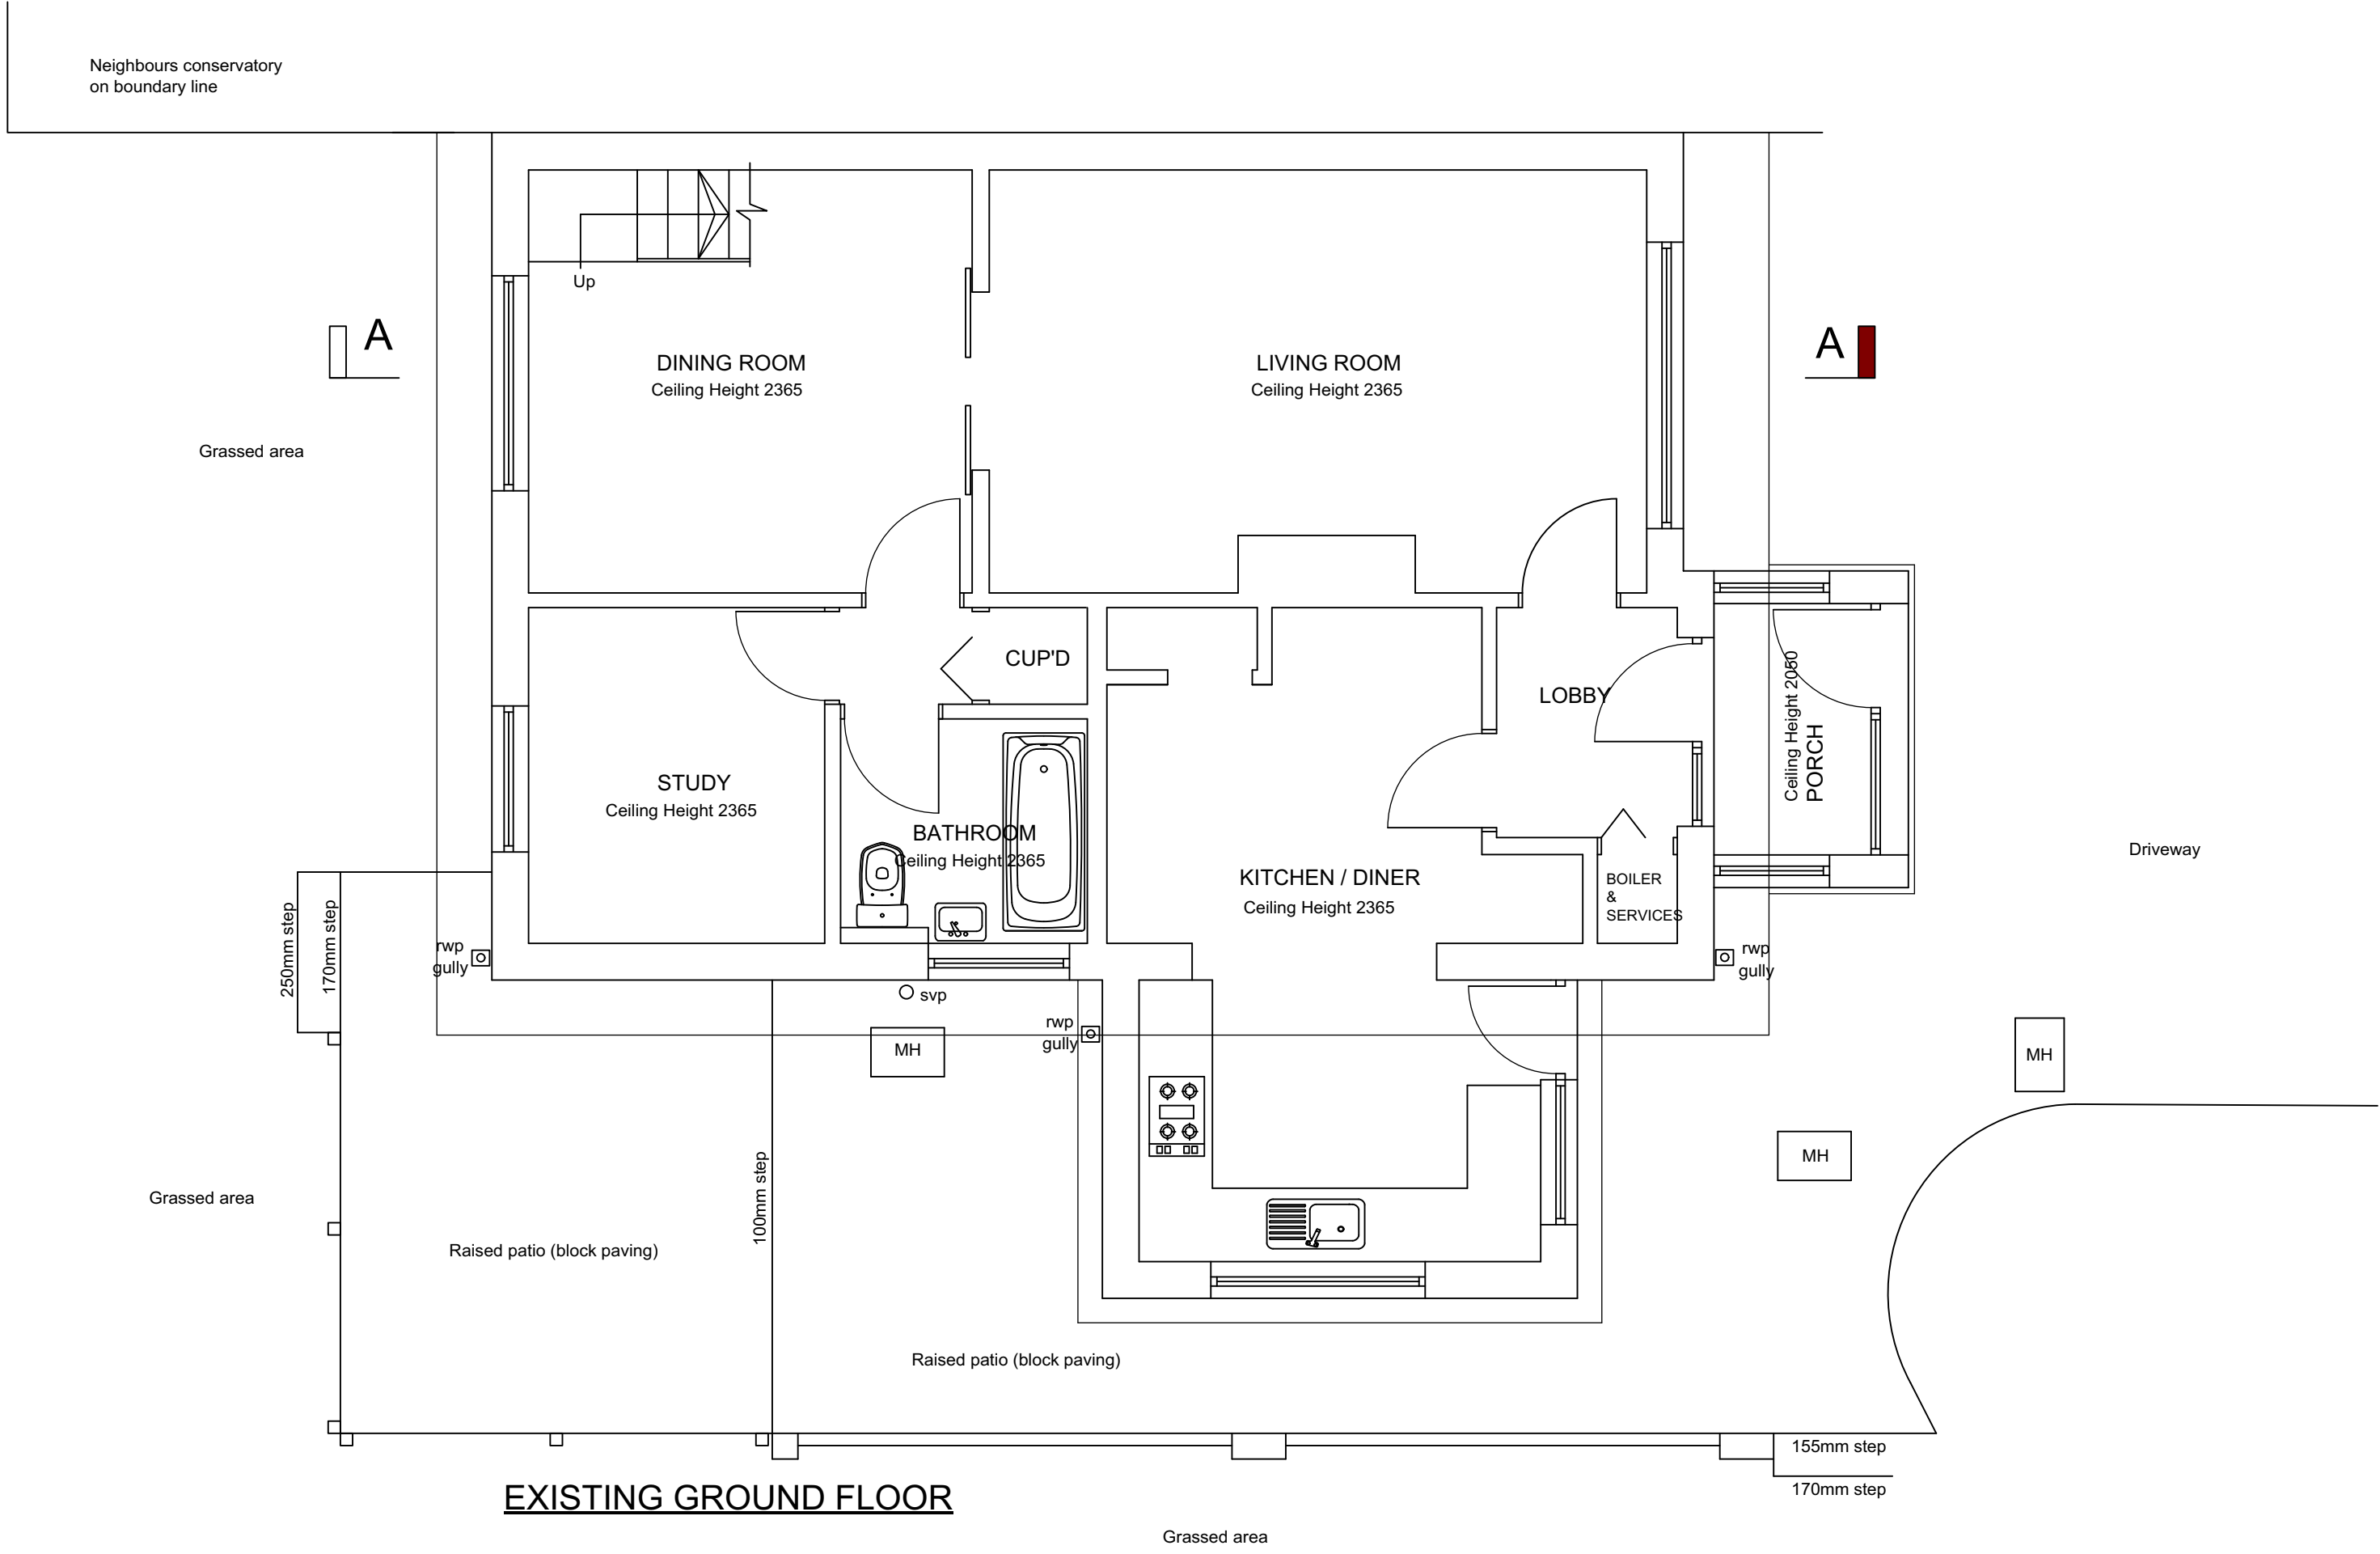


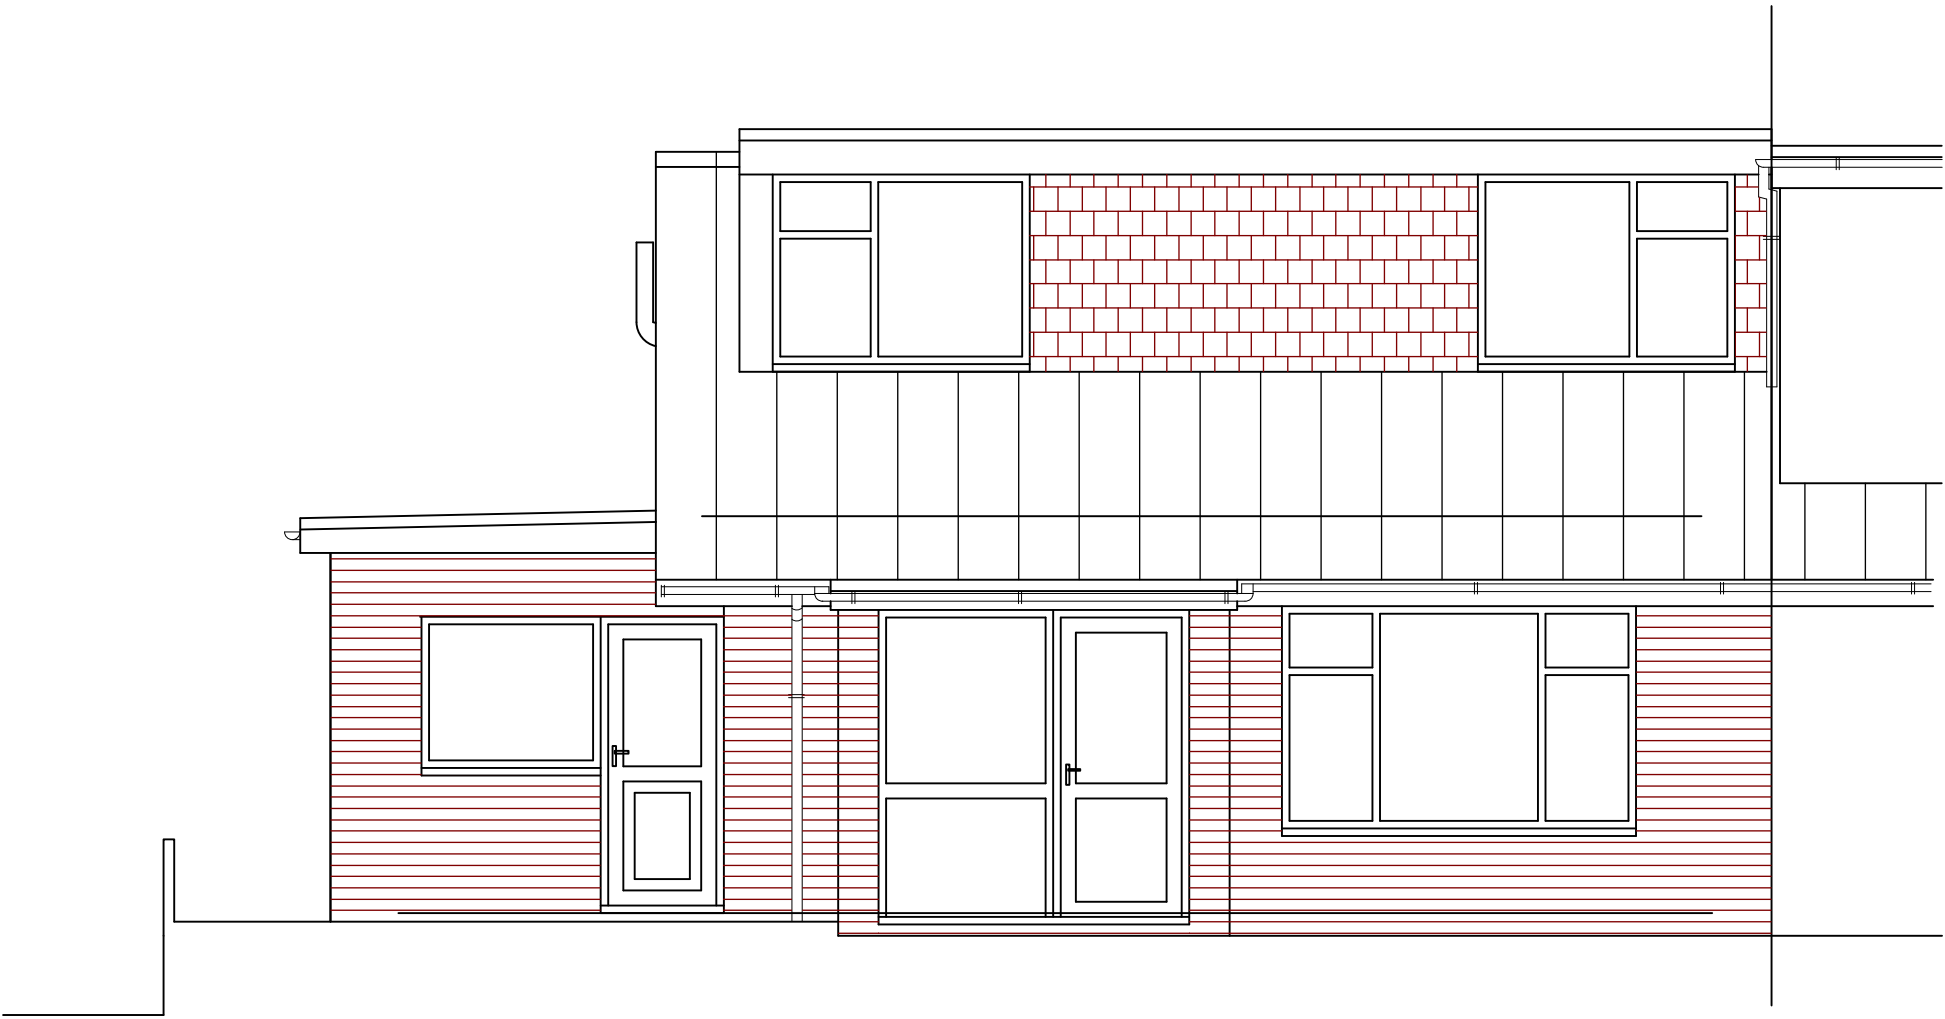


EXISTING FRONT ELEVATION

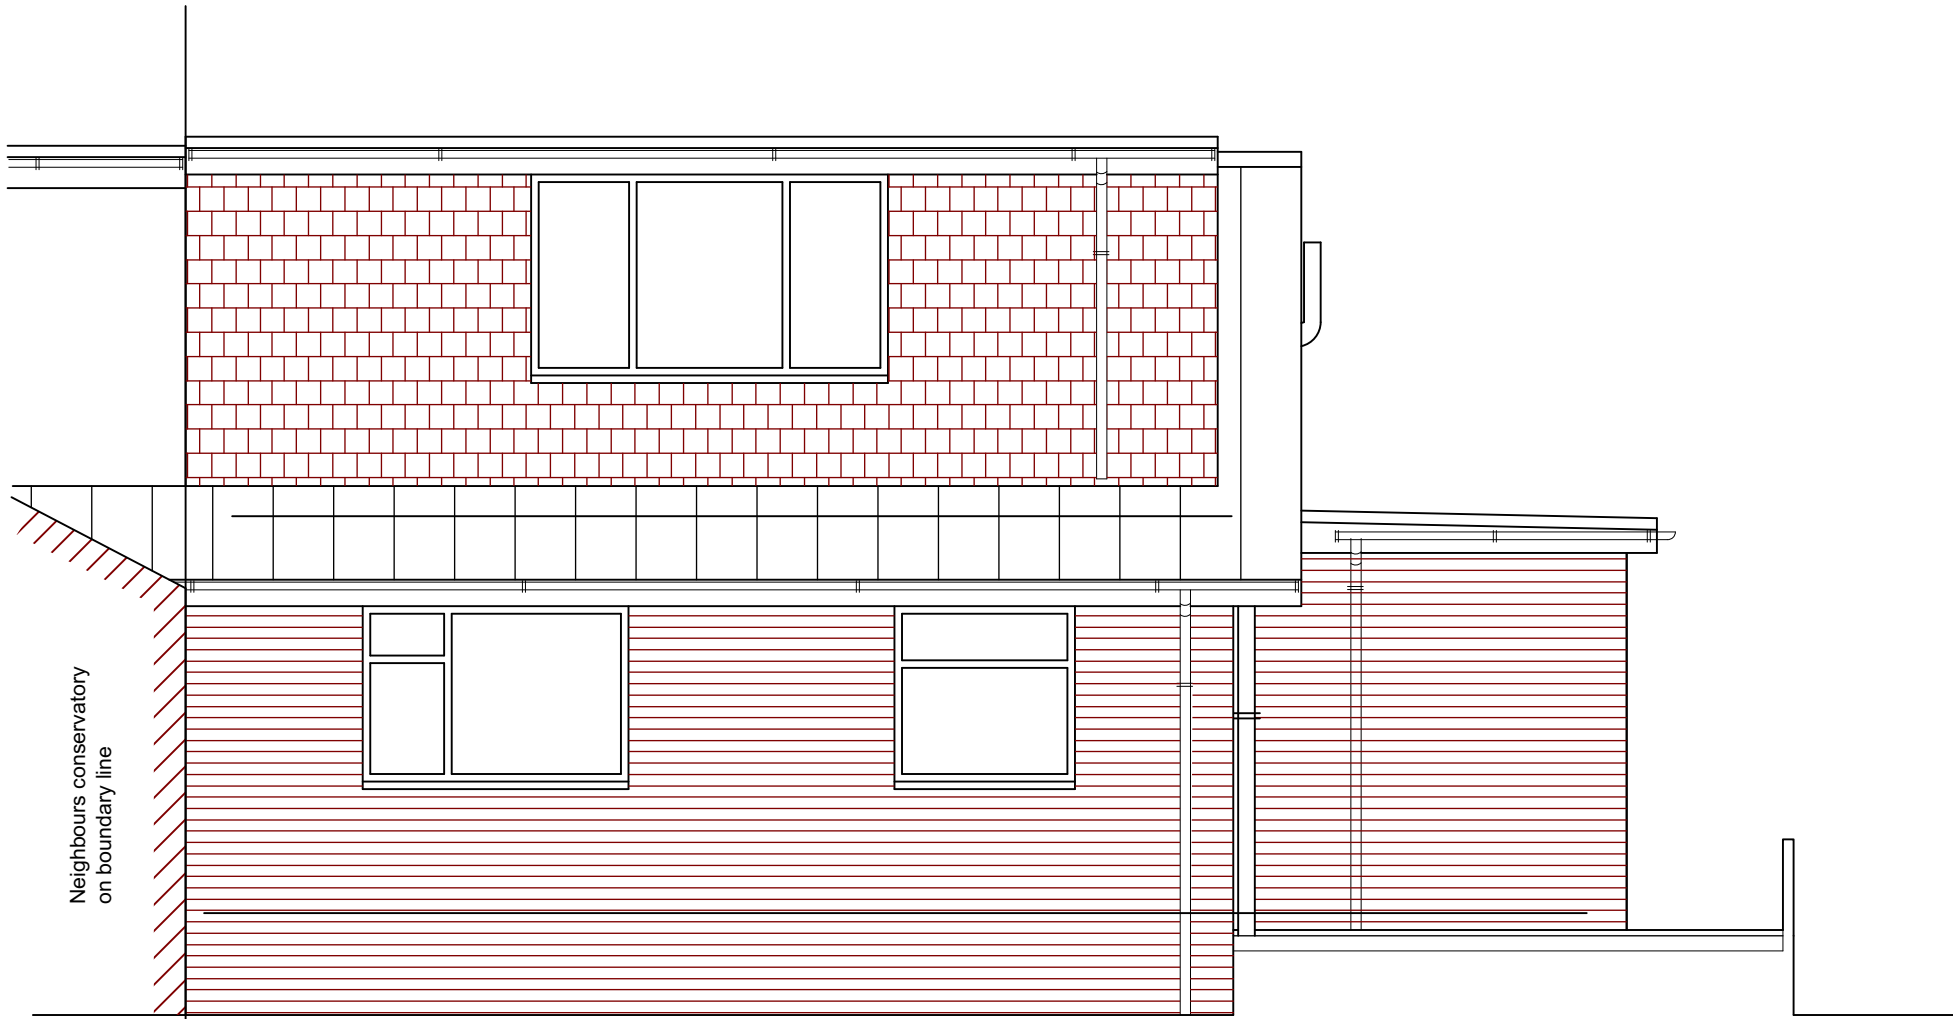

EXISTING REAR ELEVATION

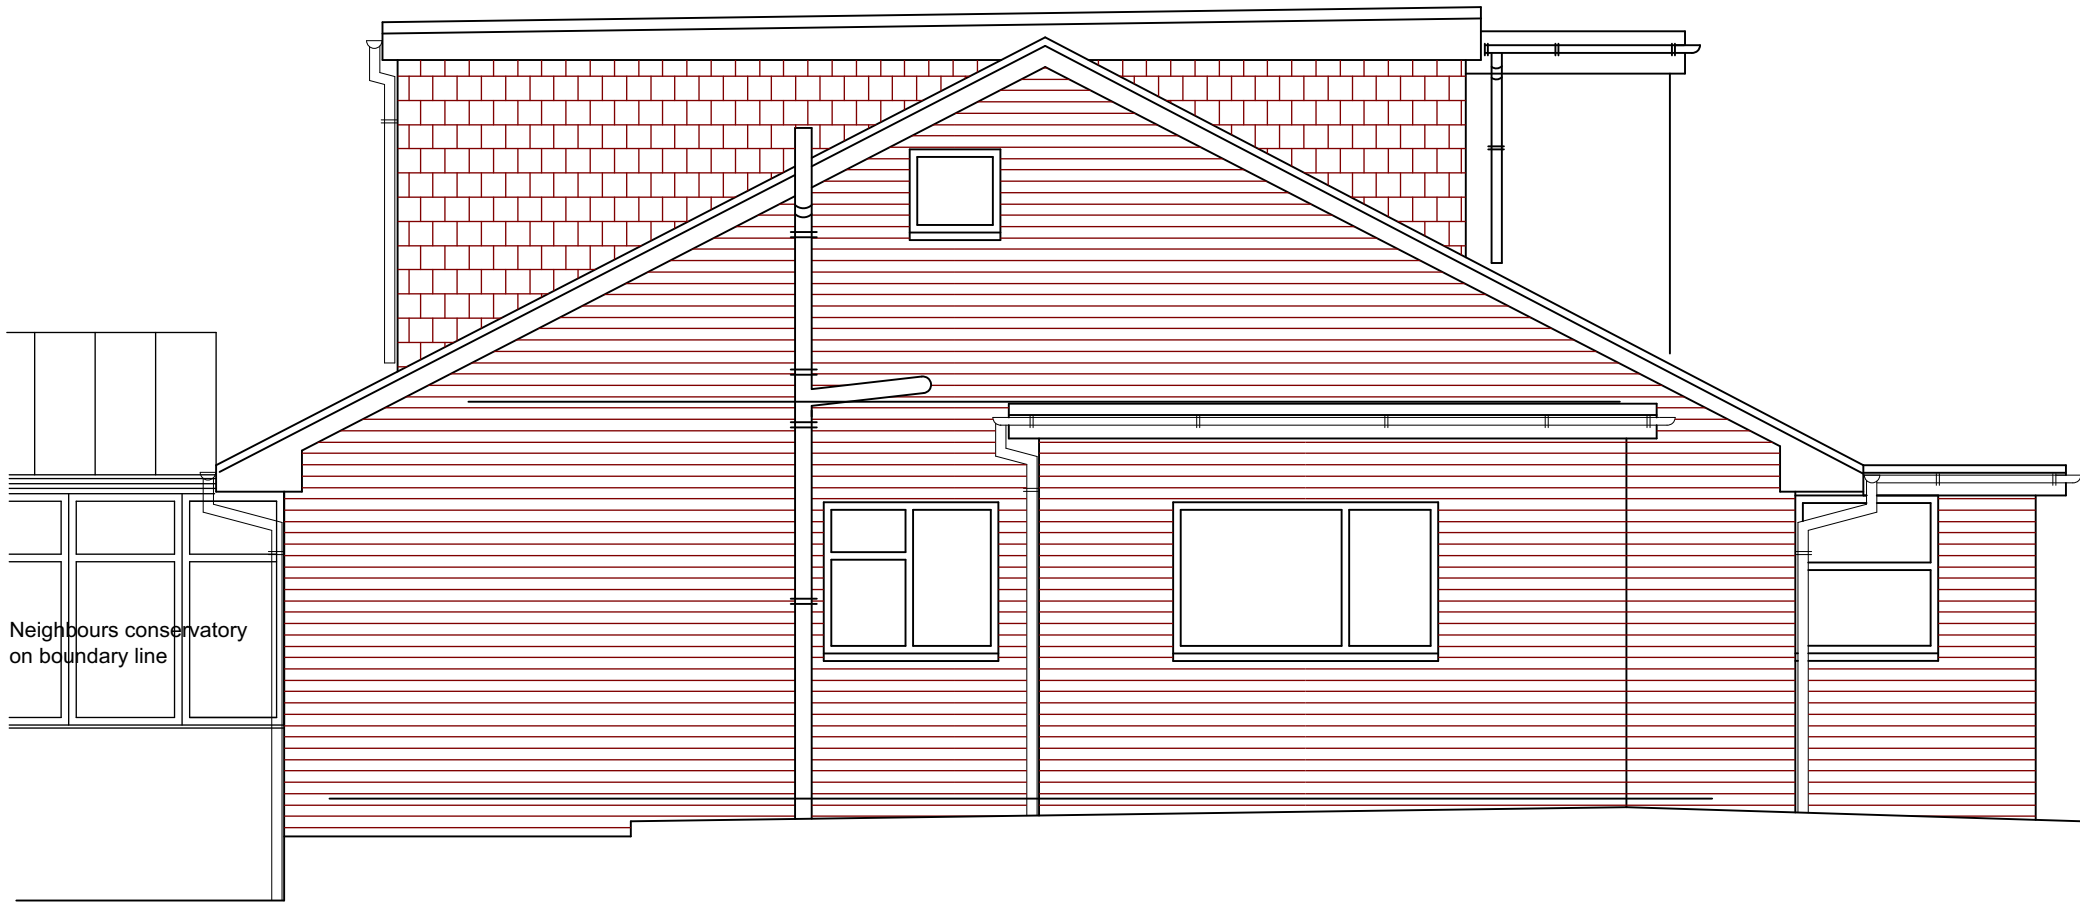

EXISTING SIDE ELEVATION

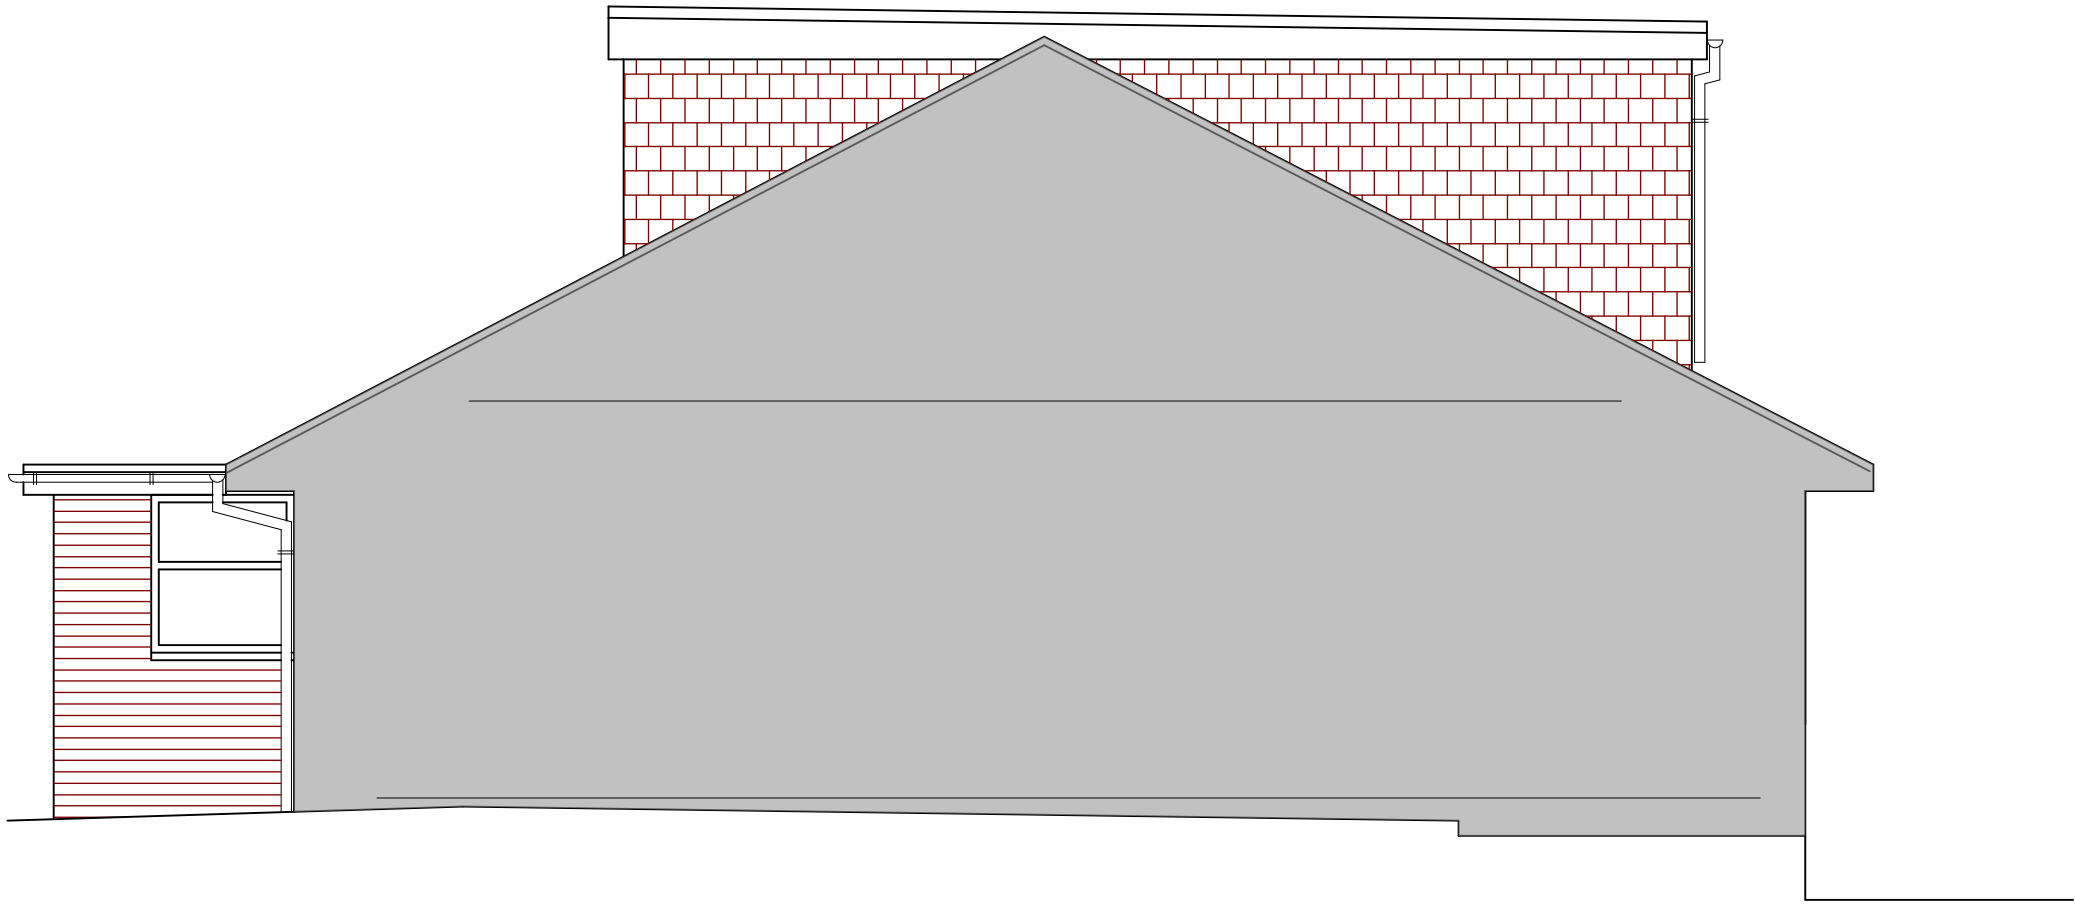

EXISTING SIDE ELEVATION



