




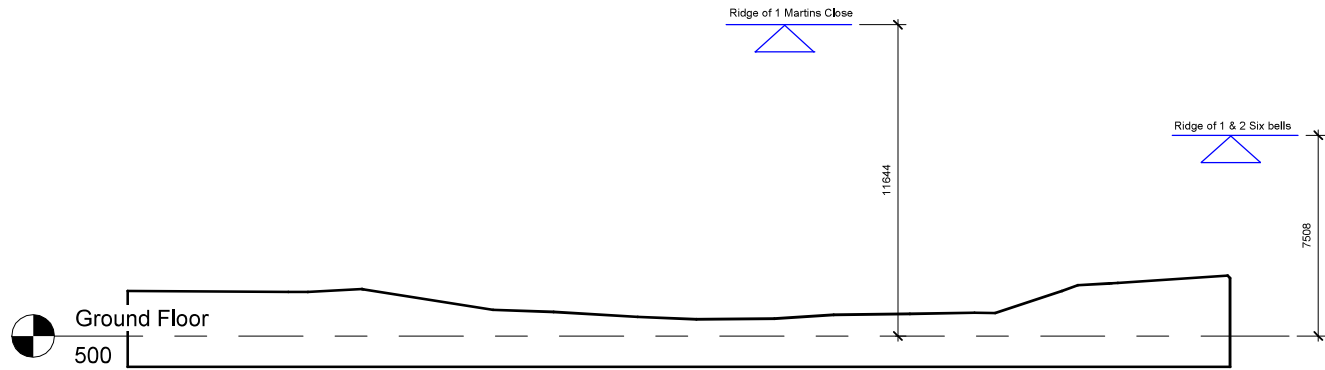


1 Existing Section 1
1 : 200

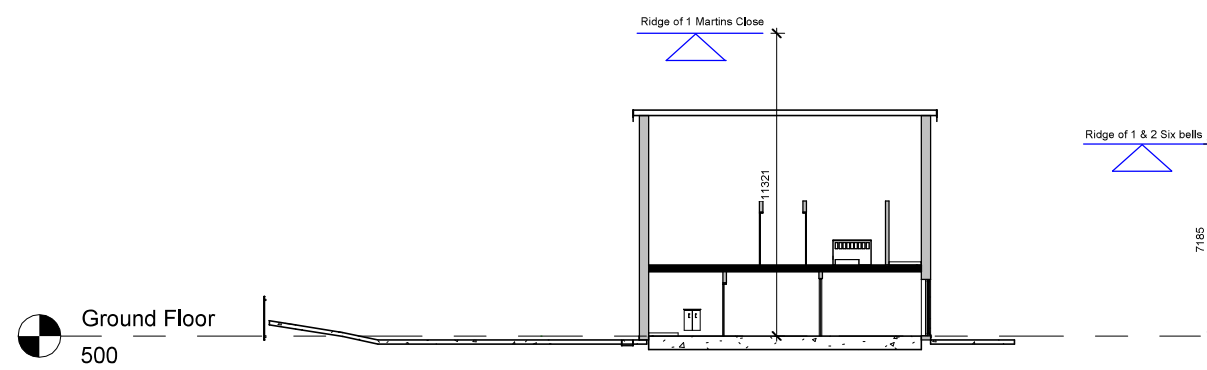


A Proposed Section A
1 : 200

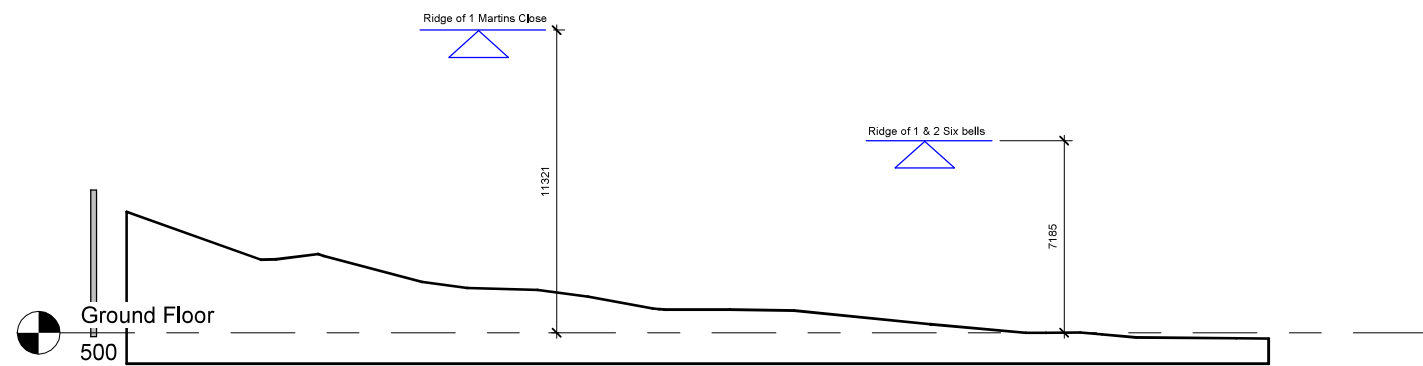


2 Existing Section 2
1 : 200

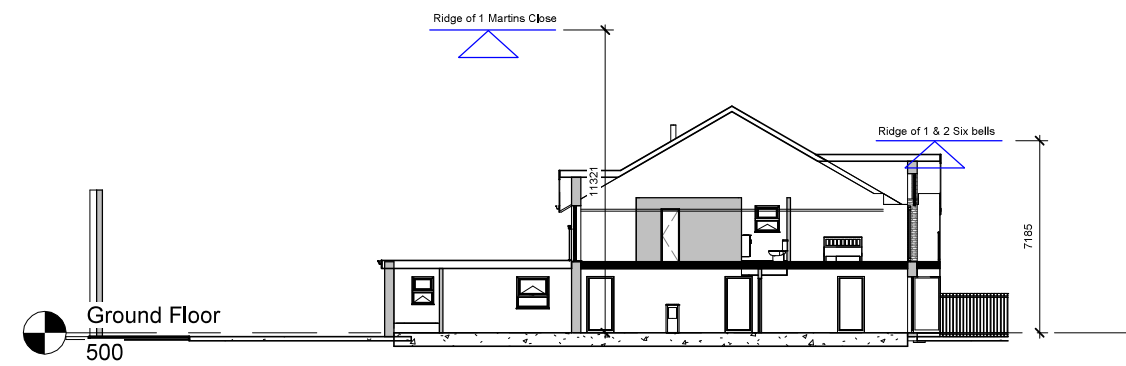


B Proposed Section B
1 : 200

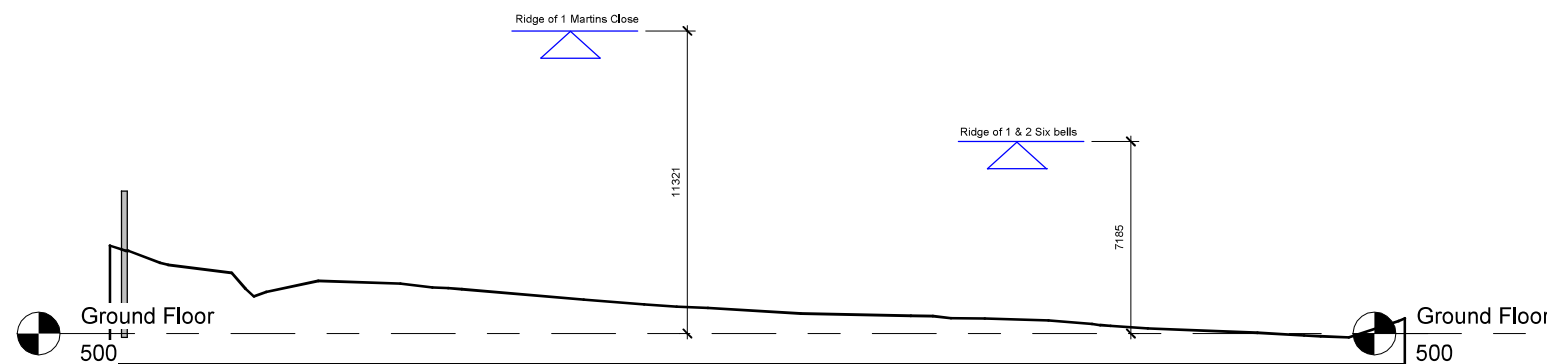

3 Existing Section 3
1 : 200

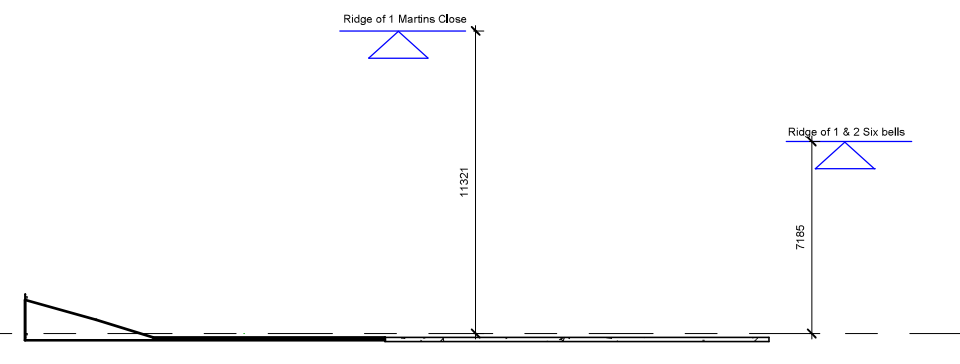

C Proposed Section D
1 : 200

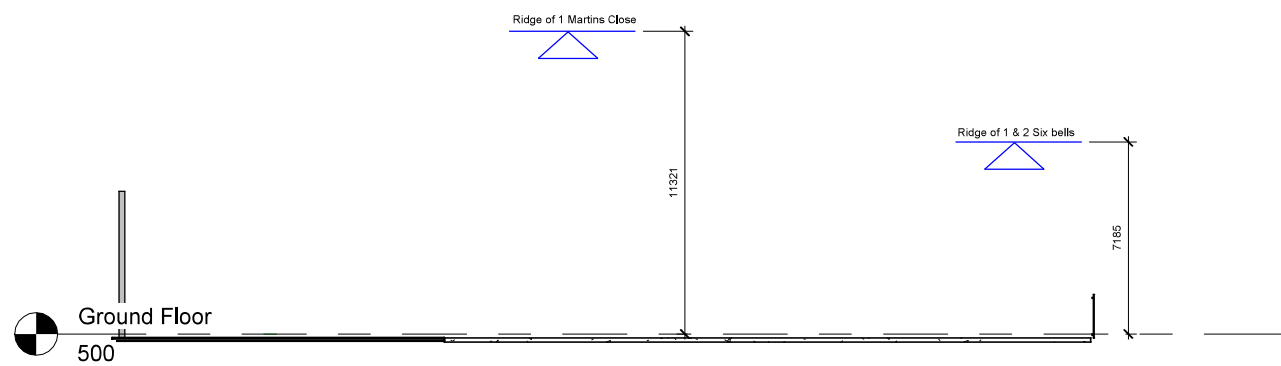

4 Proposed Section C
1 : 200

INDIGO DESIGN (Part of 3dcadwales Ltd) 5 Ashlea Drive, Merthyr Tydfil, CF47 0NY Tele 01685 385746 Mob - 07940913216 Email: enquiries@indigo-3d-design.co.uk		
This Drawing is Copyright. Dimensions to be checked on site and not scaled from this drawing		Indigo 3d Design
PURPOSE OF ISSUE	DRAWING NUMBER	
Planning Approval	SB-08	
PROJECT		
New Dwelling		
SHEET		
Sections		
LAND NEAR SIX BELLS, HEOLGERRIG, MERTHYR TYDFIL		
Address		
Checked by	Drawn by	Scale (@ A2)
JH	PH	1 : 200
Rev No	Description	Date
A	Issue	4/04/2025
B	Revision 2House width reduce & reposition on plot	14/07/2025