


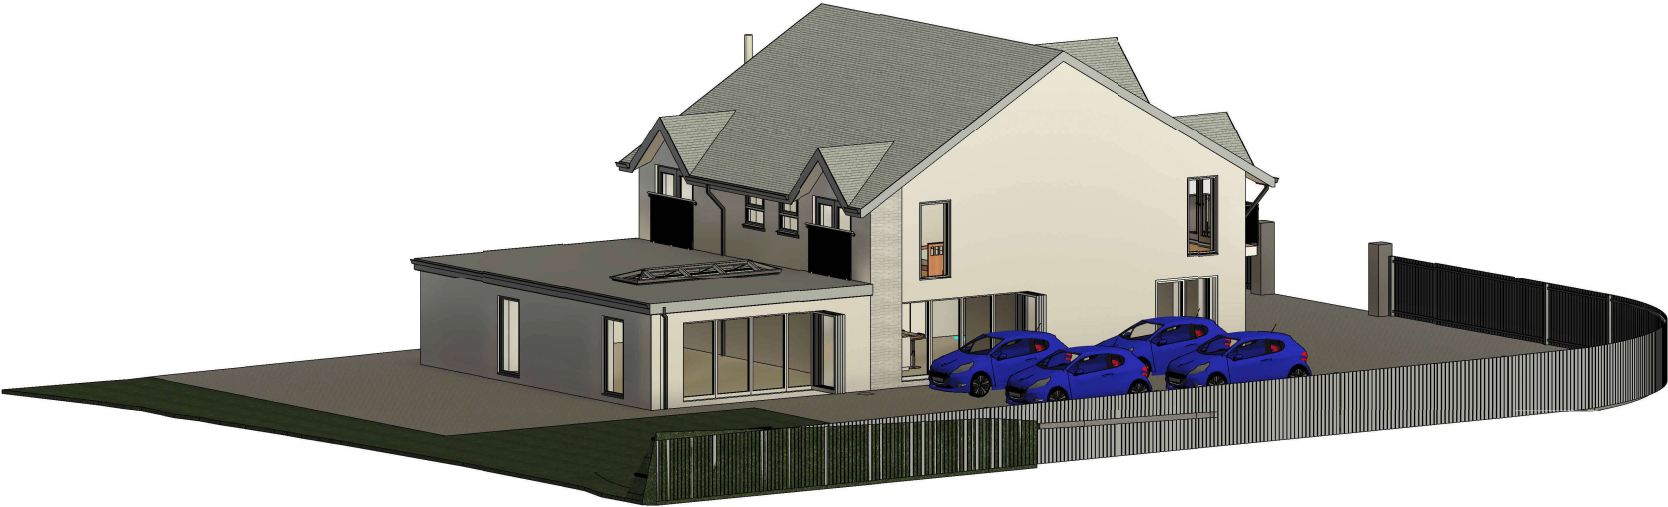

1 Proposed Illustration A



3 Proposed Illustration C



2 Proposed Illustration B

PROJECT		SHEET		This Drawing is Copyright, Dimensions to be checked on site and not scaled from this drawing		Checked by JH		Drawn by PH		Scale (@ A3)	
New Dwelling		Illustrations				Rev No		Description		Date	
INDIGO DESIGN (Part of 3dcadwales Ltd) 5 Ashlea Drive, Merthyr Tydfil, CF47 0NY Tele 01685 385746 Mob - 07940913216 Email: philip@3dcadwales.co.uk		Address		PURPOSE OF ISSUE		DRWAING NUMBER		A	Issue	4/04/2025	
				Planning Approval		SB-09		B	Revision 2House width reduce & reposition on plot	14/07/2025	