



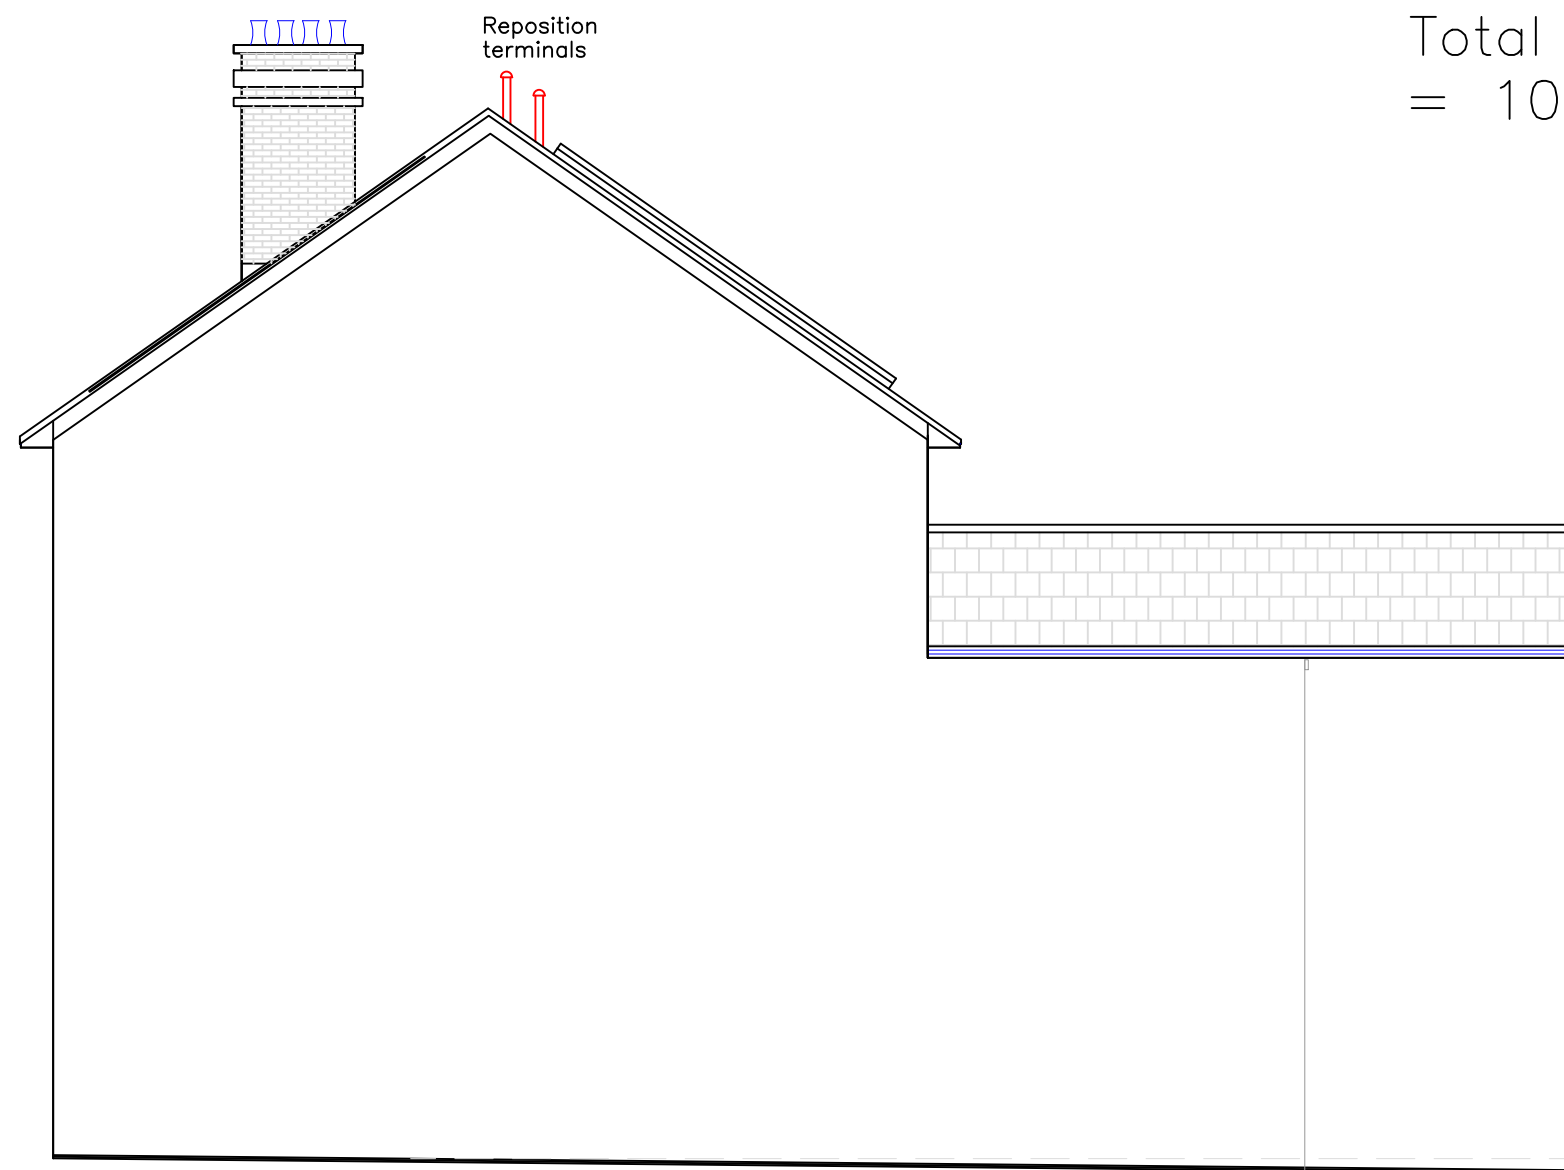


Proposed Side Elevation
1:100


Total PV Panels Output
= 10,555 kWh

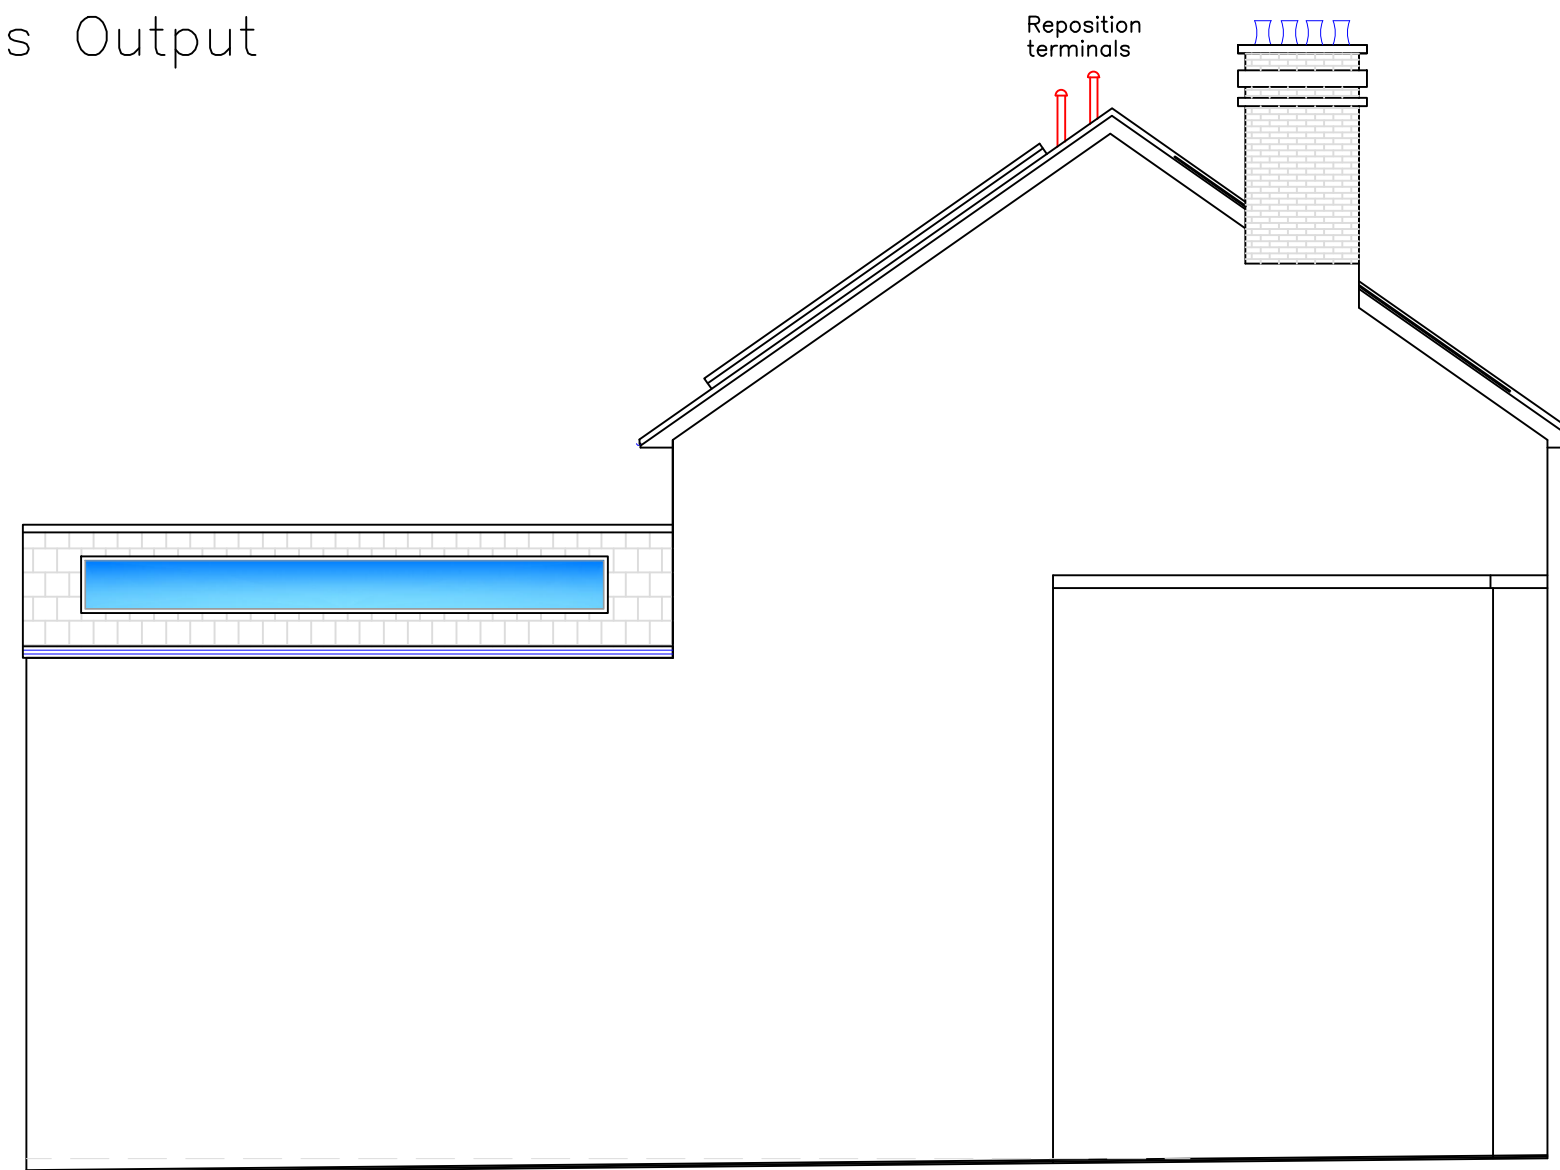


Proposed Side Elevation
1:100

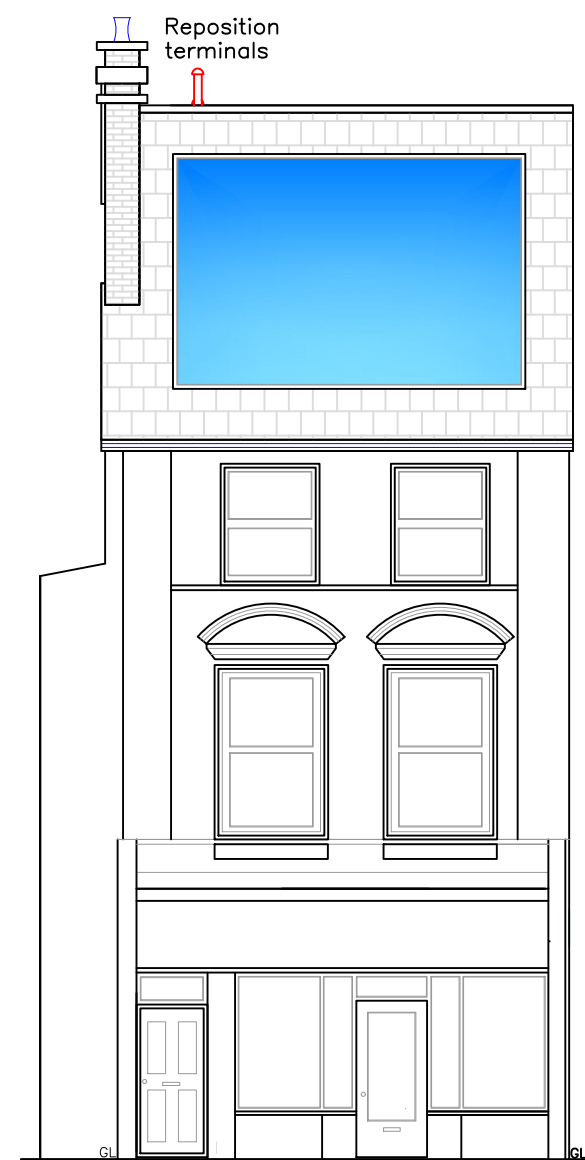

Proposed Front Elevation
1:100

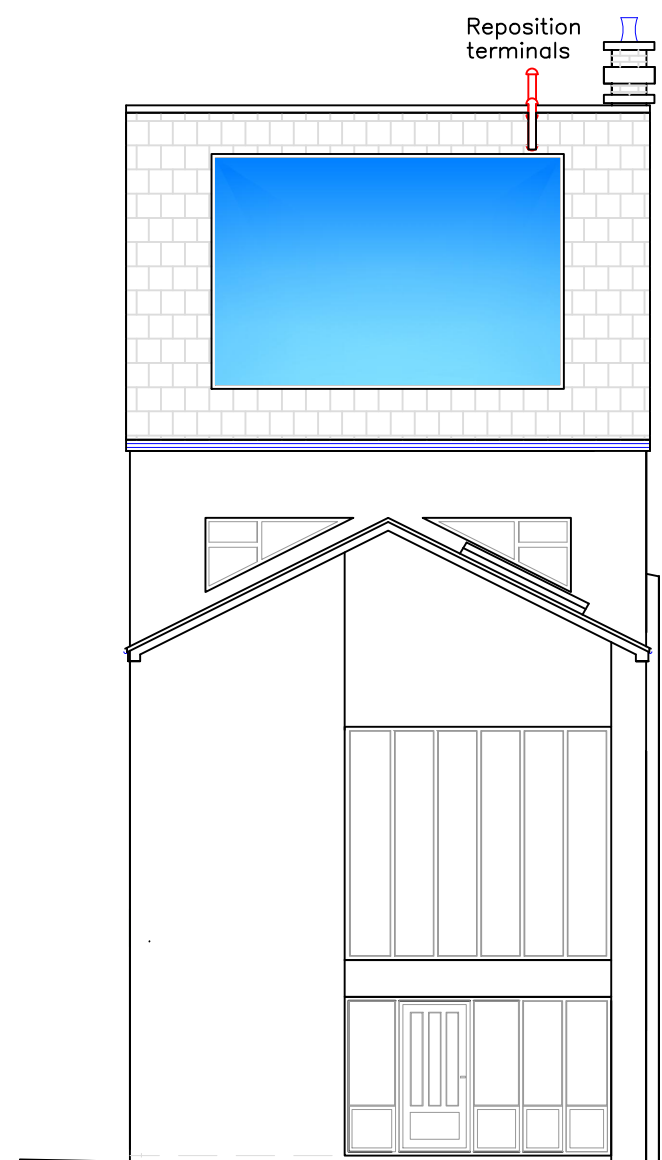

Proposed Rear Elevation
1:100

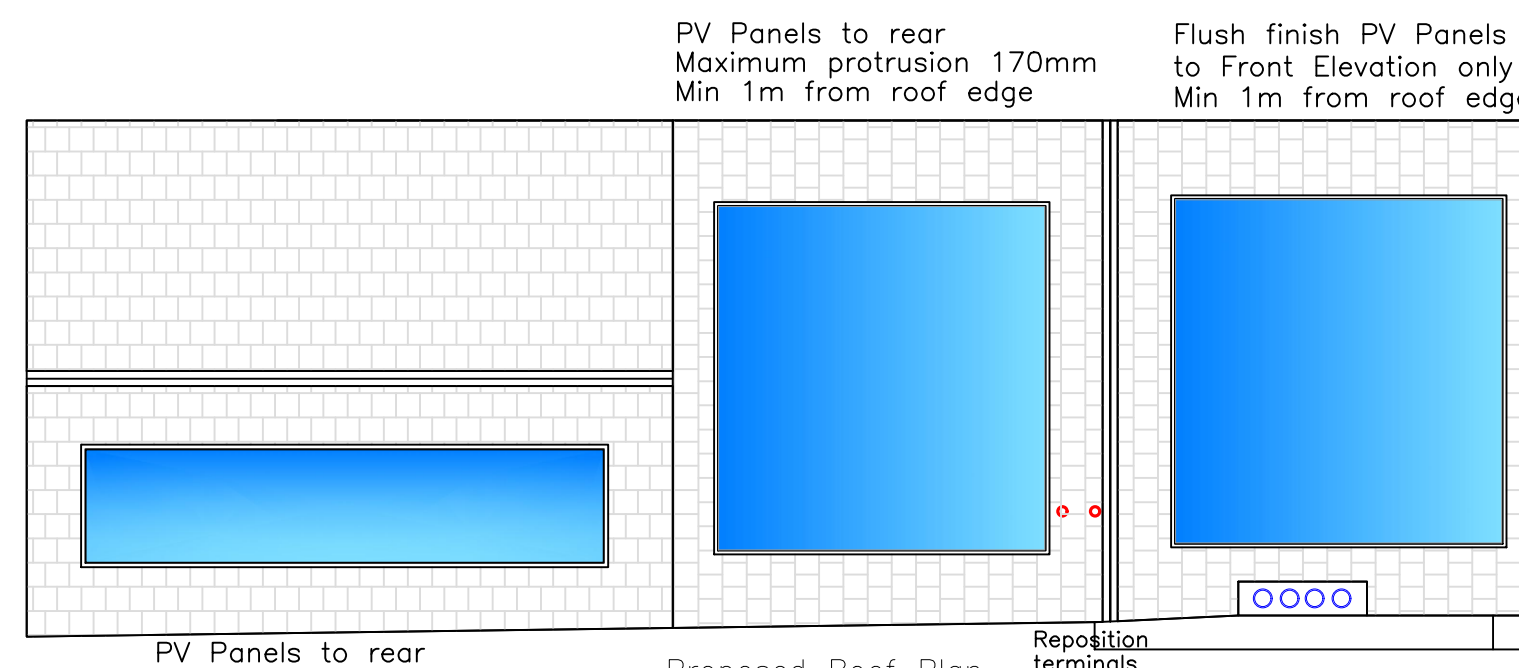

PV Panels to rear
Maximum protrusion 170mm
Min 1m from roof edge

Flush finish PV Panels
to Front Elevation only
Min 1m from roof edge

PV Panels to rear
Maximum protrusion 170mm
Min 1m from roof edge

Proposed Roof Plan
1:100

All dimensions and datums to be checked
on site by contractor.

	
Issued Only for Purpose Indicated	
Drawing Status: FOR PLANNING PURPOSES ONLY	
Address	
Hairport 97, High Street Merthyr Tydfil CF47 8UD	
Project	
Proposed Solar Panels on Roof	
Title	Date
	JUNE 24
	Scale
	1:100
Proposed Plans & Elevations	Paper
	A2
Drwg No	
HAIRPORT 97 02	