



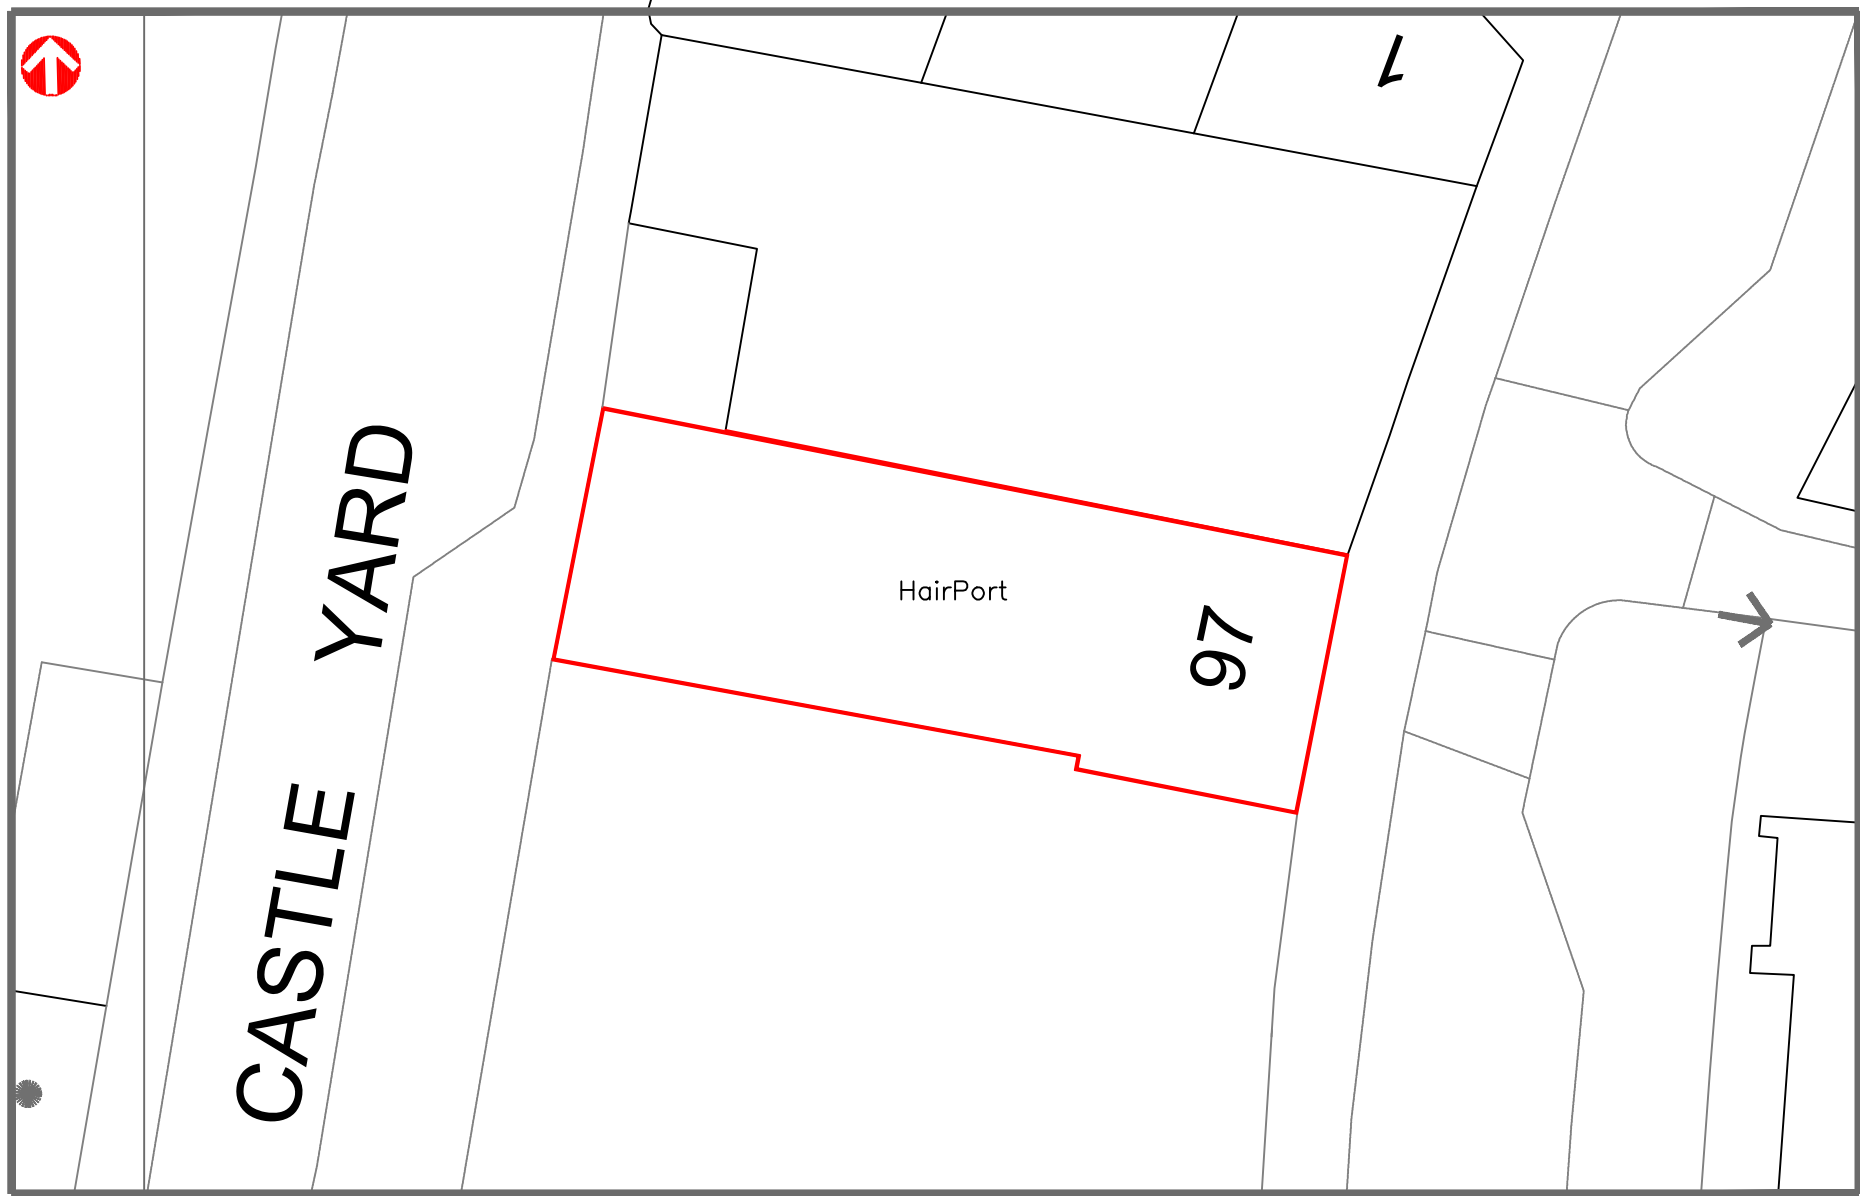


Block Plan
1:200

Total PV Panels Output
= 10,555 kWh

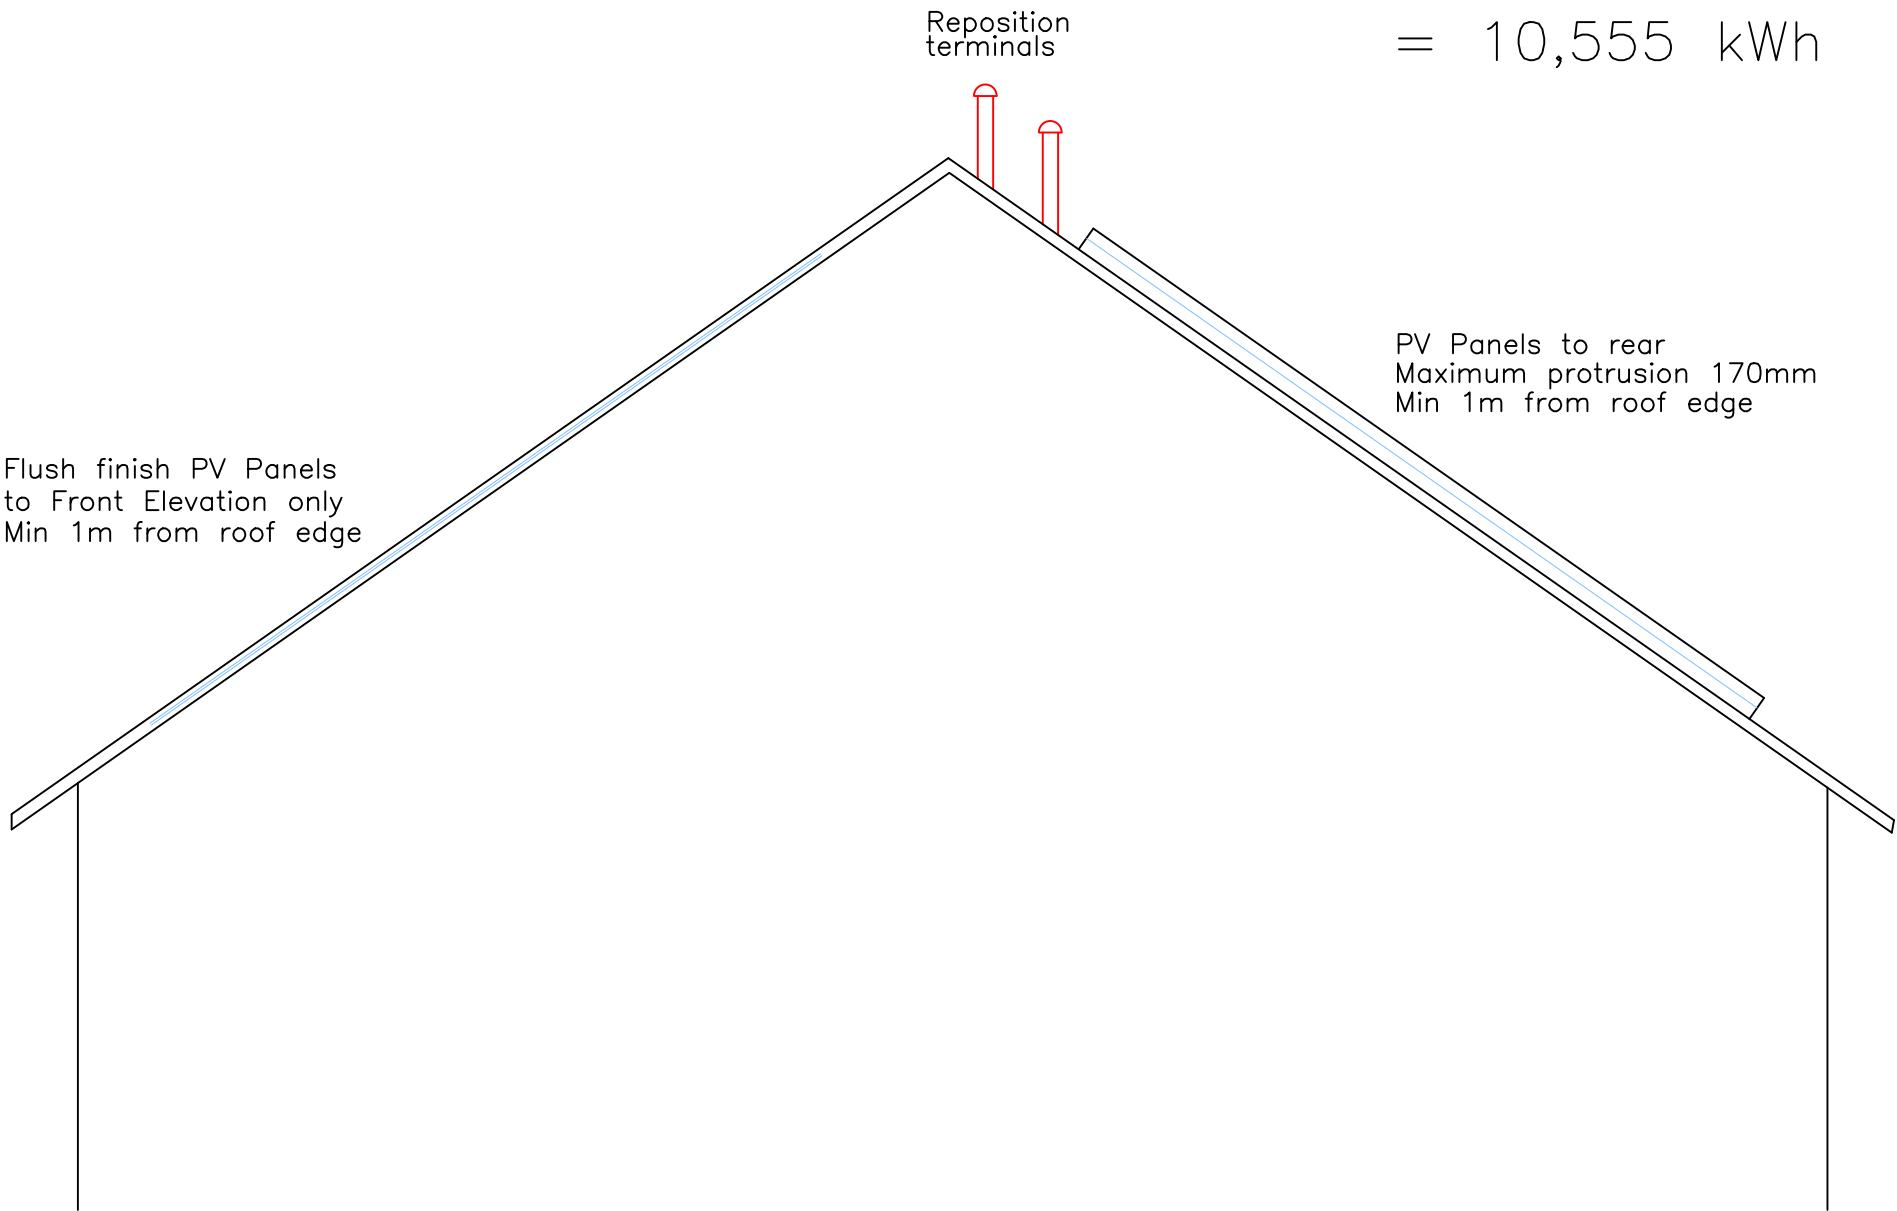

Proposed Roof Section
1:50

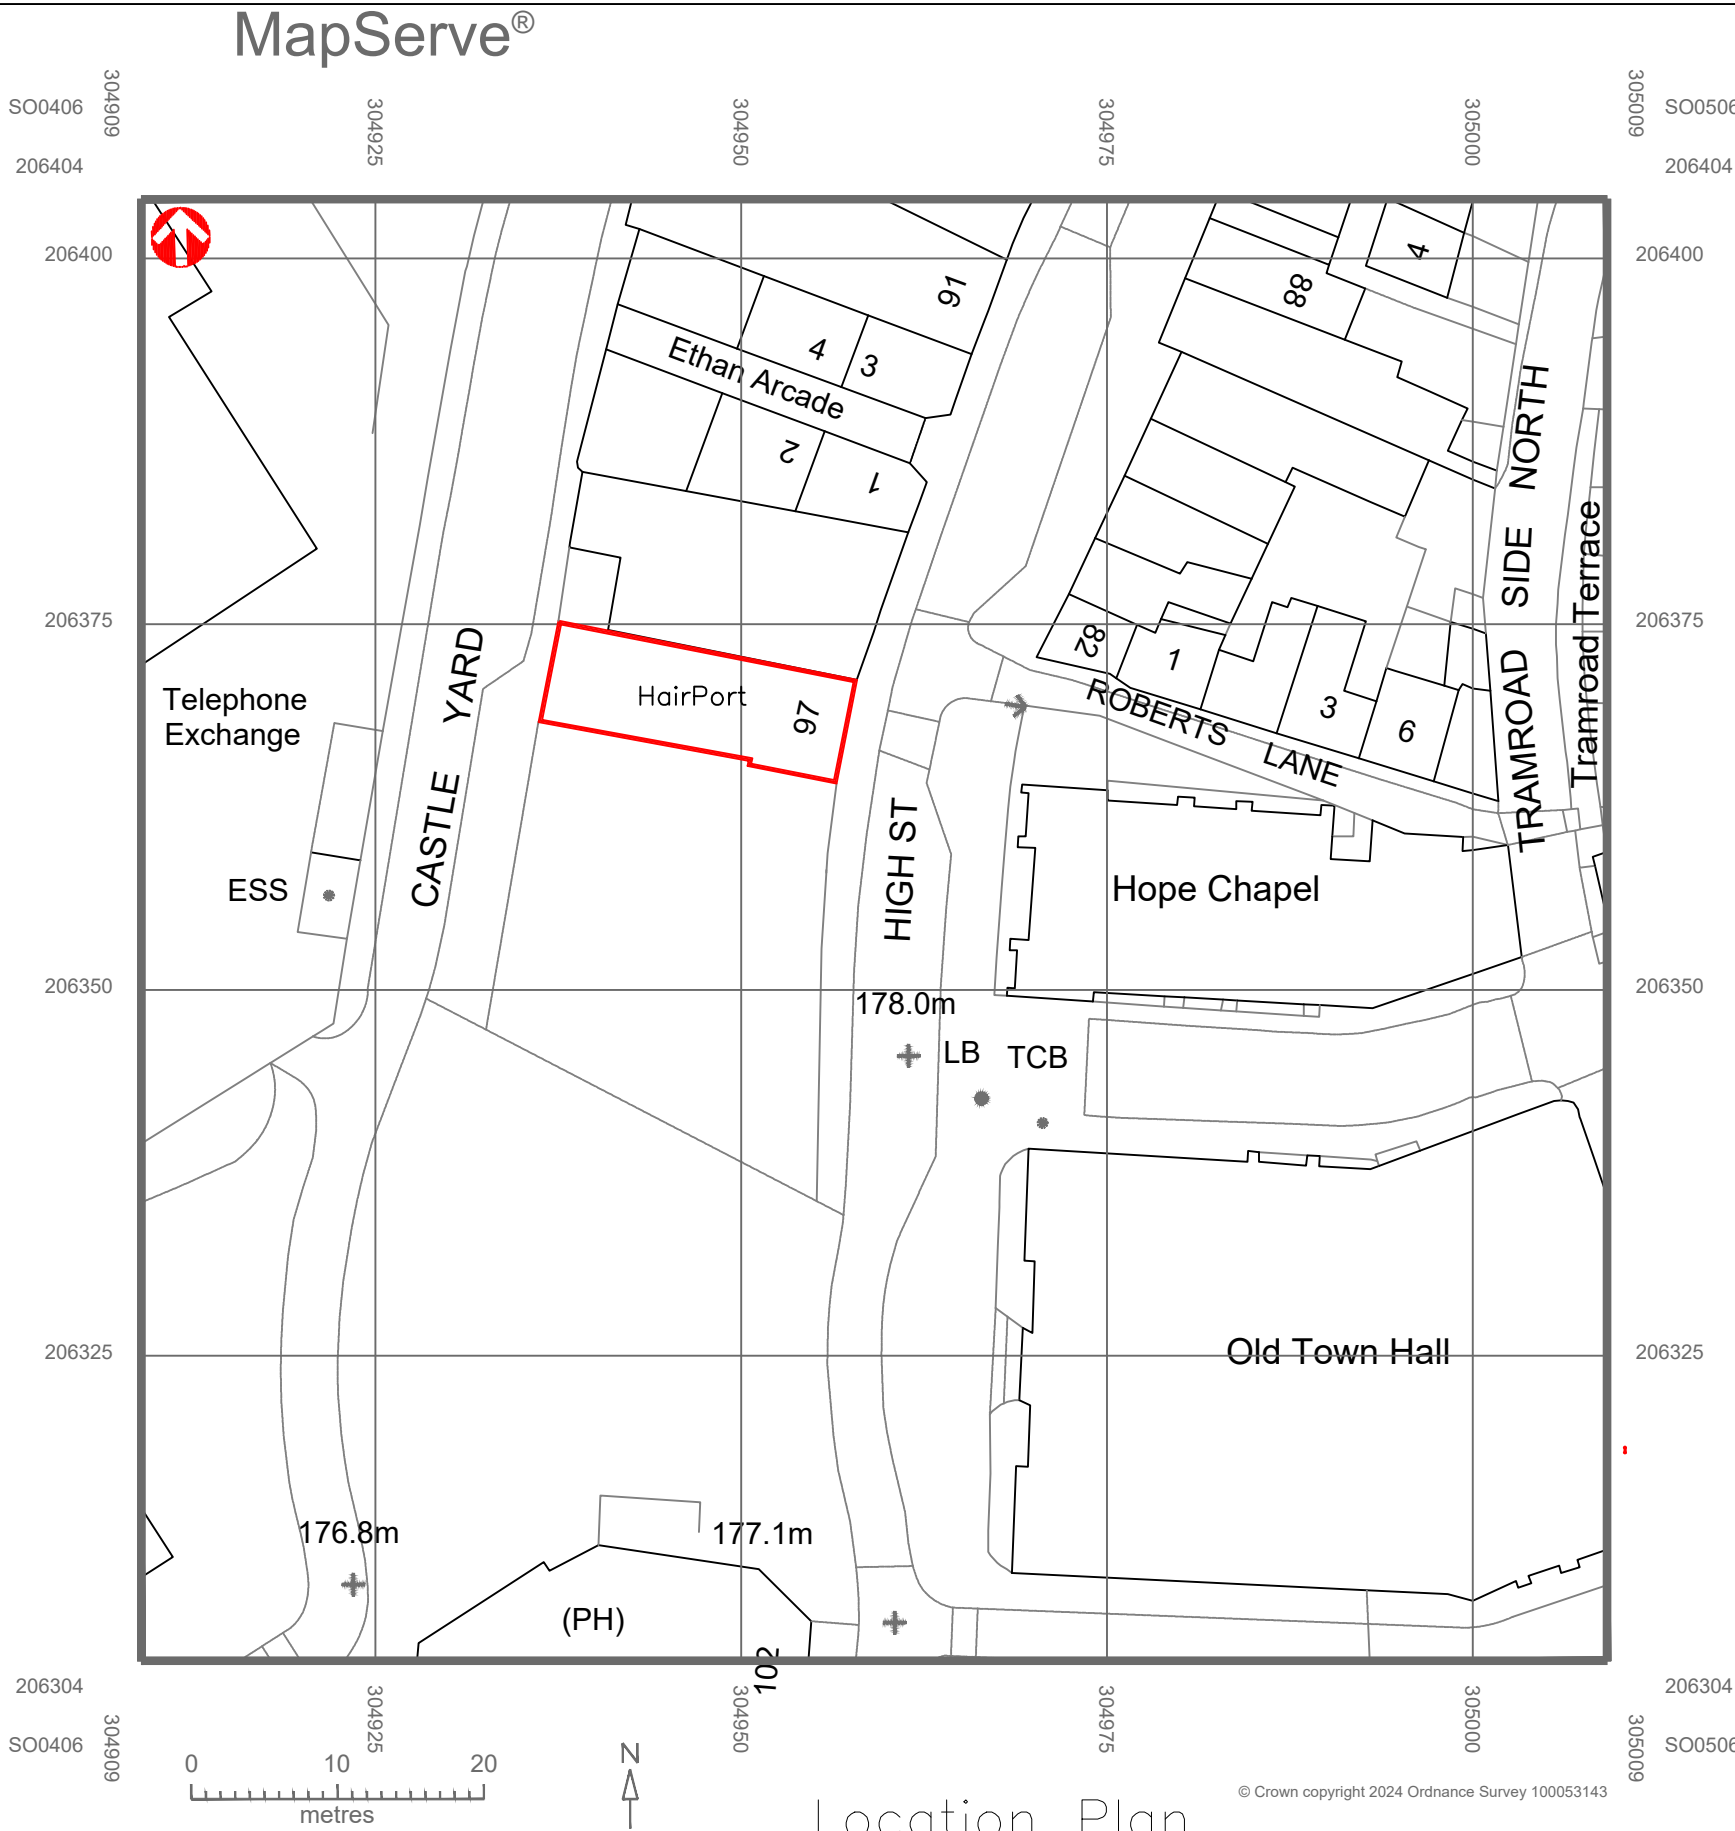

Location Plan
1:500



PV Flush Finish Example Image

All dimensions and datums to be checked
on site by contractor.

Utopia Design Architectural Services	
Issued Only for Purpose Indicated	
Drawing Status: FOR PLANNING PURPOSES ONLY	
Address	
HairPort 97, High Street Merthyr Tydfil CF47 8UD	
Project	
Proposed Solar Panels on Roof	
Title	Date
	JUNE 24
	Scale
	1:50 1:200 1:500
Location and Block Plans	Paper
	A2
Drwg No	
HAIRPORT 97_03	