



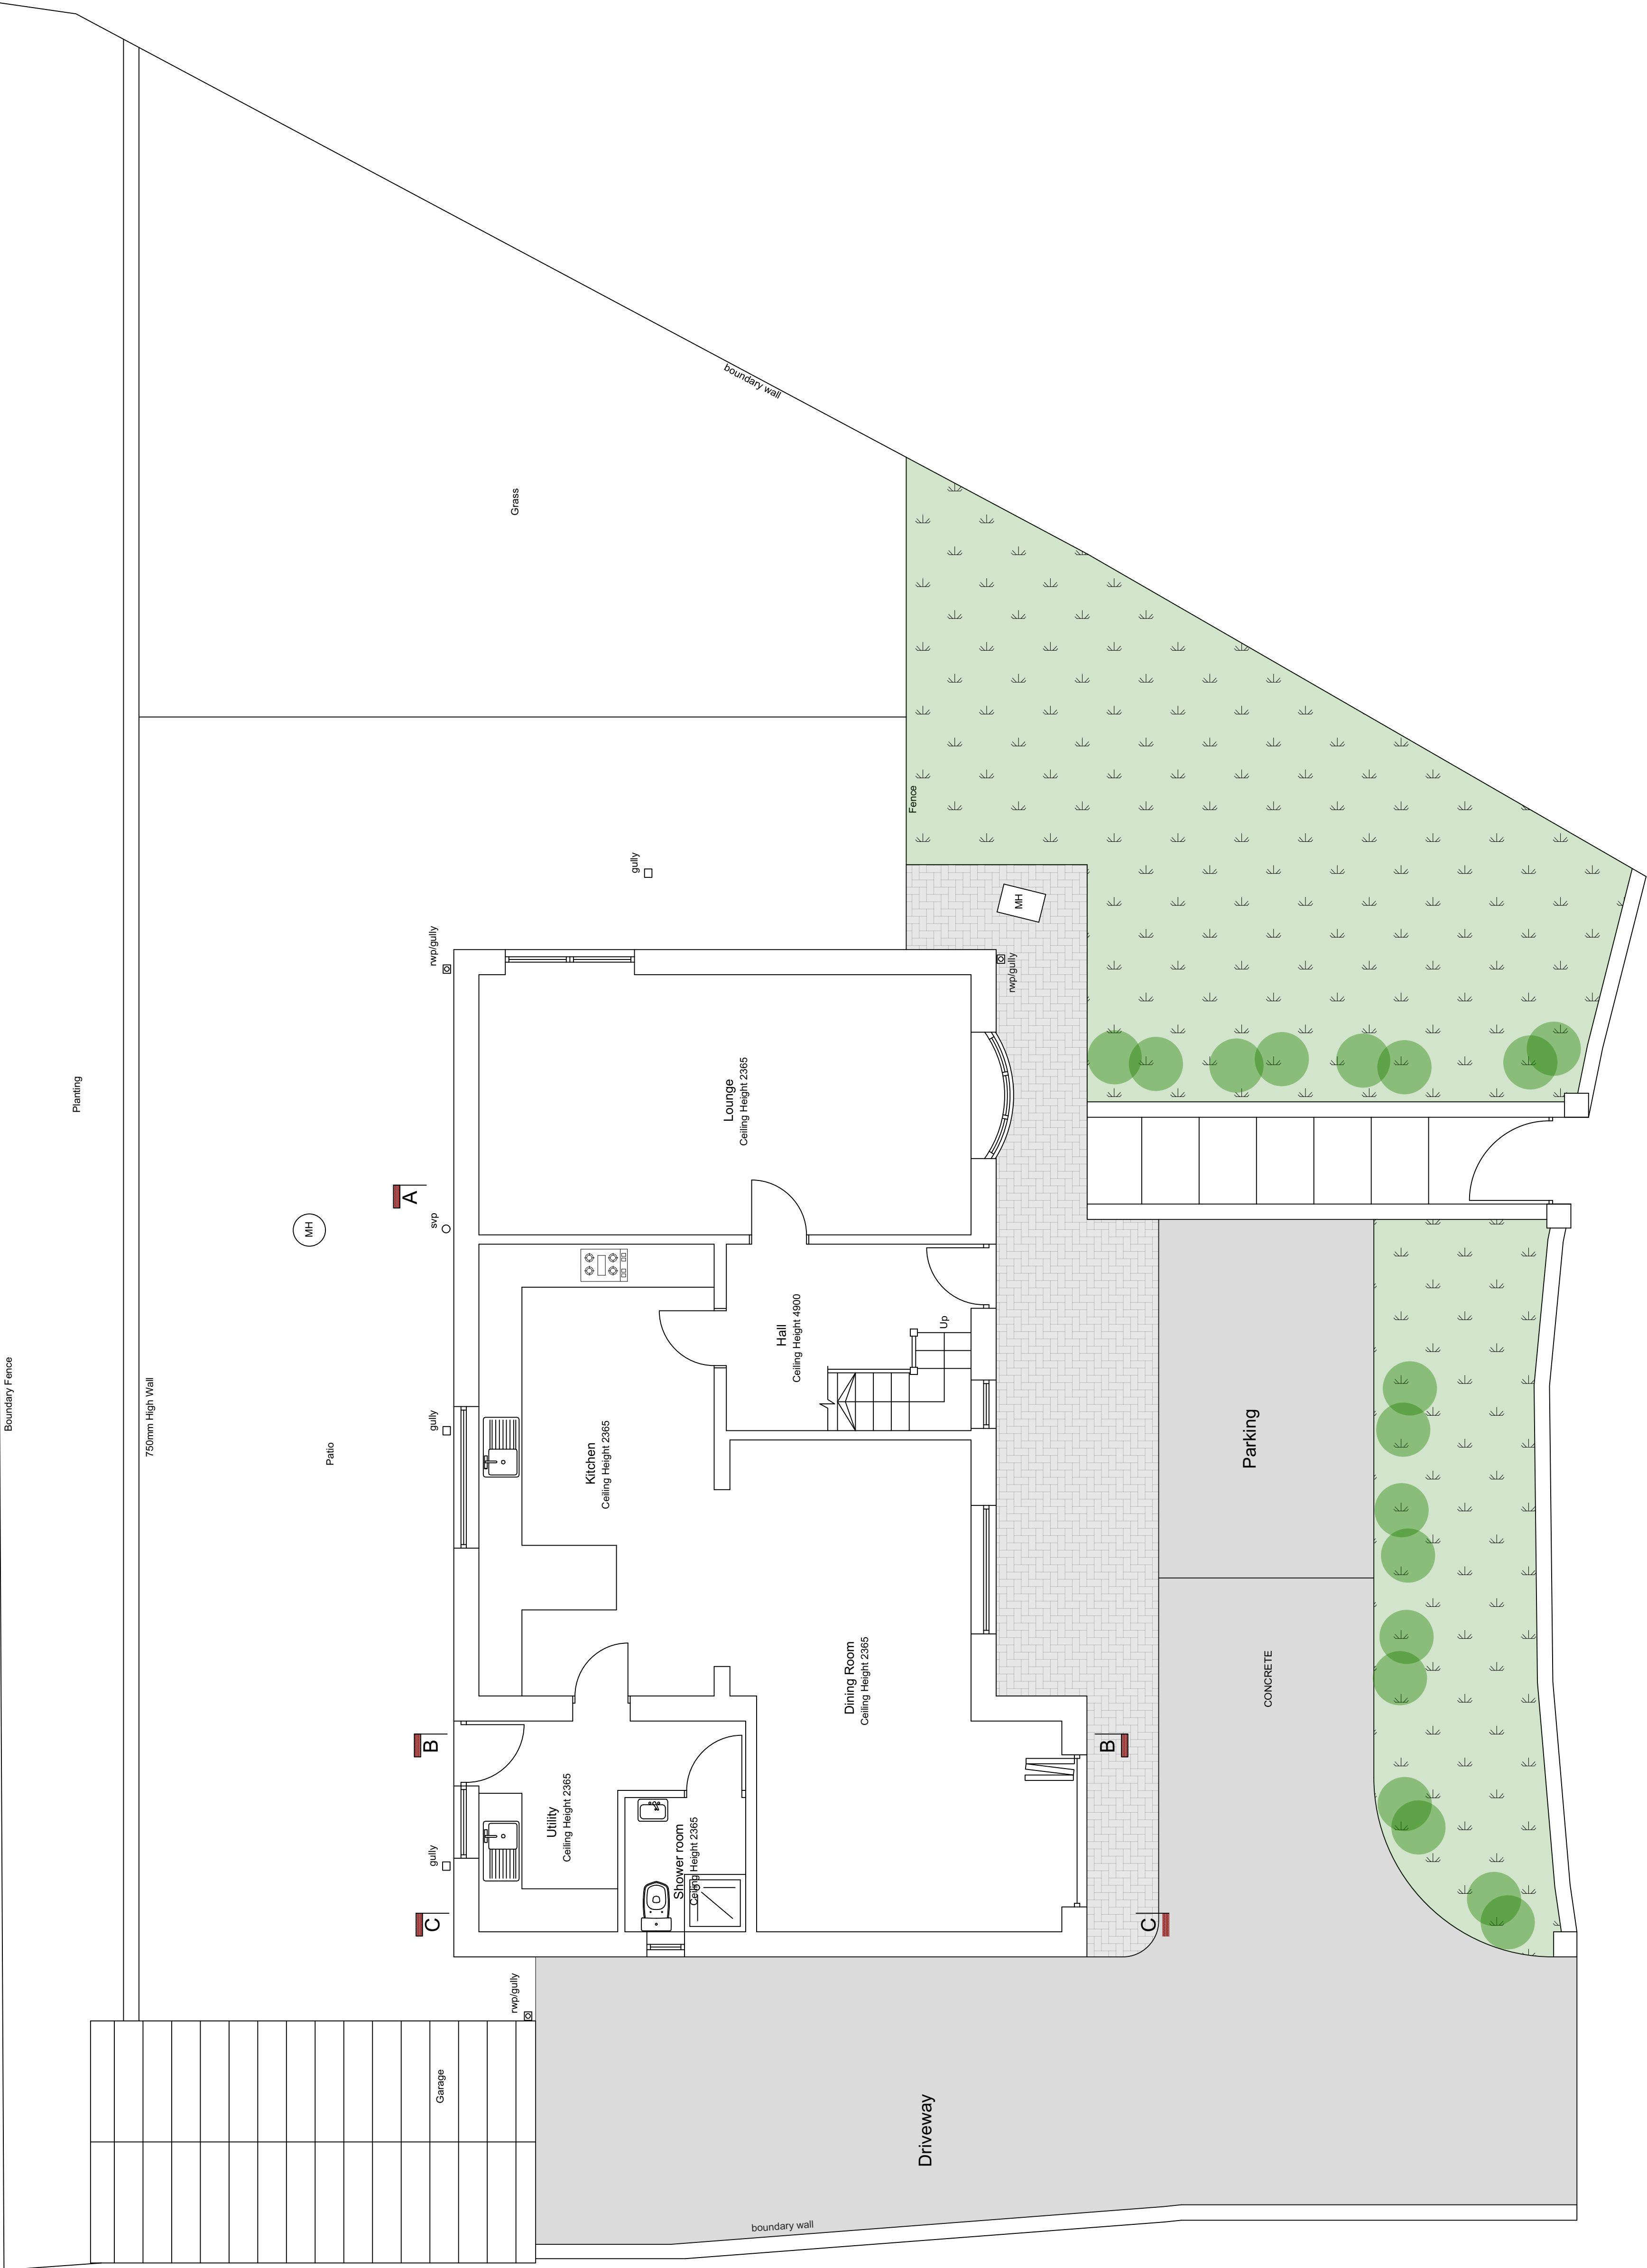


PROPOSED GROUND FLOOR

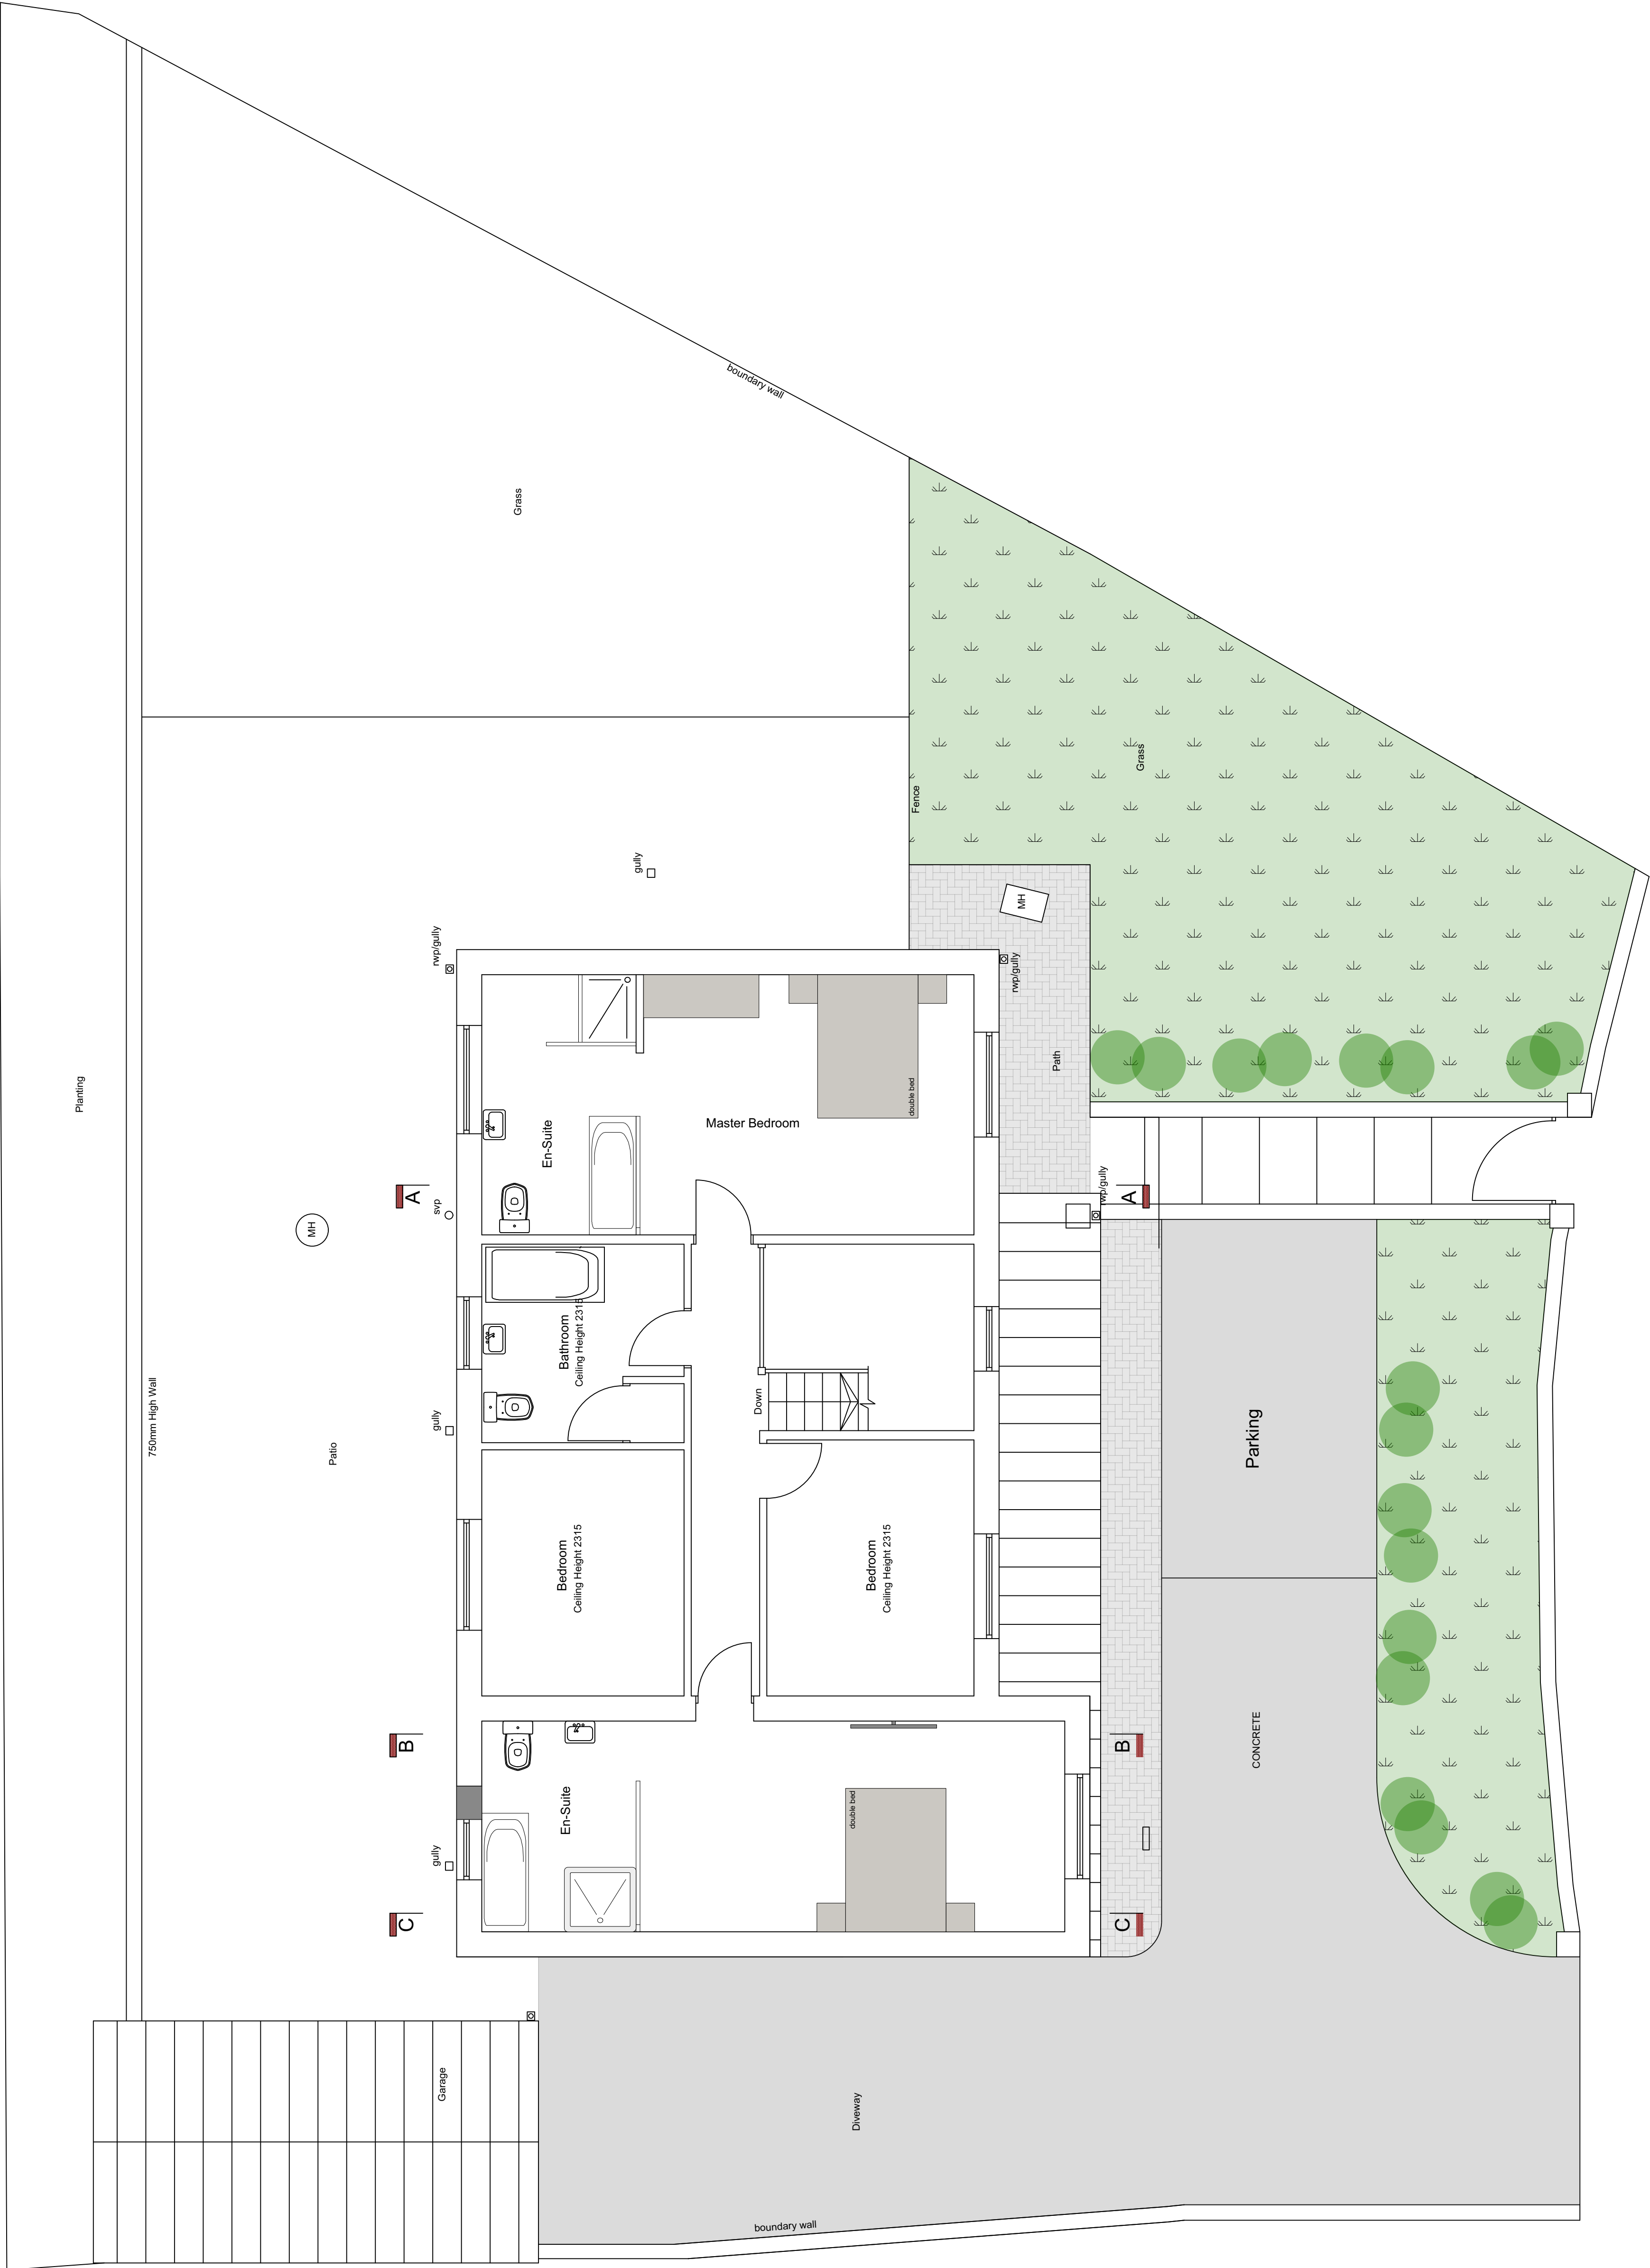

PROPOSED FIRST FLOOR



PROPOSED FRONT ELEVATION

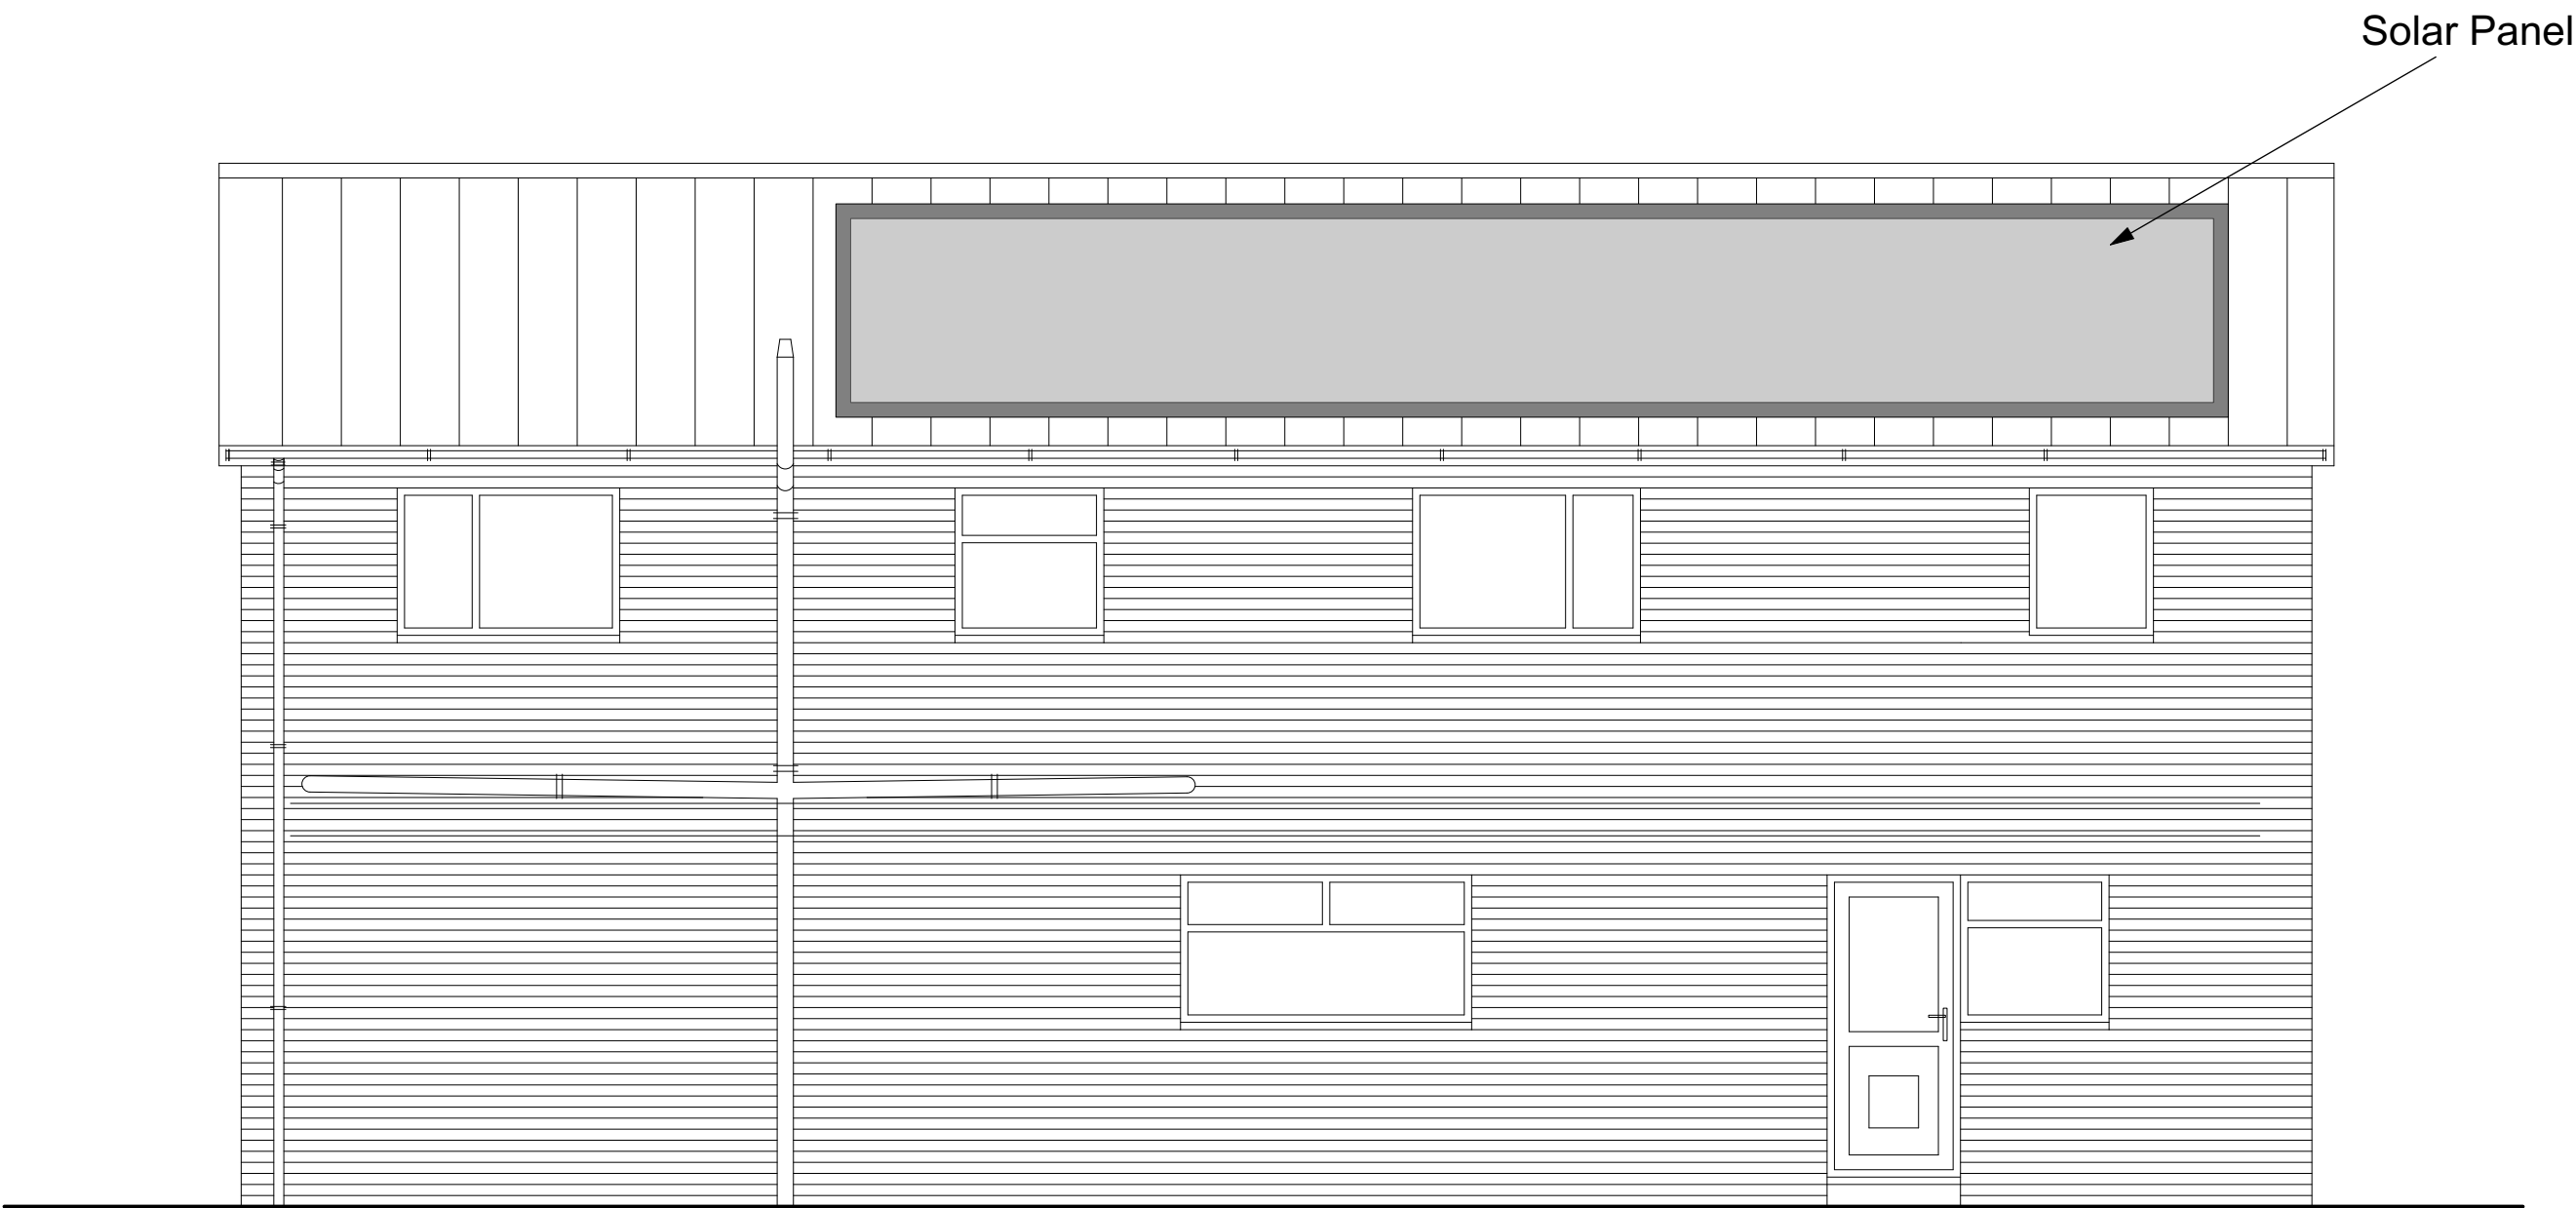

PROPOSED REAR ELEVATION




PROPOSED SIDE ELEVATION




PROPOSED SIDE ELEVATION


843.04	Section
planning 1:500/A1	Aug '22 CG
1st Floor Woodford Surplus 43 High St Merthyr Tydfil CF46 4DS 01493228853 info@georgeandco.co.uk www.georgeandco.co.uk	
DO NOT SCALE THIS DRAWING ©George and Co.	

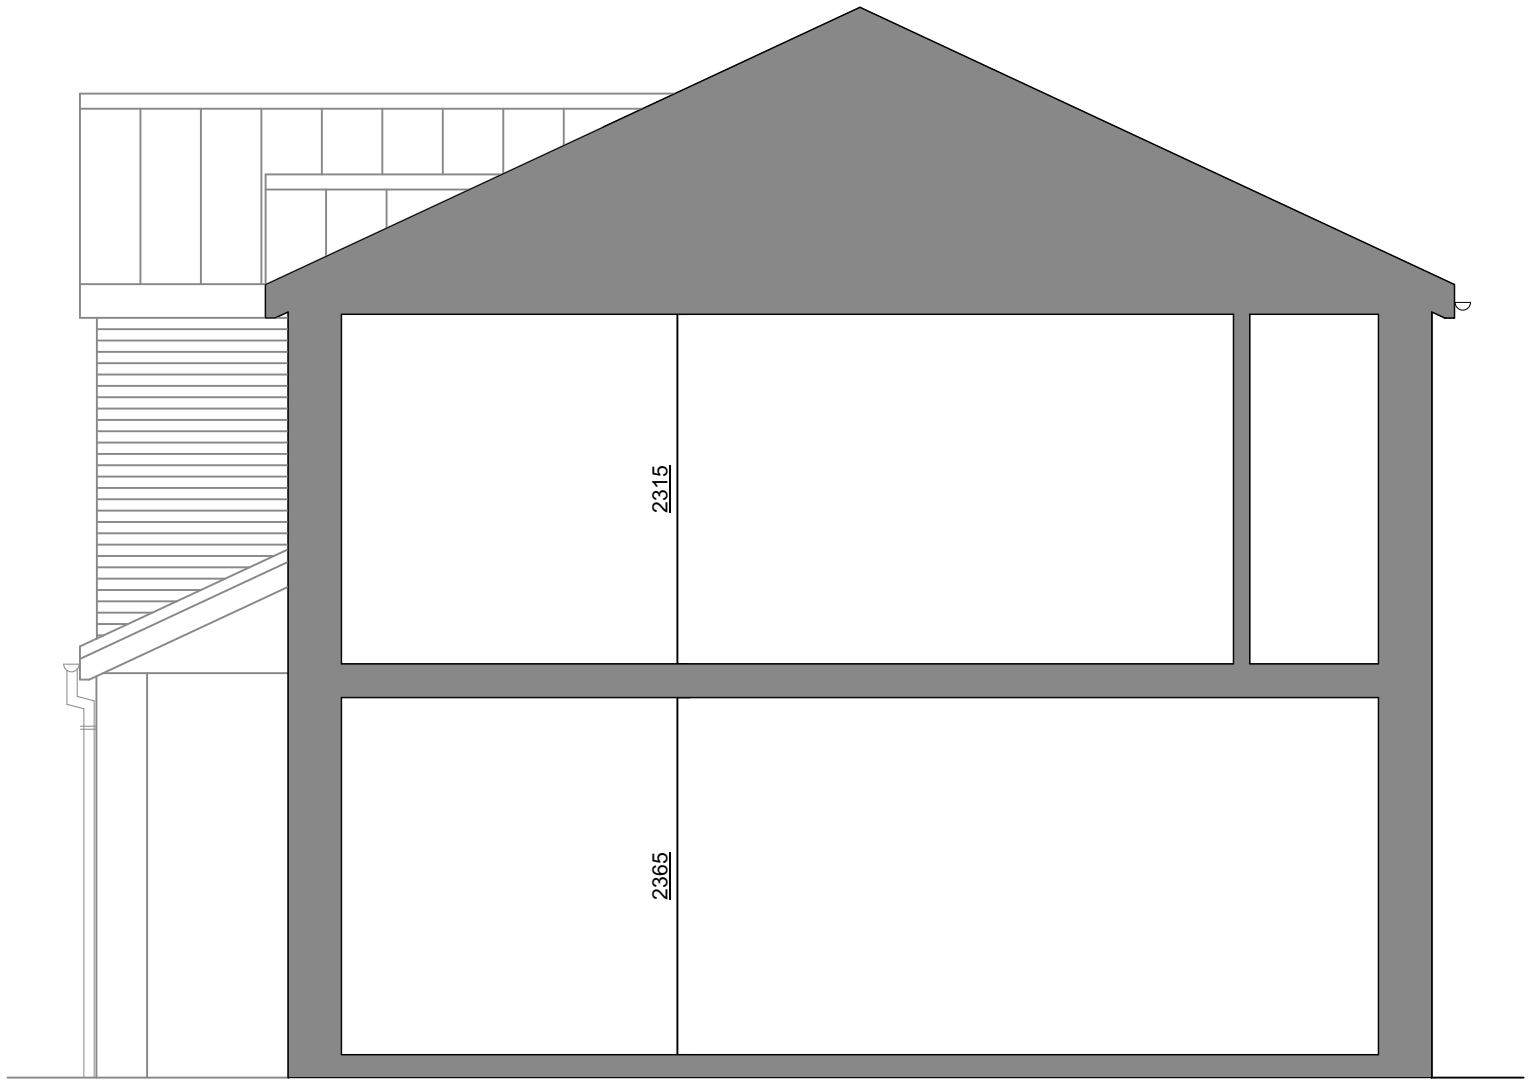

SECTION A-A

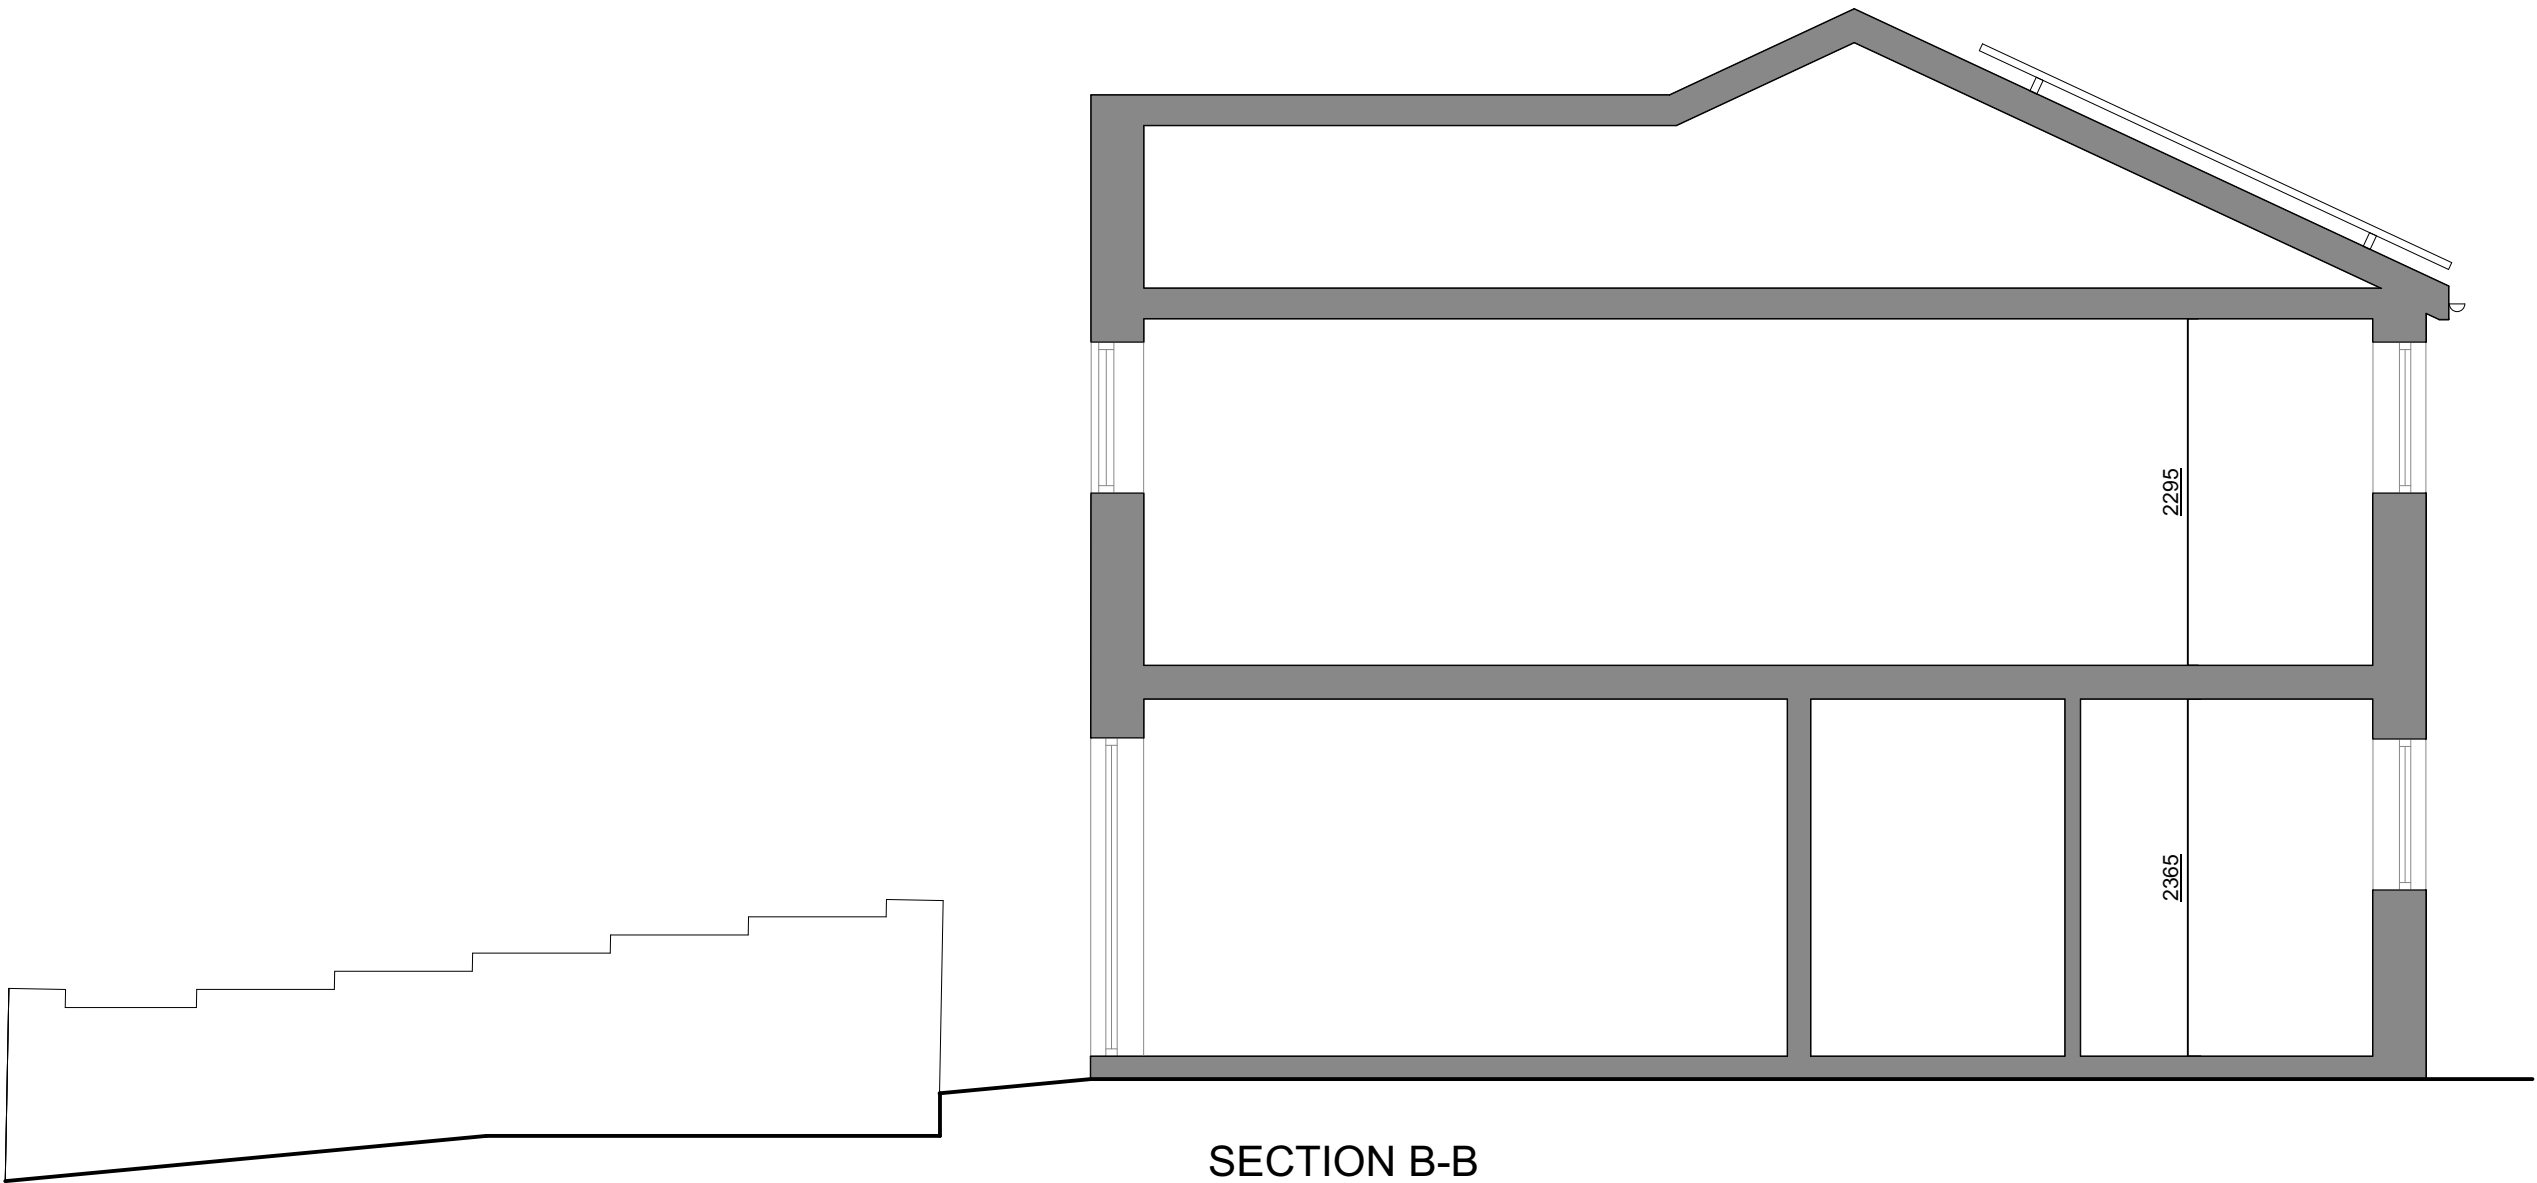


SECTION B-B

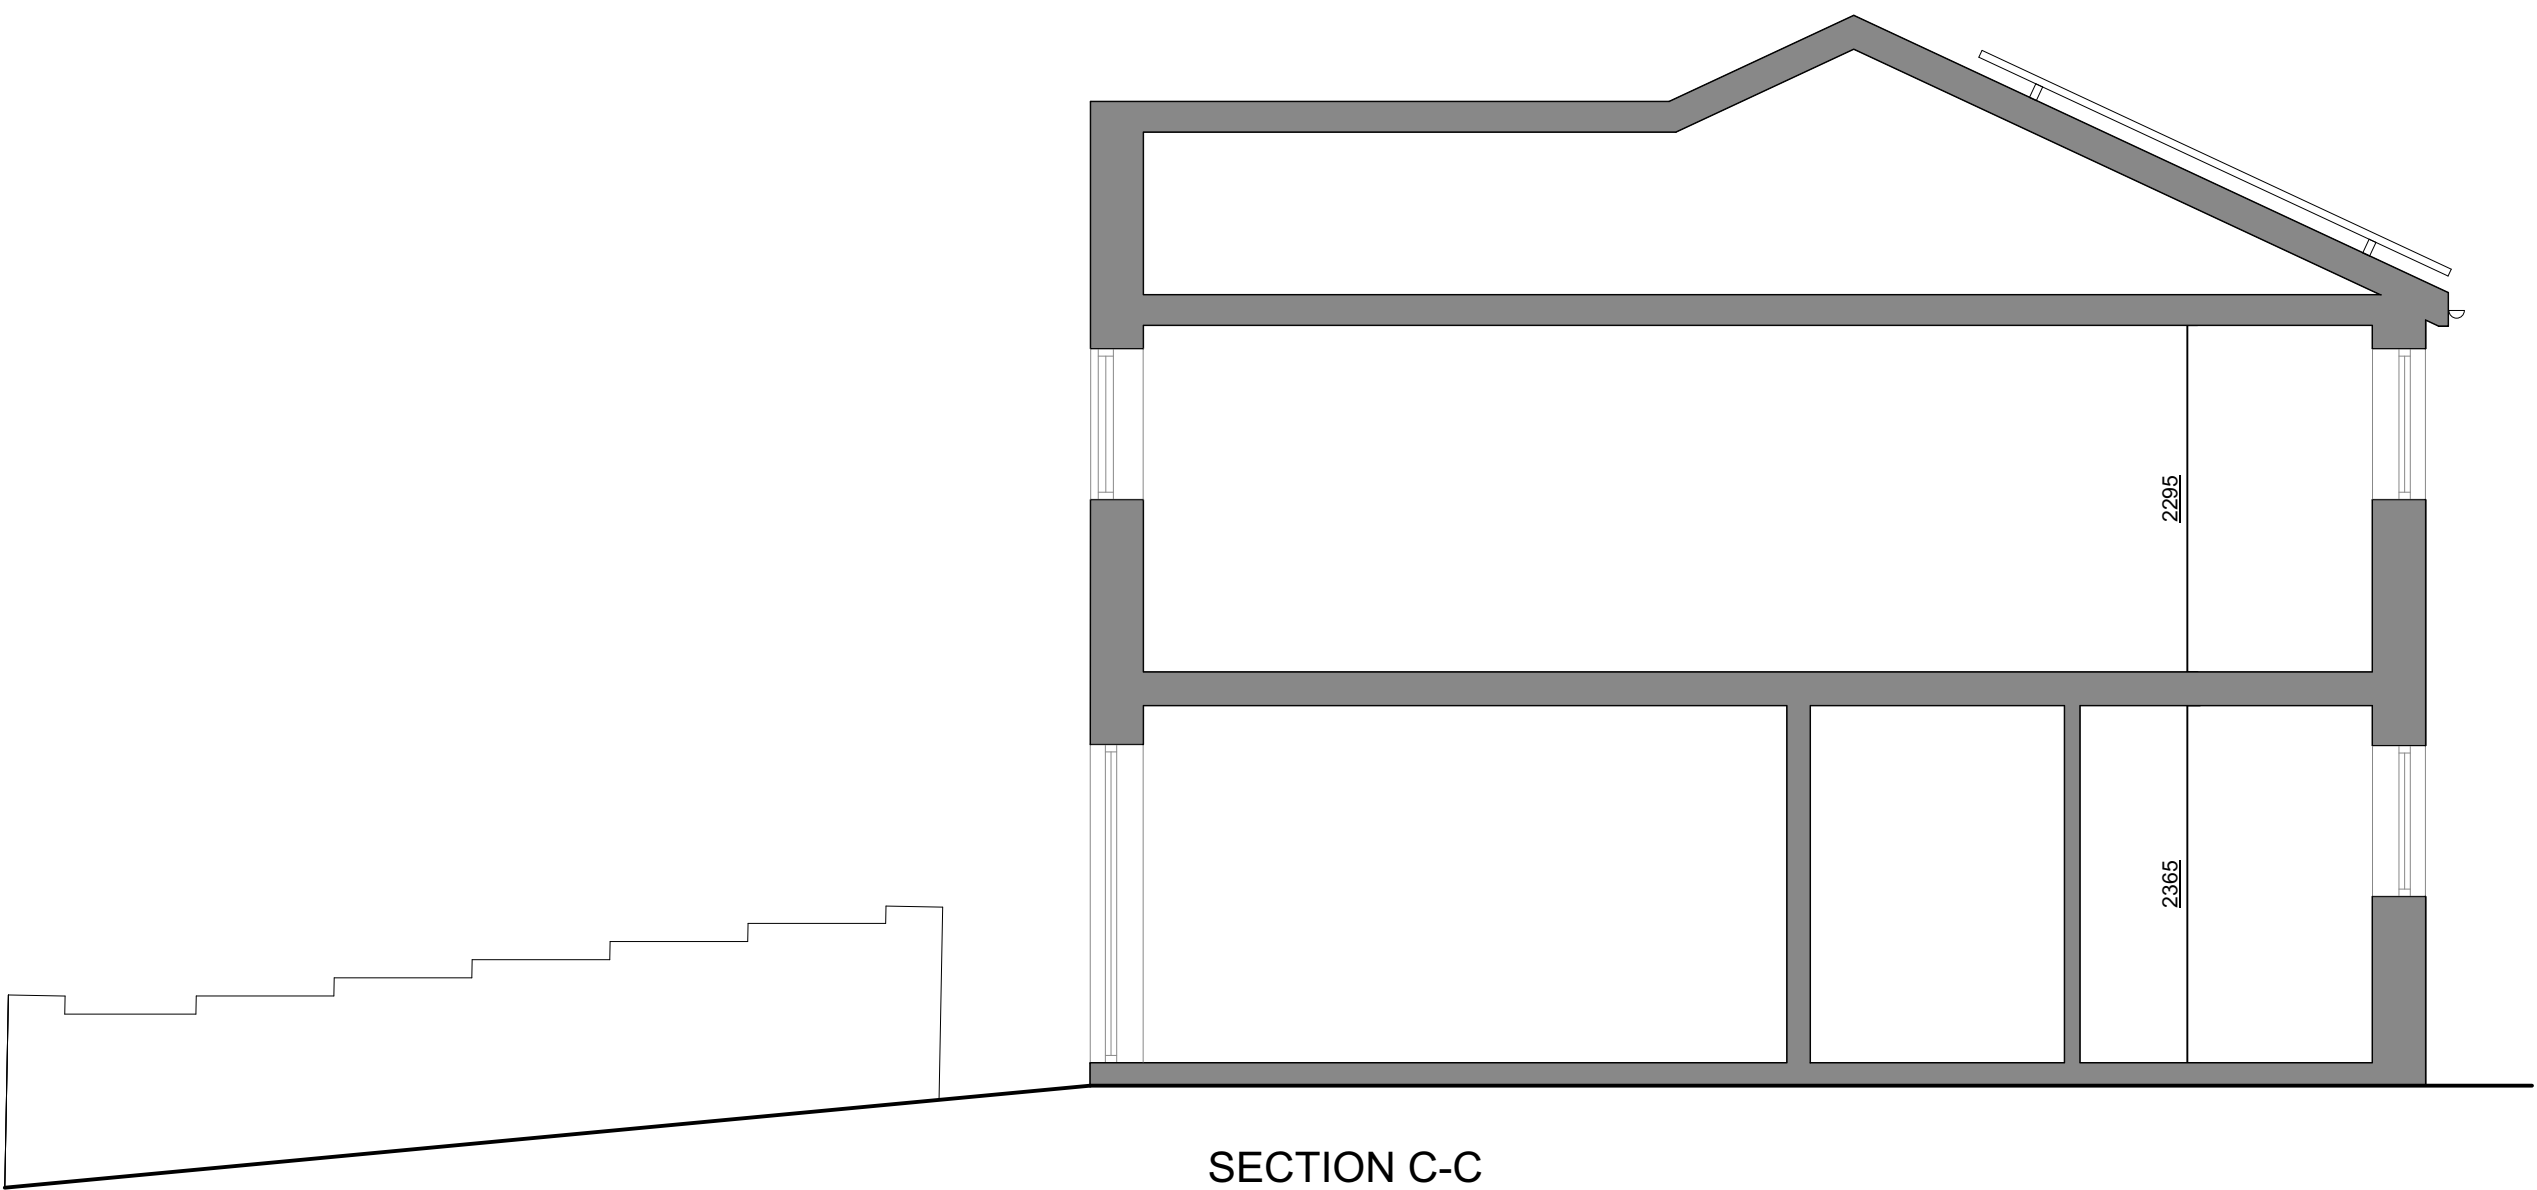


SECTION C-C




EXISTING FRONT ELEVATION

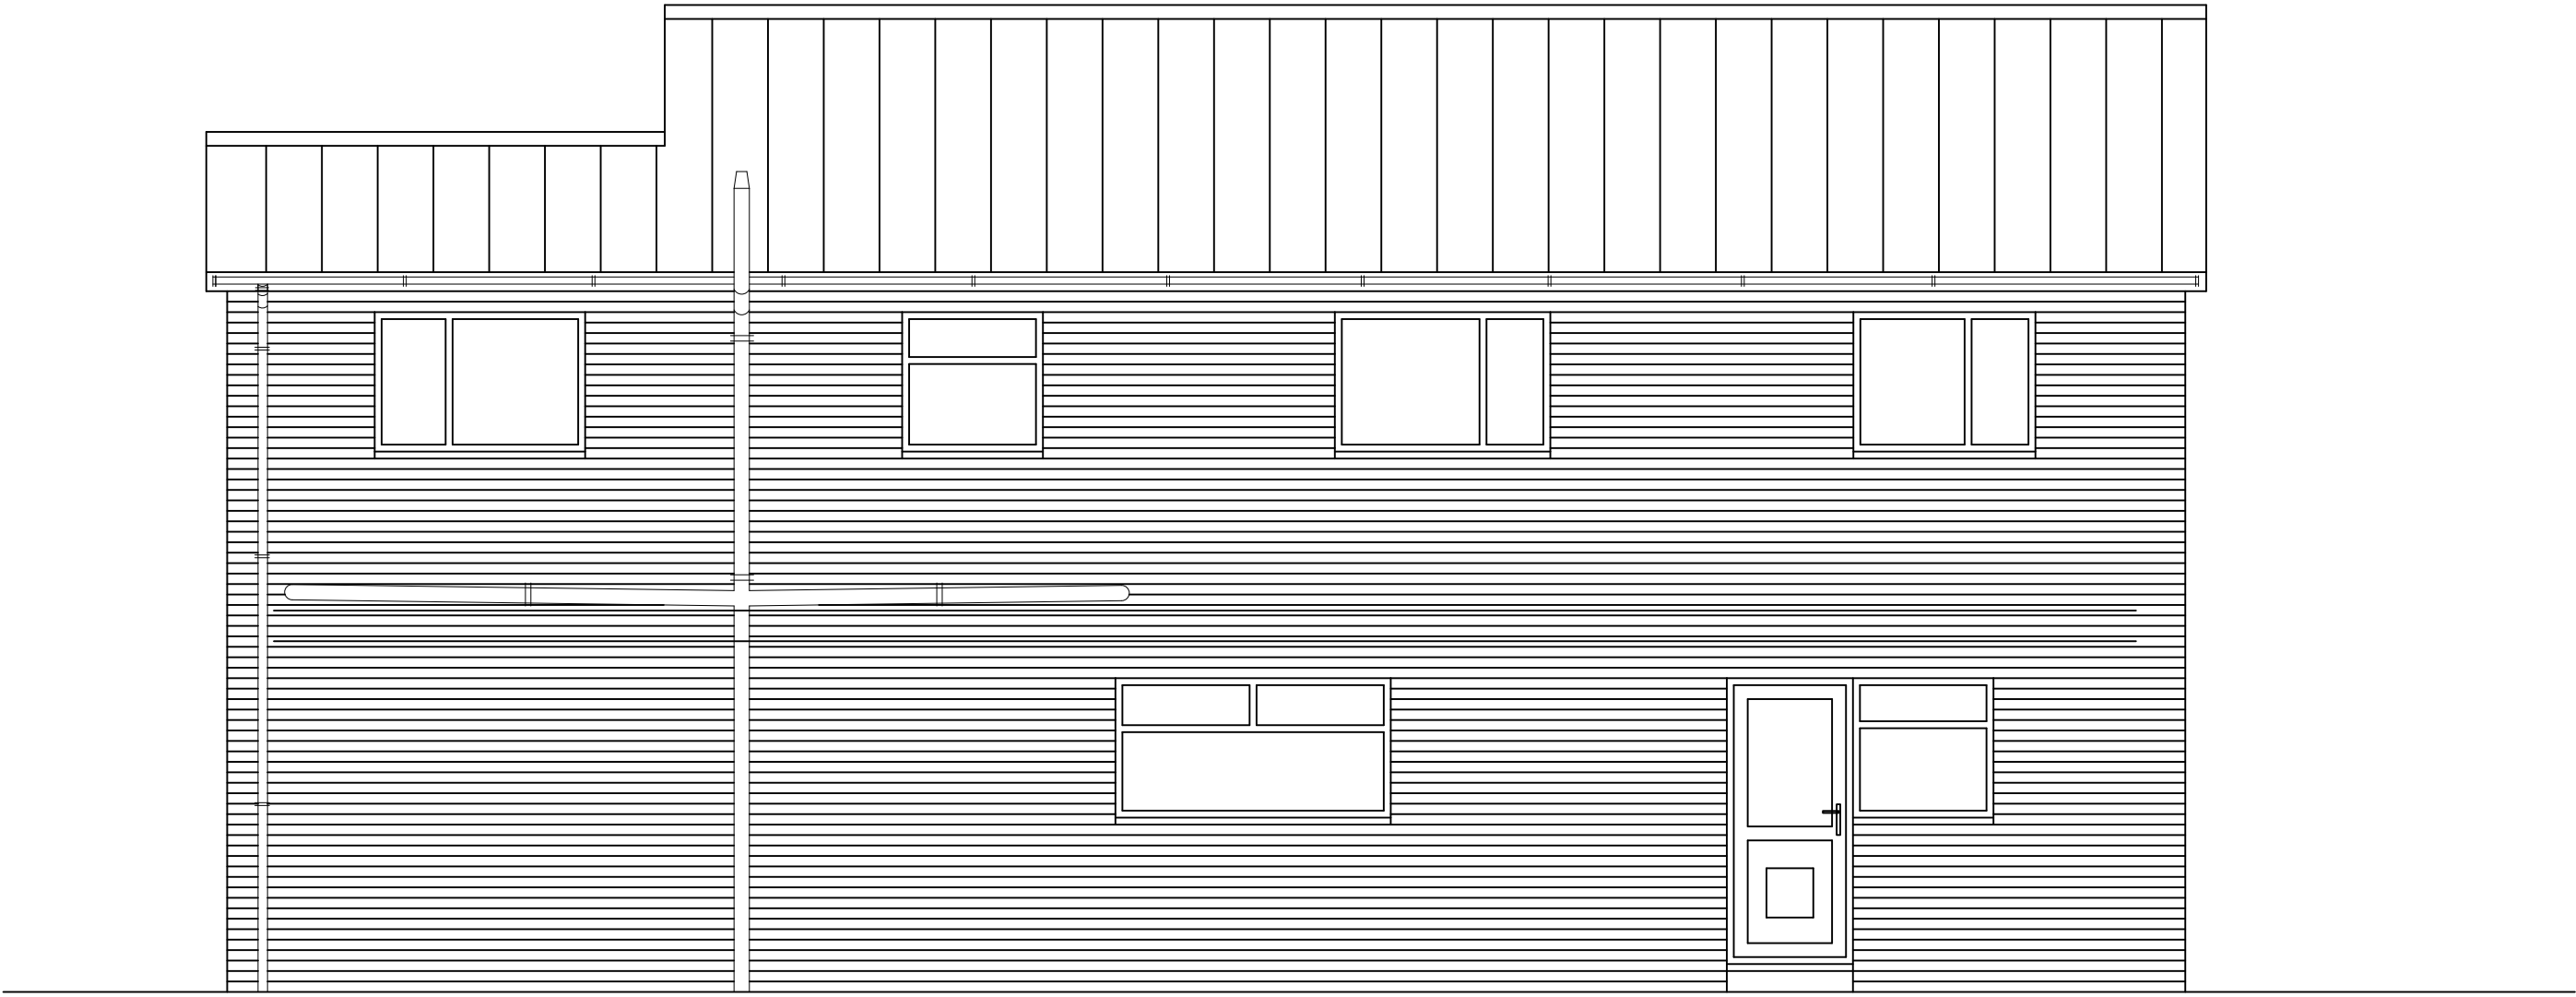


EXISTING REAR ELEVATION

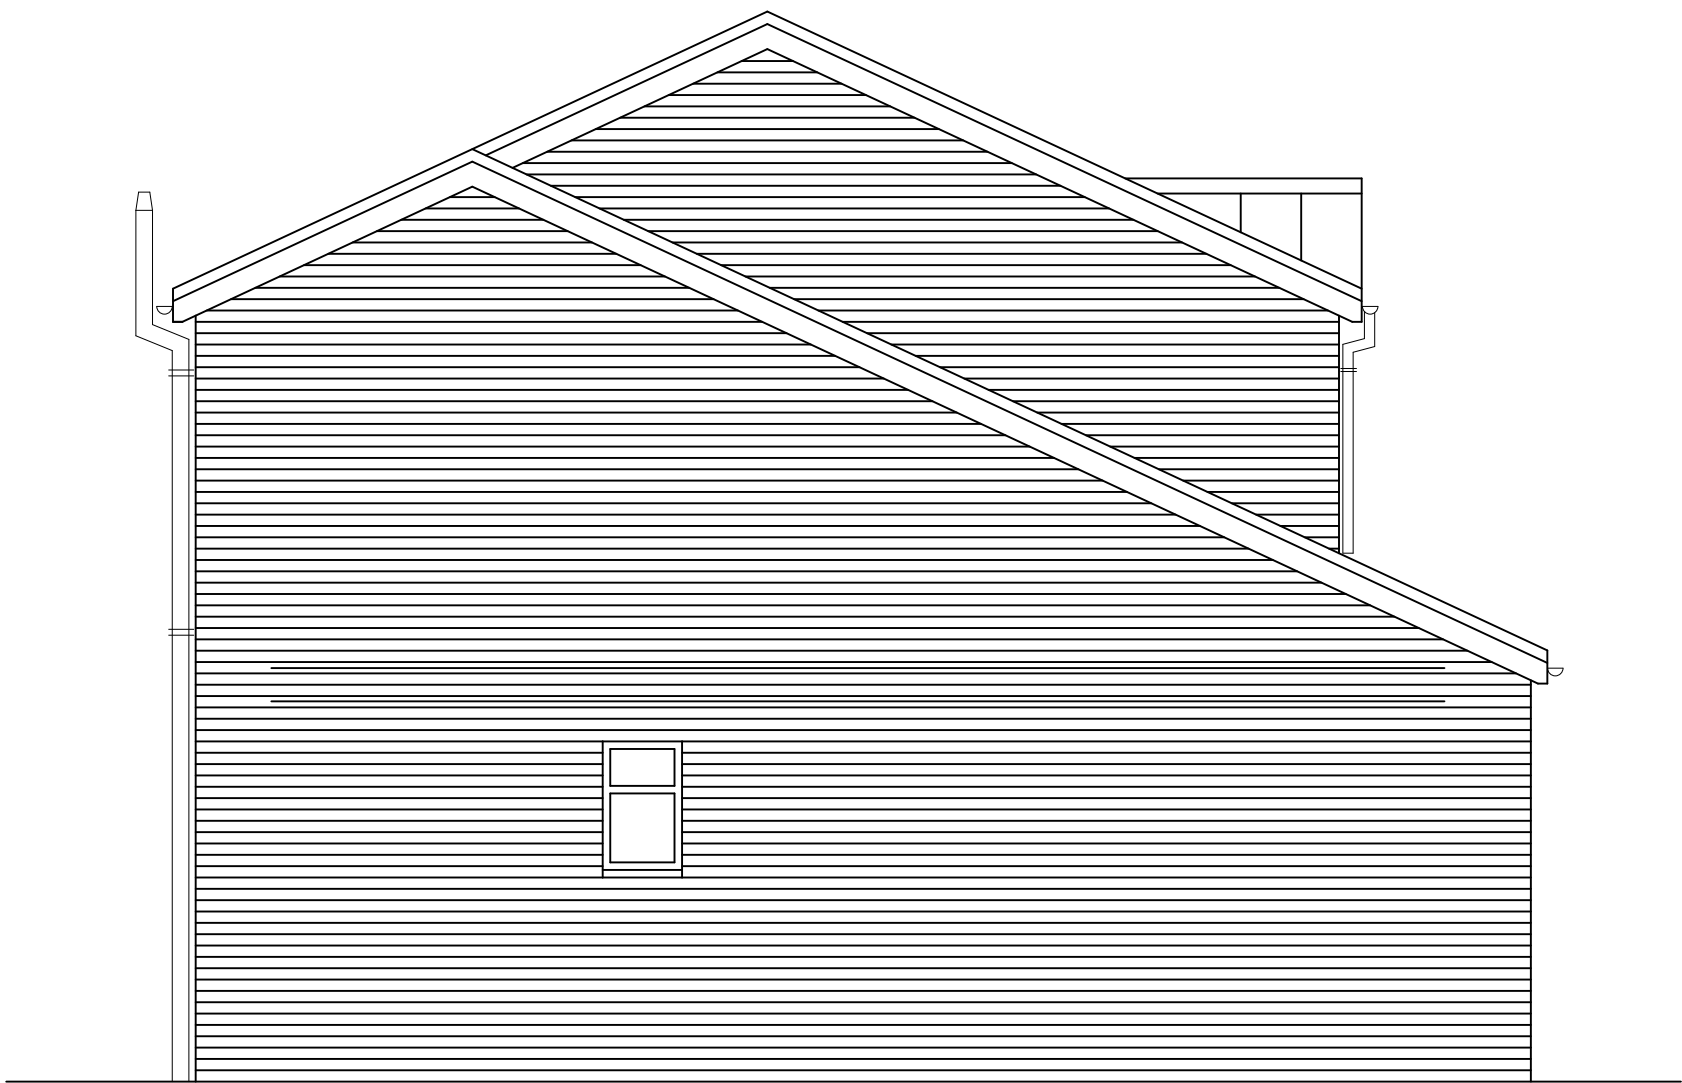


EXISTING SIDE ELEVATION

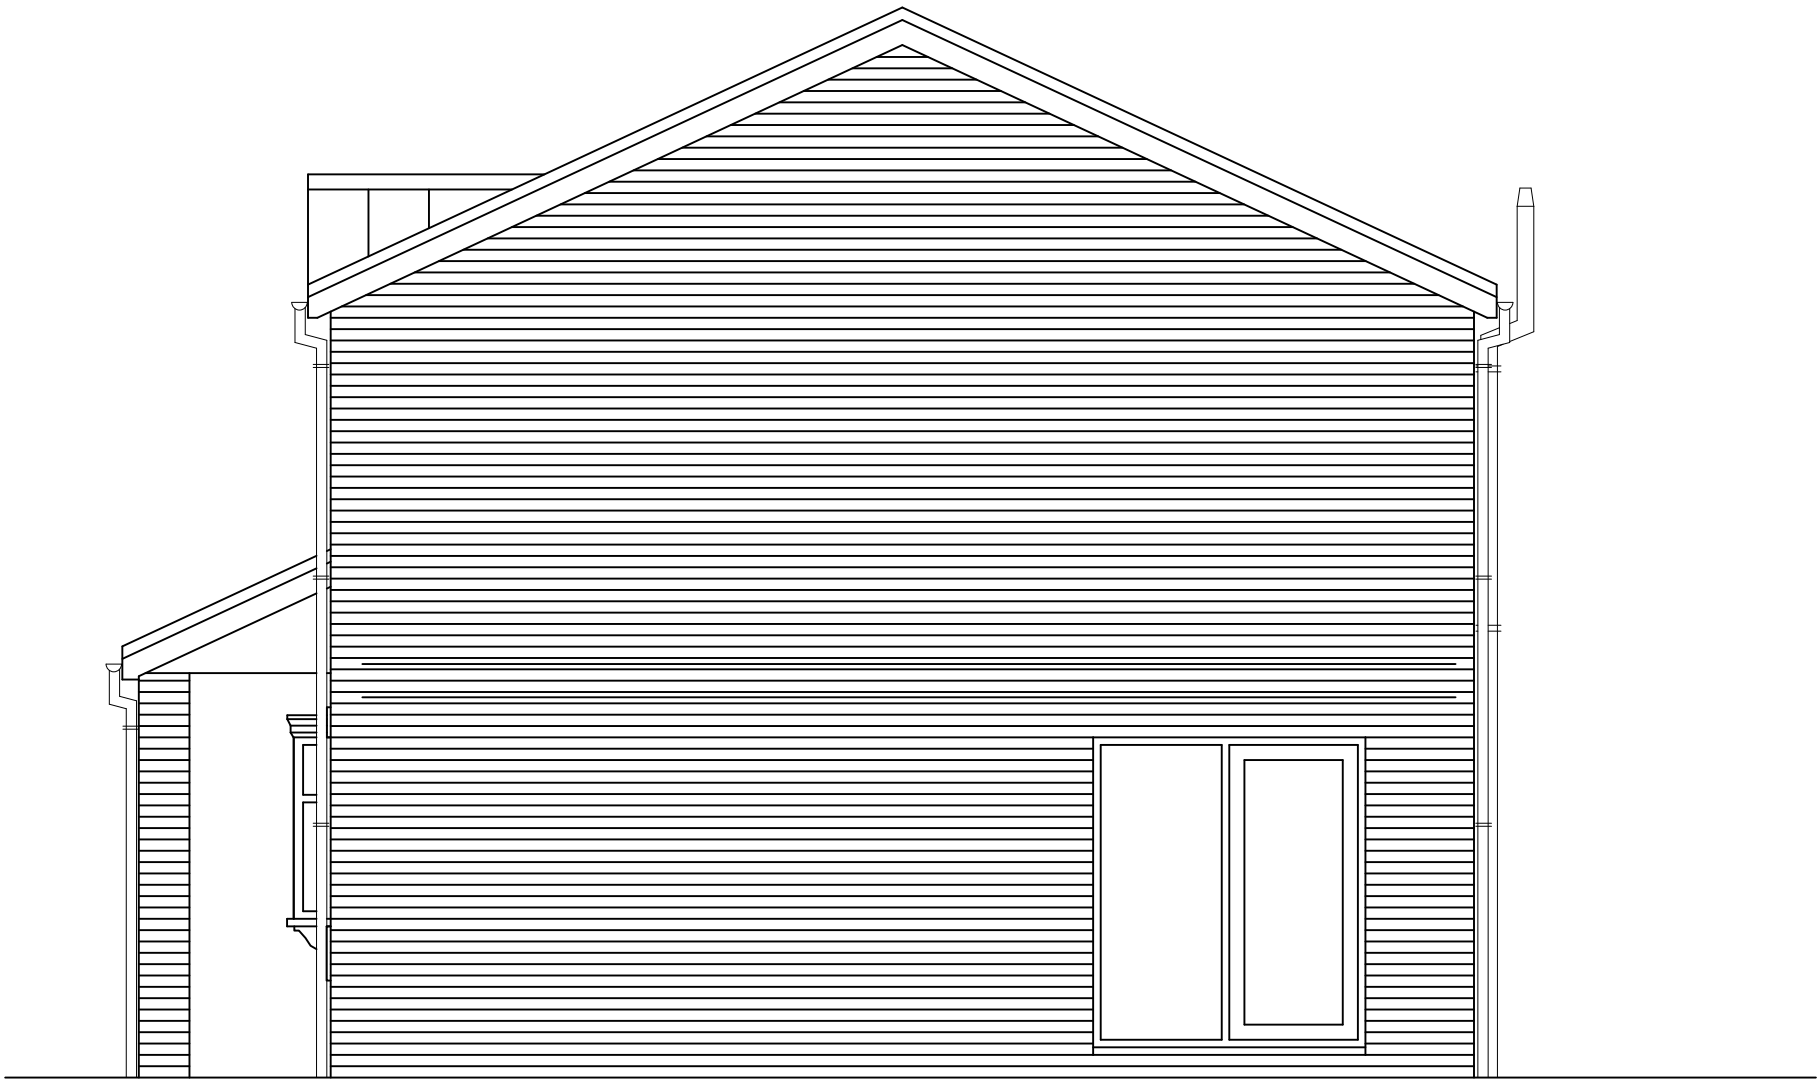

EXISTING SIDE ELEVATION

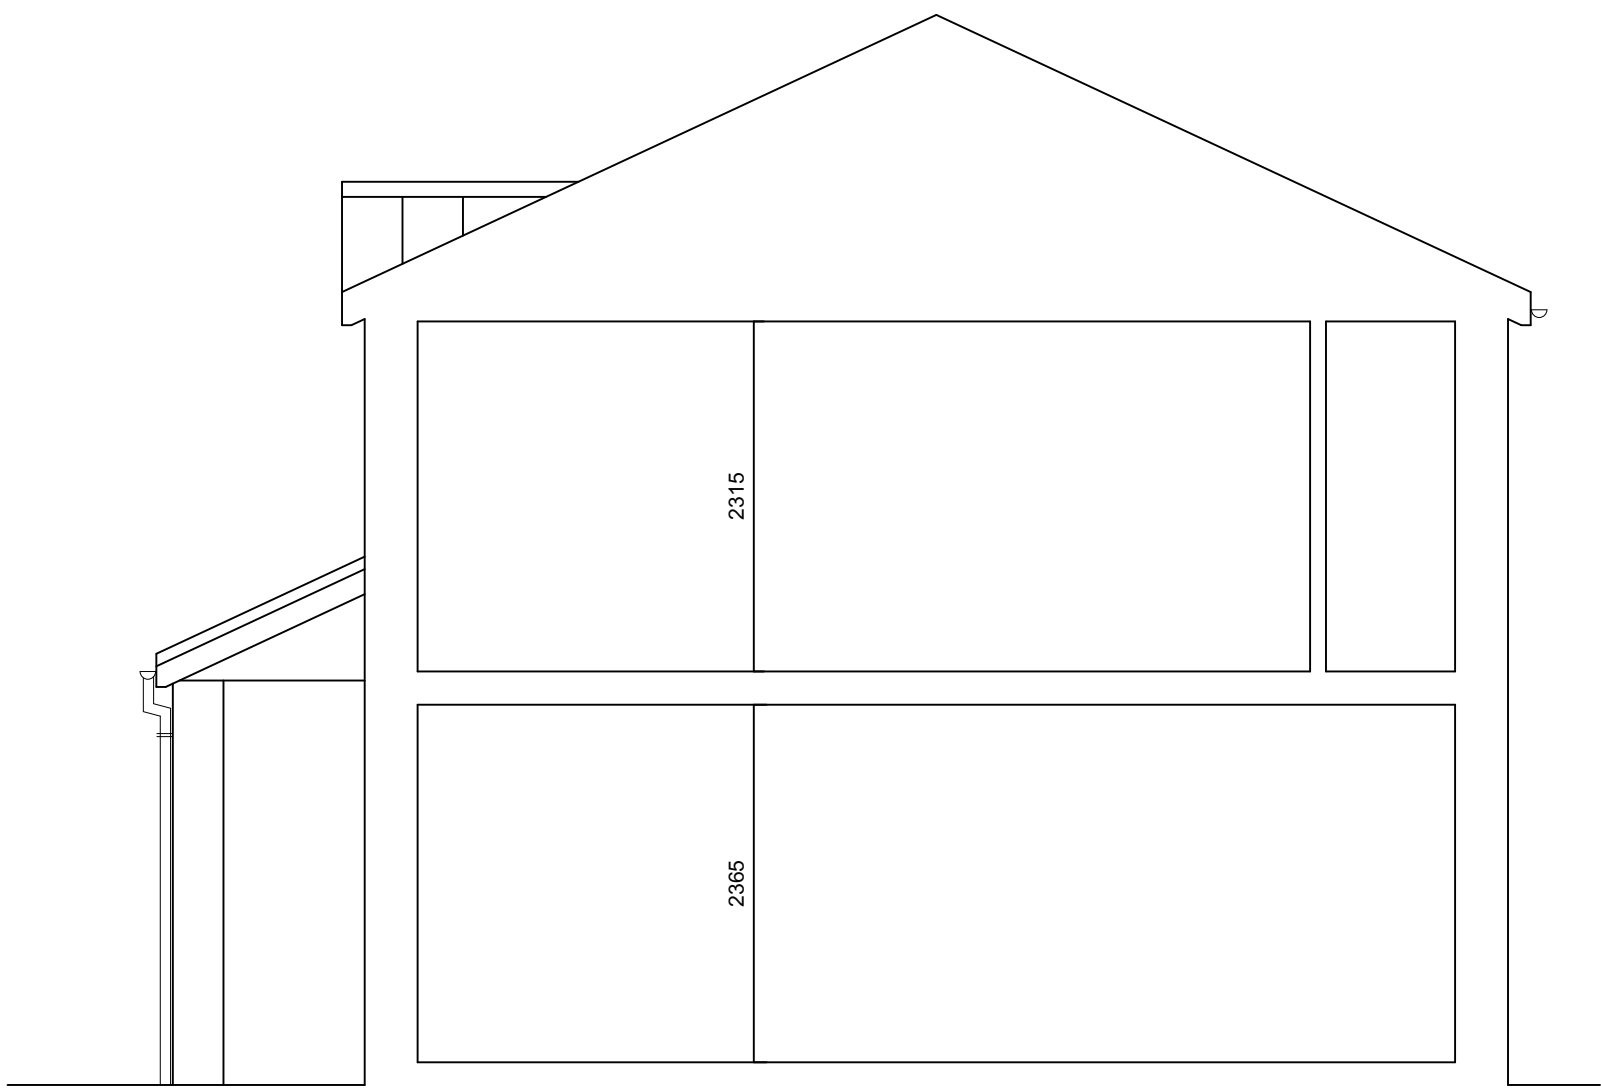

SECTION A-A

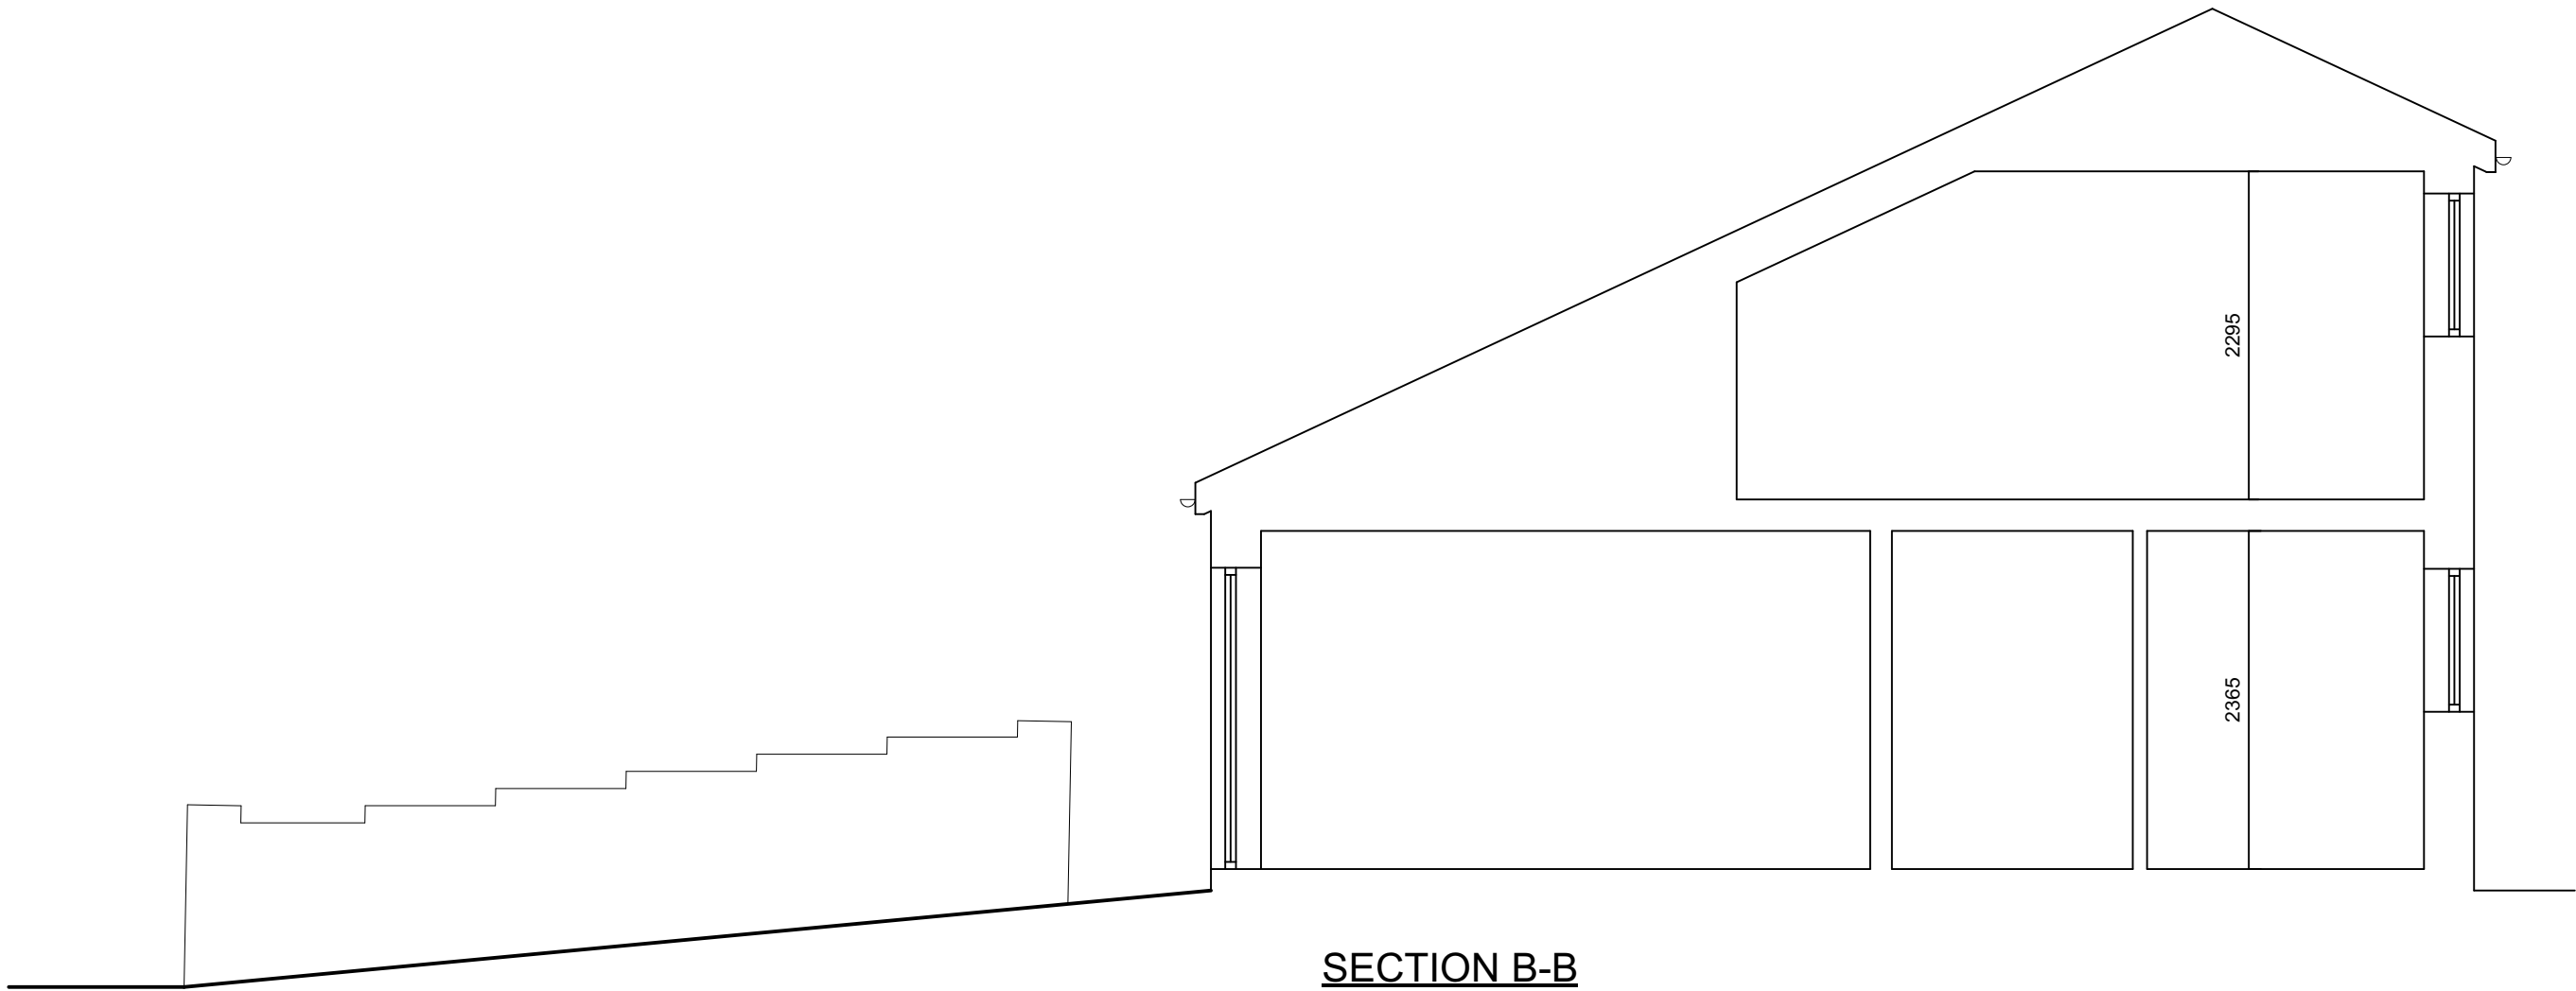

SECTION B-B

