




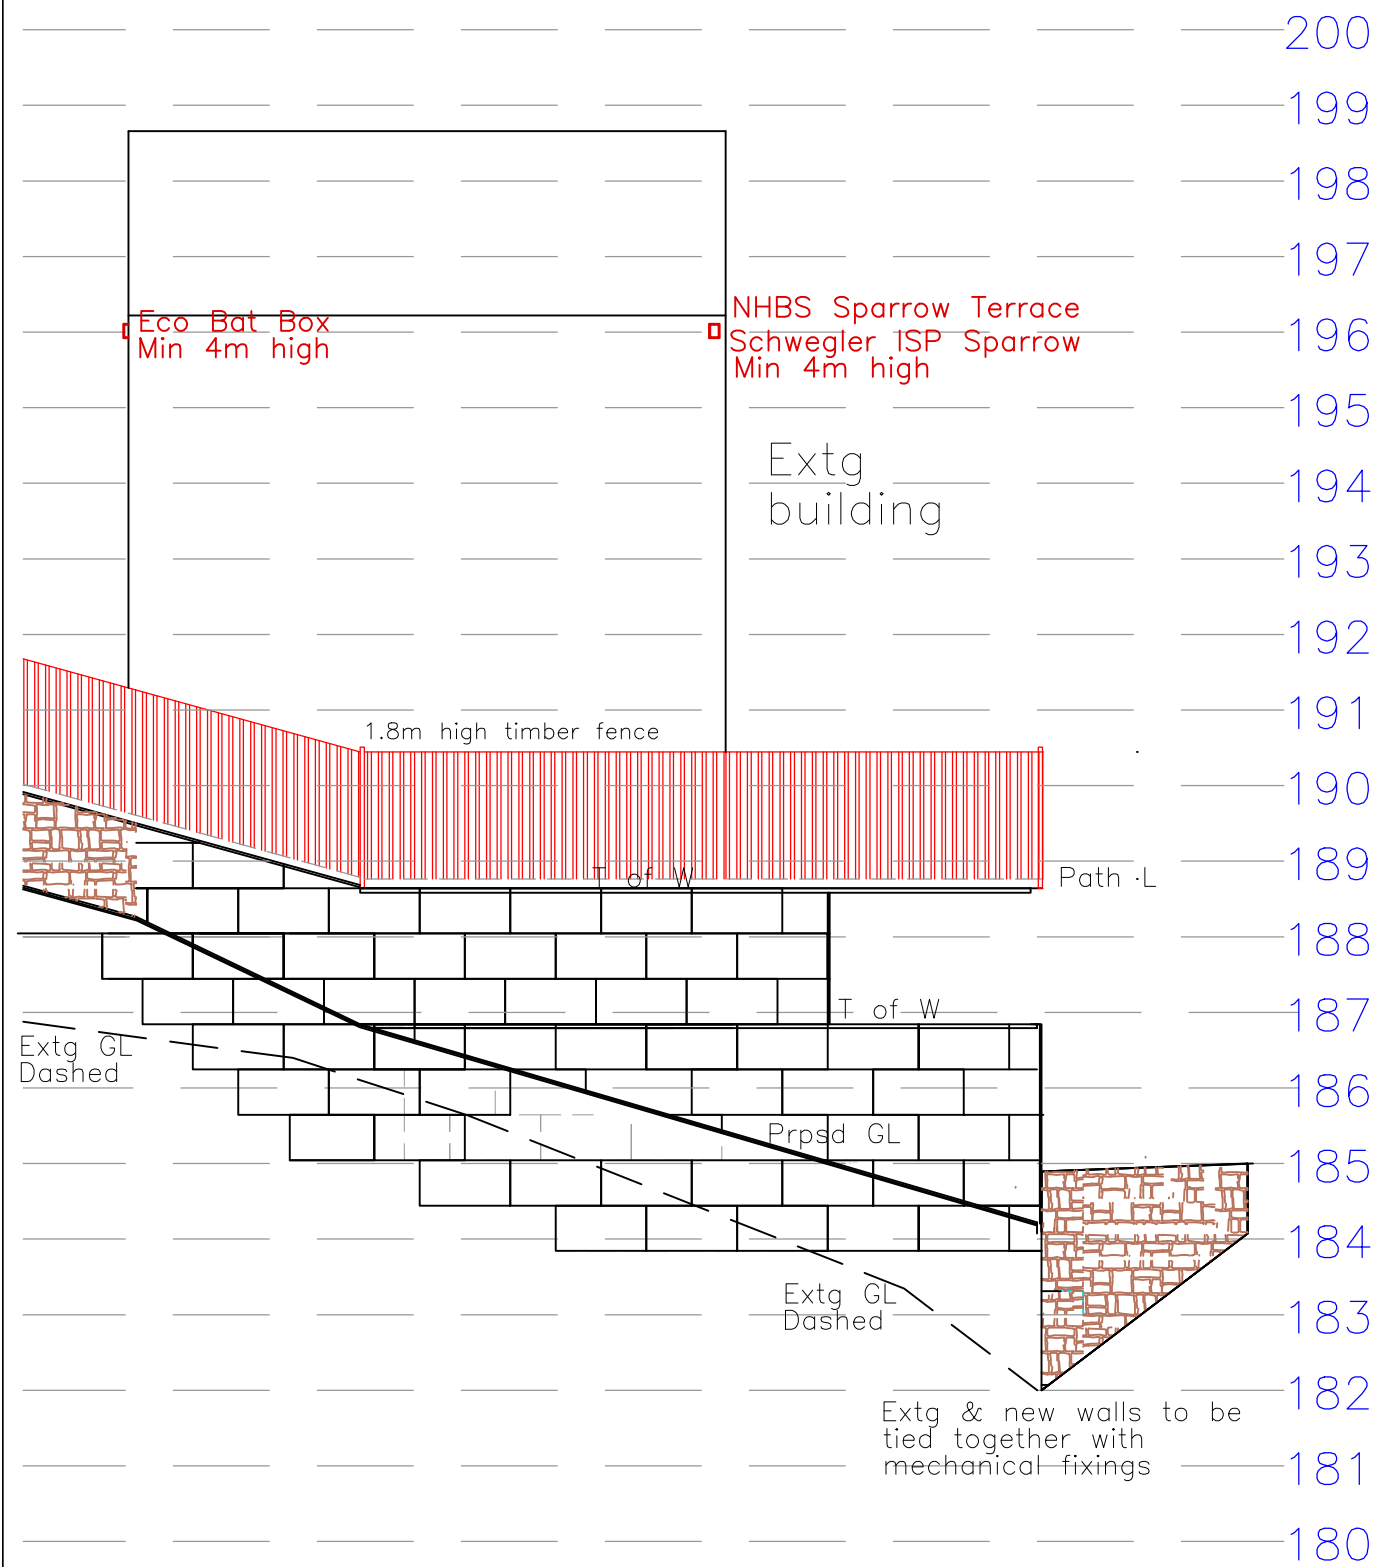


Proposed Section C-C
1:100

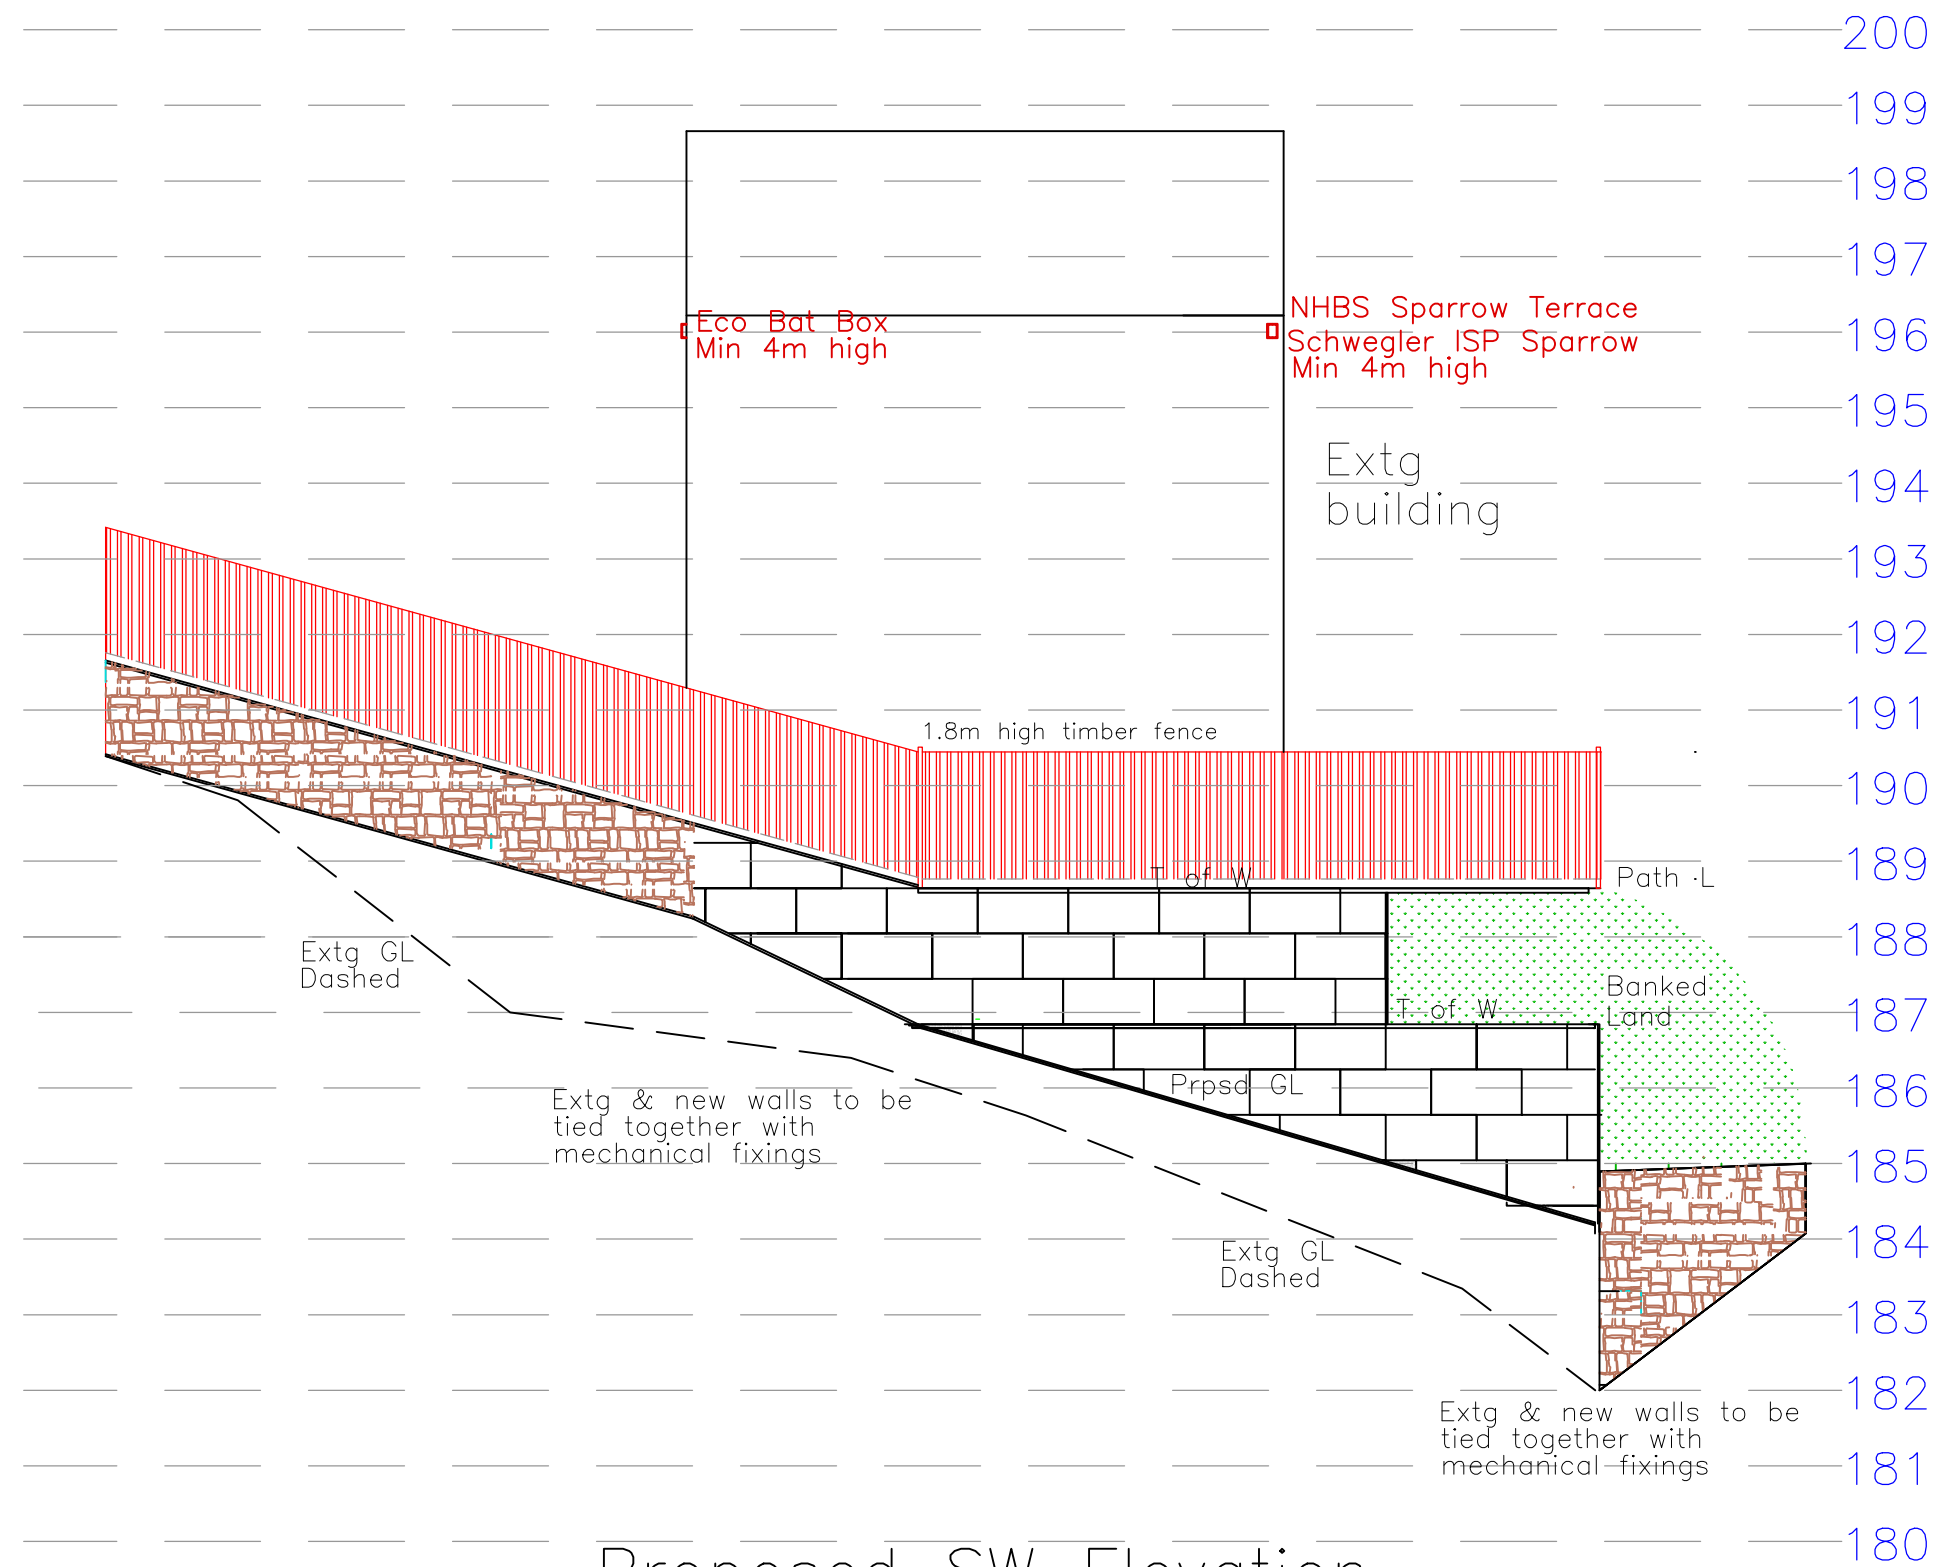

Proposed SW Elevation
1:100

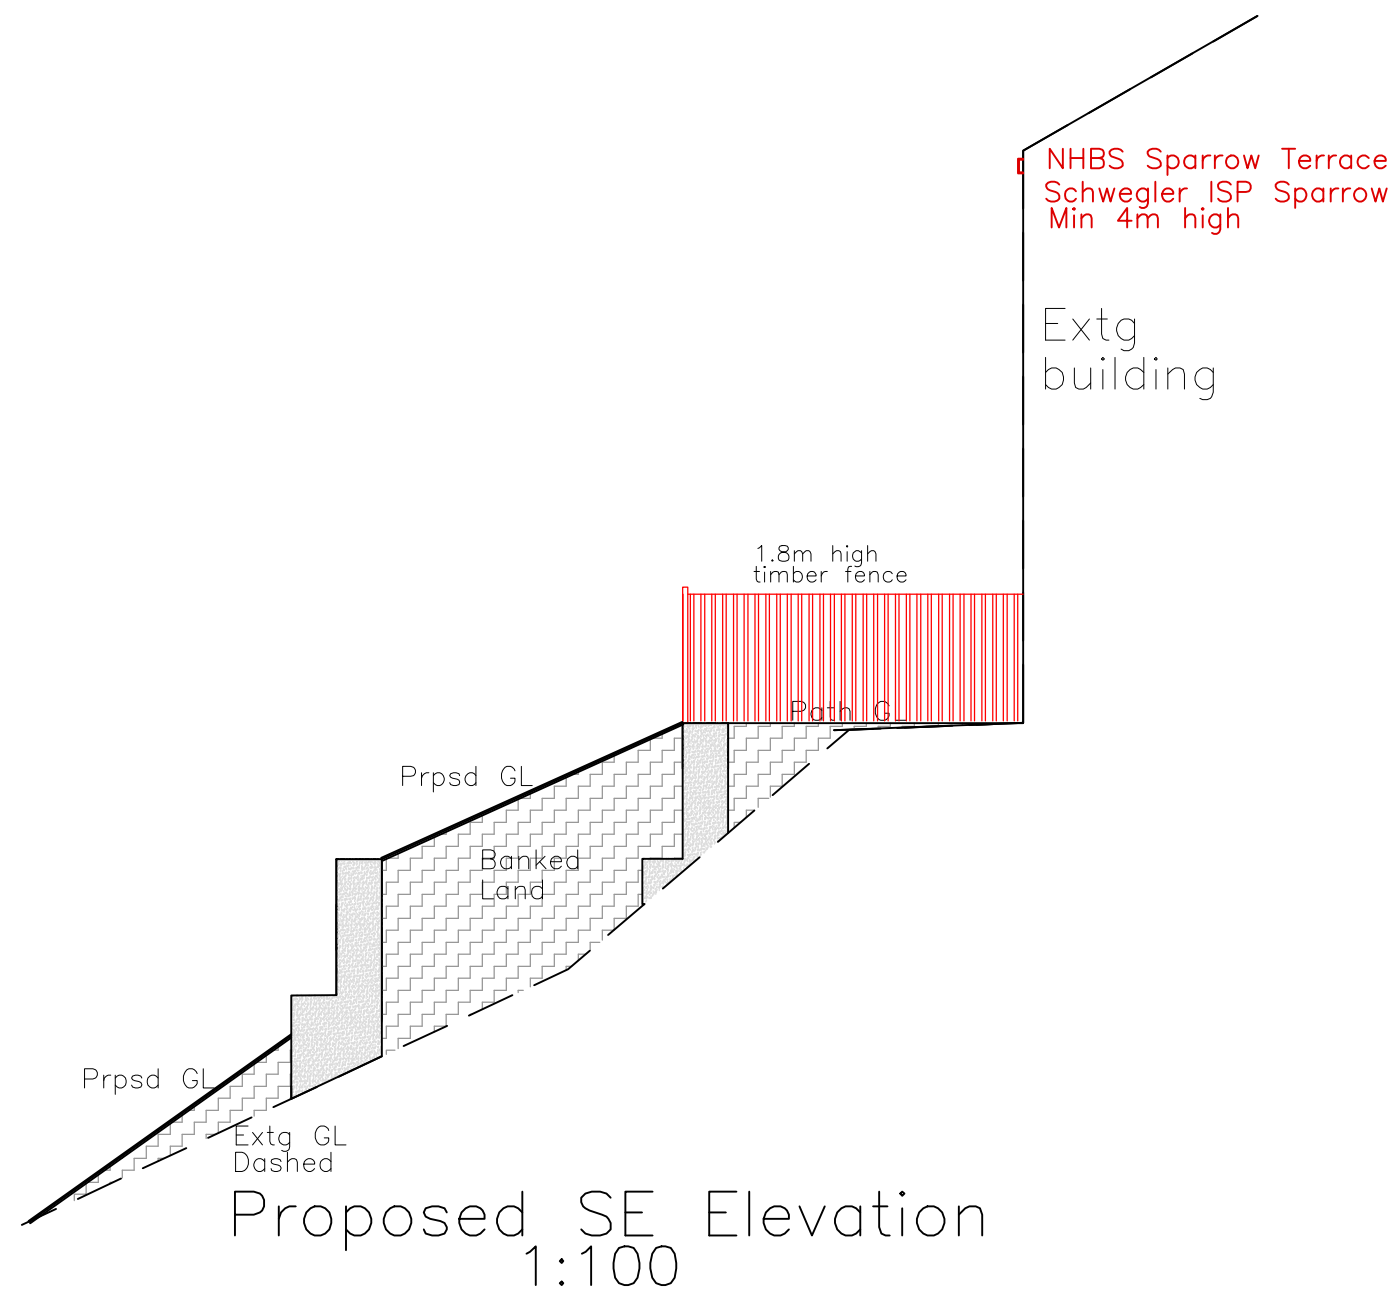

Proposed SE Elevation
1:100

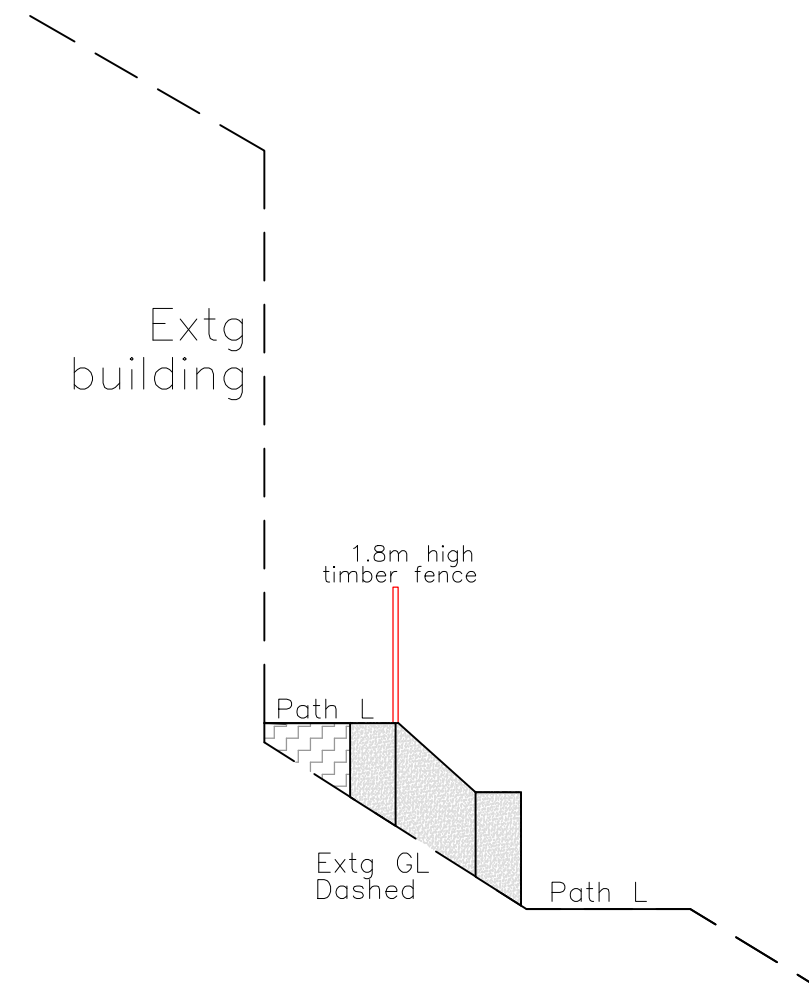

Proposed NW Elevation
1:100

Notice needs to be served regarding
THE PARTY WALL ACT i.e.
Excavation of adjacent founds

			
Utopia Design Architectural Services			
Building Planning Application Support Paul Thomas: BSc (Hons) Tel: 01685 559230. Mob: 07908 725065			
Issued Only for Purpose Indicated			
Drawing Status: FOR PLANNING PURPOSES ONLY			
Address			
The Grawn Takeaway 19 Brecon Road Merthyr Tydfil CF47 8NR			
Project			
Retaining Works with Associated Re-profiling of Land & New Boundary Treatments			
Drawn by	Date	Paper	
PT	SEPT 24	A2	
Title		Scale	
Proposed Section and Elevation		1:100	
		Drwg No GRAWEN 19 02D	