



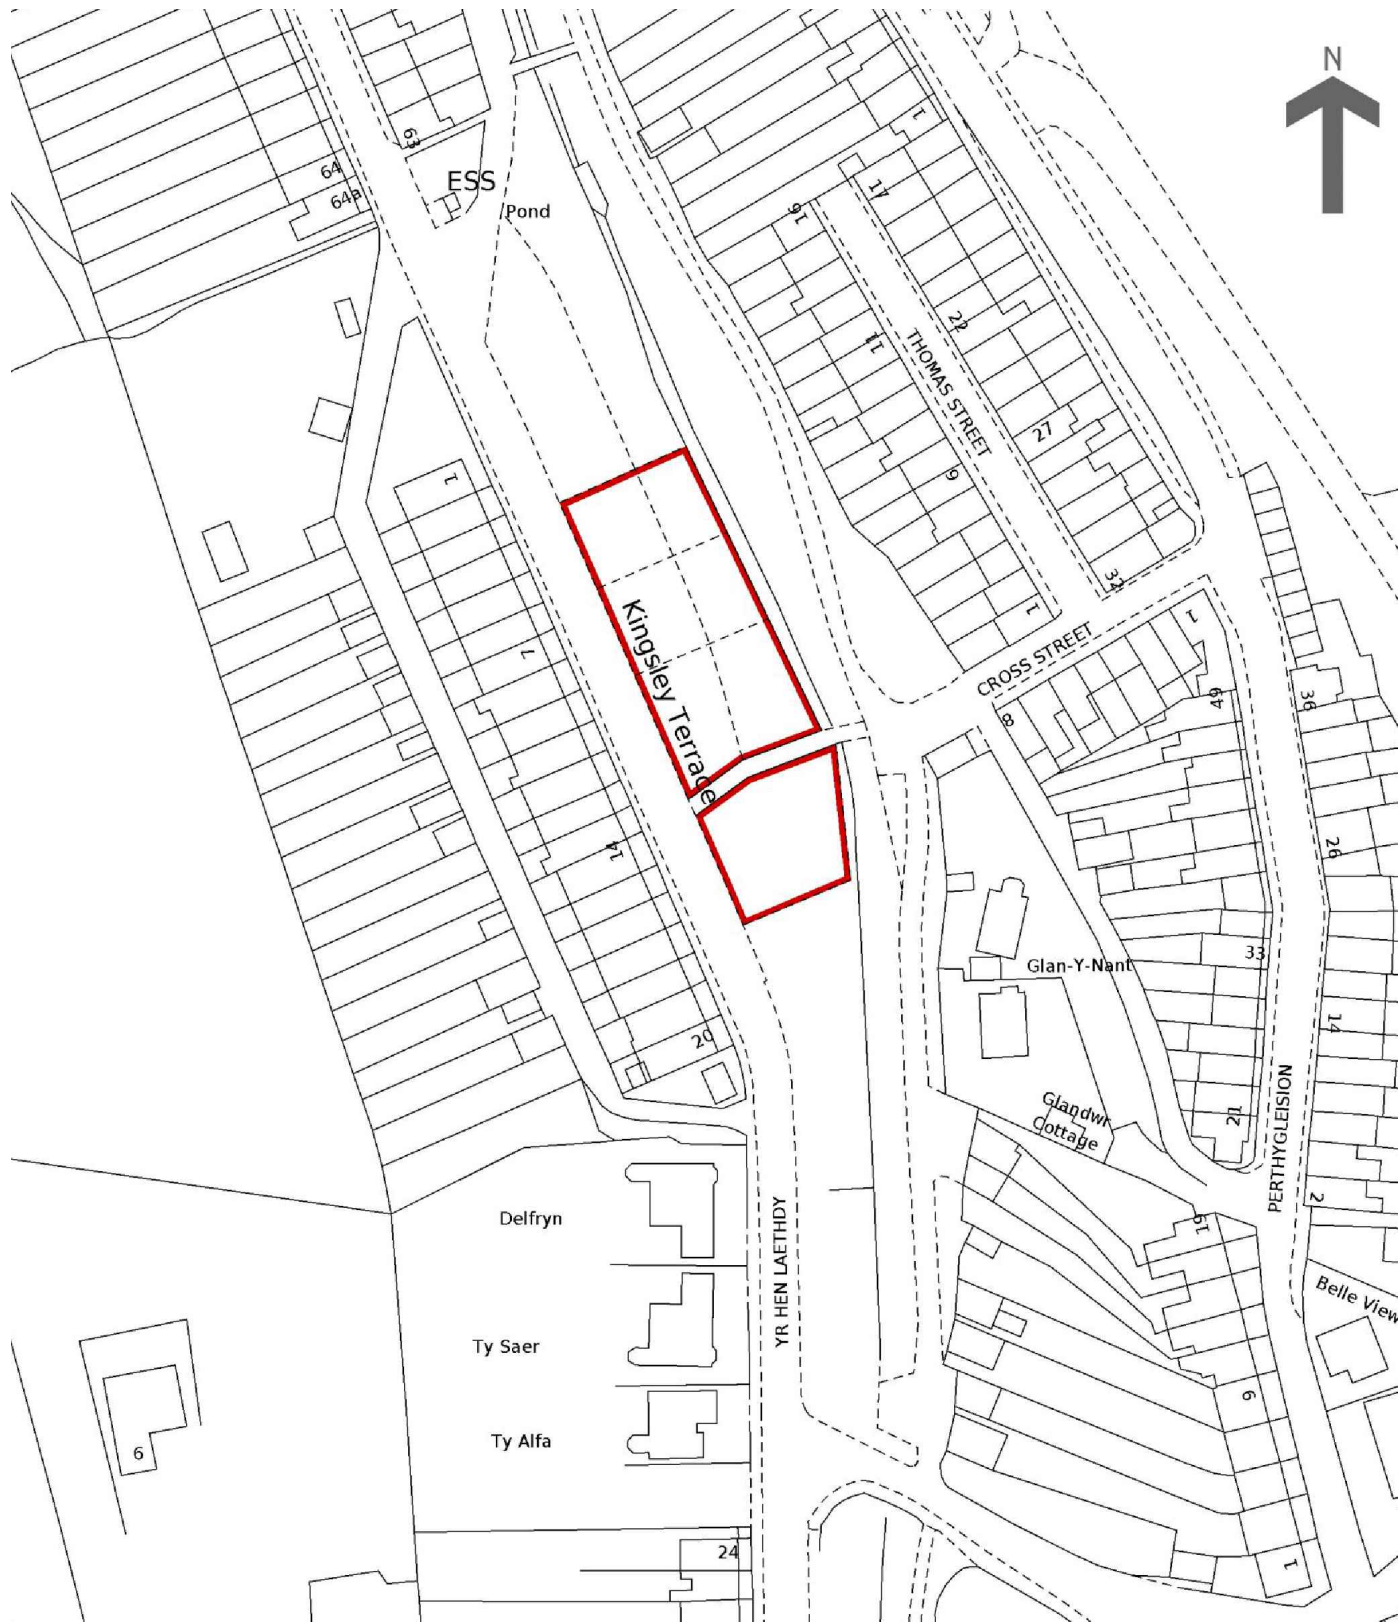

SITE LOCATION PLAN 1:1250

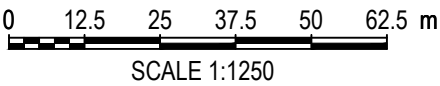



LeTruccodesign

ARCHITECTURE

Suite 7, 35 Stow Park Circle
Newport, NP20 4HF

Tel: 07710390800 / 07710390801
info@letruccodesign.co.uk
www.letruccodesign.co.uk

Drawing Purpose
PLANNING

Client	Drawing No	Scale	Revision	Revisions
MVHA / MDL	LT2202.00.01	1:1250 @ A3		
Job Title	Drawing Title	Date	Checked	
Kingsleey Terrace, M Tydfil	Site location Plan	July 22	KML	

Do not scale from this drawing.
The users of this drawing shall check all dimensions & report all errors and omissions to LeTrucco Design.

This drawing is copyright. It must not be copied, used or disclosed to third parties without prior permission of LeTrucco Design.