



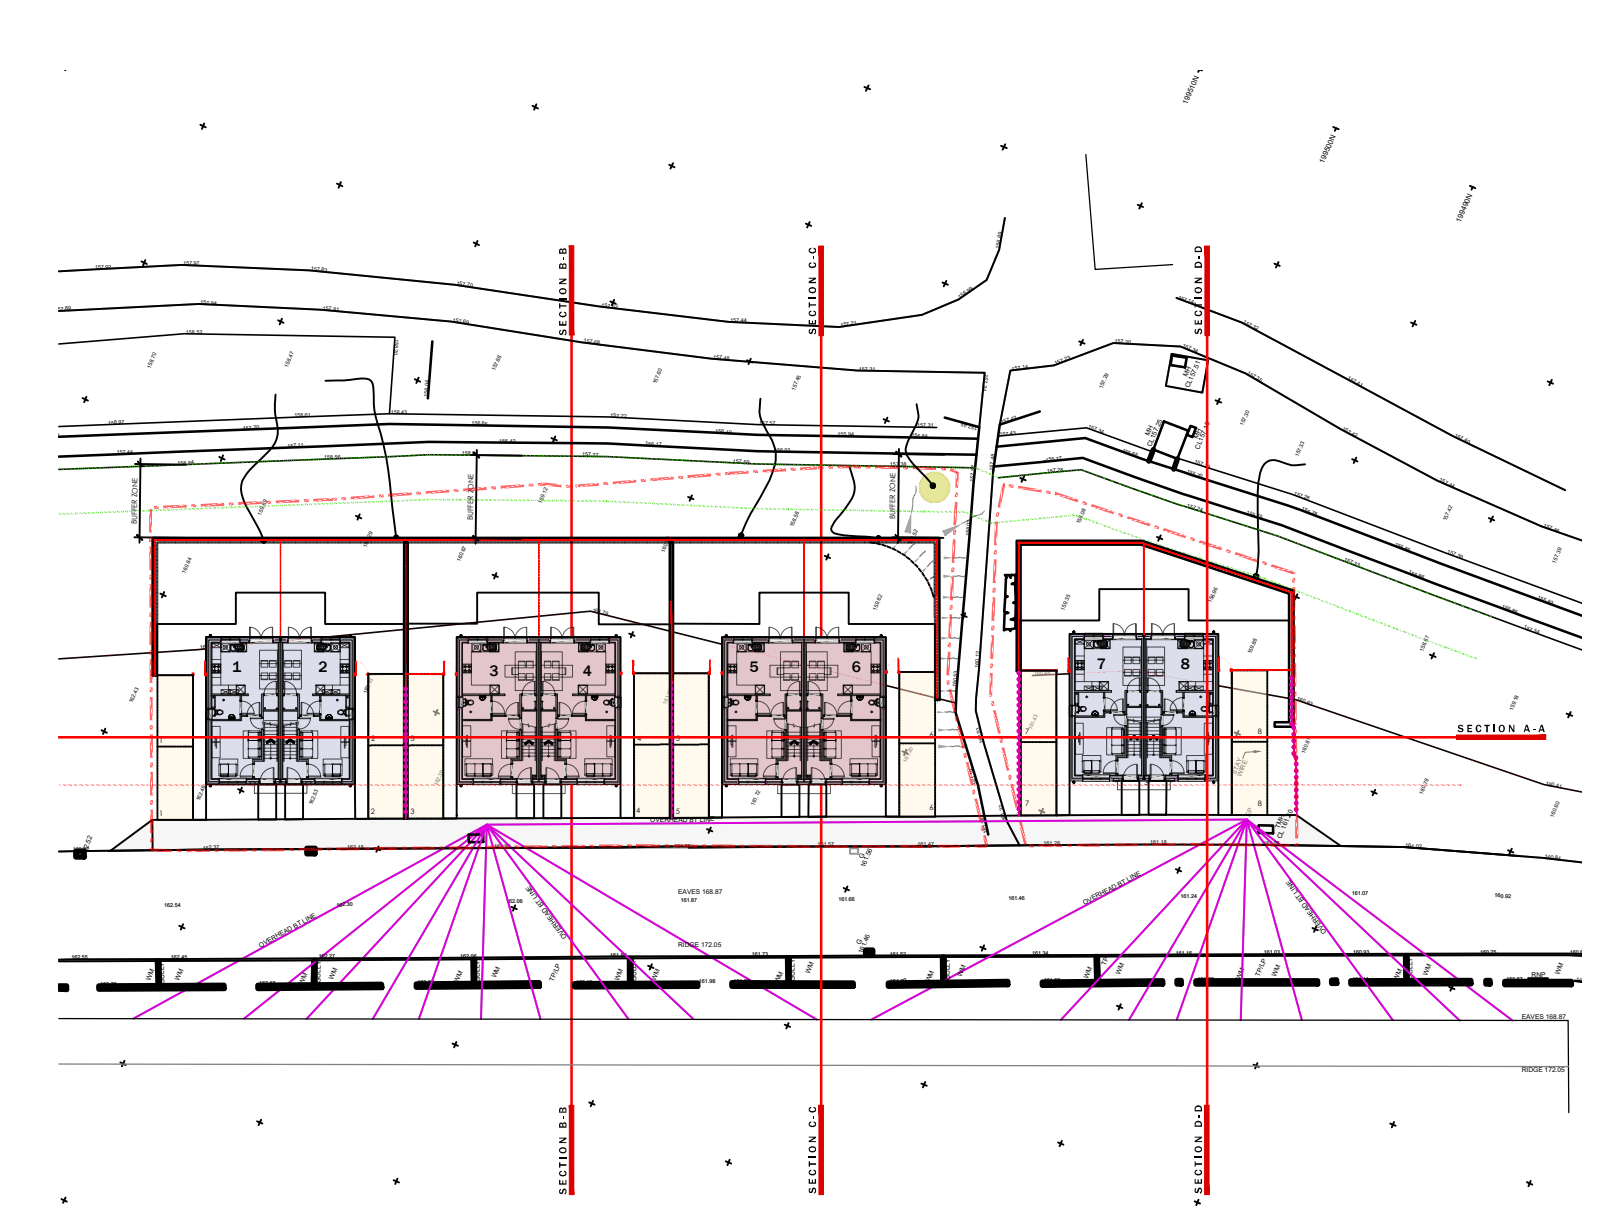

This drawing is copyright. It must not be copied, used or disclosed to third parties without prior permission of LeTrucco Design.

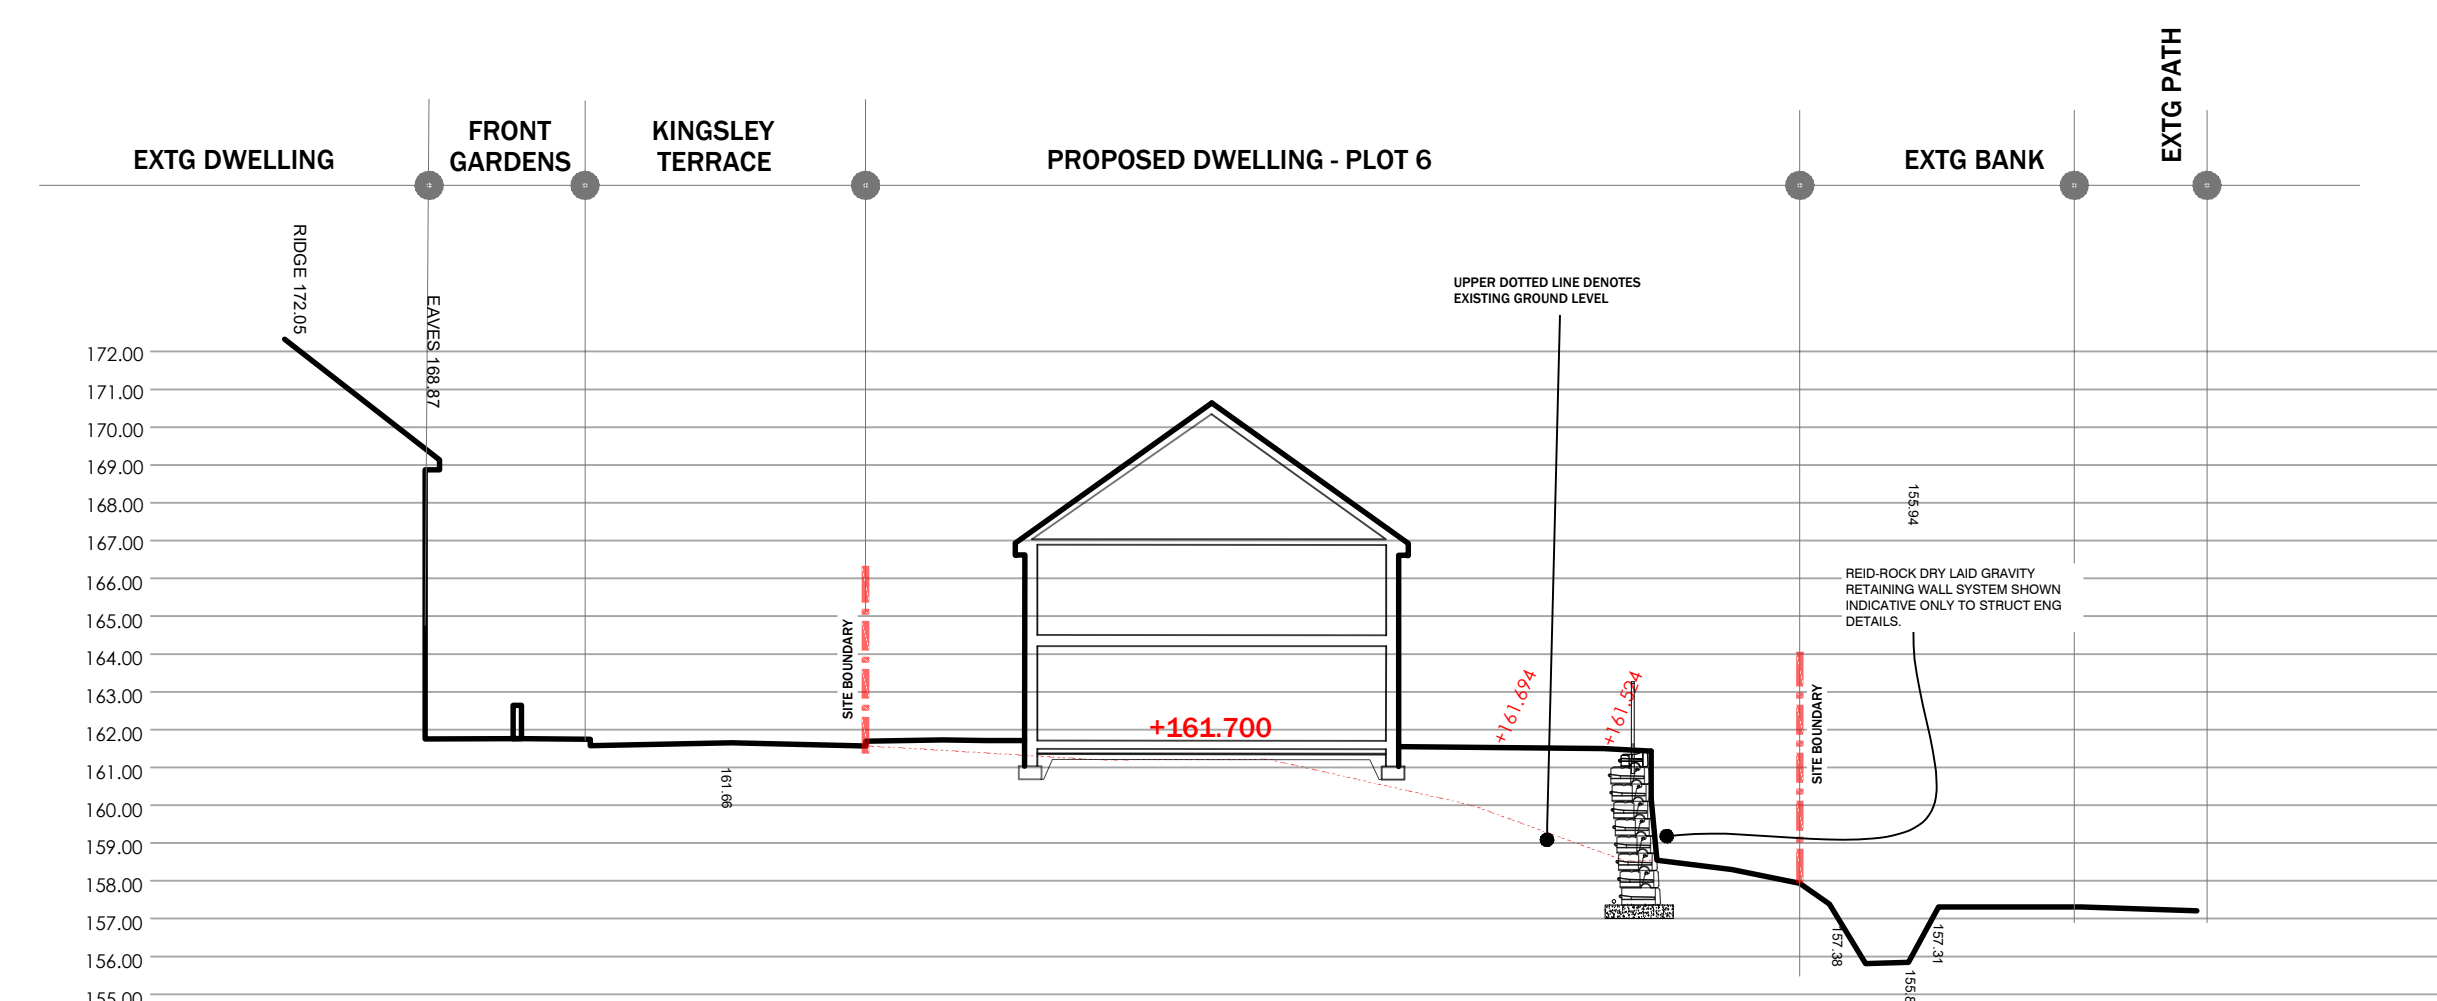

REV. A, SEPT 22
LAYOUT REVISED TO SUIT WG SCRUTINY
COMMENTS.

REV. B OCT 22
RETAINING WALL NOTES AND SECTIONS
REVISED.



MDL / Merthyr Valley Homes	L7202.04.02	1:200 @ A1	B
Job Title	Drawing Title	Date	Checked
Kingsey Terrace, M. Tydfil	Proposed Site Sections	June 22	KML



Draw
PLAN
 Client
MDL
 Job T
King

LeTrucco design

ARCHITECTURE

Suite 7, 35 Stow Park Circle
Newport, NP20 4HF

Tel: 07710390800 / 07710390801
info@letruccodesign.co.uk
www.letruccodesign.co.uk