



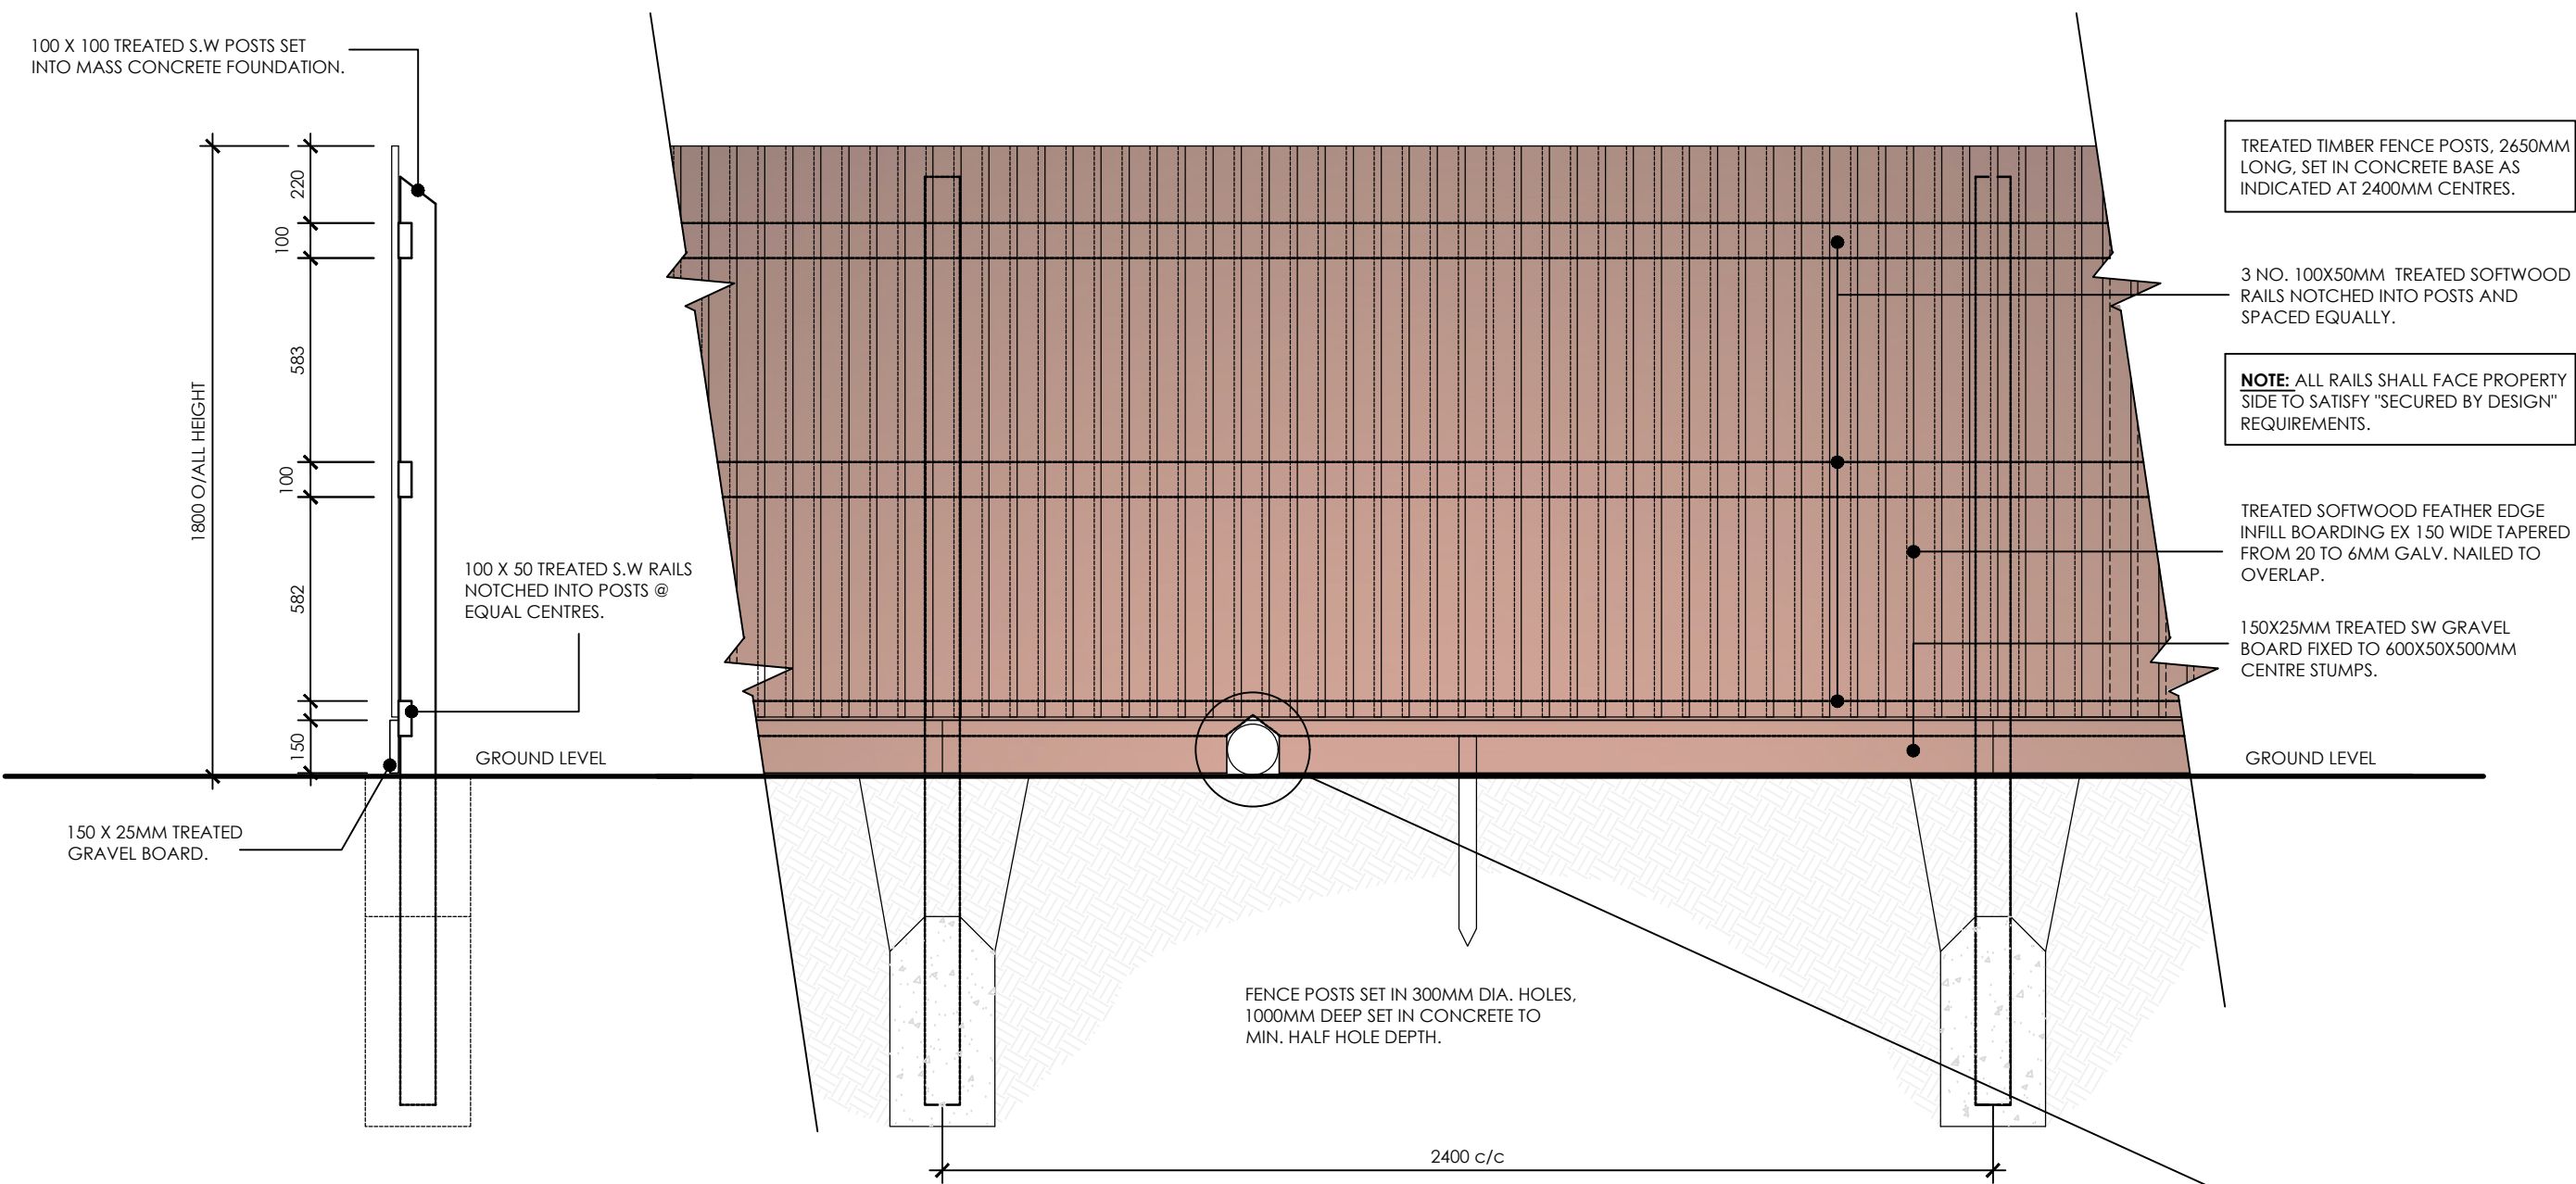


CLOSE BOARDED TIMBER FENCE _ 1800MM HIGH

PLAN KEY REFERENCE

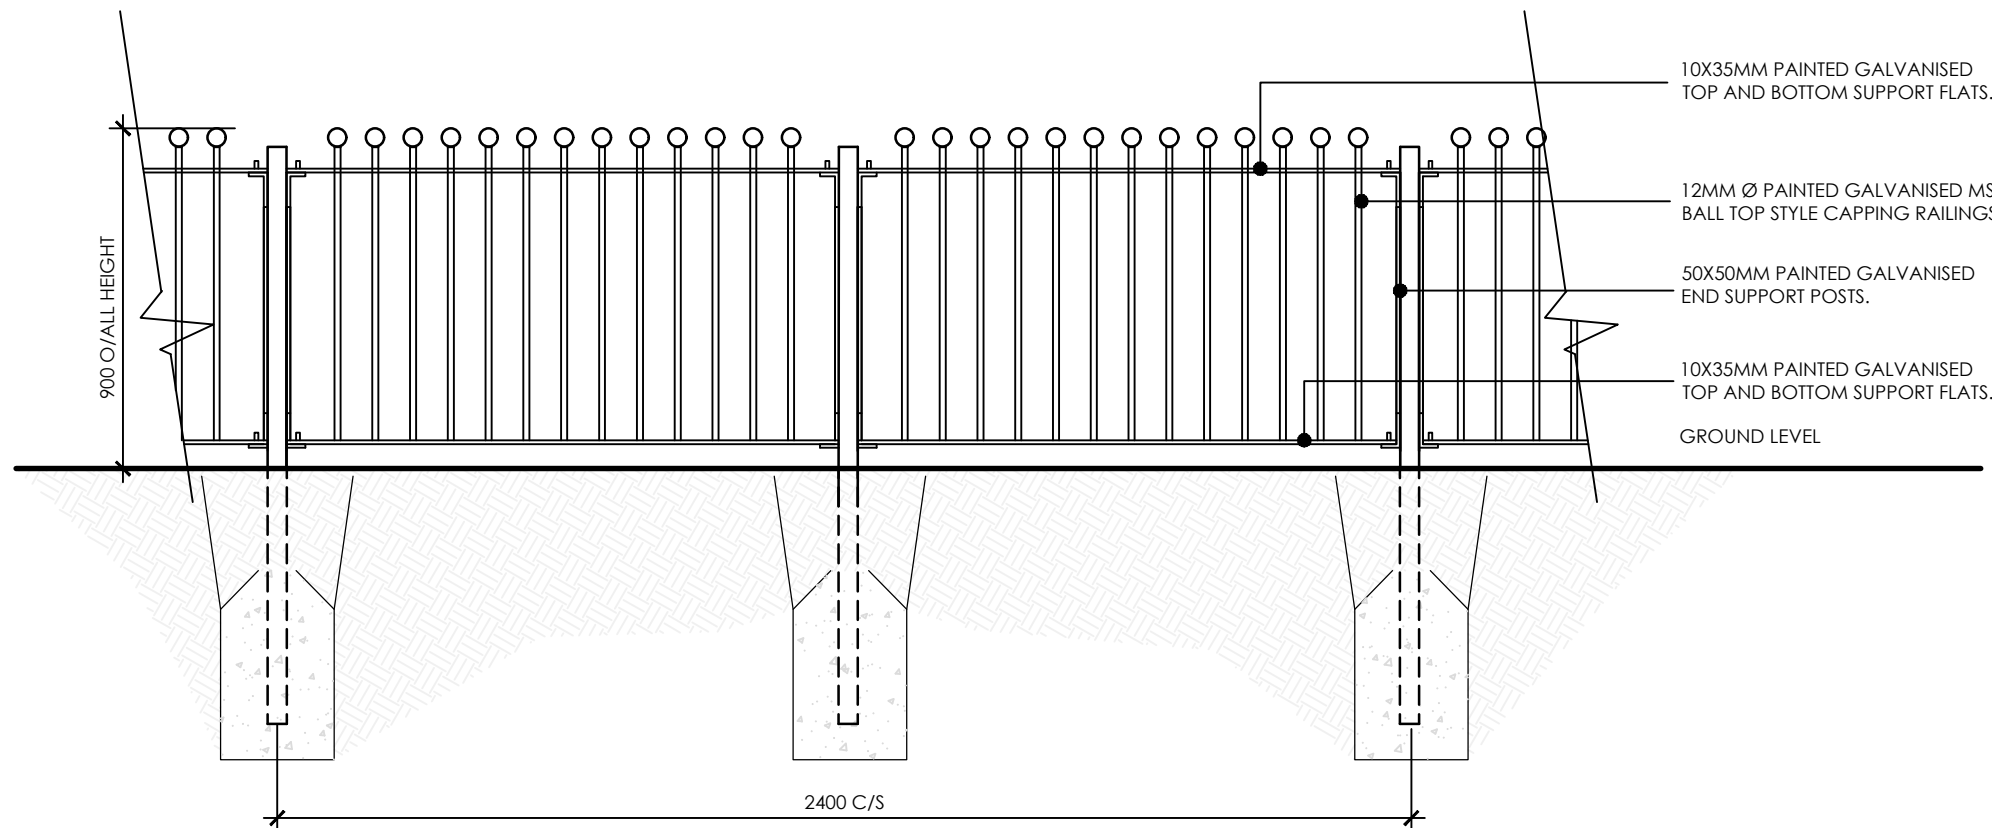


900mm HIGH RAILINGS [Colour Black]

PLAN KEY REFERENCE

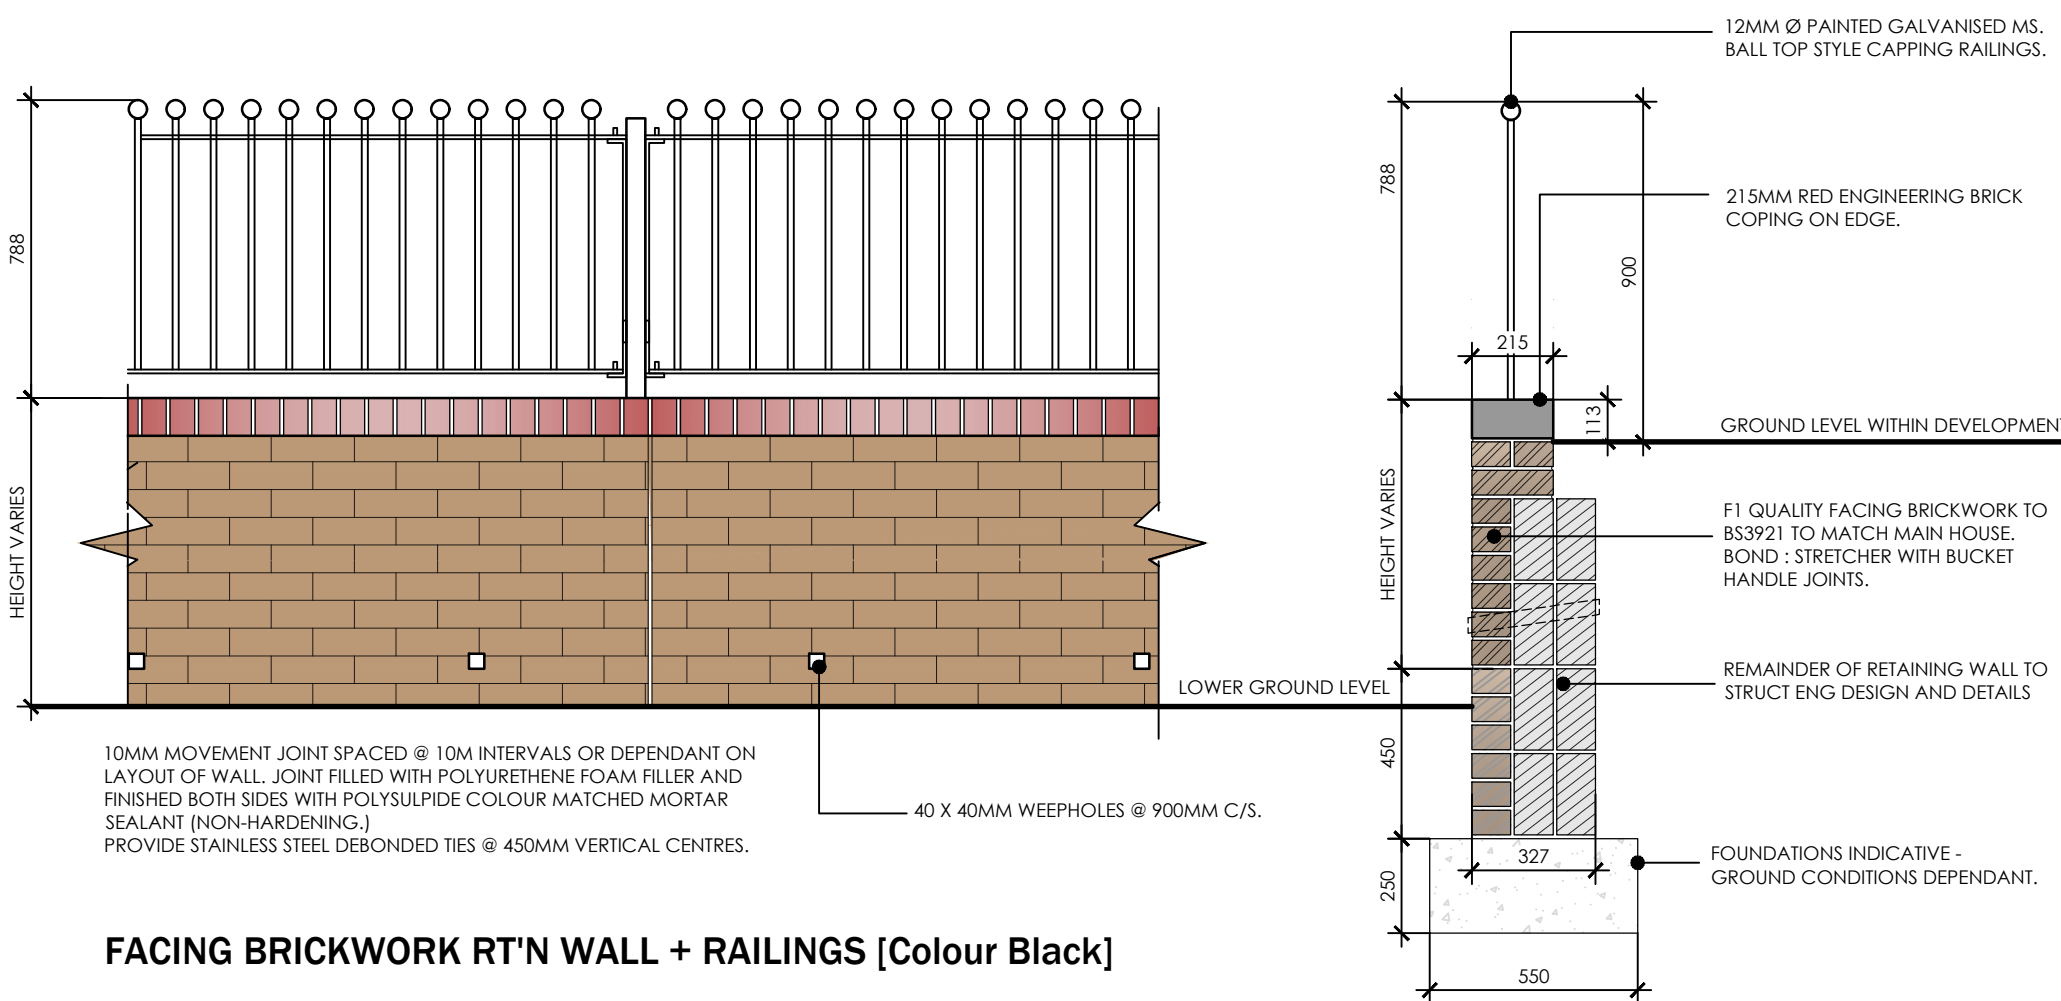

FACING BRICKWORK RT'N WALL + RAILINGS [Colour Black]

PLAN KEY REFERENCE

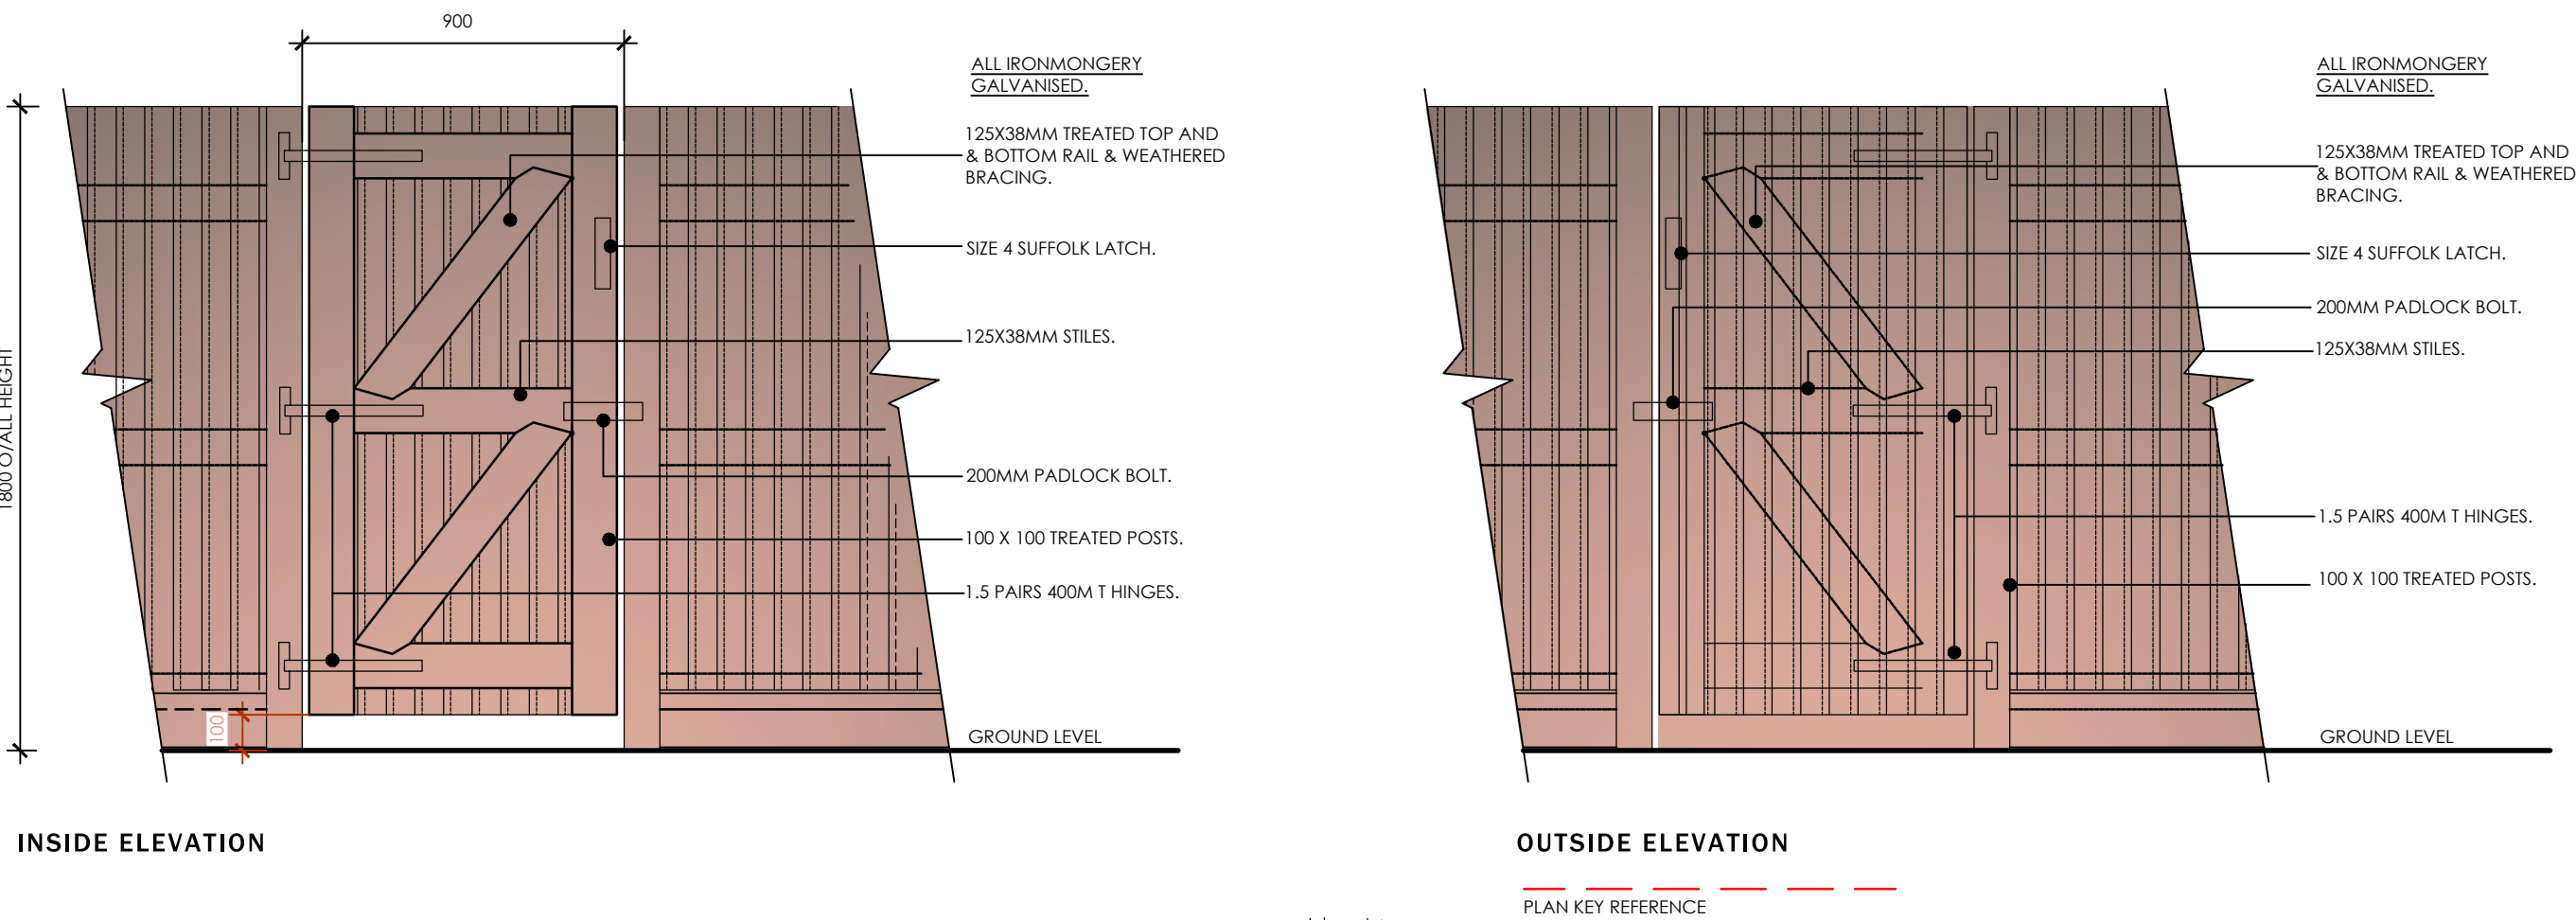

INSIDE ELEVATION

OUTSIDE ELEVATION

SINGLE GATE IN CLOSE BOARDED TIMBER FENCE

PLAN KEY REFERENCE


'WILDLIFE TUNNEL' 150MM Ø PVC-U PIPE, 250MM LONG LAID THROUGH GAP IN GRAVEL BOARD.

CUT ENDS OF GRAVEL BOARD SUPPORTED BY TIMBER STAKES.

ONE 'TUNNEL' TO BE PLACED IN EVERY BOUNDARY FENCE BETWEEN REAR GARDENS WITHIN THE FENCE PANEL CLOSEST TO THE SITE BOUNDARY

ONE 'TUNNEL' TO BE PLACED IN SITE BOUNDARY FENCE OF GARDEN PLOTS 3, 5, 7, 10 & 13

'WILDLIFE TUNNEL' 1:10

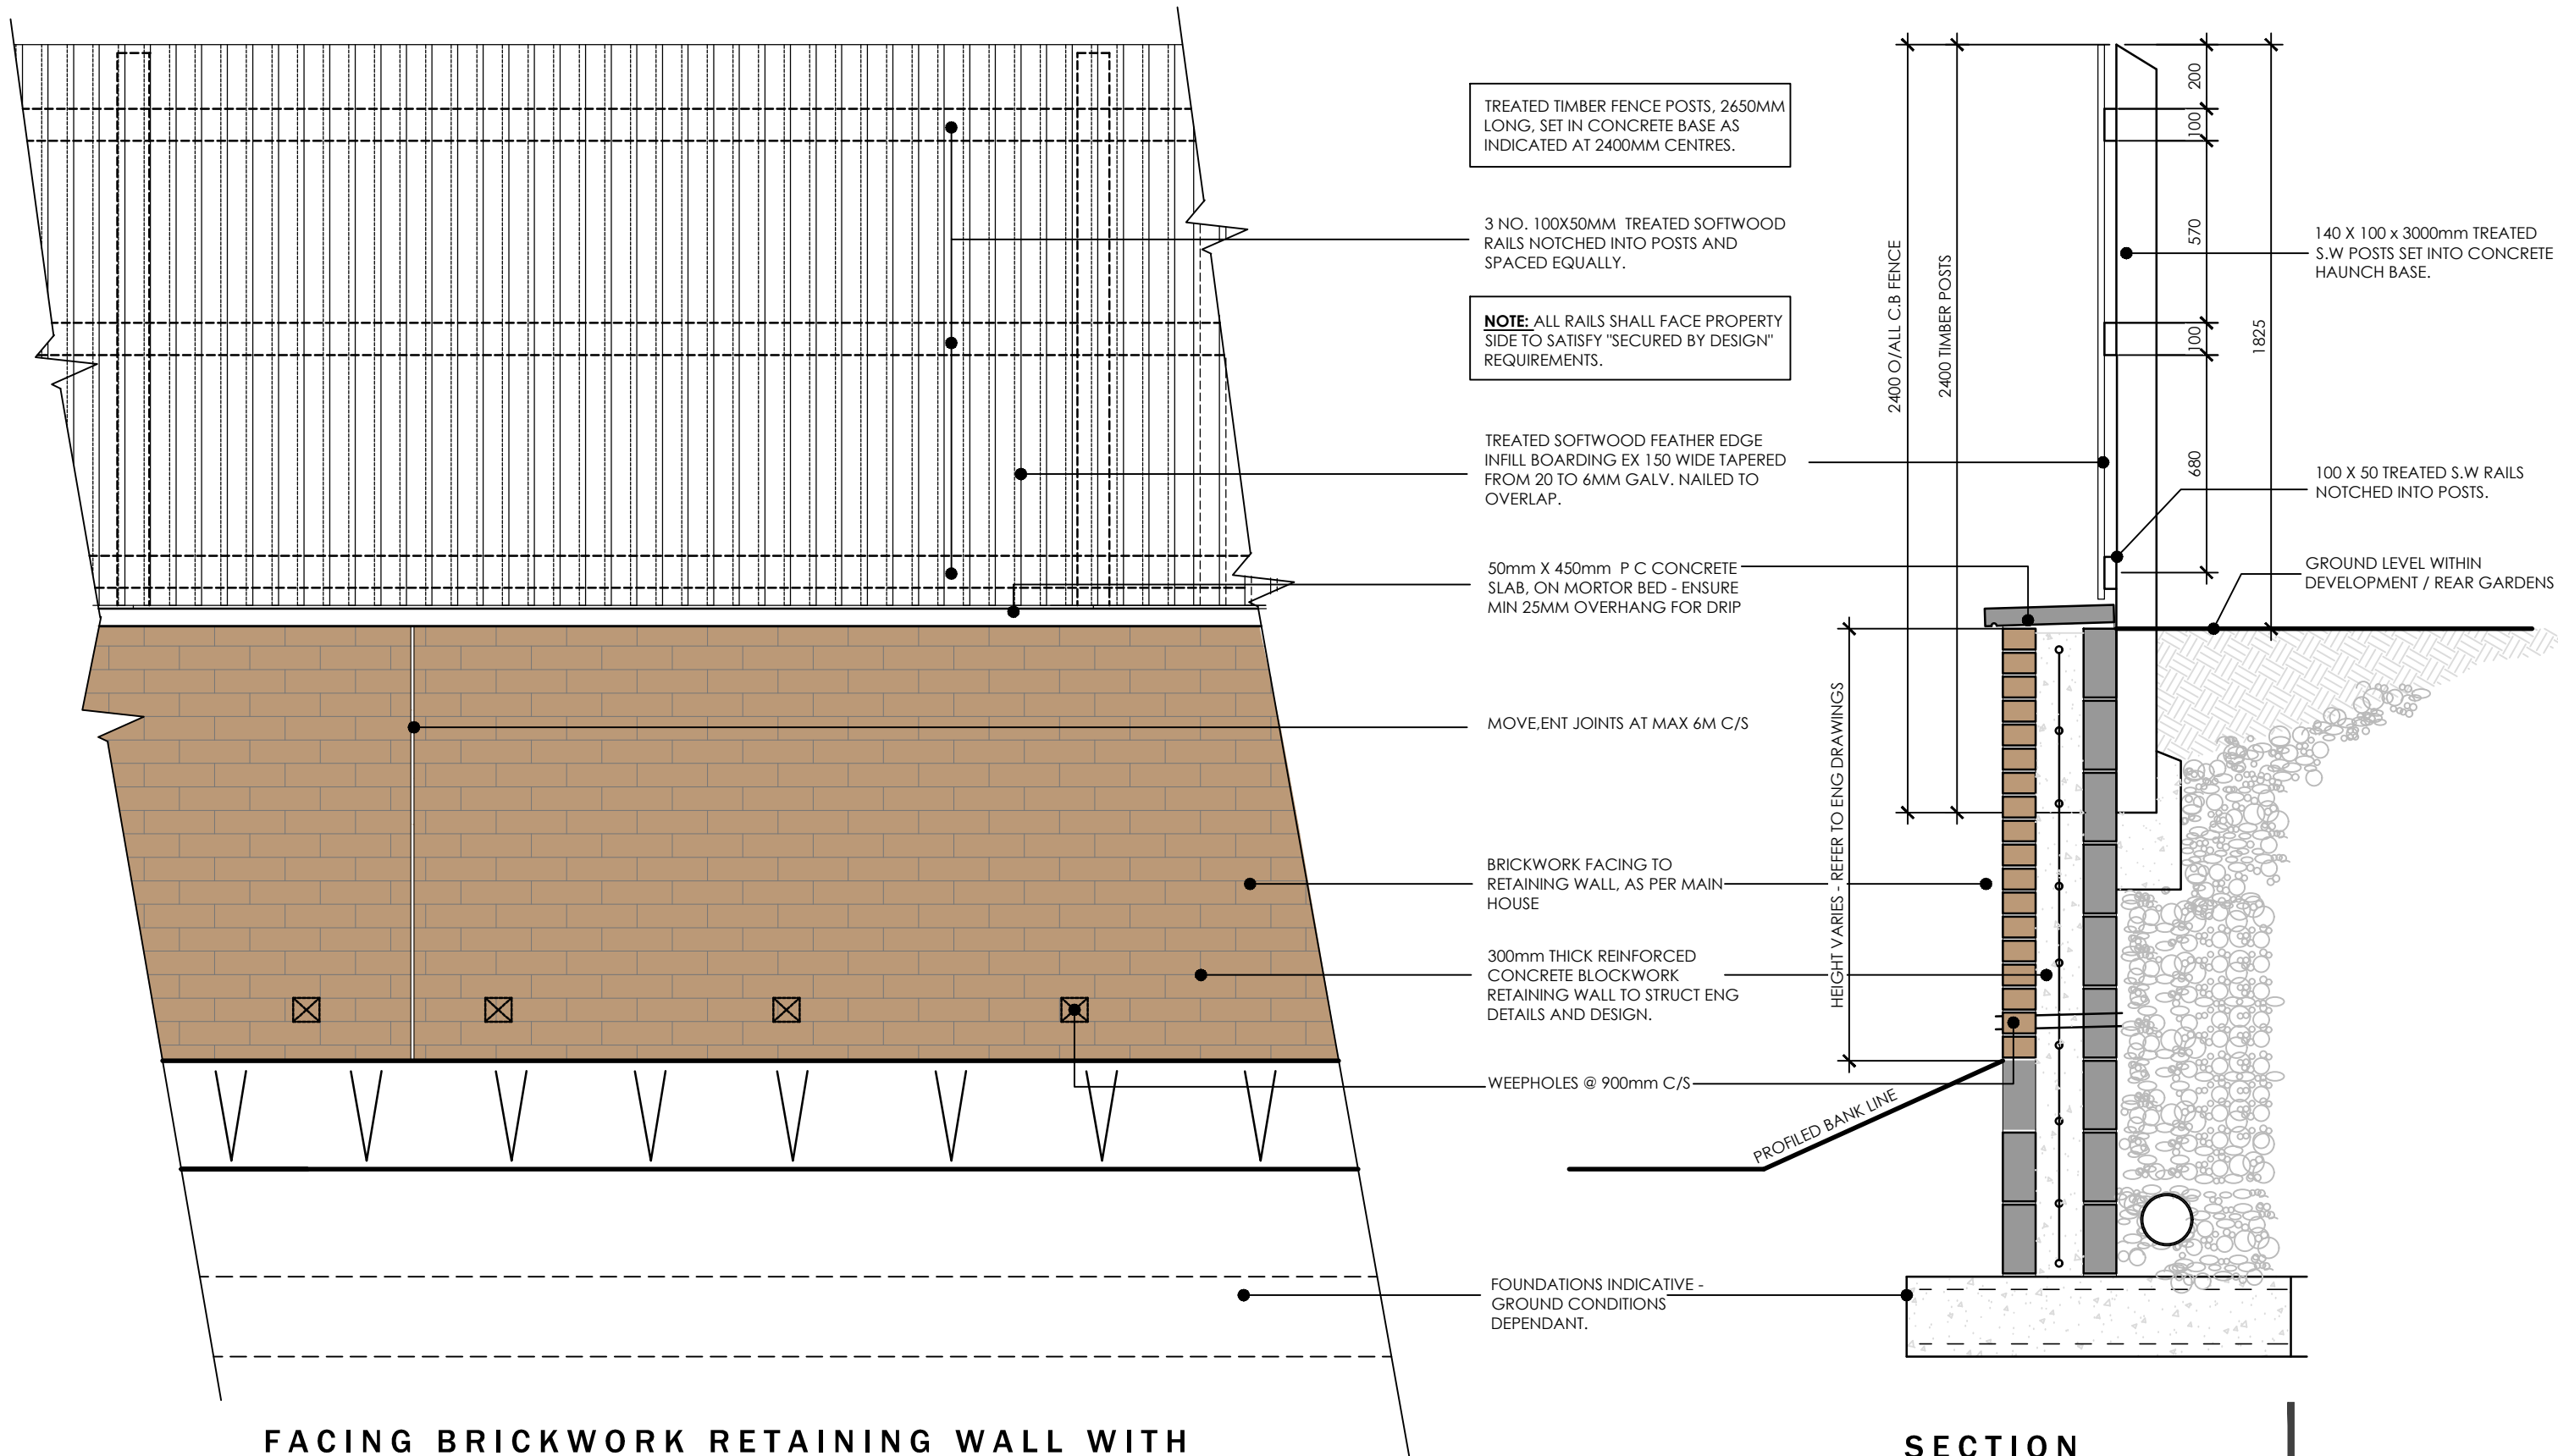

FACING BRICKWORK RETAINING WALL WITH TIMBER FENCE ELEVATION

PLAN KEY REFERENCE

SECTION

Revisions

Client	Drawing No	Scale	Revision
MDL / Merthyr Valley Homes	LT2203.04.04	1:20 @ A1	
Job Title	Drawing Title	Date	Checked
Kingsley Terrace, M.Tydfil	Boundary Details	June 22	kml

Drawing Purpose
PLANNING

LeTrucco
ARCHITECTURE

Suite 7, 35 Stow Park Circle
Newport, NP20 4HF

Tel: 07710390800 / 07710390801
info@letruccodesign.co.uk
www.letruccodesign.co.uk

Do not scale from this drawing.
The users of this drawing shall check all dimensions for errors and omissions to suit their design.
This drawing is copyright. It must not be reproduced or used in any form without the prior permission of LeTrucco Design.