


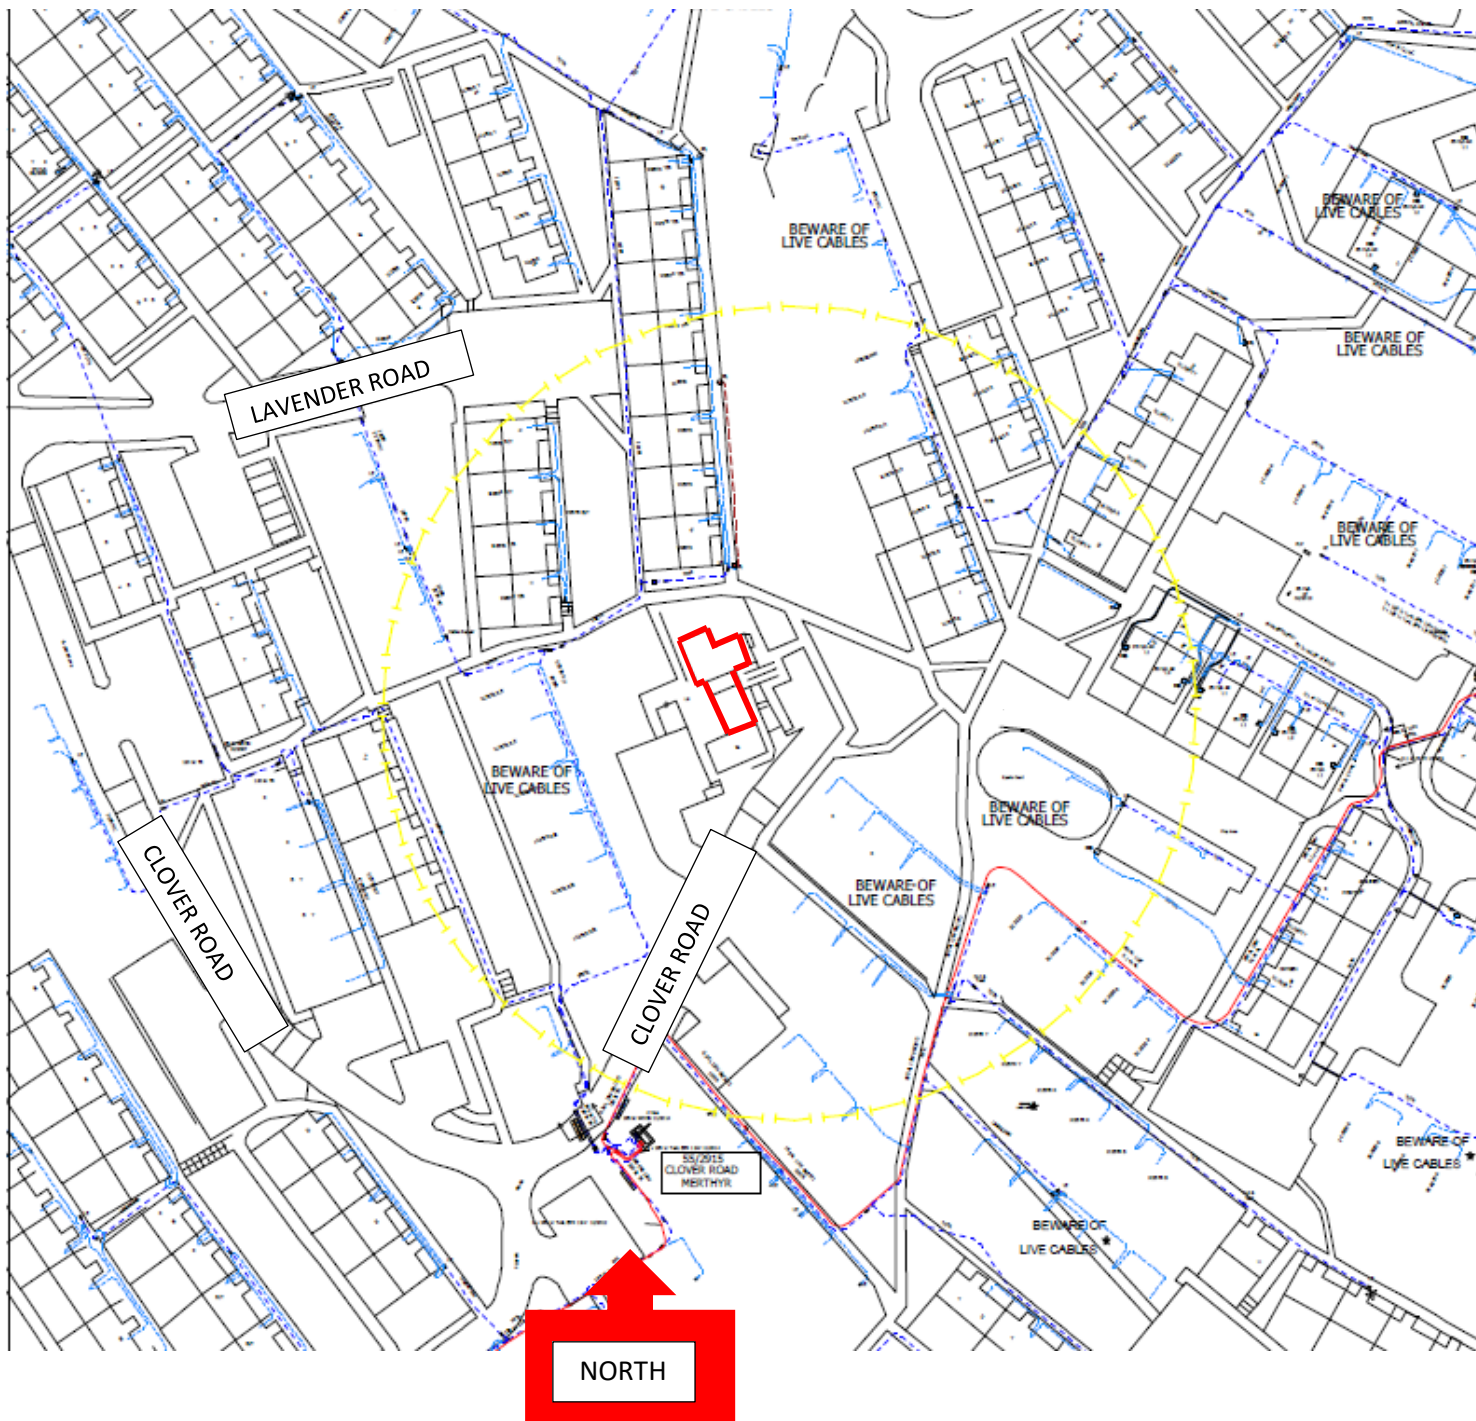

Location Plan for.....

Units 2/3, Clover Road, Gurnos, Merthyr Tydfil, CF47 9DH.

Scale – 1:1250

Paper – A4