

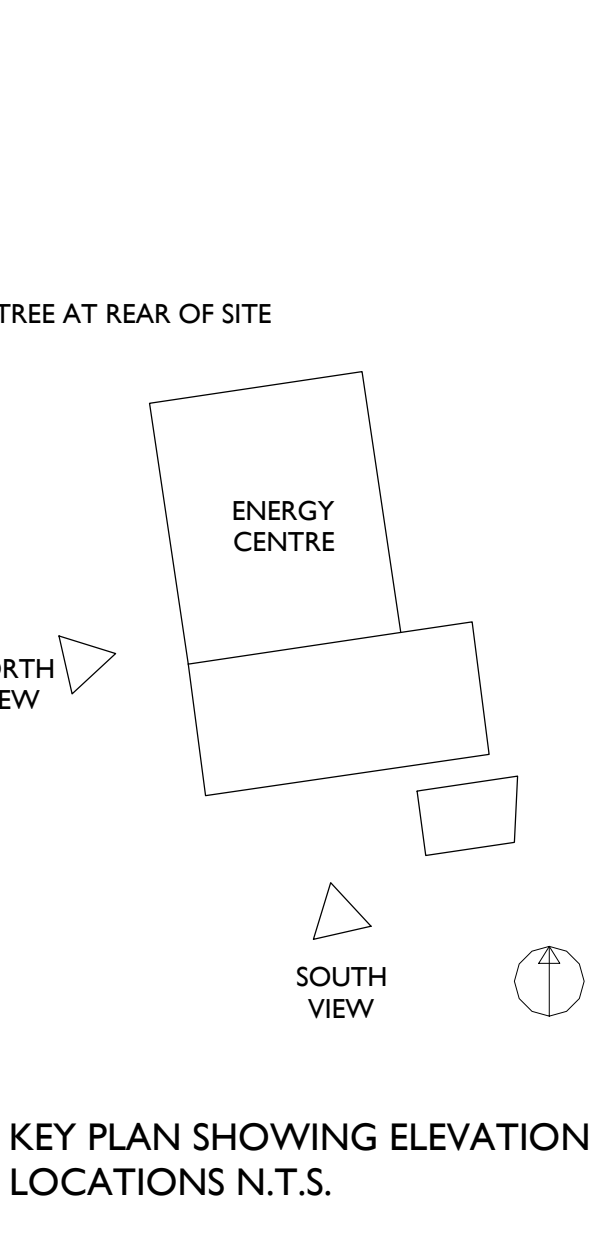
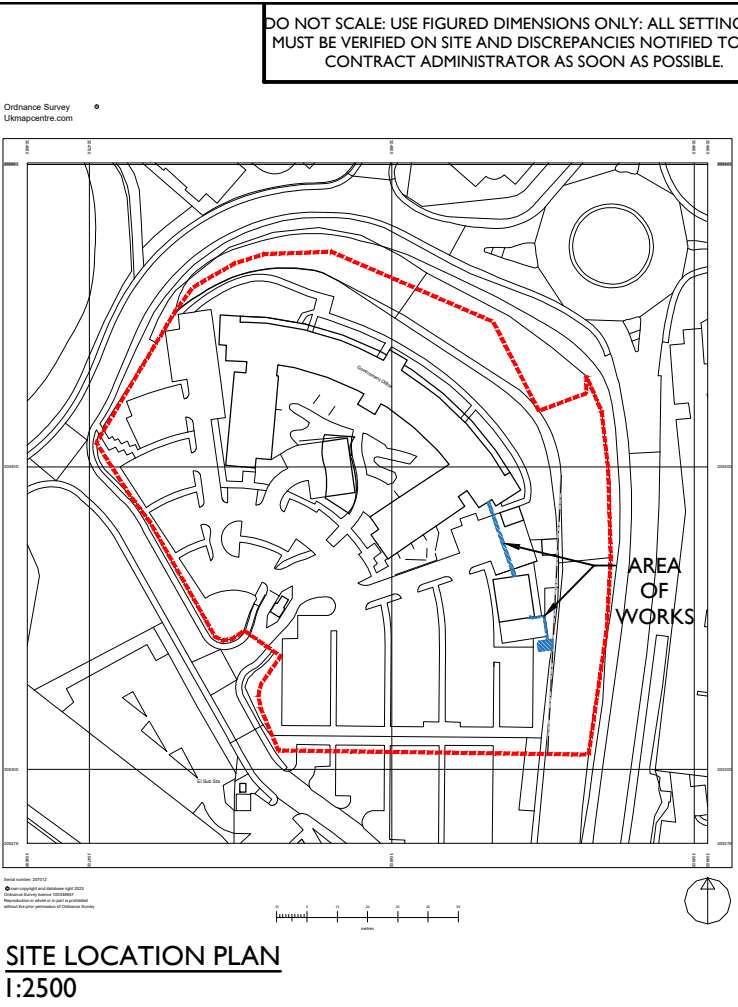
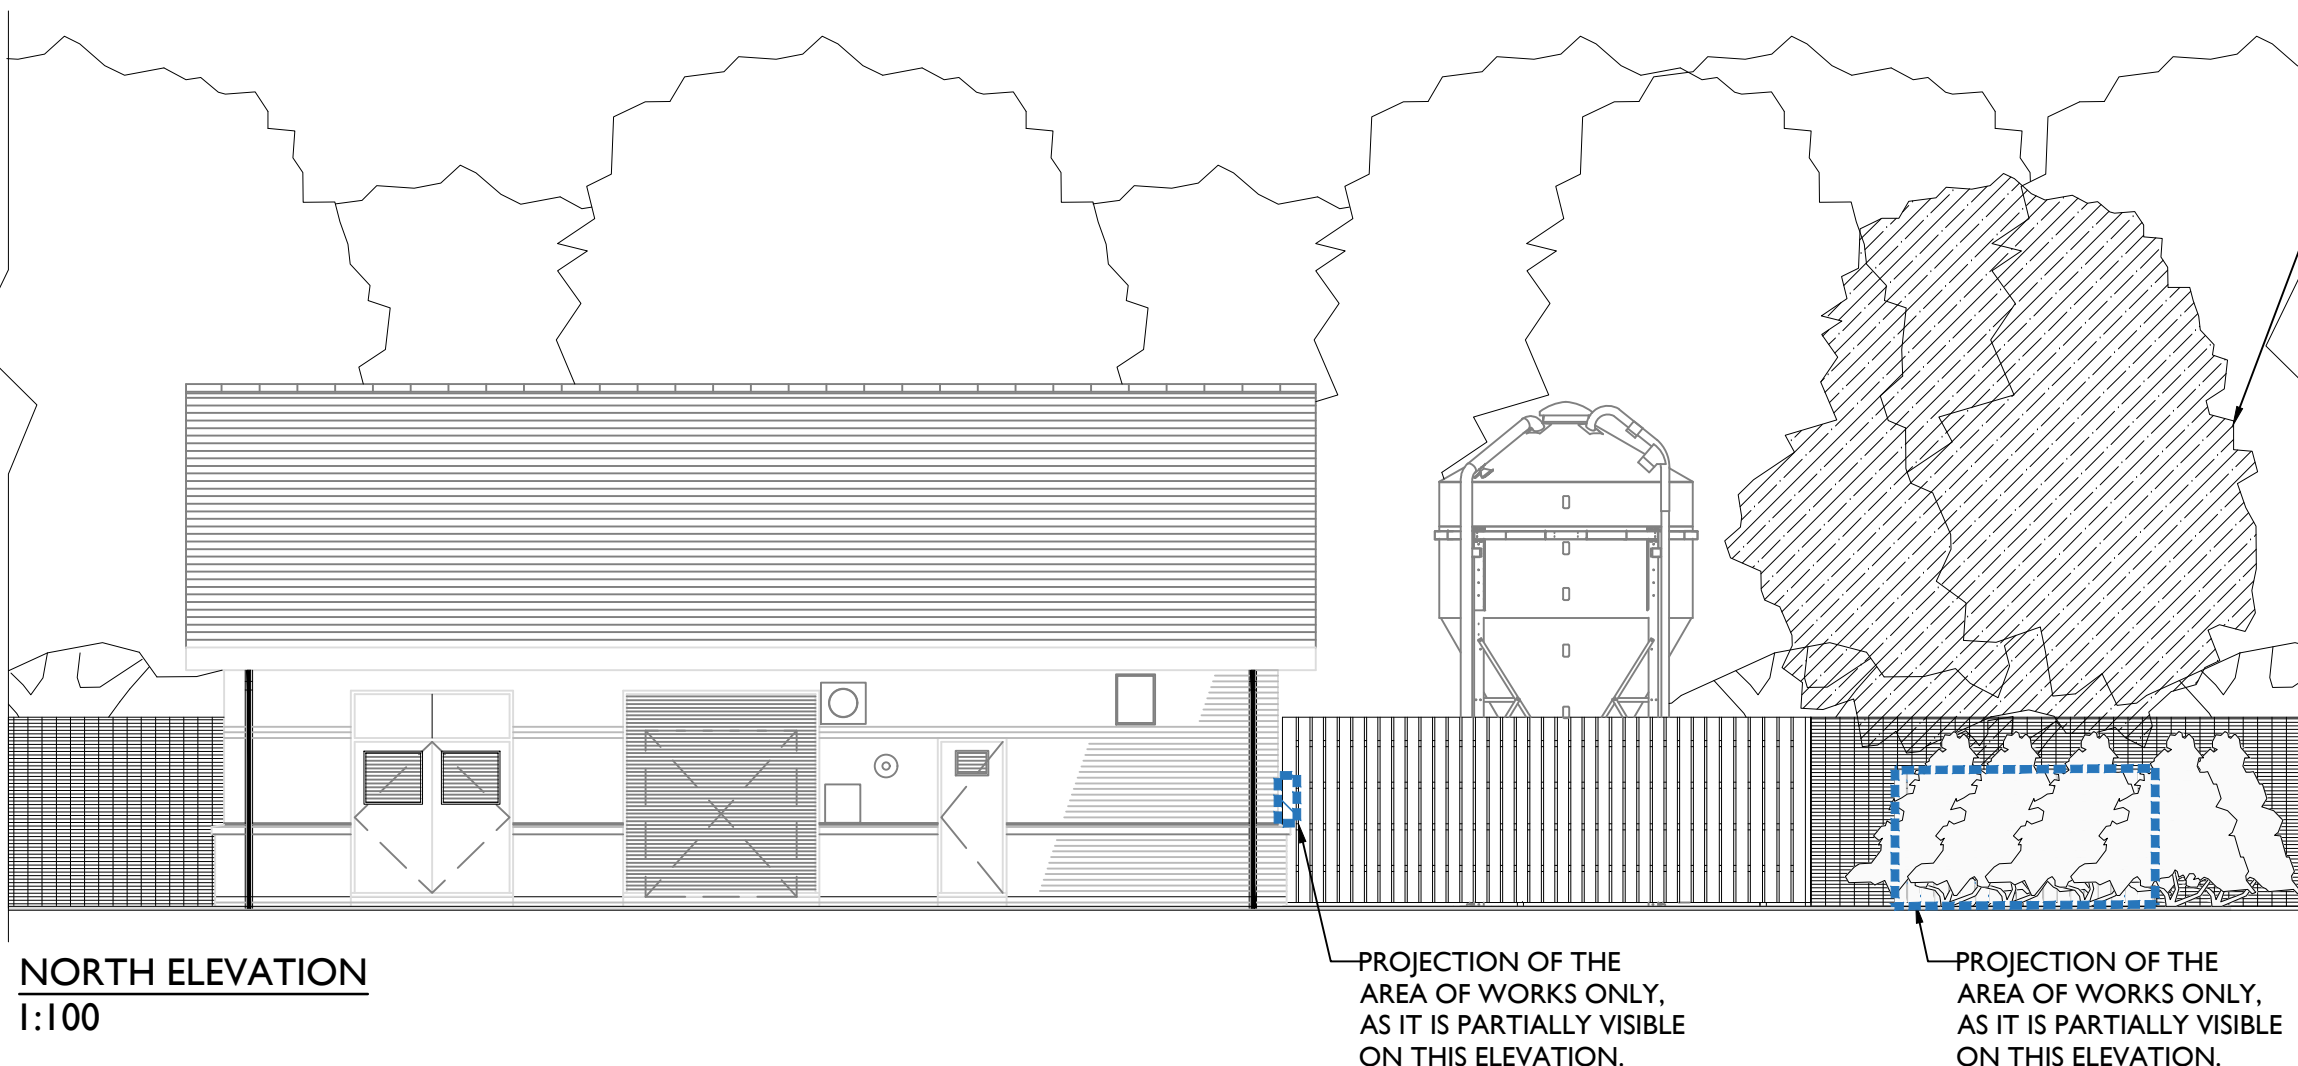
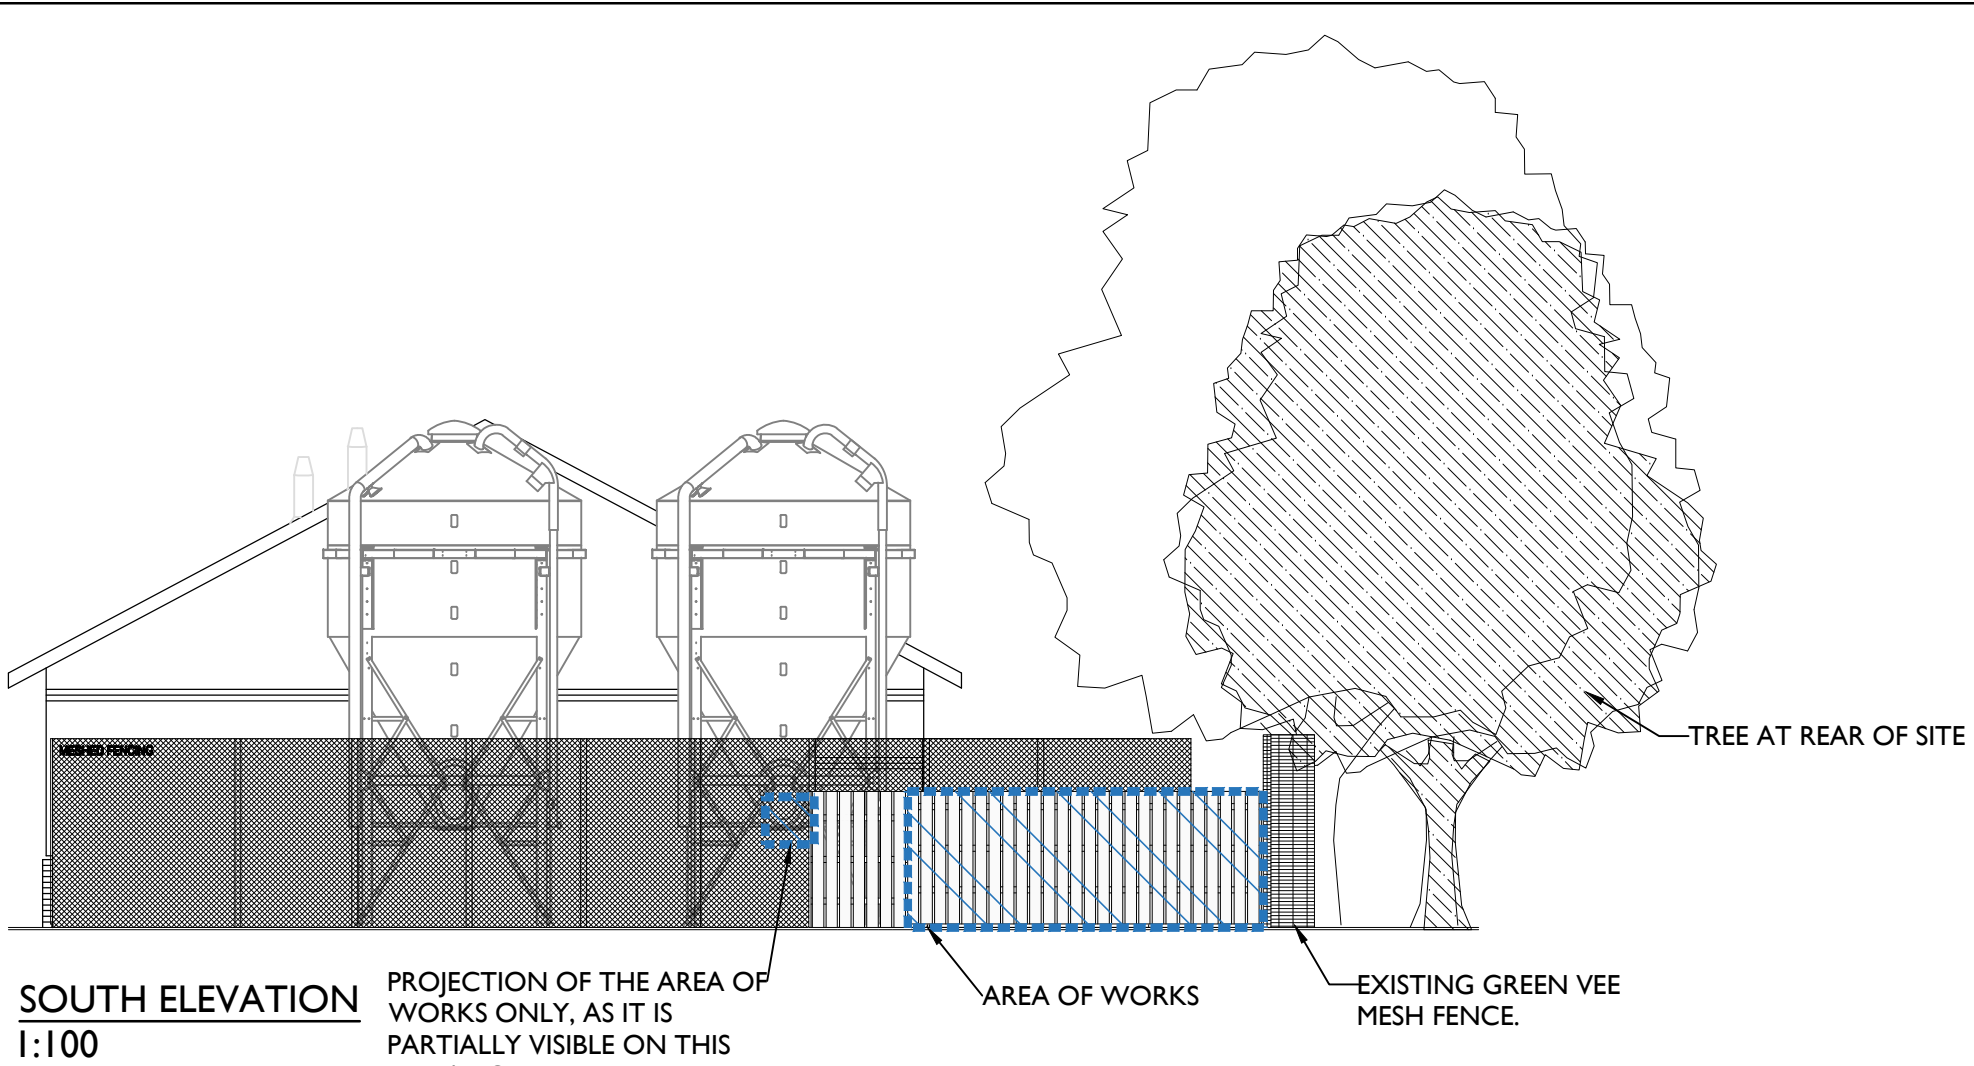
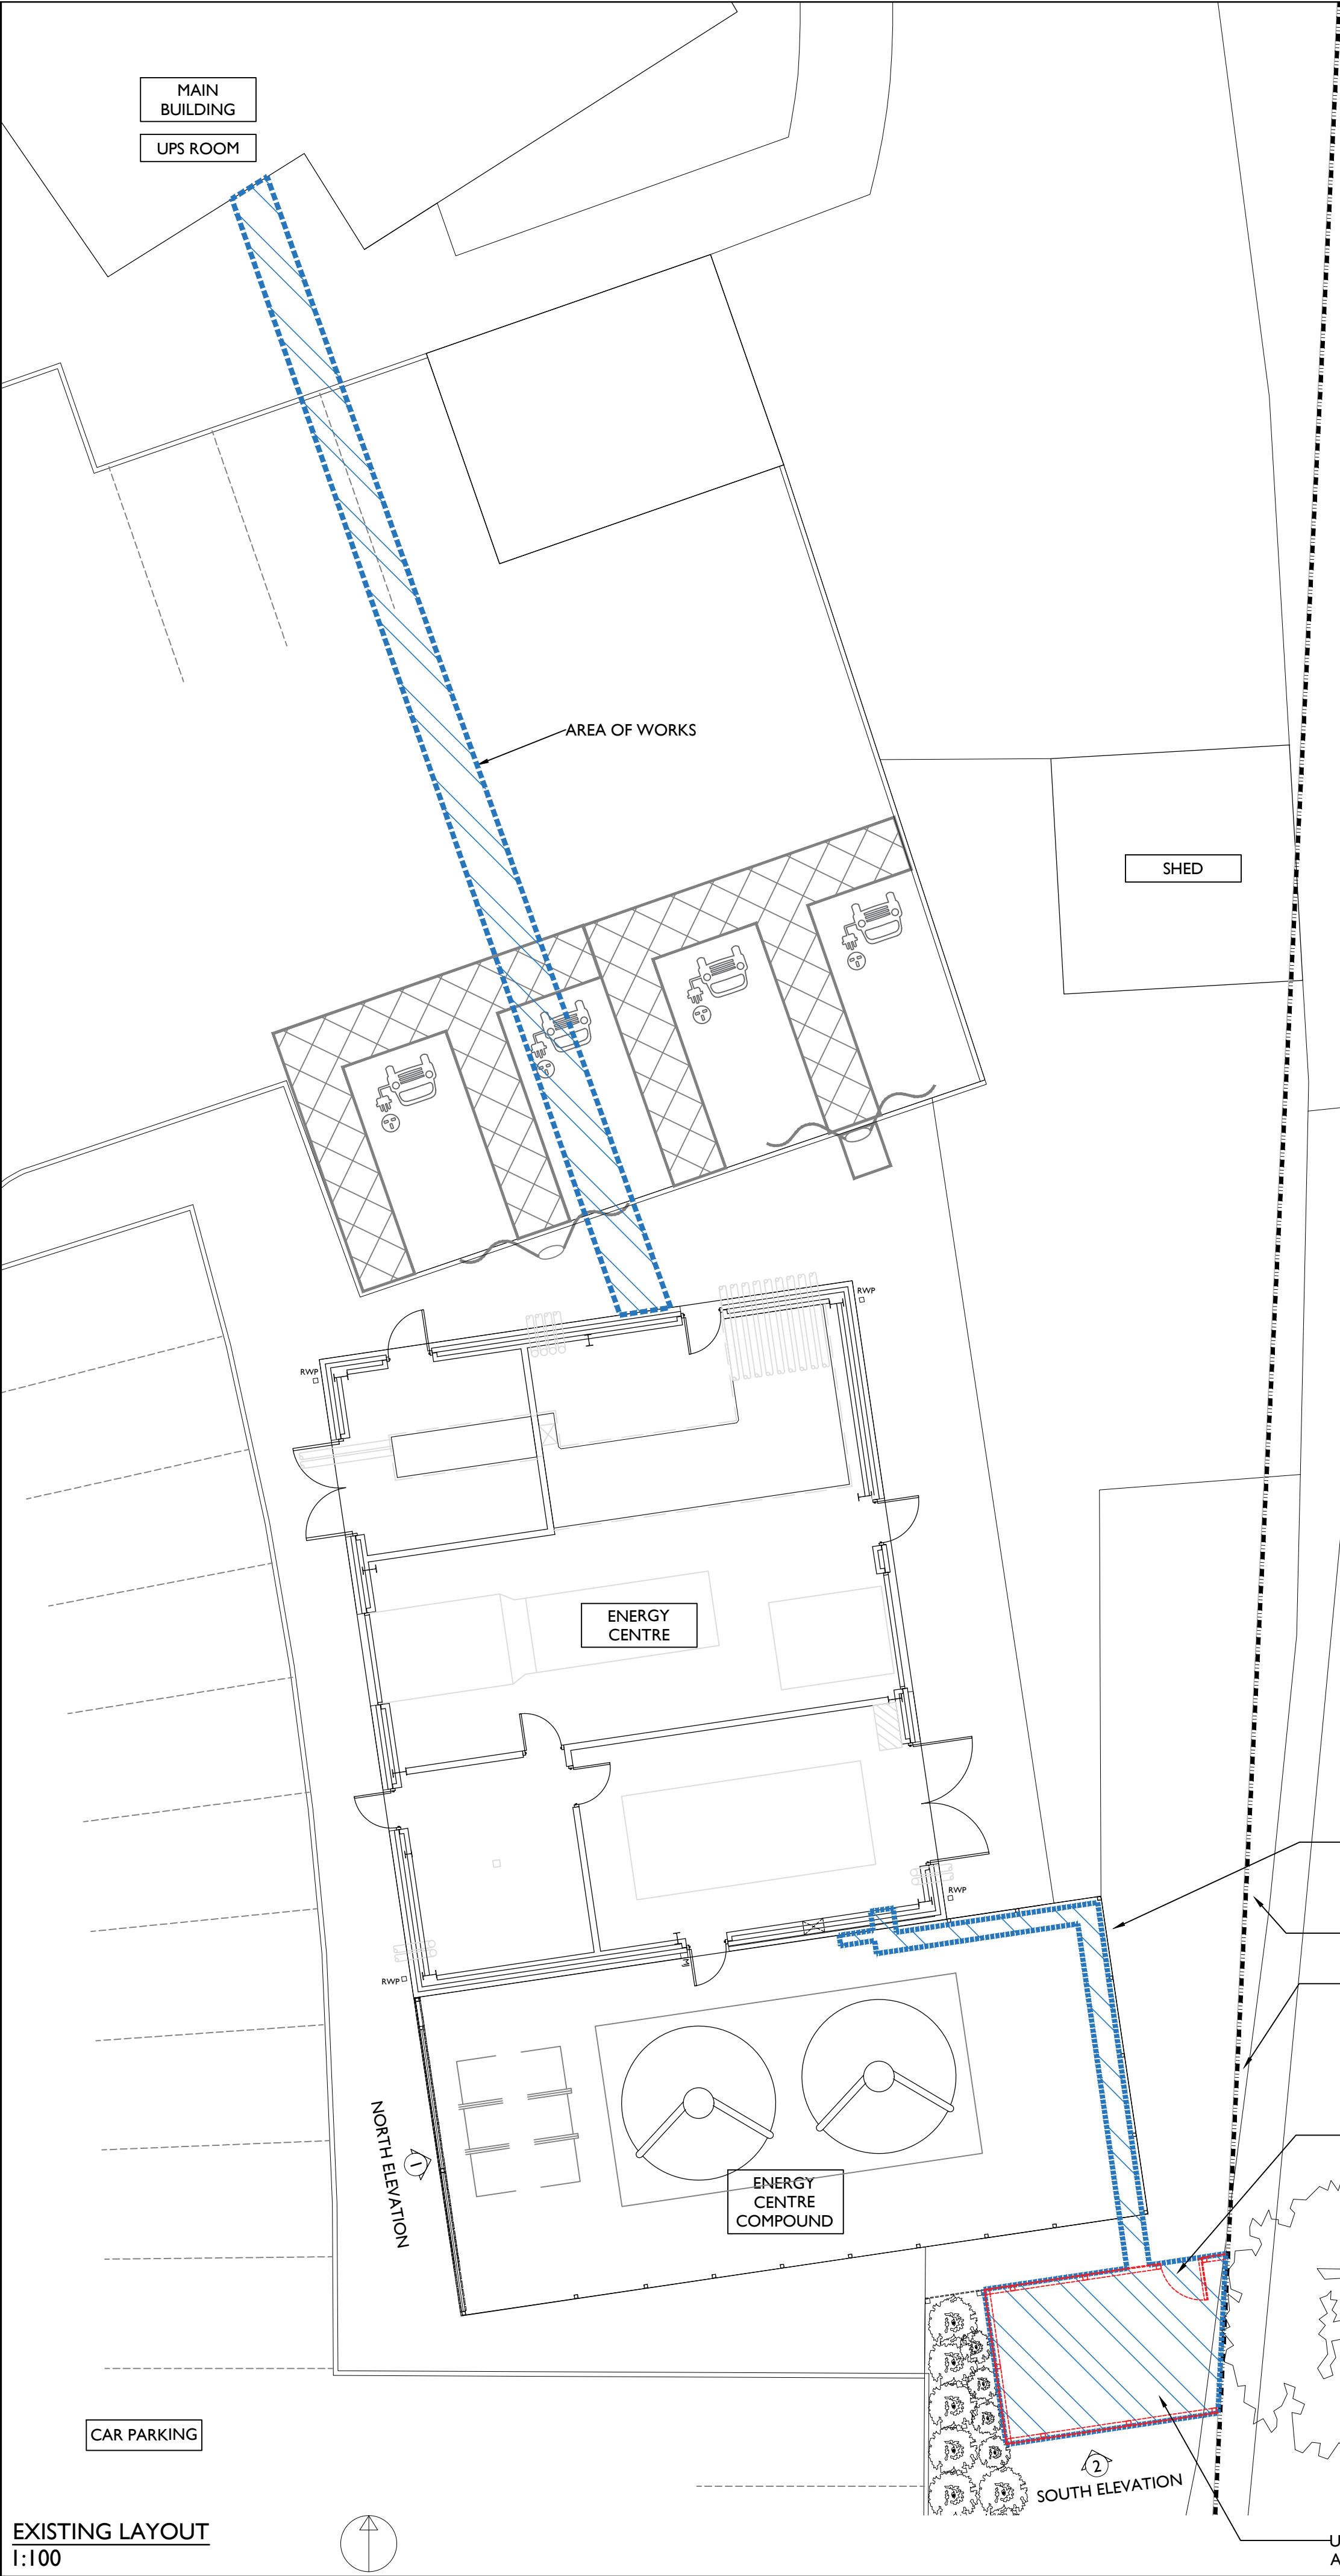


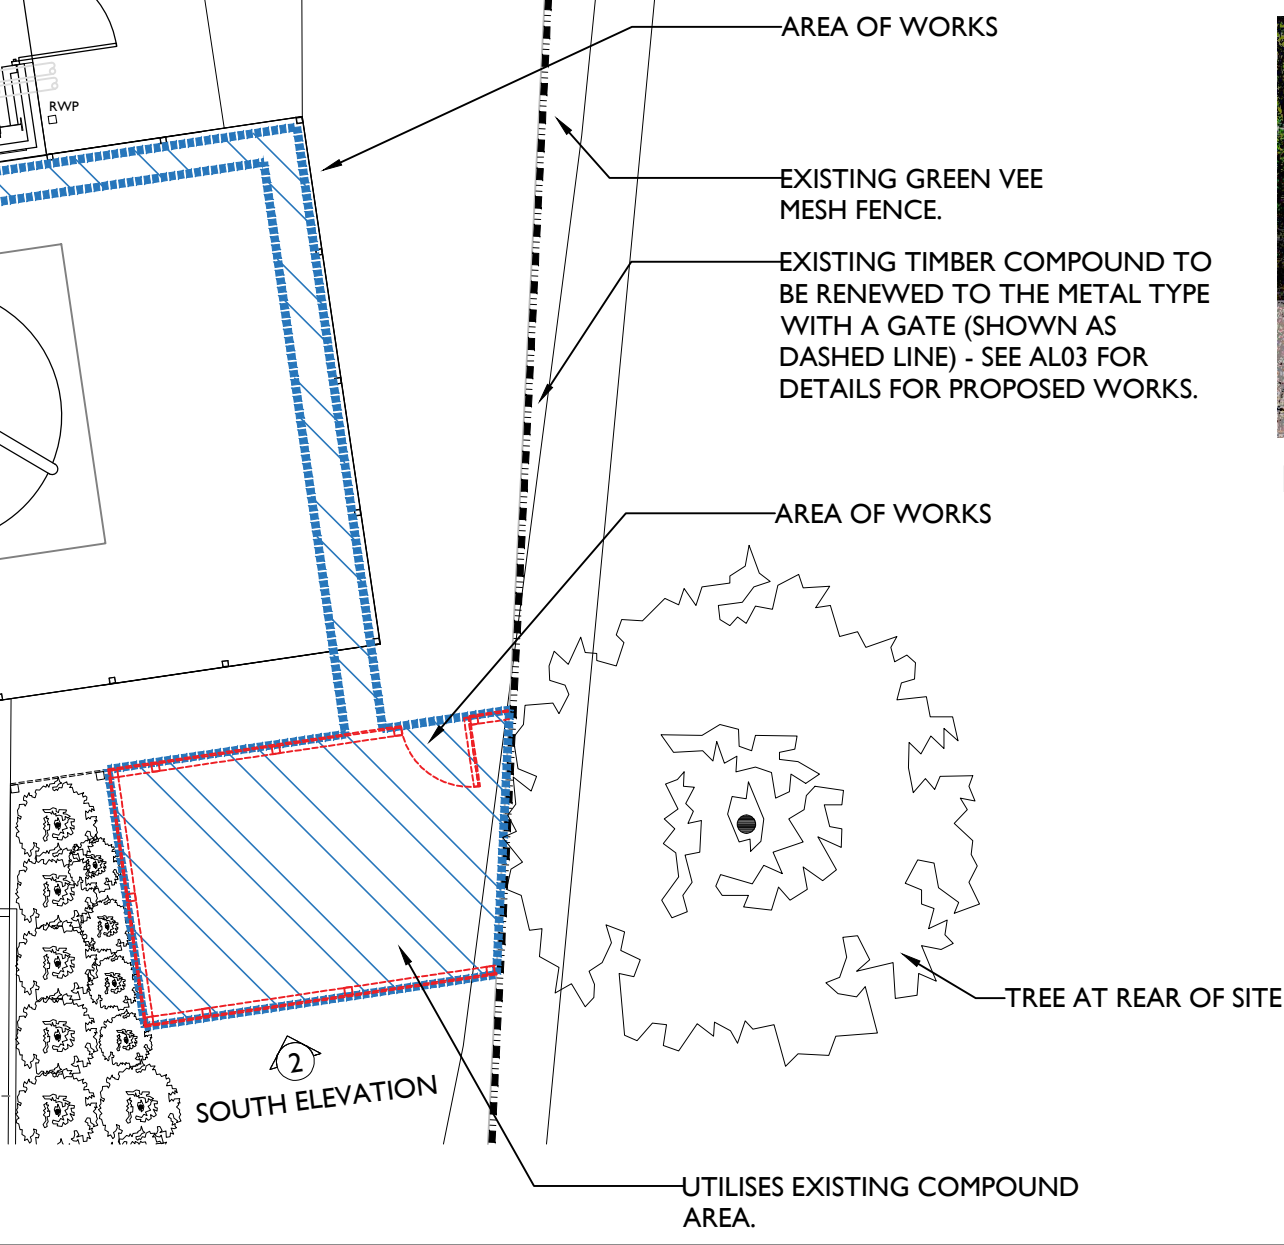

EXISTING BUILDING PHOTOS

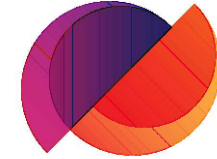

A	29.07.26	JH	INFORMATION ADDED WITH REGARD TO PREFERRED TREE TO INSTALL BIRD BOX LOCAL TO COMPOUND AREA	
REV	DATE	MADE BY	NOTES	
CLIENT NAME				
WELSH GOVERNMENT				
PROJECT NAME				
INSTALLATION OF BATTERY BACKUP (2026-27) AT				
RHYD Y CAR, MERTHYR TYDFIL, CF481UZ				
DRAWING TITLE				
EXISTING LAYOUT, ELEVATIONS				
AND AREA OF WORKS				
DRAWN BY			CHECKED BY	APPROVED BY
GQ			JH	KB
SCALE @ A1			DATE	AS SHOWN
			JUNE 2026	
DRAWING STATUS				
PLANNING				
				
				
Technical Facilities Management				
Caron House, 3 Oak Tree Court, Mulberry Drive, Cardiff Gate Business Park, Cardiff, CF23 8RS.				
Tel: (029) 2073 6900 Fax: (029) 2073 9255 www.mitie.com				
PROJECT No.			DRAWING No.	REV
WG1323			AL02	A
M:\PROJECTS\WG\WG1323\CAD\ARCH				

NOTE THE PROPERTY OF THIS DRAWING AND DESIGN IS VESTED IN MITIE TECHNICAL FACILITIES MANAGEMENT AND MUST NOT BE COPIED OR REPRODUCED IN ANY WAY WITHOUT THEIR WRITTEN CONSENT