



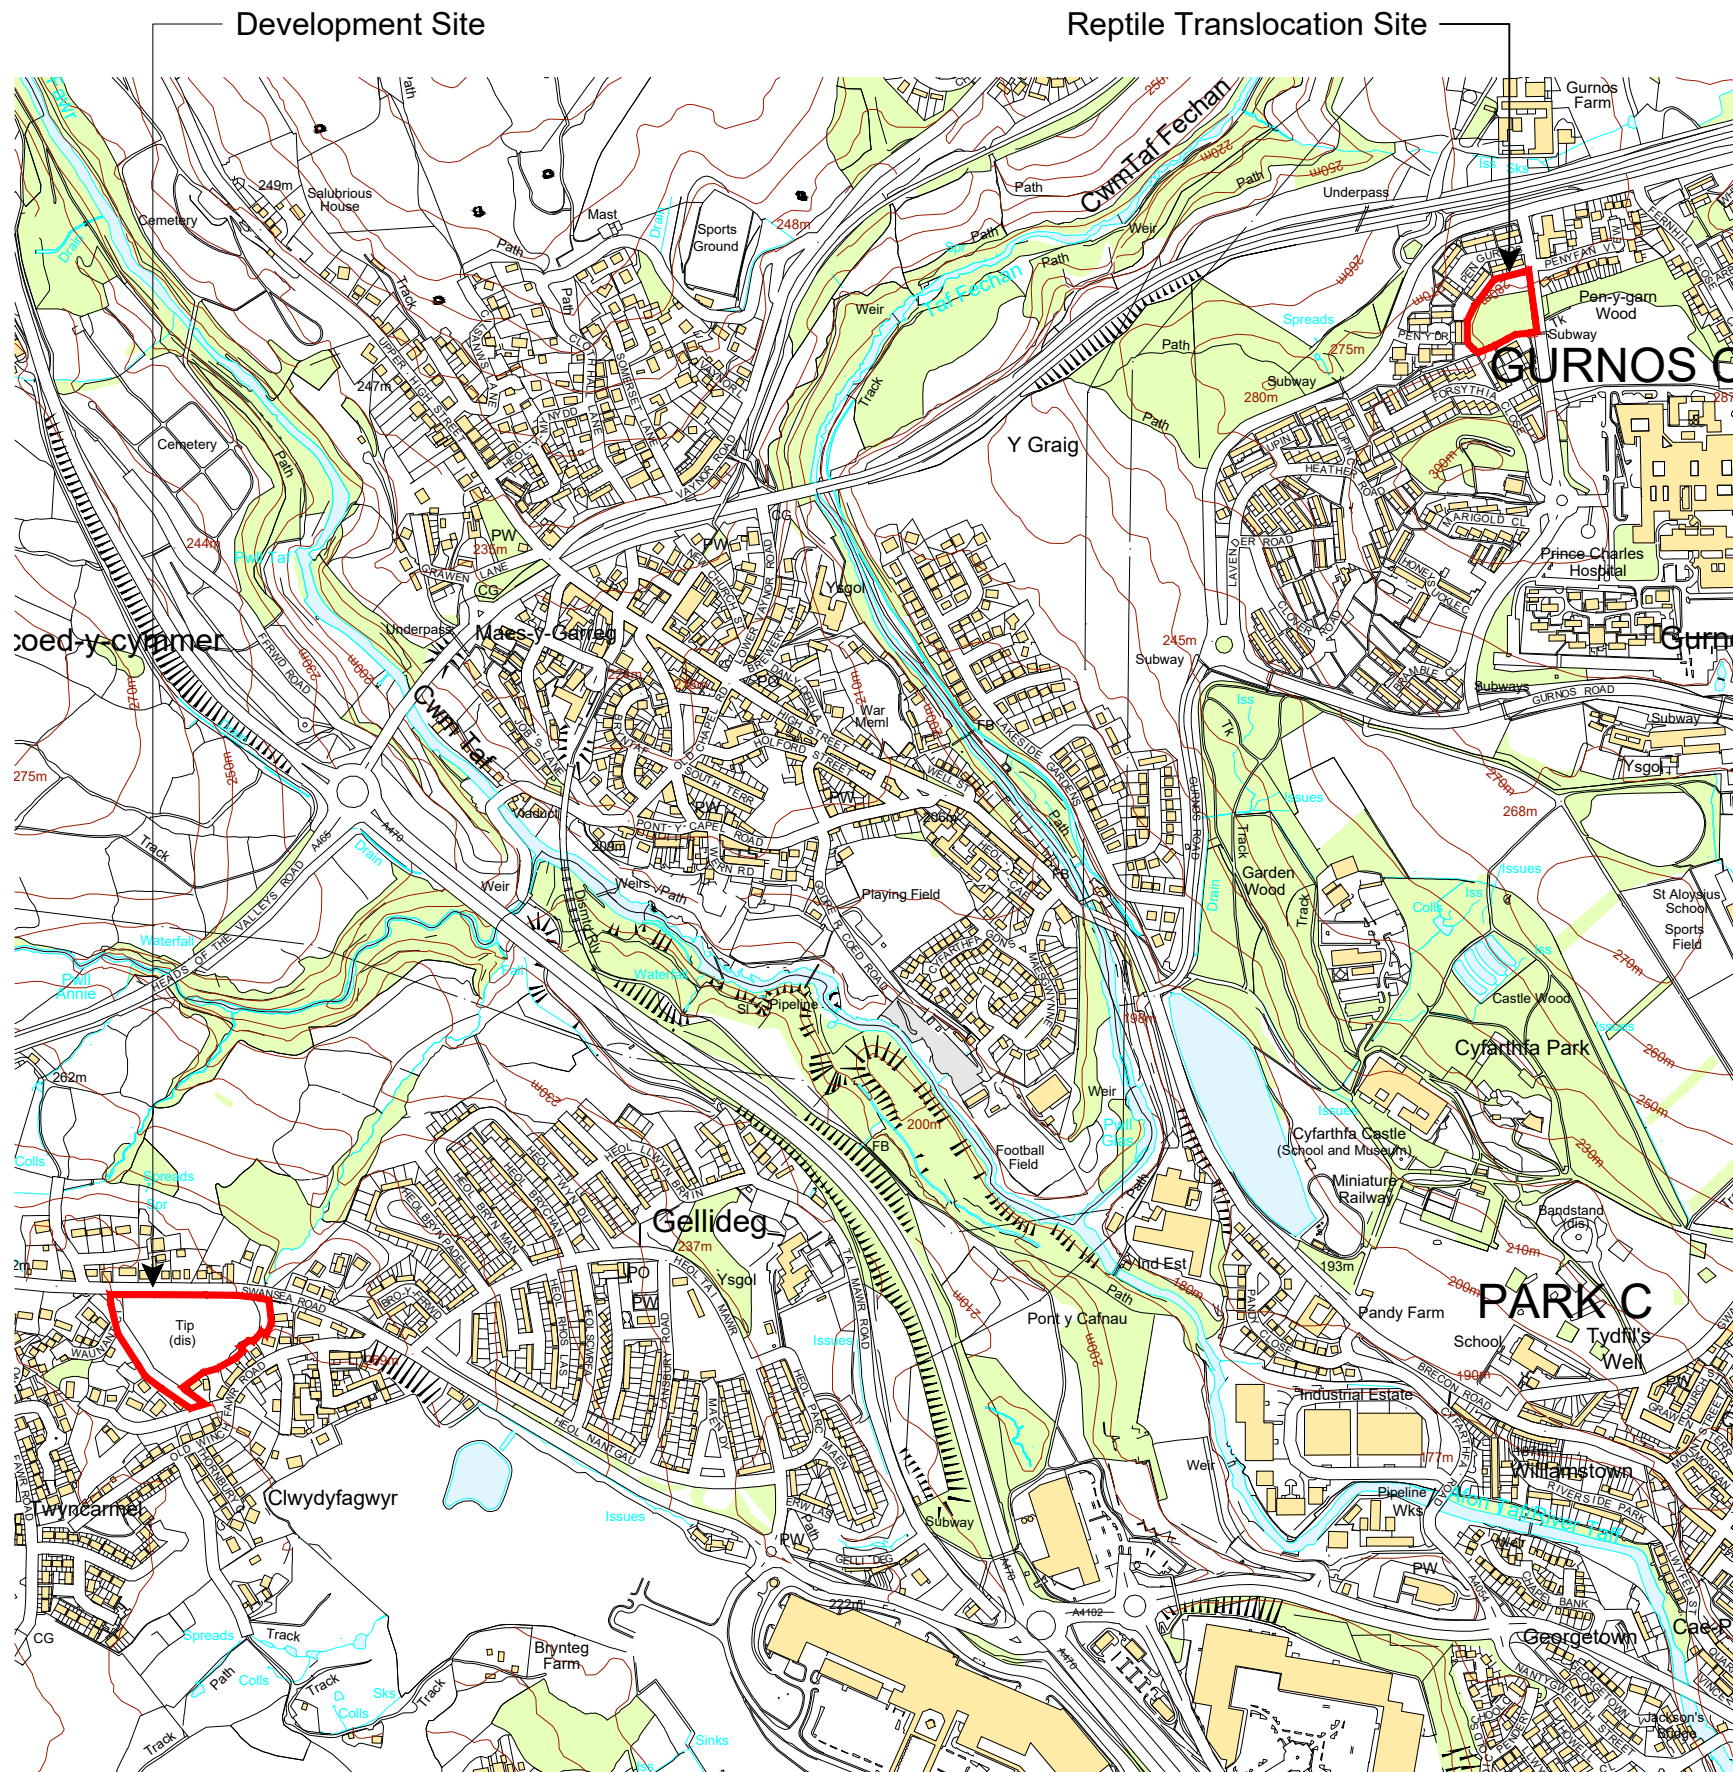

Site Context Plan
1:10,000 @ A3



Reptile Translocation Site Plan
1:1250 @ A3

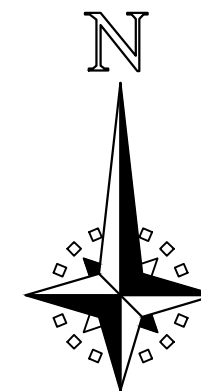

Development at Swansea Road, Merthyr Tydfil		Job No. 18 004	Rev.
		AL(90)20	
Title Proposed Reptile Translocation Site Plan			
Date January 2024	Drawn WS	Scale 1:1,250 & 1:10,000 @ A3	
		Architects Environmental & Urban design	
Unit 1A, Compass Business Park, Pacific Road, Cardiff. CF24 5HL		www.c.jarchitects.co.uk tel: 029 20452100	