



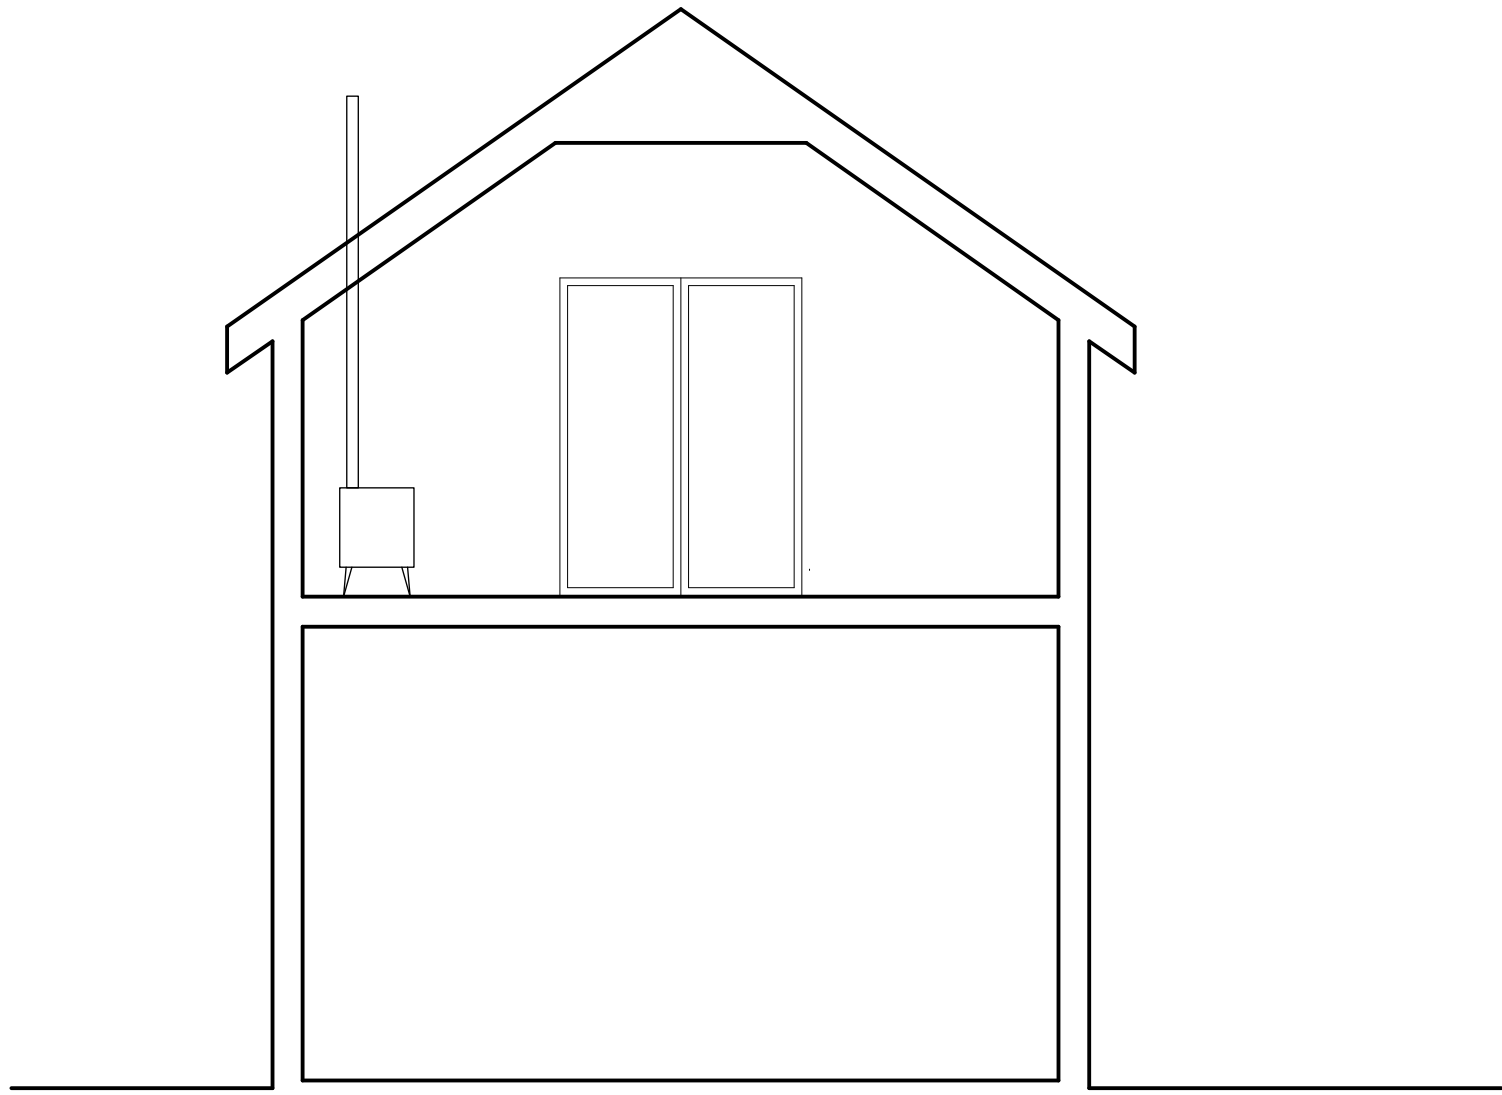


SECTION A-A


A

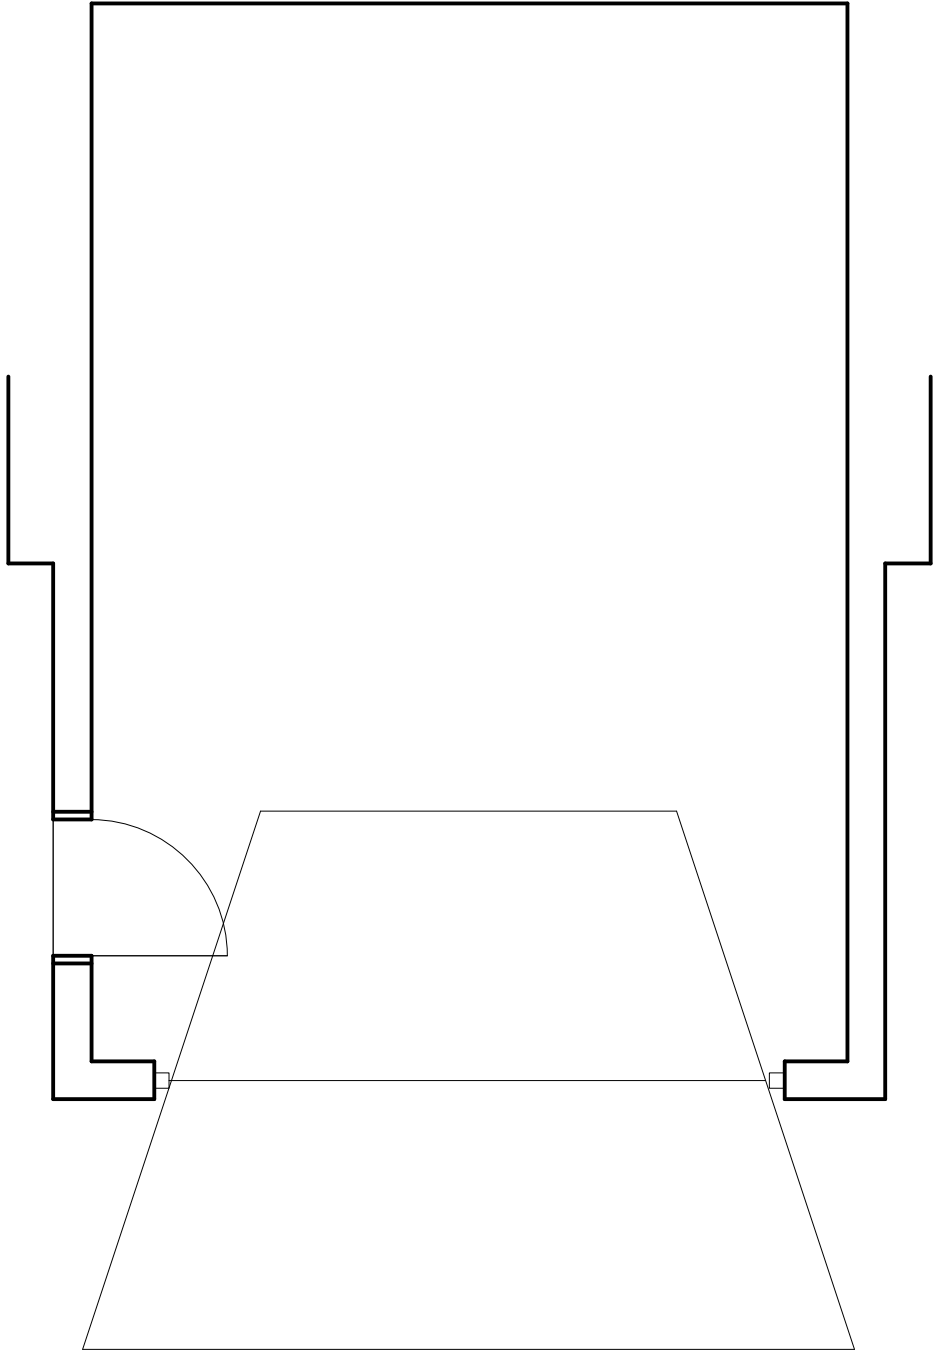


GROUND FLOOR

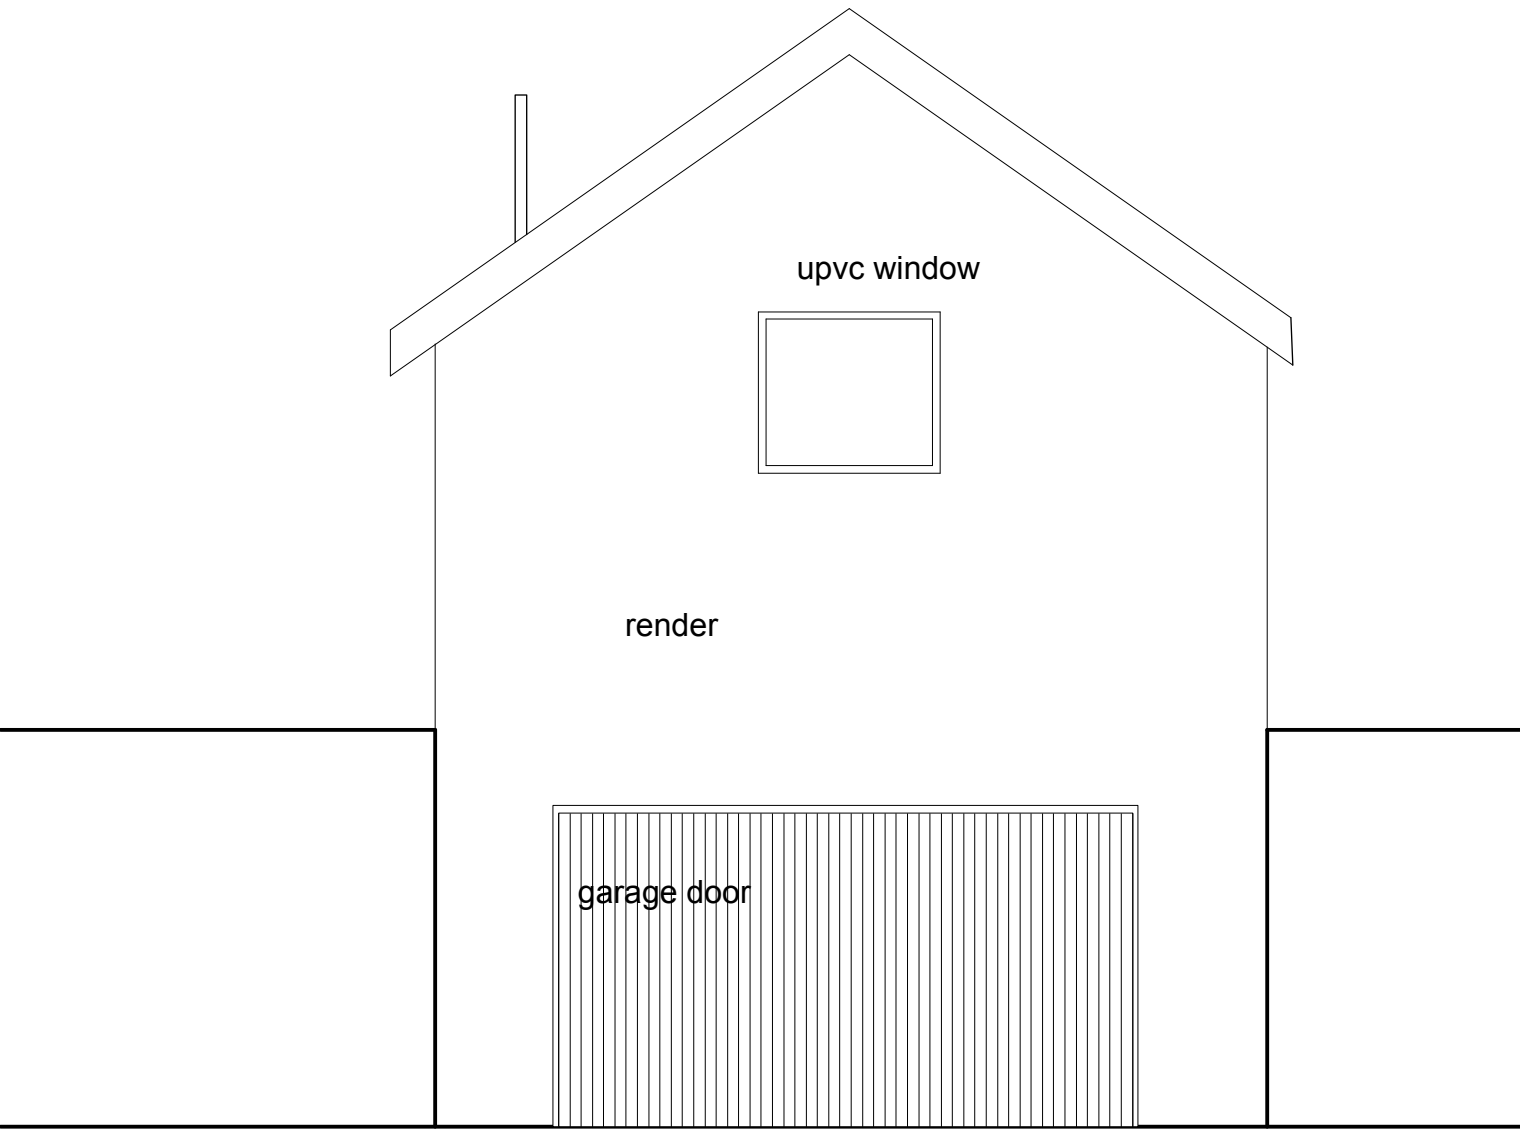


FRONT ELEVATION

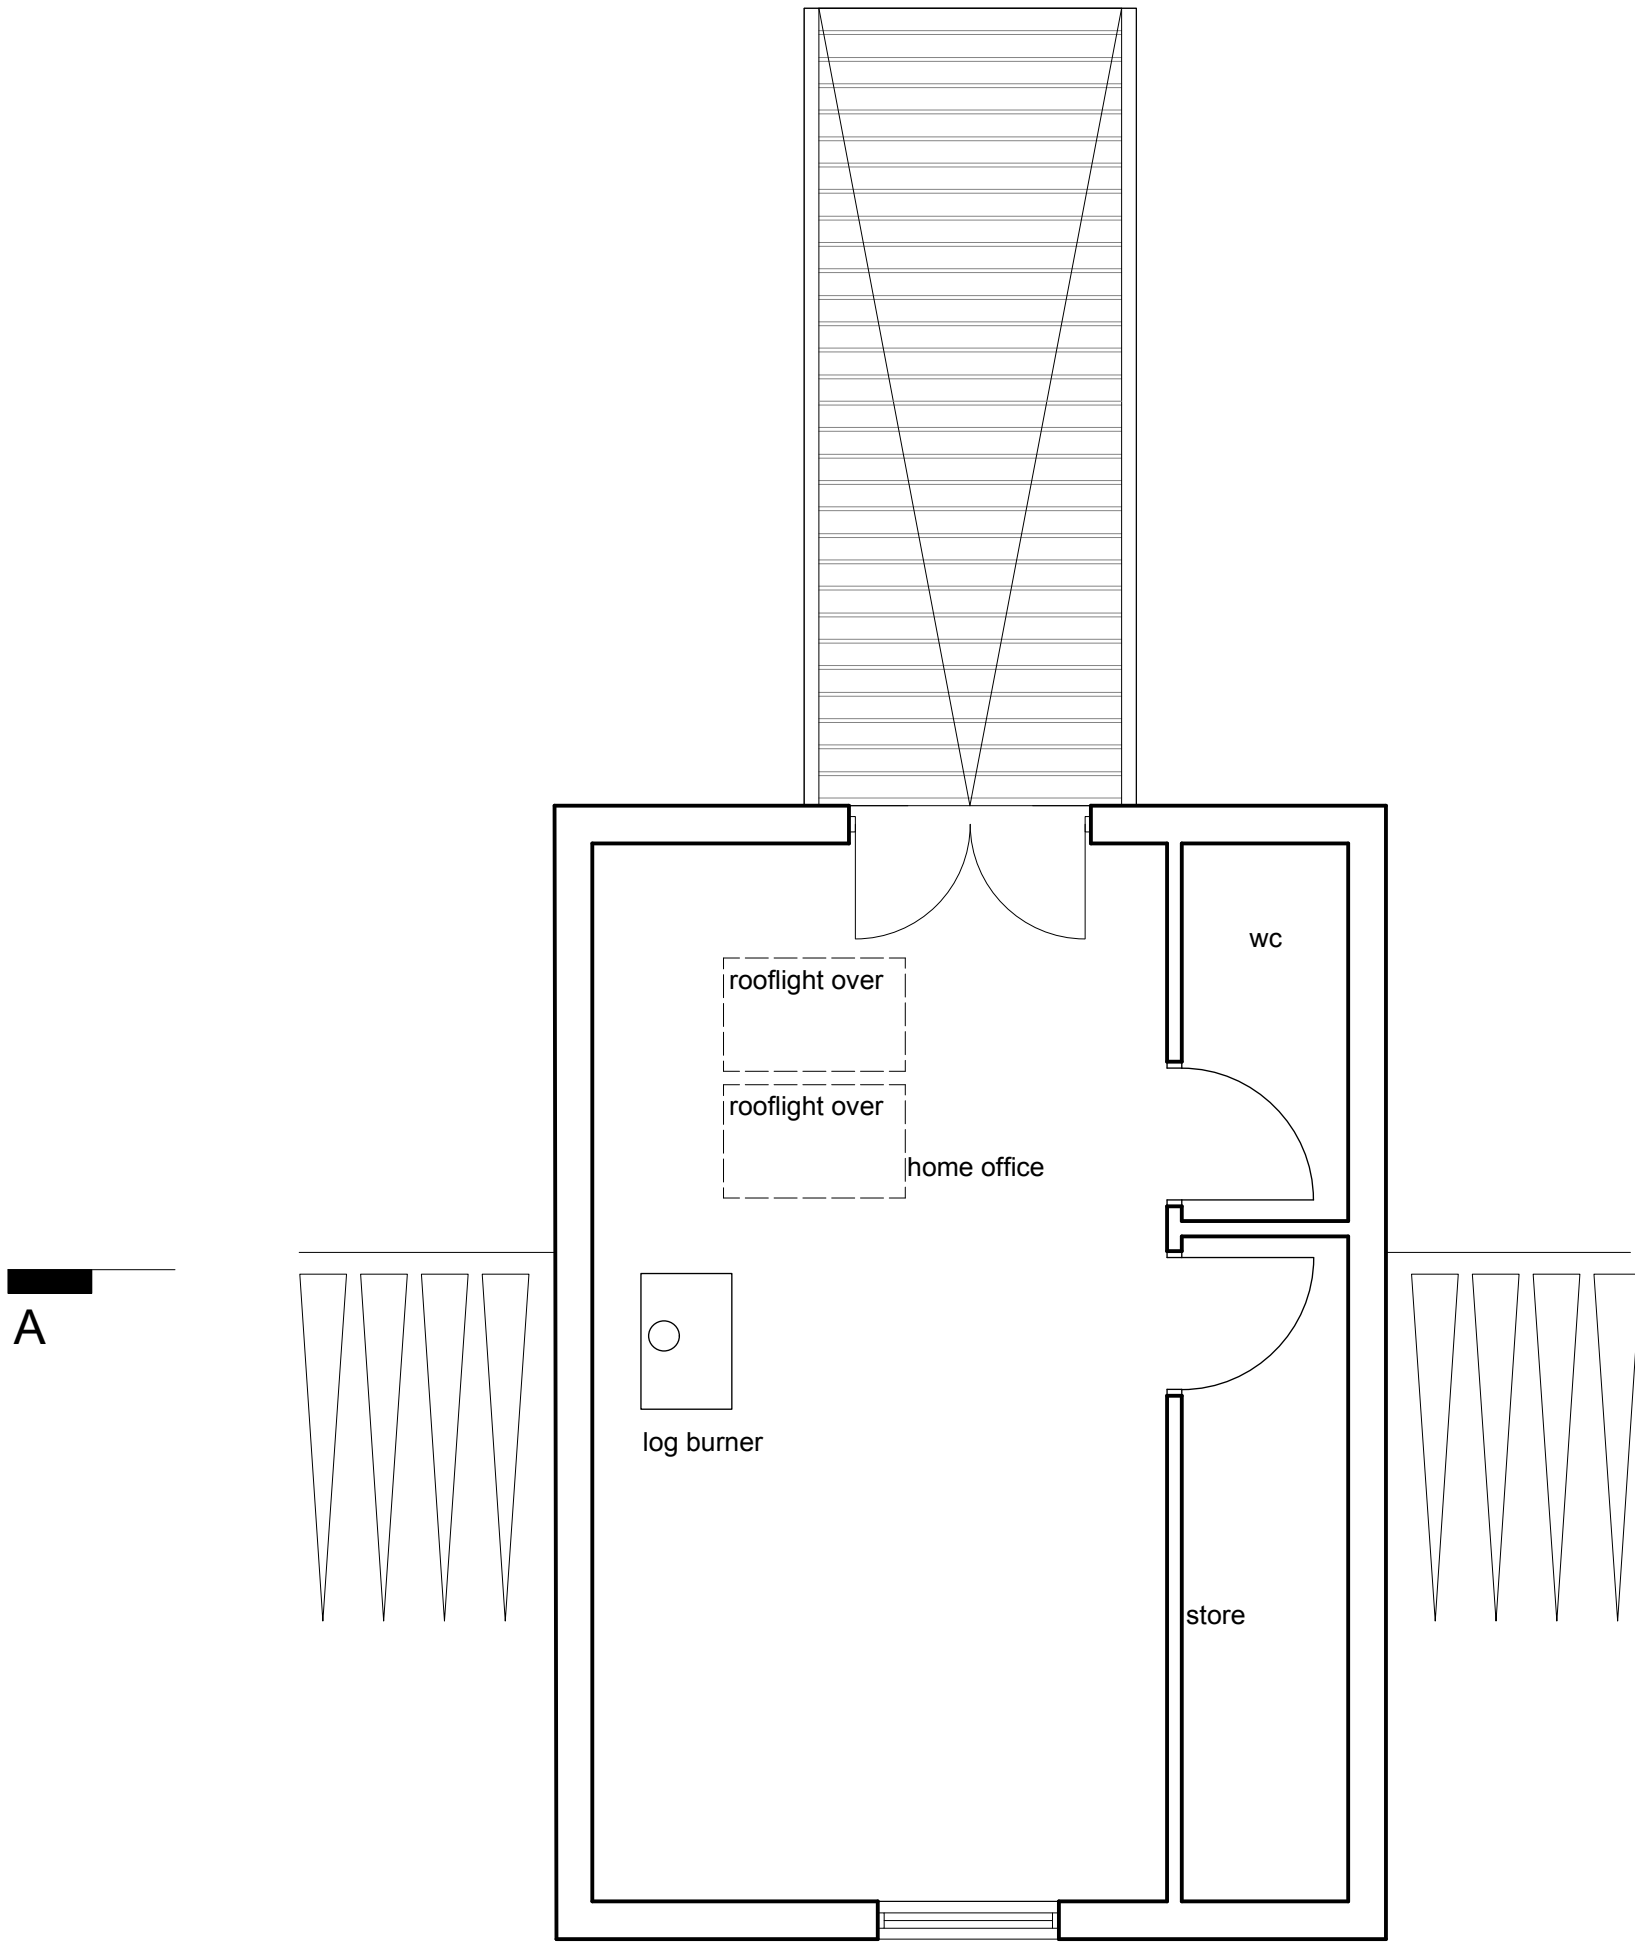


FIRST FLOOR

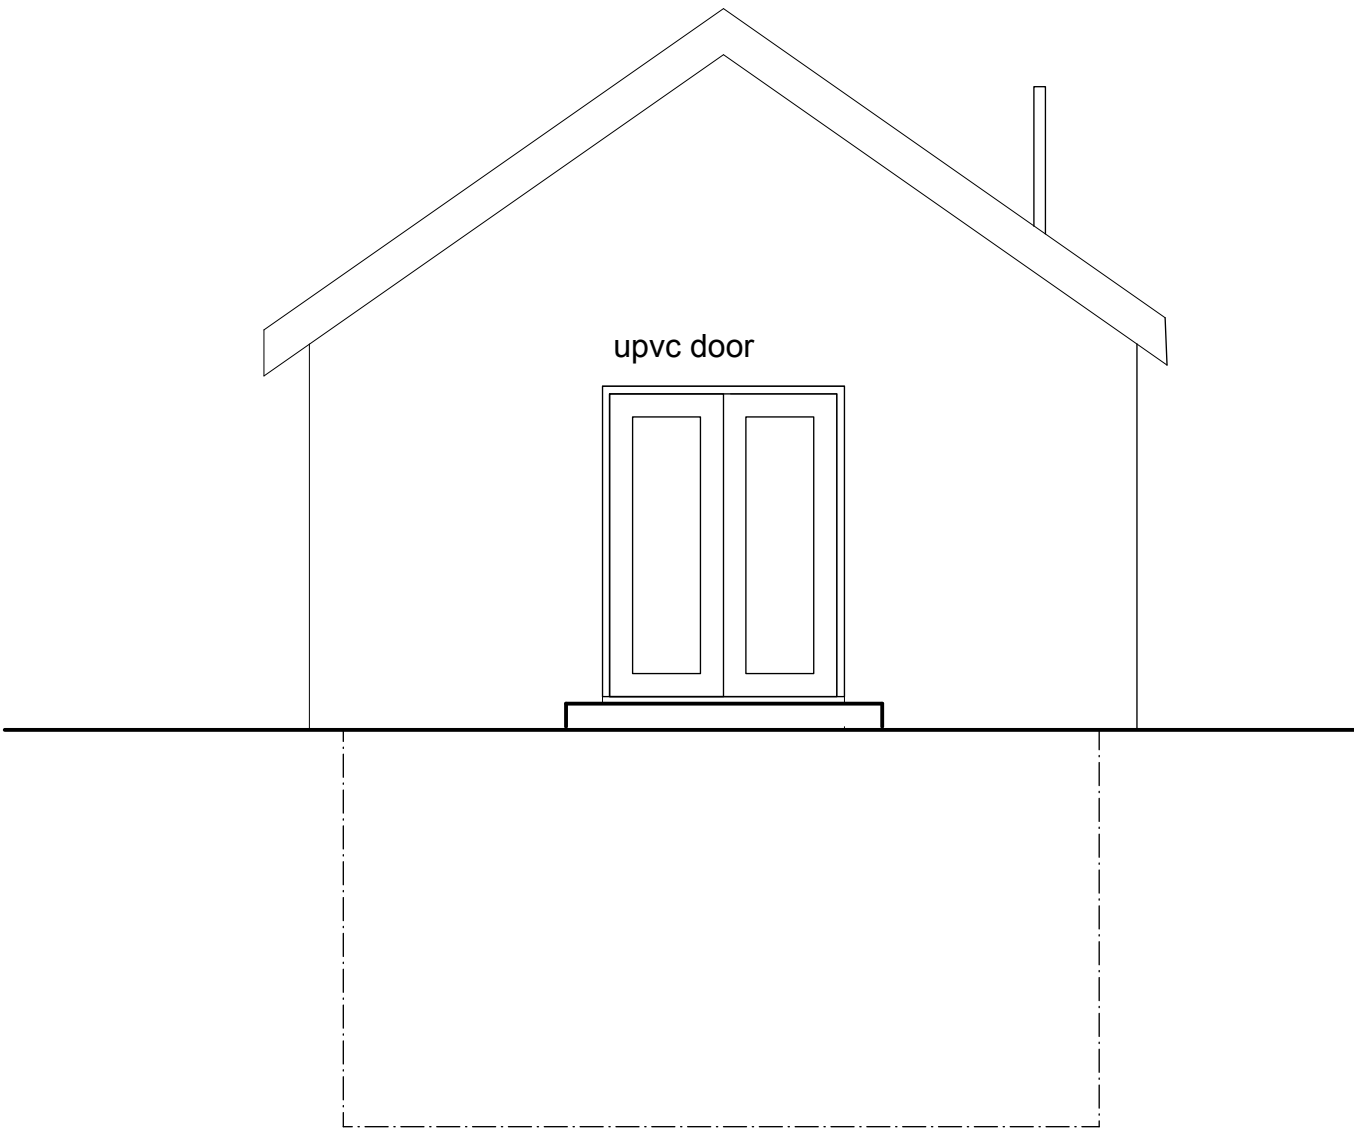

REAR ELEVATION

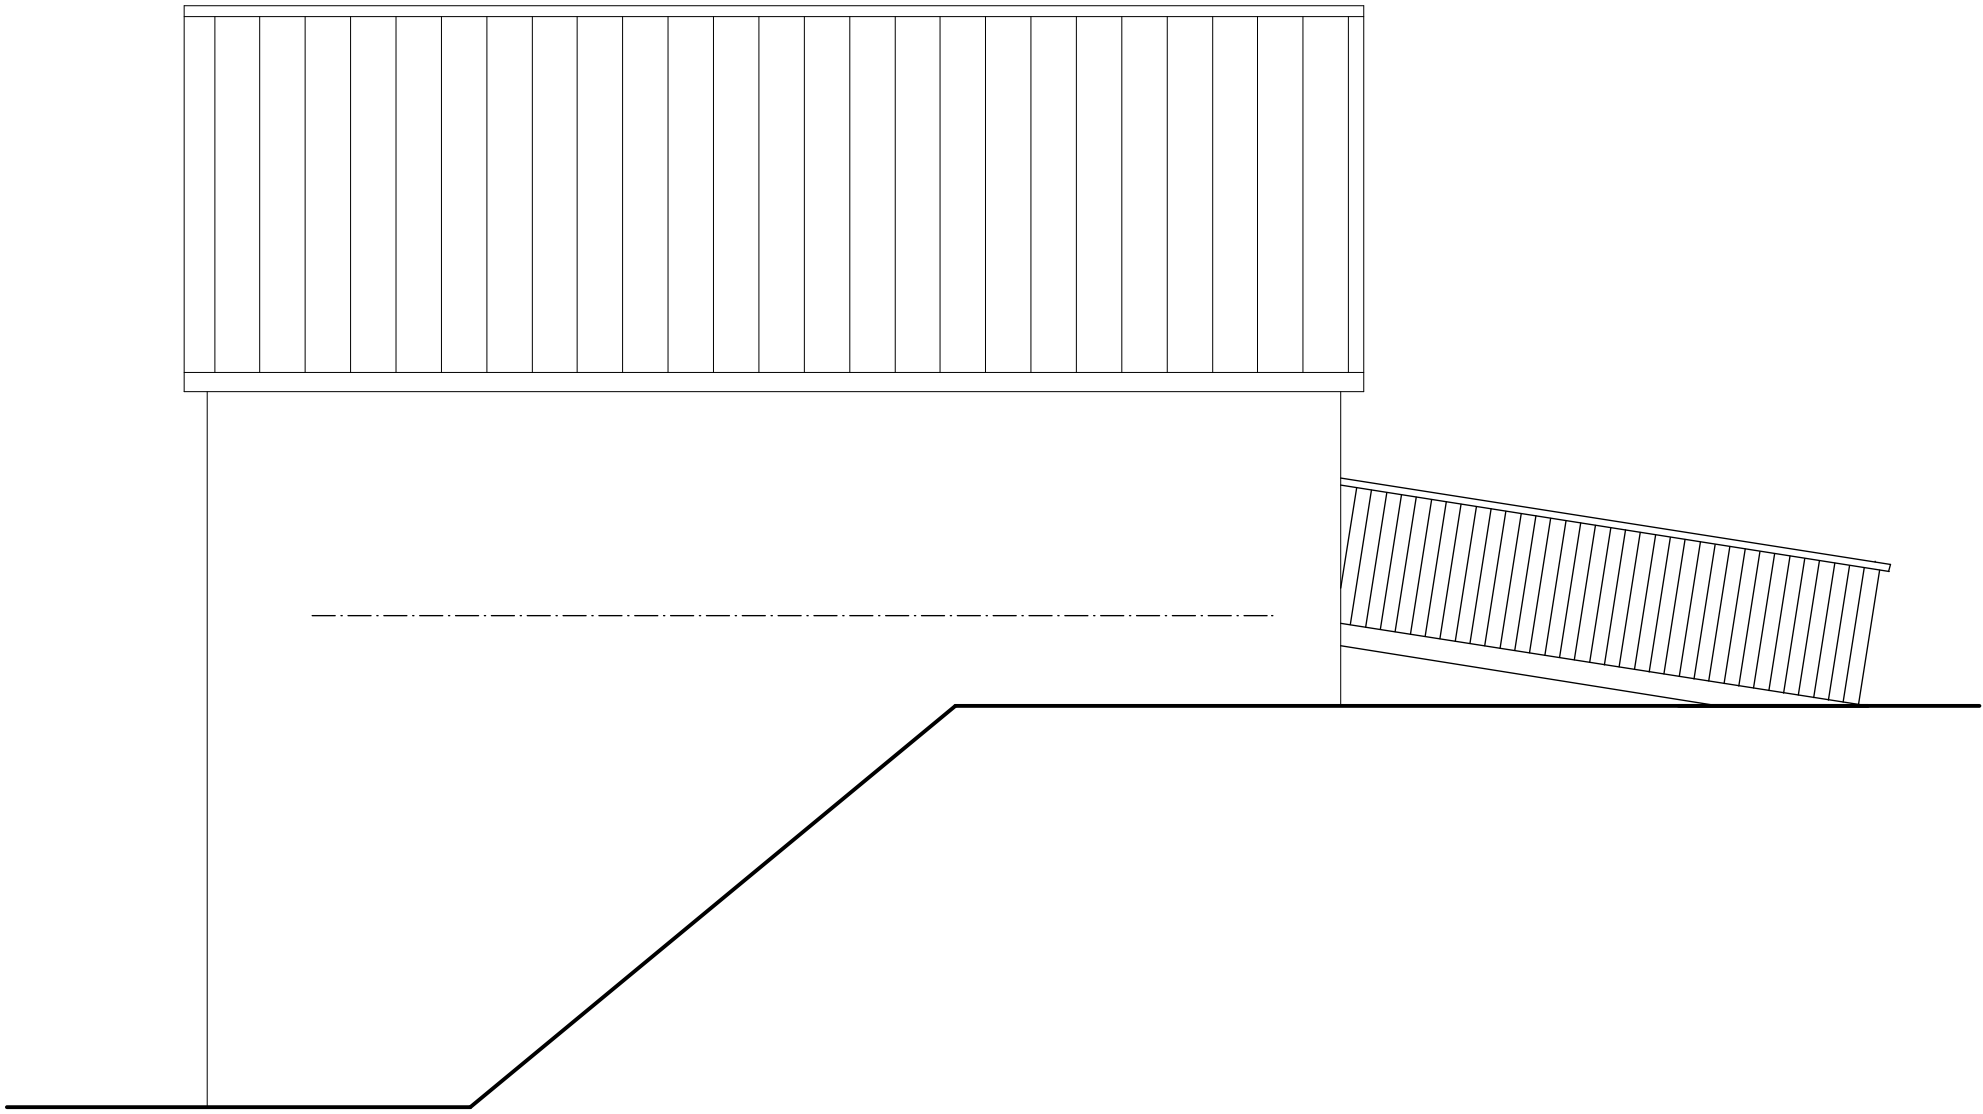

SIDE ELEVATION

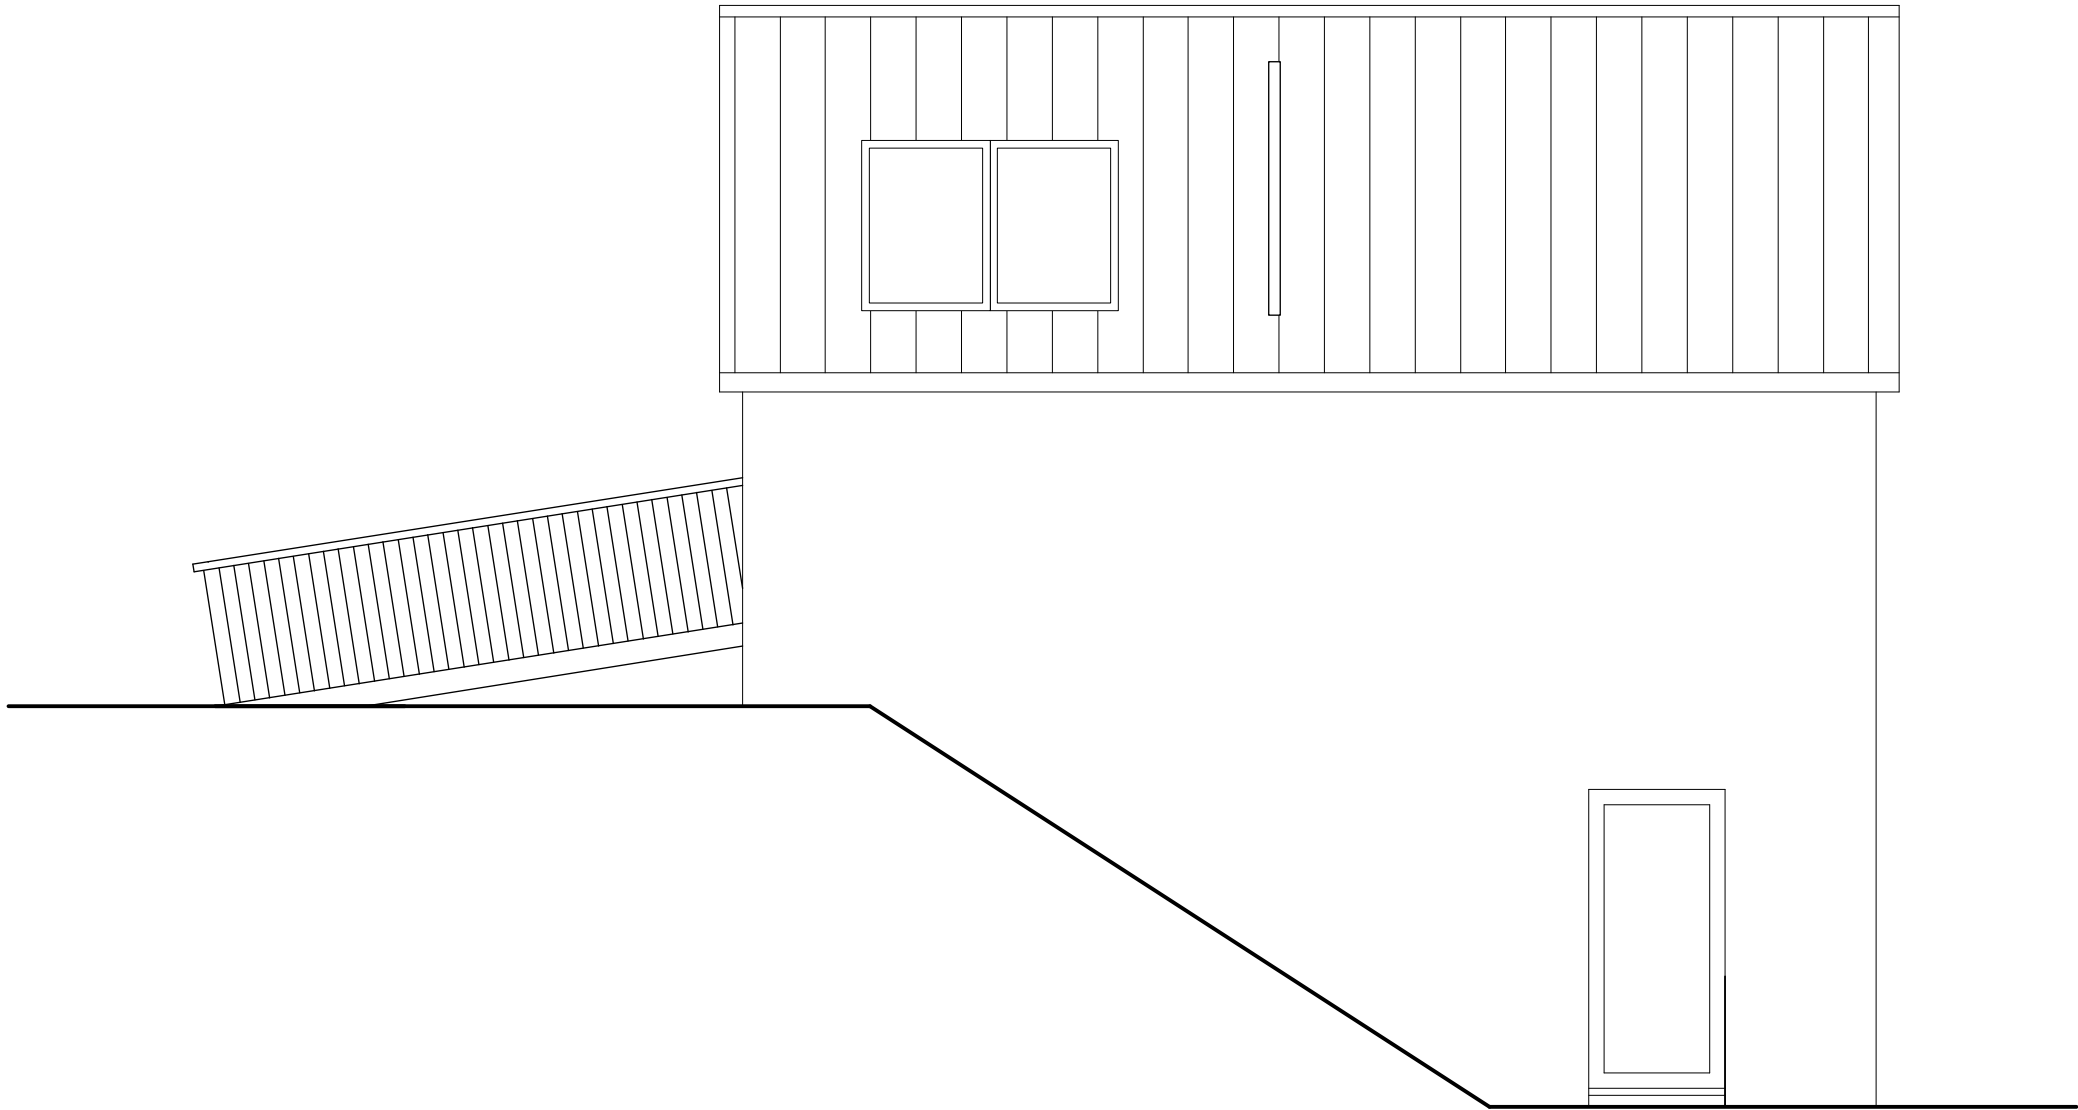

SIDE ELEVATION

REV BA- minor revision - 09.11.20

**George and Co.**

LAND BEHIND BRACKENDALE,
HEOLGERRIG, MERTHYR TYDFIL

for
MR ROSS WILLIAMS

609.04A	proposed garage		
planning	april '19	1:50@A1	SG
1st Floor Woodfired Studios 62 High St Merthyr Tydfil CF37 8DE 07830326552 hello@georgeandco.studio www.georgeandco.studio			
DO NOT SCALE THIS DRAWING			@George and Co.