


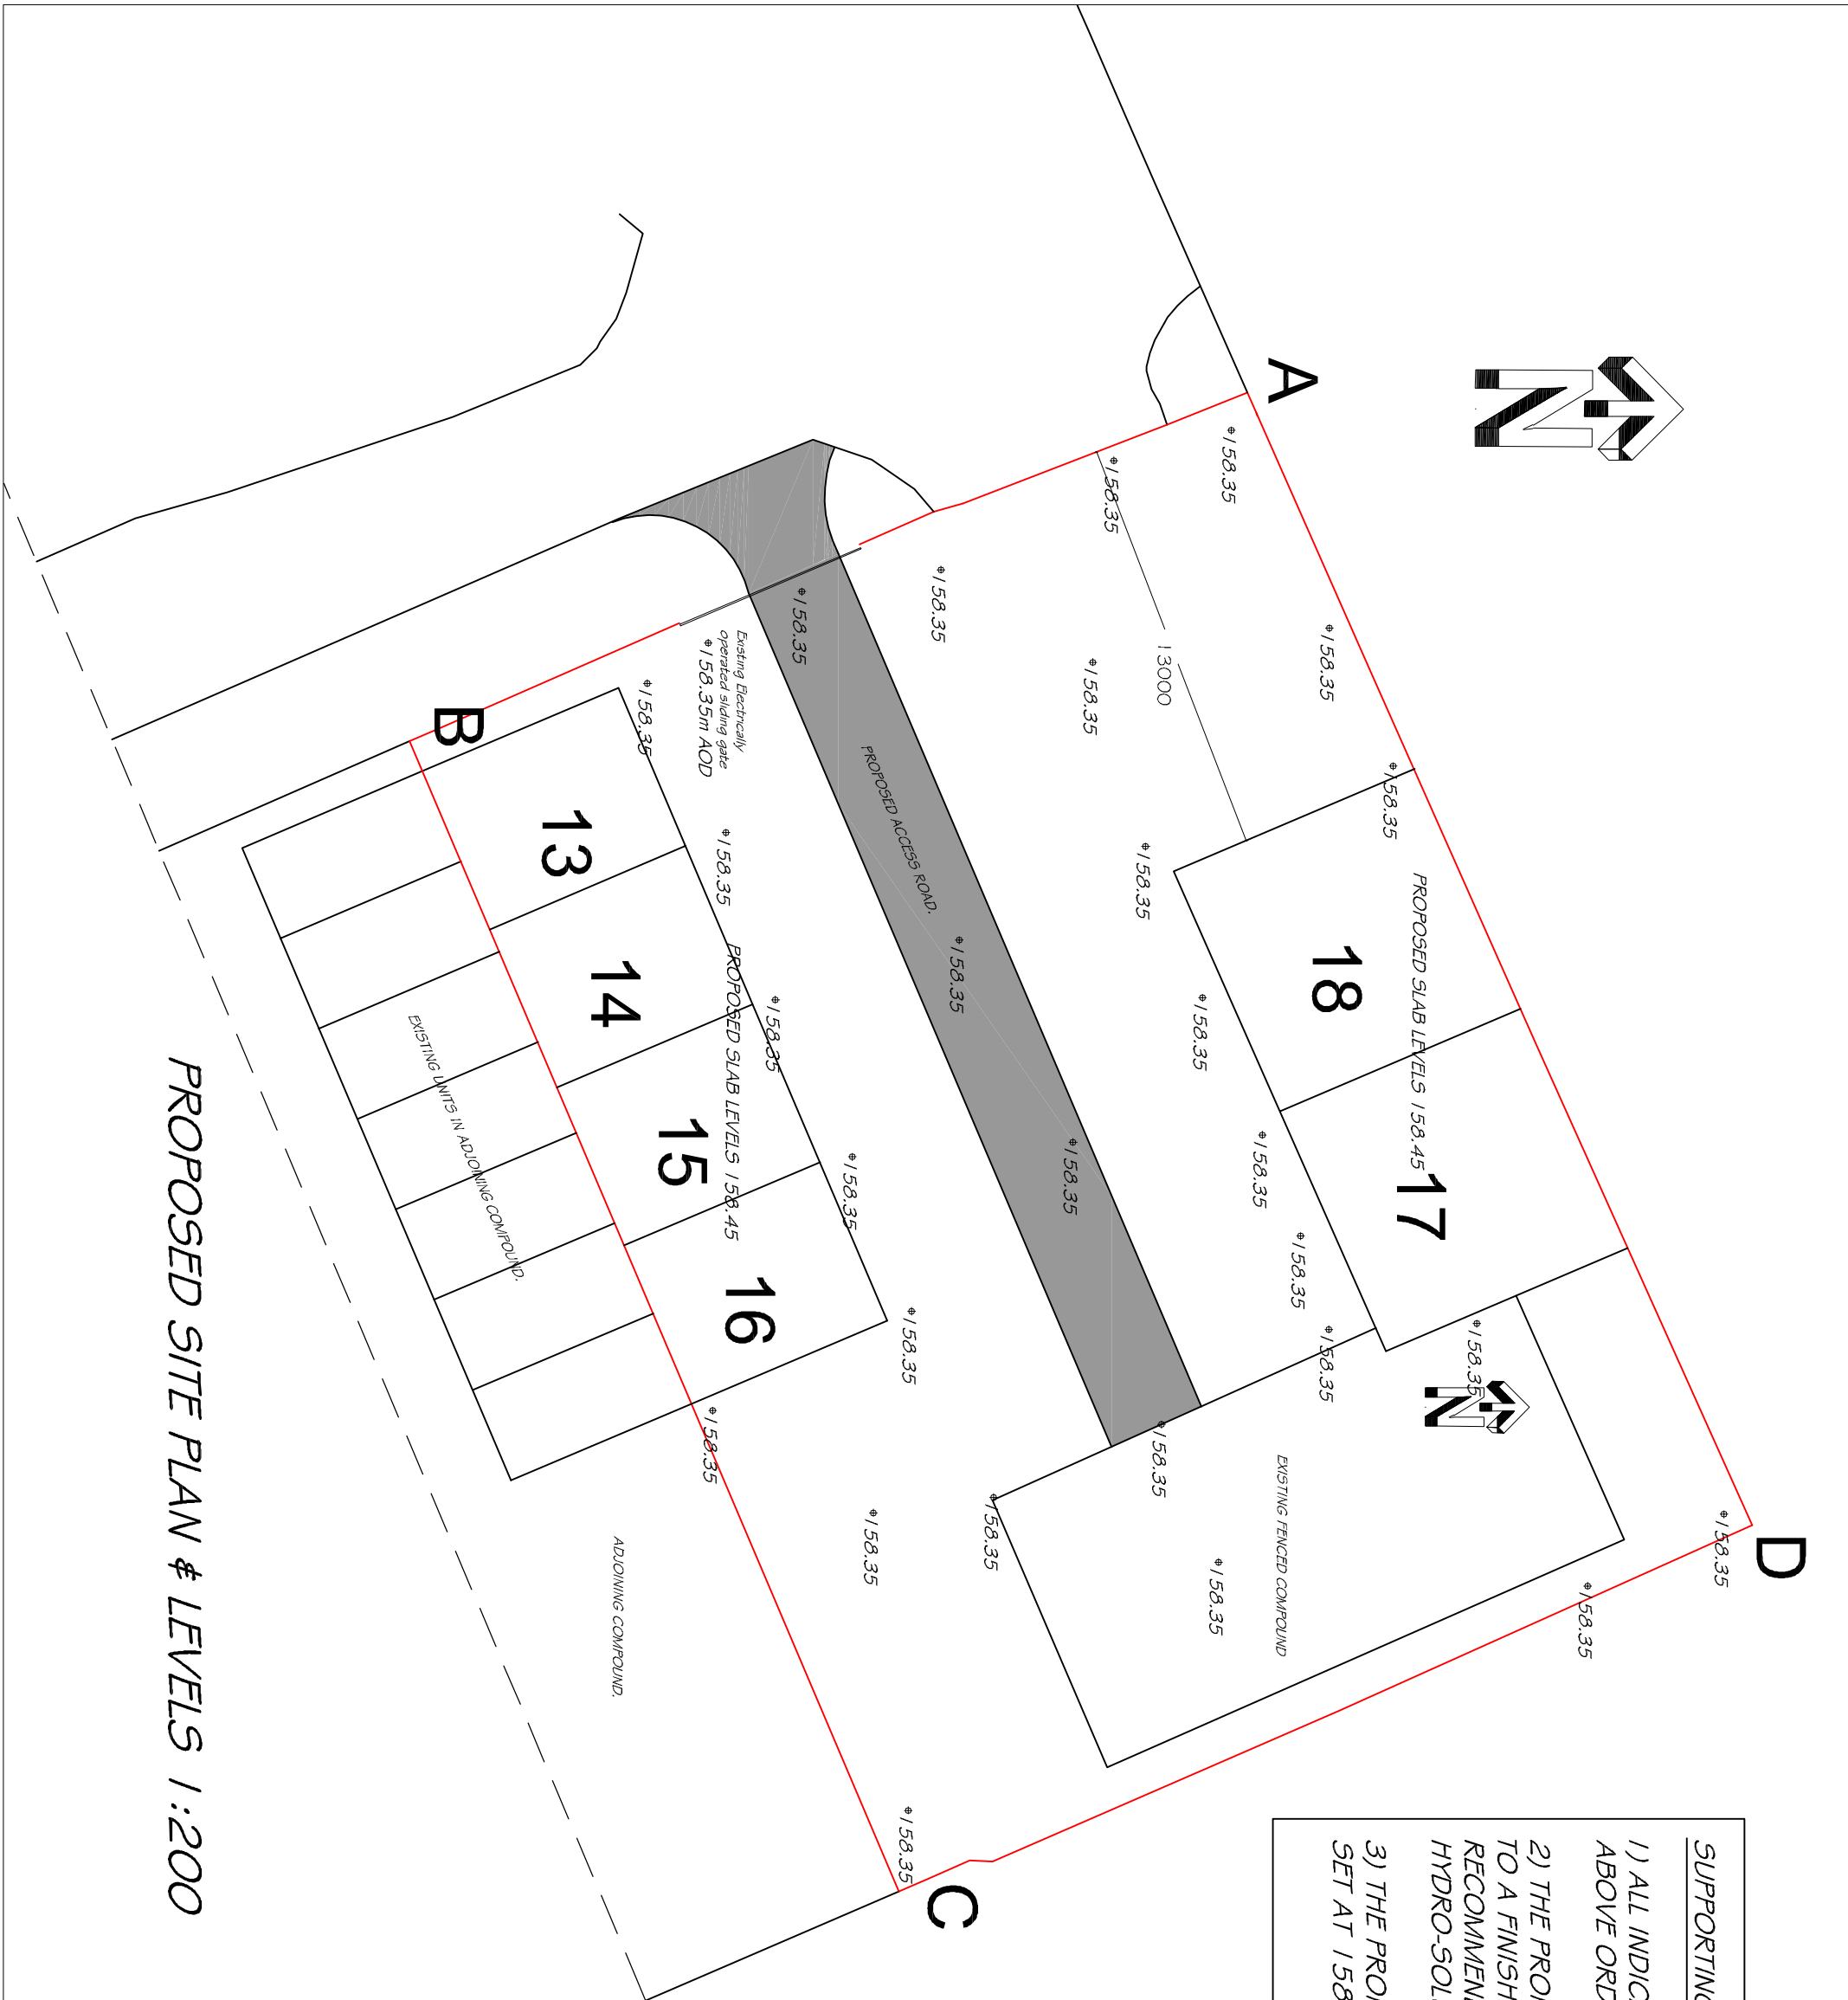

SUPPORTING INFORMATION:

- 1) ALL INDICATED LEVELS ARE QUOTED IN METRES ABOVE ORDINANCE DATUM.
- 2) THE PROPOSED LEVEL OF THE SITE TO BE PROFILED TO A FINISHED LEVEL OF 158.35m AOD AS RECOMMENDED BY THE REPORT PREPARED BY HYDRO-SOLUTIONS.
- 3) THE PROPOSED SLAB LEVELS OF THE UNITS TO BE SET AT 158.45m AOD.

NOTE!
THIS INFORMATION TO BE READ IN CONJUNCTION WITH HYDRO-SOLUTION REPORT AS SUBMITTED TO MERTHYR TYDFIL COUNTY BOROUGH PLANNING DEPT.

PROPOSED SITE PLAN & LEVELS 1:200

PROPOSED STORAGE UNITS
AT:
THE WILLOWS,
ABERCANAID,
MERTHYR TYDFIL
January 2021