



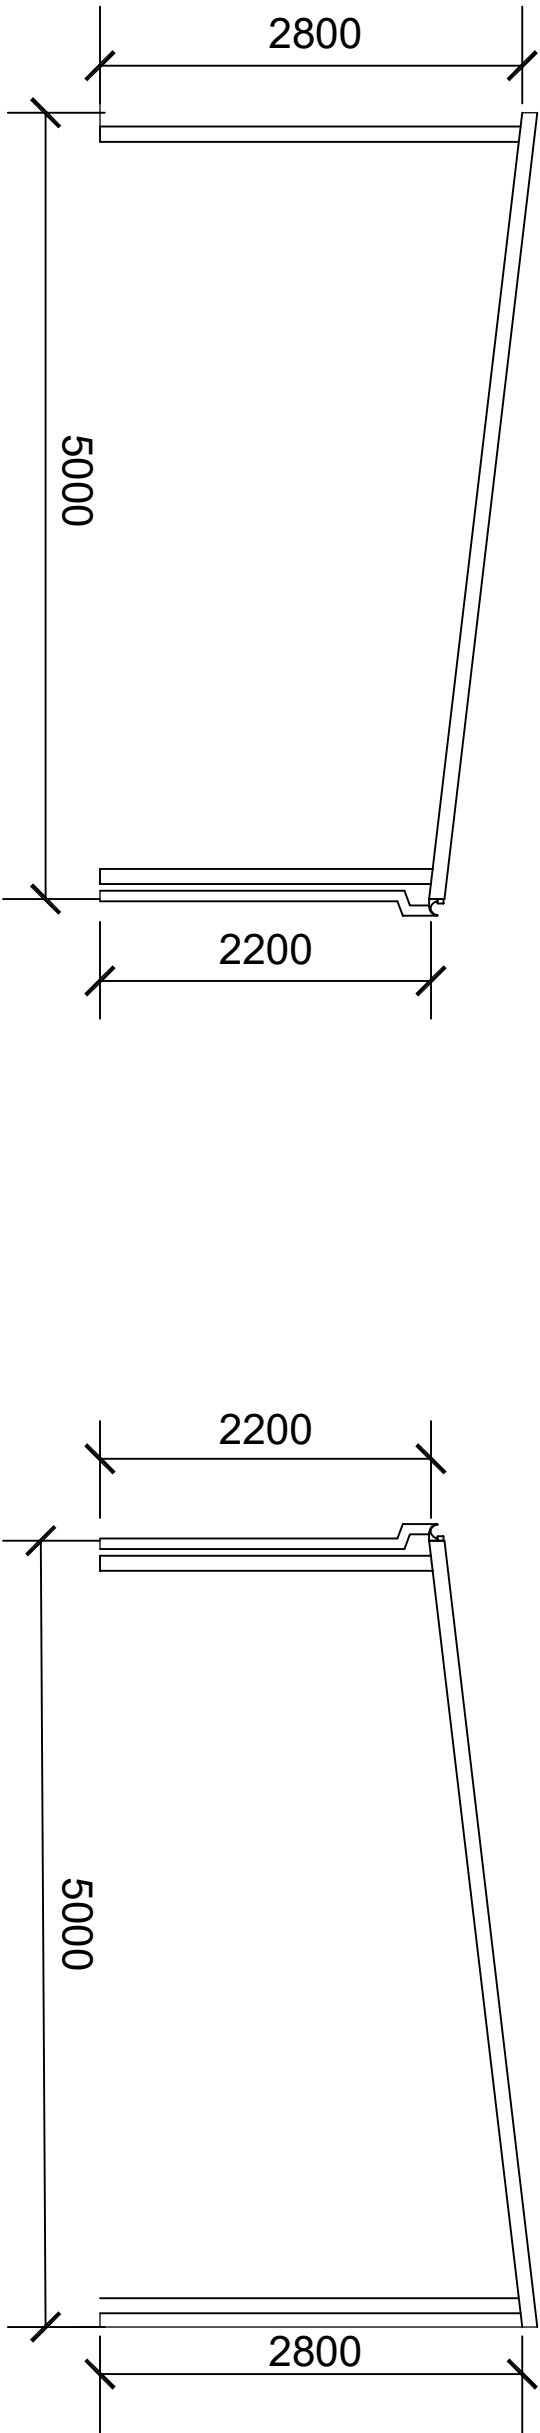

Roof Cladding - 16mm  
UV Opaque Multiwall.

powder coated steelwork  
(Colour Green  
to match existing)

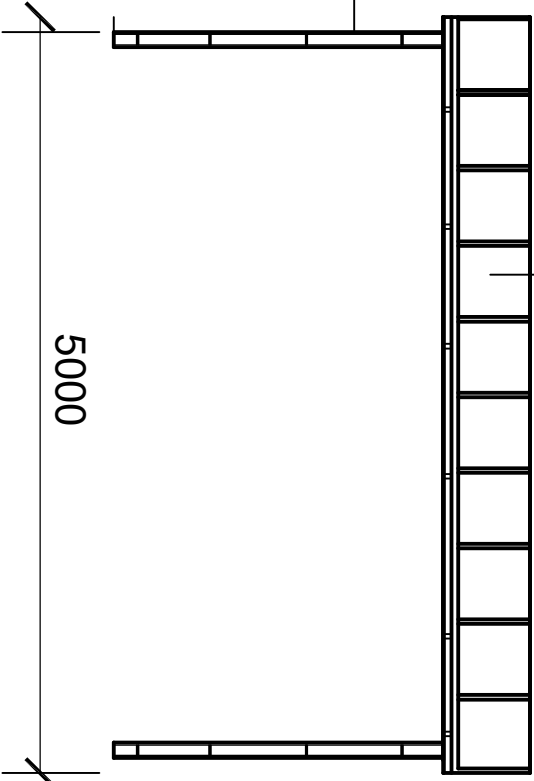

|   |          |                |                           |                 |     |                        |  |
|---|----------|----------------|---------------------------|-----------------|-----|------------------------|--|
| Job. Ref.   | Dwg. No. | Rev.           | Job                       | Title           | Rev | Corporate Property     |  |
|   |          |                | New Canopy                | Proposed Canopy |     | Unit 5                 |  |
|   |          |                | Trelewis Community Centre |                 |     | Triangle Business Park |  |
|   |          |                | Mackintosh Terrace        |                 |     | Pentrebach             |  |
|   |          |                | Trelewis                  |                 |     | Merthyr Tydfil         |  |
|   |          |                | CF46 6DA                  |                 |     | CF48 4TQ               |  |
| FIGURED DIMENSIONS MUST BE TAKEN<br>NOT SCALED MEASUREMENTS.<br>ANY DISCREPANCIES IN THIS DRAWING<br>MUST BE REPORTED IMMEDIATELY TO<br>THE ARCHITECT.<br>CONTRACTORS MUST CHECK ALL<br>DIMENSIONS ON SITE. |          |                |                           |                 |     |                        |  |
| Scale   |          | 1 -200         |                           | @               |     | A3                     |  |
| Date   |          | September 2021 |                           |                 |     |                        |  |
| Drawn   |          |                |                           |                 |     |                        |  |
| Checked   |          |                |                           |                 |     |                        |  |
| Job. Ref.   |          | Dwg. No.       |                           | Rev.            |     |                        |  |
| 2021-069-TL   |          | 04(P)          |                           |                 |     |                        |  |