

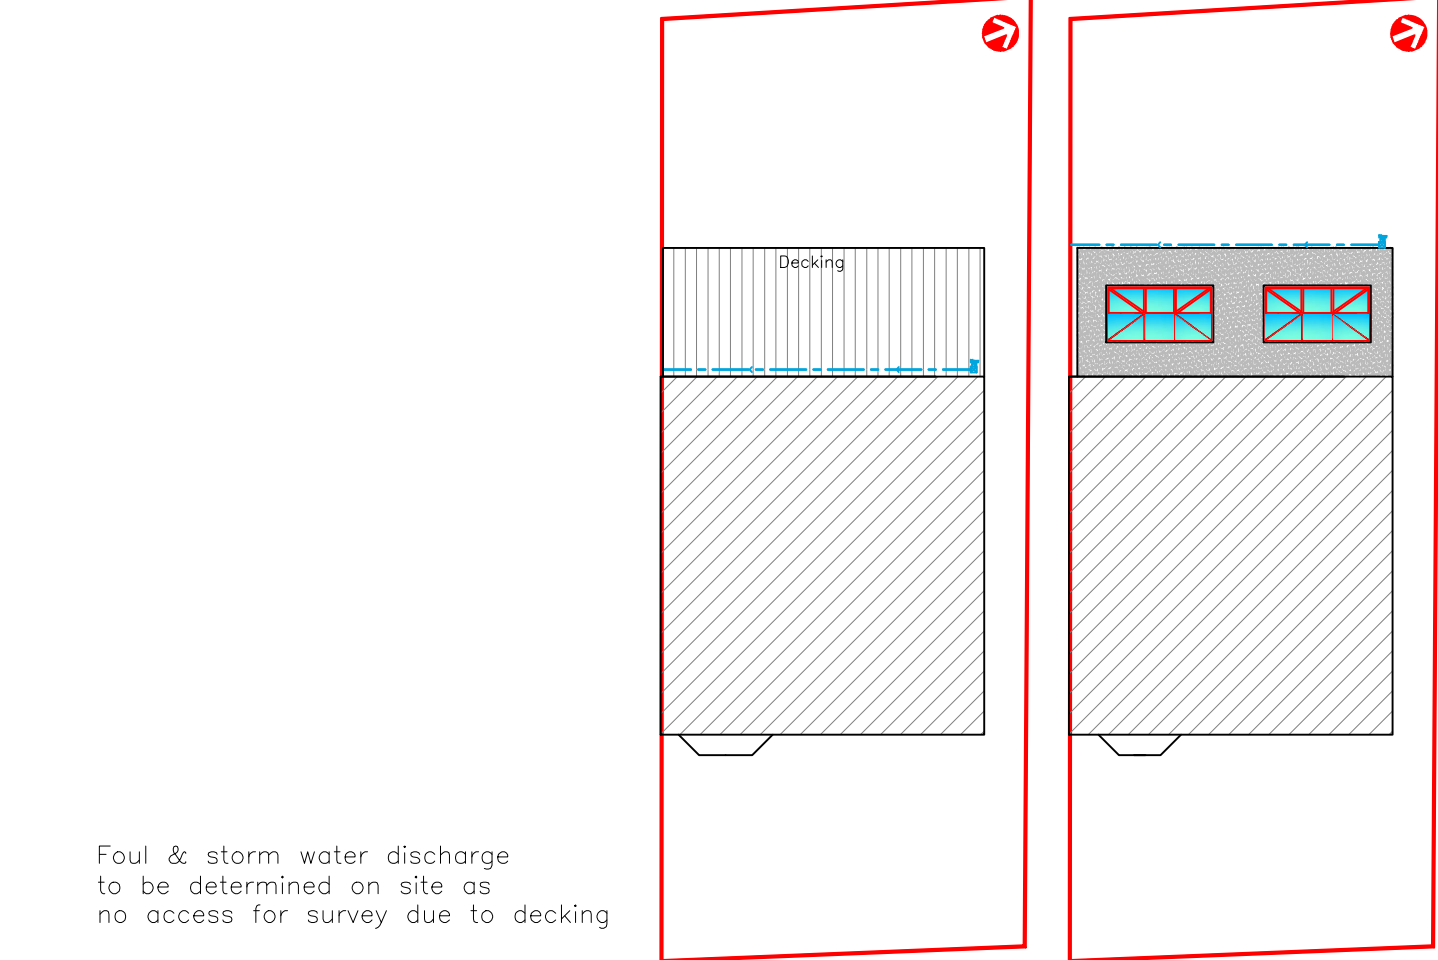
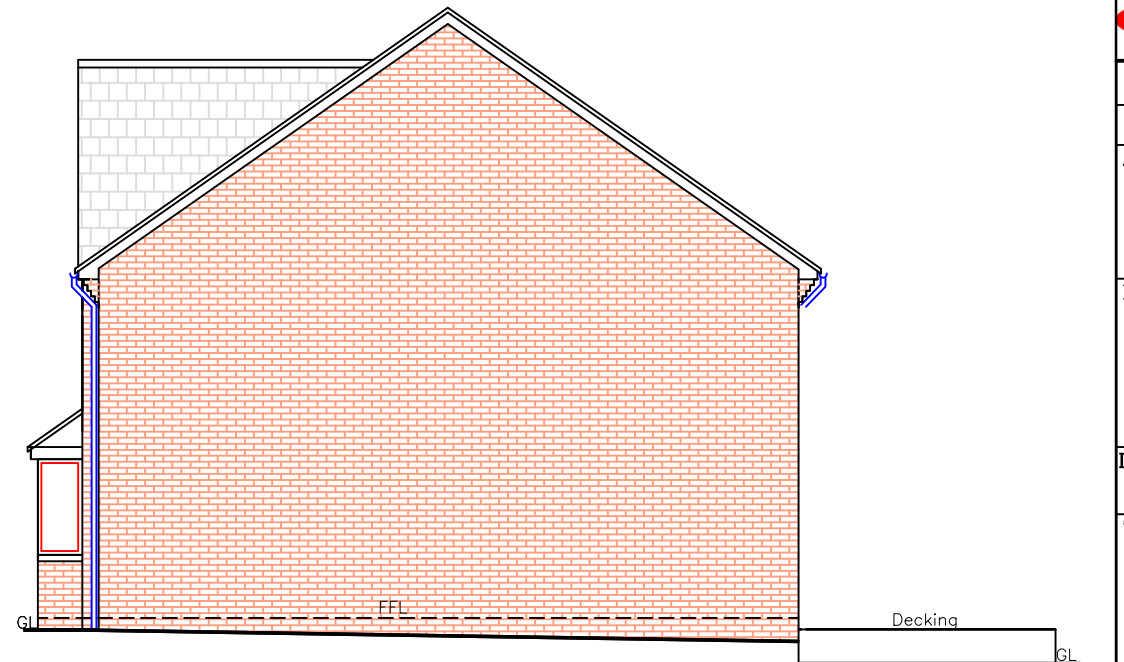
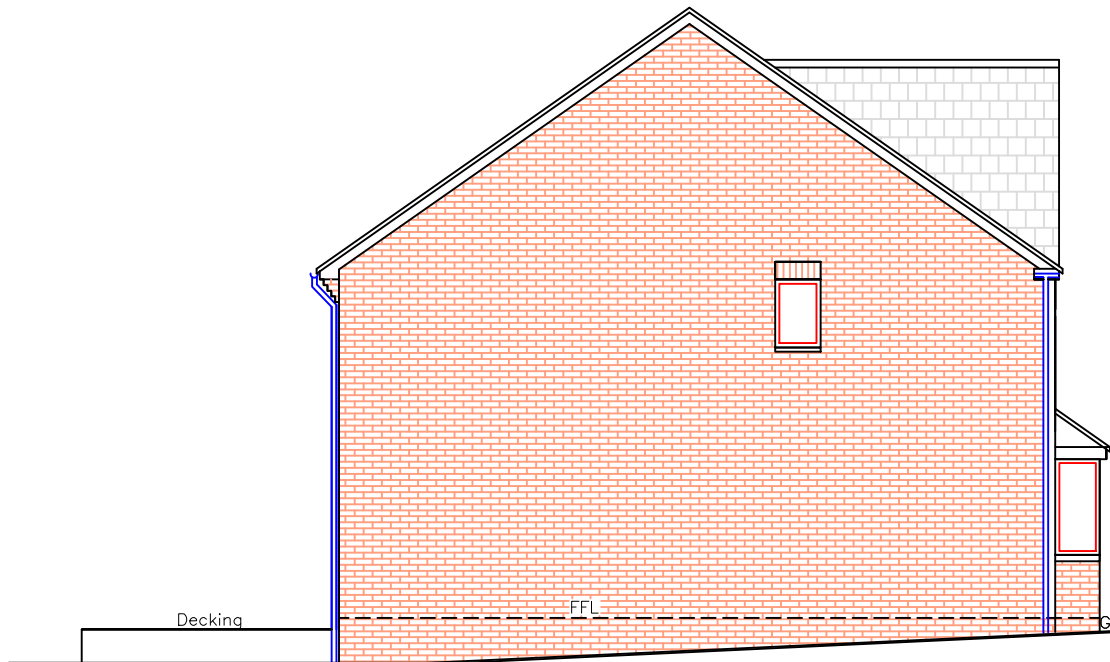
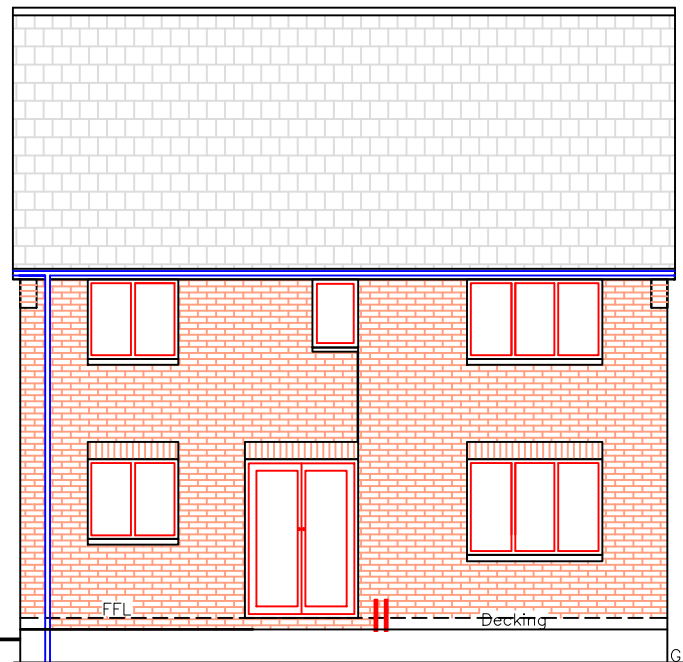
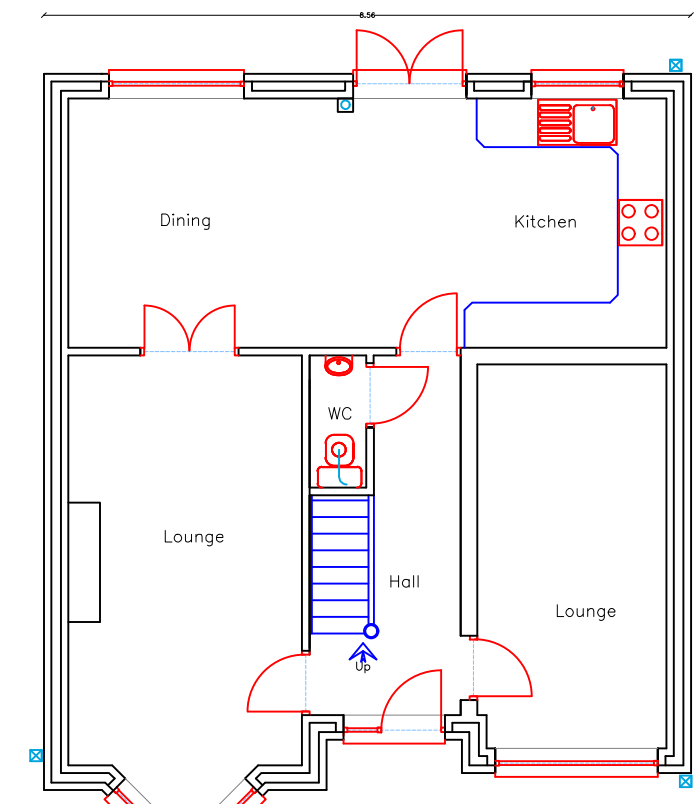
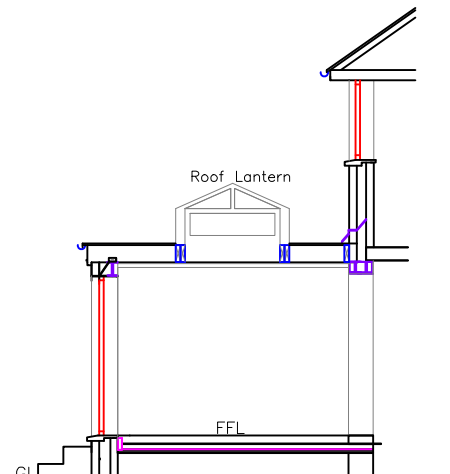
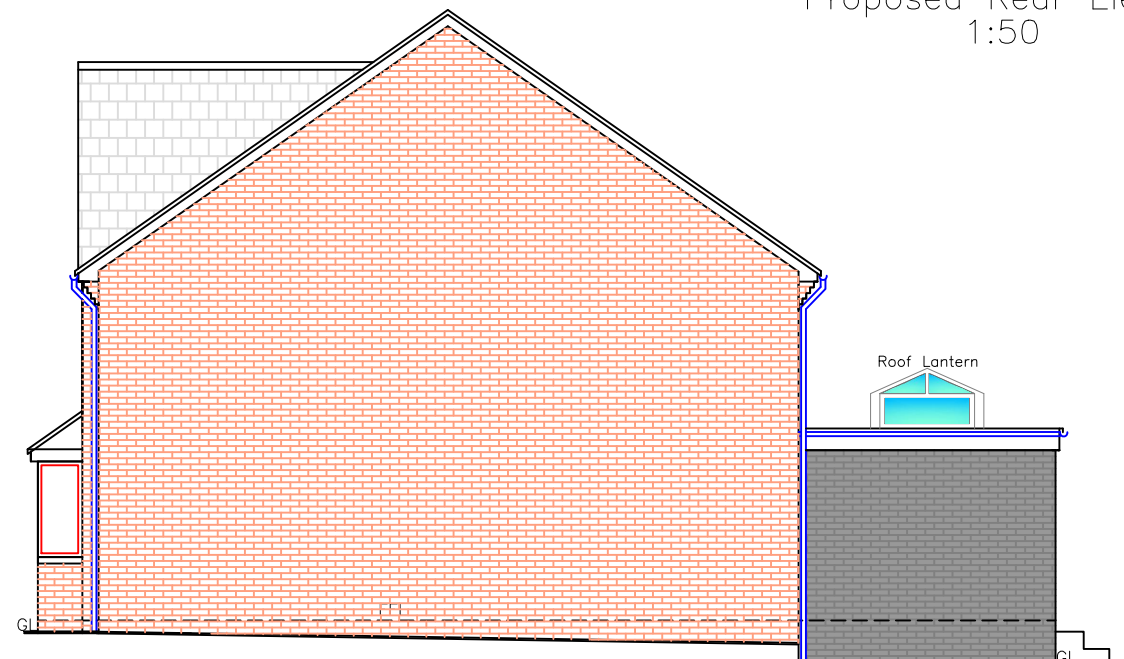
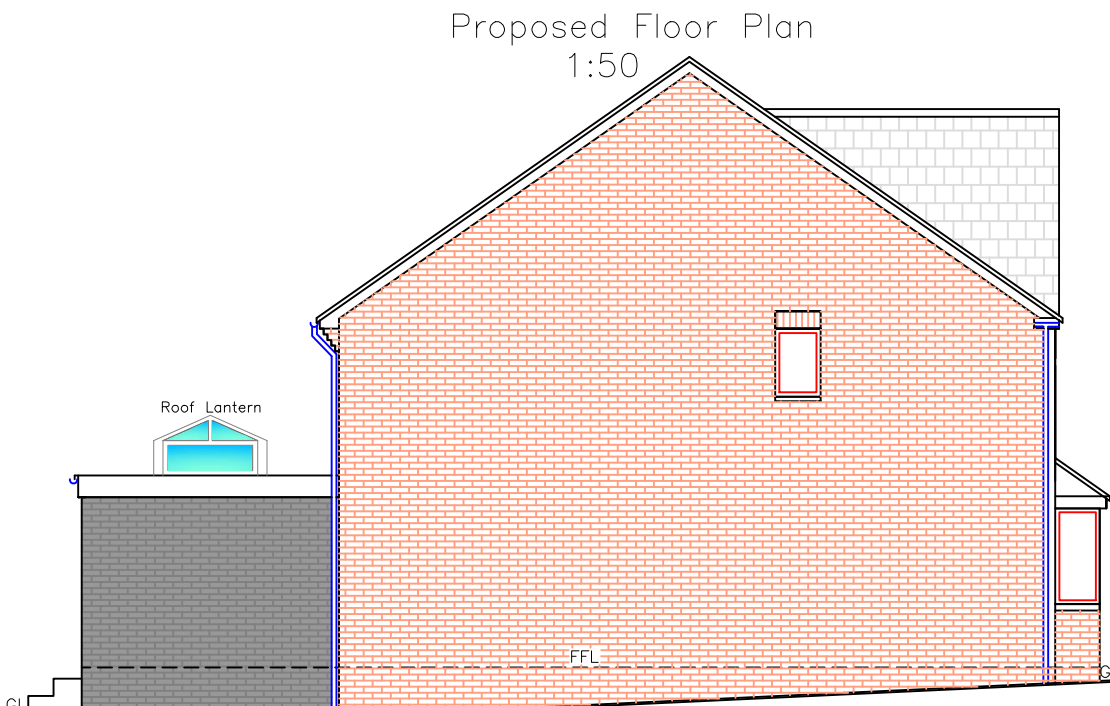
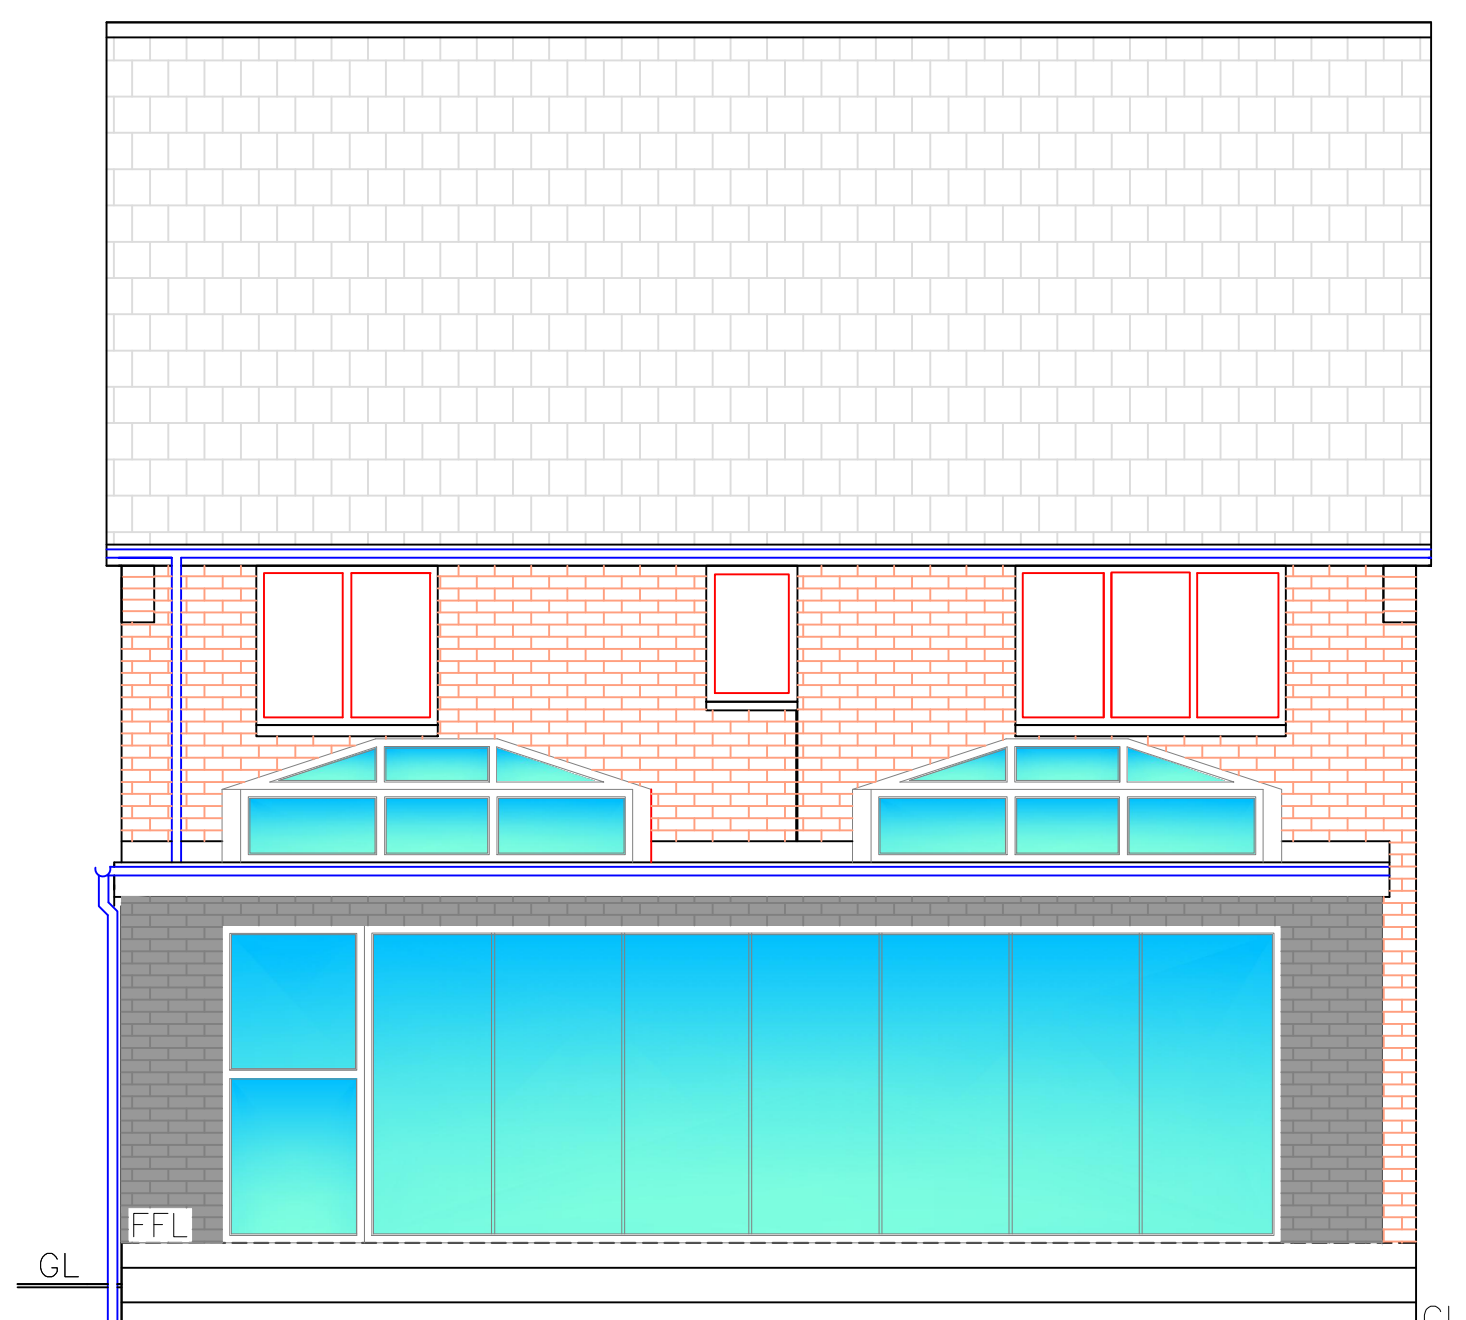
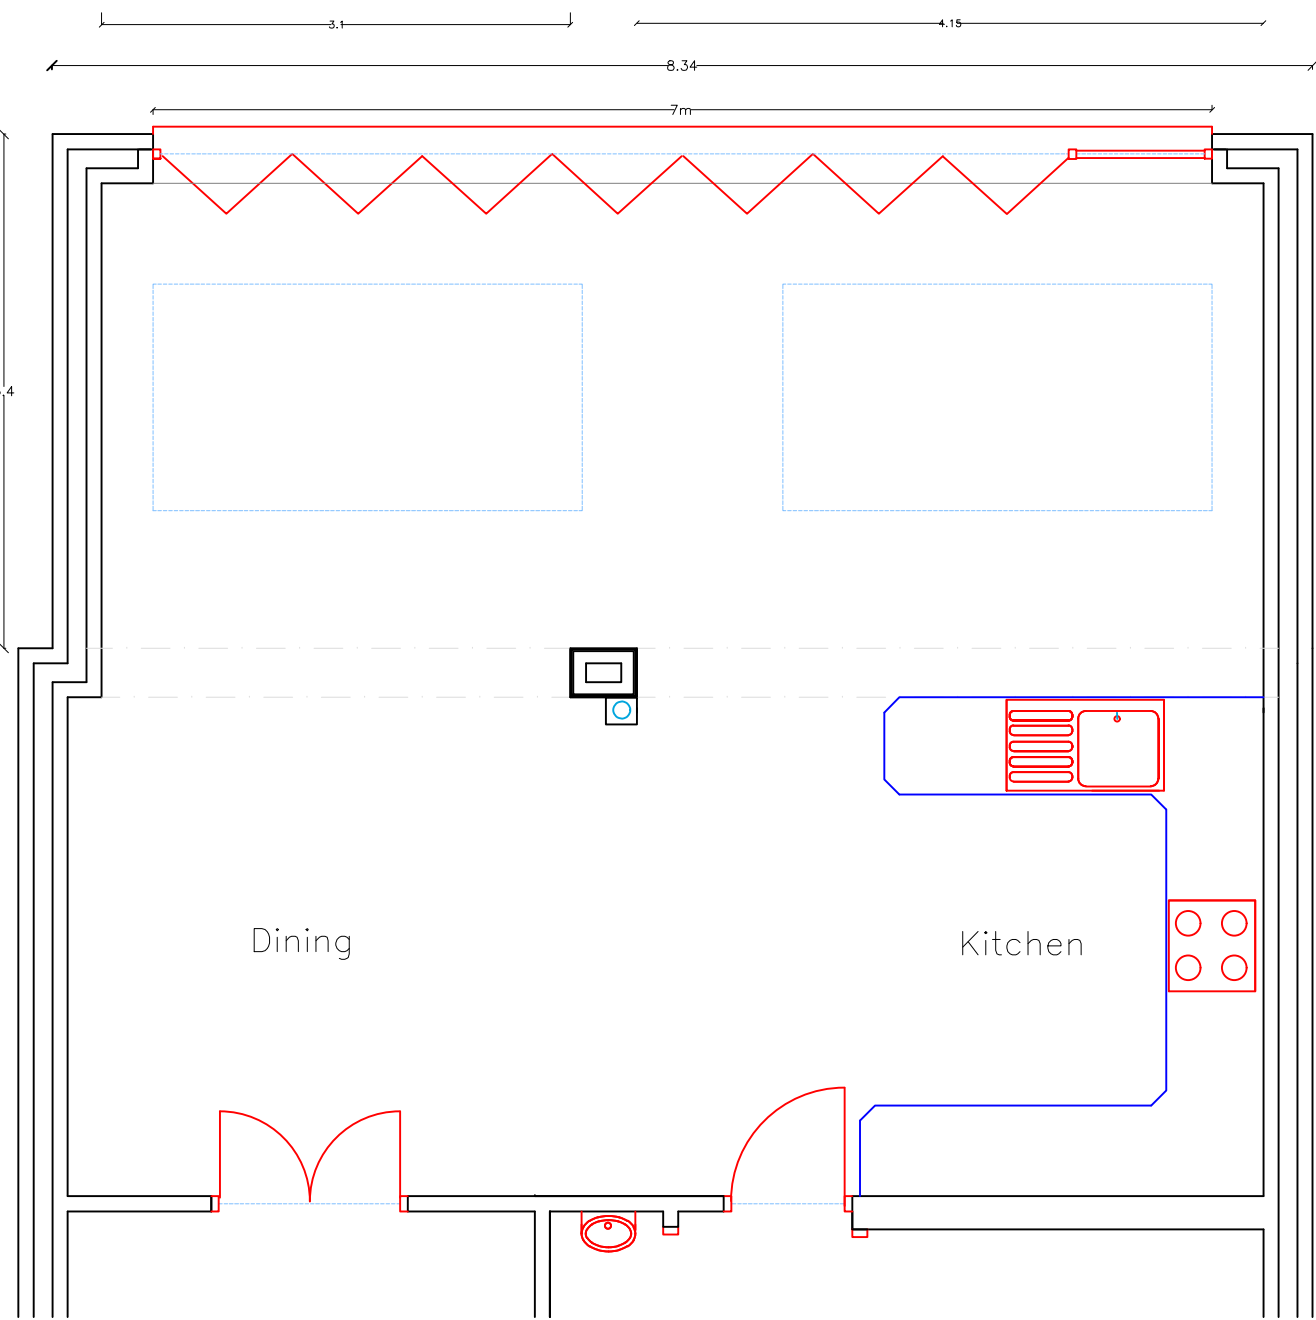


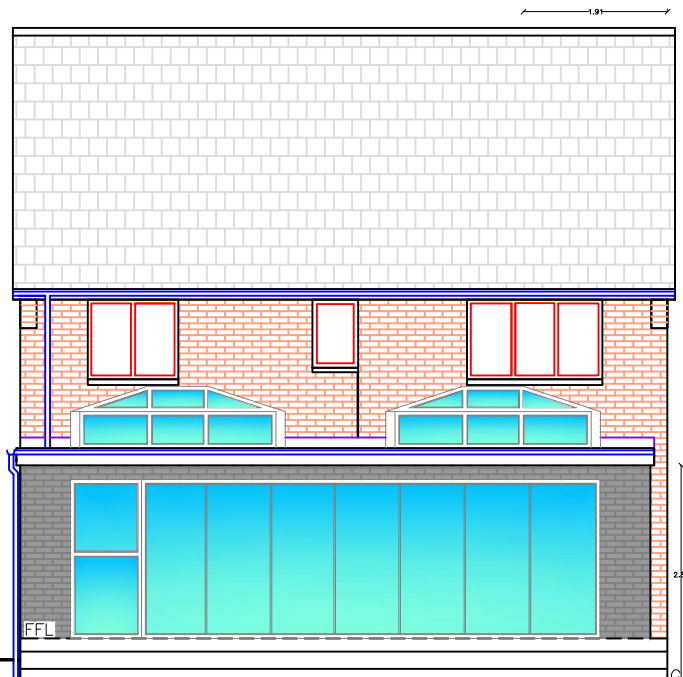

Foul & storm water discharge to be determined on site as no access for survey due to decking

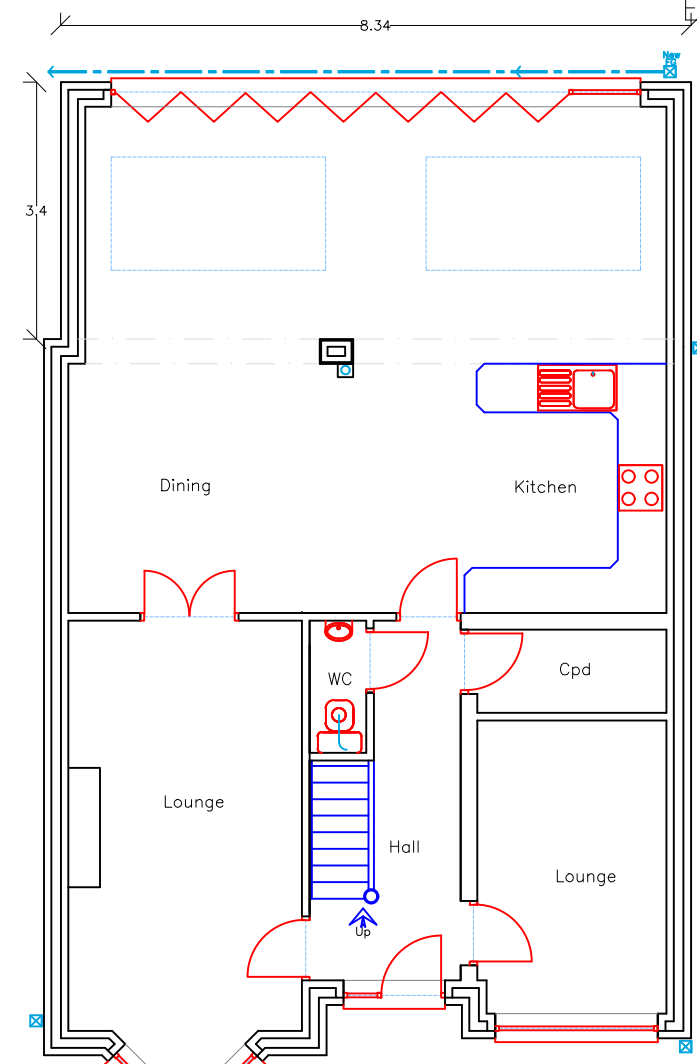

Finishes	
Roof:	Polymer rubber roof
External walls:	Grey face brick
Windows/Doors:	Grey uPVC
Fascia:	Grey uPVC
RWG's:	Grey uPVC

Utopia Design Architectural Services		
Issued Only for Purpose Indicated		
Drawing Status: FOR PLANNING/B CON PURPOSES ONLY		
Address		
3, Cedar Cose Twynrodyn Merthyr Tydfil CF47 0LX		
Project		
Proposed New Single Storey Rear Extension with Internal Alterations		
Drawn by	Date	Scale
PT	28.05.2022	1:50, 1:100, 1:200
Title		Paper
Existing & Proposed Plans, Elevations & Sections		A2
		Drwg No
		CEDAR 3 01